


LOCATION PLAN NTS

Ground Floor

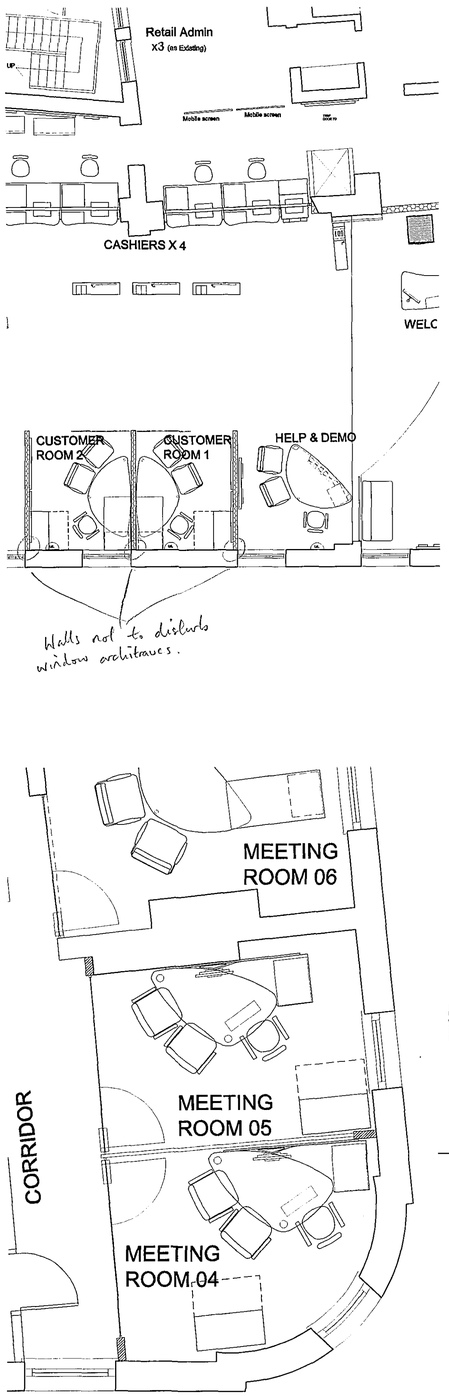


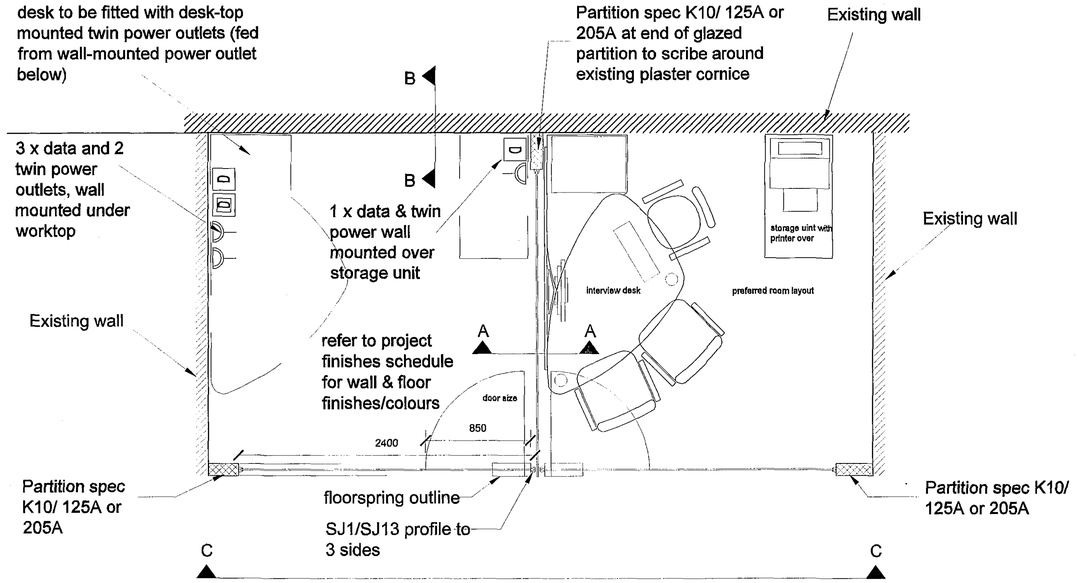


typical plan - customer's meeting rooms
Scale: 1:50

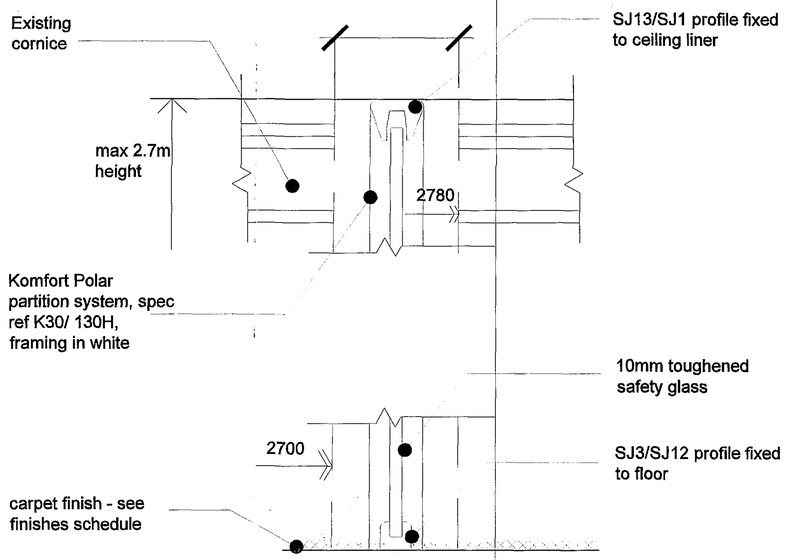

Detail section A - A
through glazing
Scale: 1:10

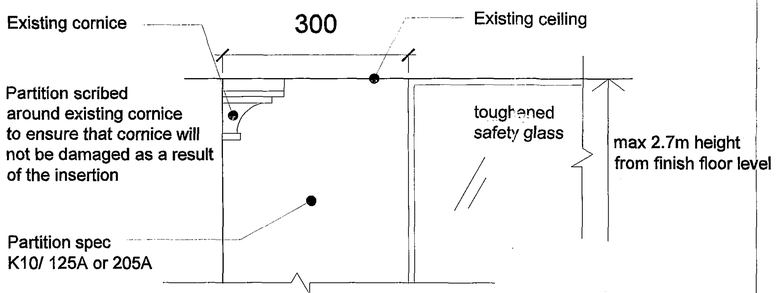


Detail section B - B
through glazing & Cornice
Scale: 1:10

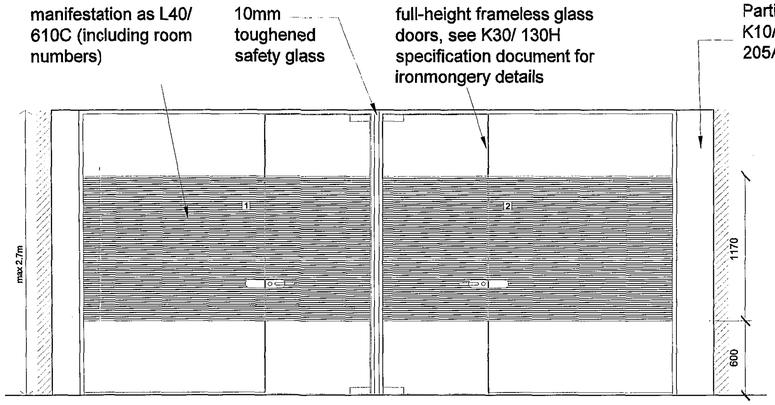

typical elevation C - C
Scale: 1:50

LOCATION PLAN NTS

First Floor

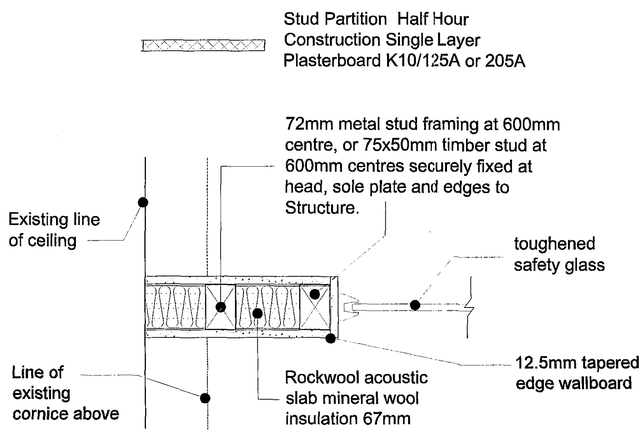

Detail Plan - Section B - B
Scale: 1:10

SHDC
Planning & Development
11 MAY 2007
Ref: 0622/07

SUPERSEDED

REV	DATE	INIT	REVISIONS

Lloyds TSB
GPM
GPM Canons House (Bristol)
Tel: 0117 943 3433
GPM West (Bristol)
Tel: 0117 905 5920
GPM West (Birmingham)
Tel: 0121 625 6761
GPM East (Tonbridge)
Tel: 0173 237 4226
GPM East (Cambridge)
Tel: 0173 237 4226
GPM Scotland & North (Edinburgh)
Tel: 0131 242 5225

THIS DRAWING IS TO BE READ IN CONJUNCTION WITH THE PROJECT SPECIFICATION. ANY DISCREPANCIES MUST BE REPORTED TO THE C.A. THIS DRAWING IS IN MILLIMETRES, WORK TO FIGURED DIMENSIONS ONLY. DO NOT SCALE.

PREMISES NAME
Spalding Branch
Hall Place
Spalding, Lincolnshire
PE31 1SF

PREMISES CODE 50770600

PROJECT No.	DRAWING No.	REV
66050584	286	

DATE	SCALE	DRAWN
09.05.07	AS SHOWN	CG

DESCRIPTION
PROPOSED
MEETING ROOM
PARTITION + GLAZING DETAILS

A3_GPM_TB