

EXISTING PART PLAN




EXISTING ELEVATION SCALE 1:50@A1



PROPOSED PART PLAN



PROPOSED ELEVATION SCALE 1:50@A1

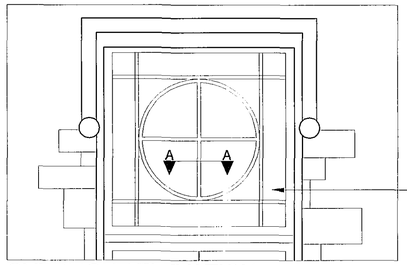


NEW OVERLIGHT. SEE ELEVATION AND SECTION A - A FOR DETAILS

EXISTING STRUCTURE

NEW OVERLIGHT. SEE SECTION A - A FOR DETAILS

OVERLIGHT ELEVATION SCALE 1:20@A1

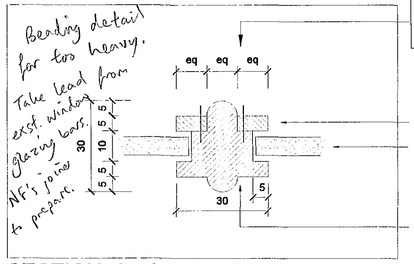

DIMENSIONS ARE FOR GUIDE PURPOSES ONLY. MOULDING AND BEADING SHOULD MATCH EXISTING WINDOWS IN SIZE AND FINISHES


NEW TIMBER DOOR. TO MATCH EXISTING ENTRANCE DOOR IN FINISH

TIMBER BEADING

6mm GLAZING. TO BE BEDDED IN PUTTY AS STANDARD SPECIFICATION

TIMBER MOULDING. TO BE PAINTED WHITE TO MATCH EXISTING WINDOWS


SECTION A - A SCALE 1:1@A1

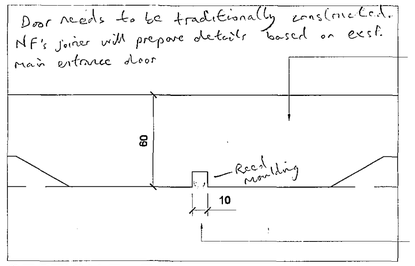

NEW DOOR TO MATCH EXISTING DOOR IN FINISHES. TO BE SINGLE LEAF OPENING DOOR WITH CENTRAL REED DETAIL TO APPEAR AS 2NO DOOR LEAVES. DOOR TO BE ON AUTOMATED OPENERS FOR EASE OF ACCESS

10mm SHADOW GAP TO BE ROUTED DOWN CENTRE OF DOOR TO GIVE APPEARENCE OF A DOUBLE LEAF DOOR

SECTION F - F SCALE 1:2@A1

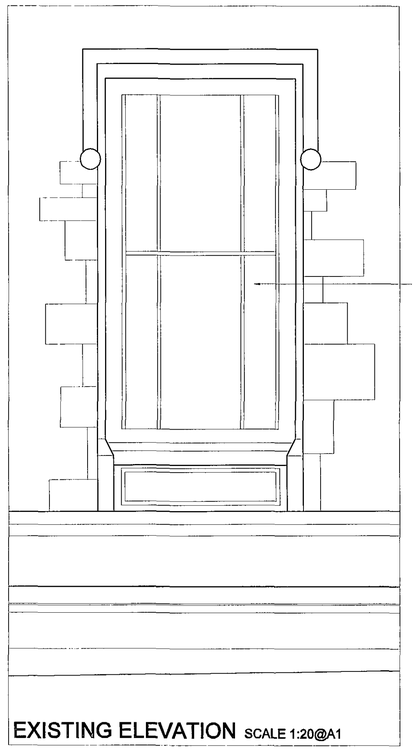

ALL STONE FINISHES ARE TO MATCH EXISTING. EXISTING STONE WORK TO BE CLEANED

OVERLIGHT TO MATCHING PREVIOUS OVERLIGHT IN CURRENT POSITION

WINDOW AS EXISTING

10mm SHADOW GAP DETAIL TO GIVE APPEARENCE OF DOUBLE LEAF DOOR


PROPOSED NEW DOOR TO INTERNAL RAMP ACCESSIBLE FOR WHEELCHAIR USER

PUSH PAD FOR AUTOMATED DOOR


STONE WORK TO BE FINISHED TO MATCH RIGHT HAND WINDOW ON SIDE ELEVATION

NEW DOOR TO MATCH EXISTING DOOR IN FINISHES. TO BE SINGLE LEAF OPENING DOORWITH CENTRAL REED DETAIL TO APPEAR AS 2NO DOOR LEAVES. DOOR TO BE ON AUTOMATED OPENERS FOR EASE OF ACCESS


EXISTING ELEVATION SCALE 1:20@A1

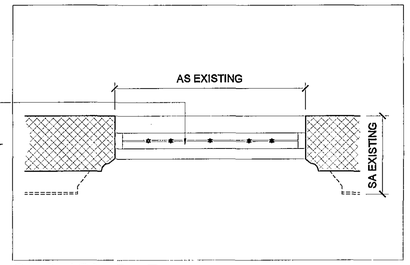


SECTION B - B SCALE 1:20@A1

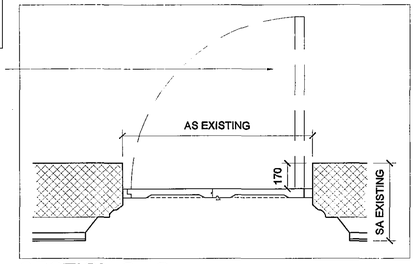

SECTION C - C SCALE 1:20@A1

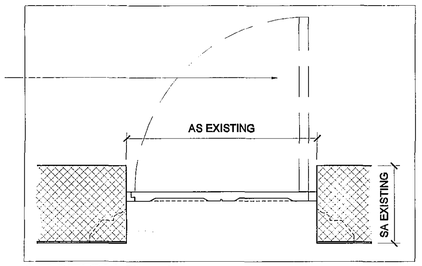

SECTION D - D SCALE 1:20@A1

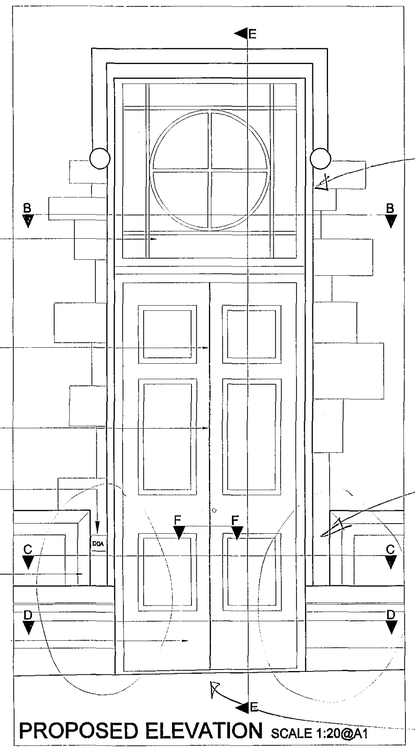

PROPOSED ELEVATION SCALE 1:20@A1

EXISTING STRUCTURAL OPENINGS ARE TO BE RETAINED. ALL PROPOSED TIMBER TO BE FINISHED TO MATCH EXISTING

EXISTING STRUCTURE


NEW OVERLIGHT. SEE SECTIONS FOR TIMBER MOULDING DETAILS

EXISTING STONE MOULDING. TO BE RETAINED

TIMBER CILL

NEW DOOR TO MATCH EXISTING DOOR IN FINISHES. TO BE SINGLE LEAF OPENING DOORWITH CENTRAL REED DETAIL TO APPEAR AS 2NO DOOR LEAVES. DOOR TO BE ON AUTOMATED OPENERS FOR EASE OF ACCESS

EXISTING STONE MOULDING. TO BE RETAINED

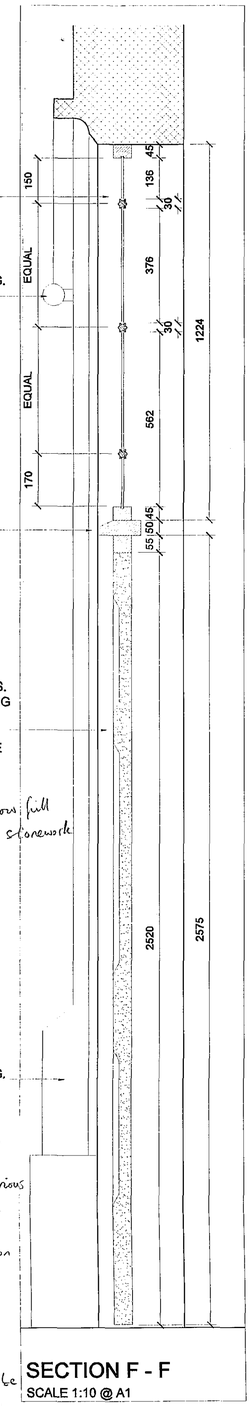

SECTION F - F
SCALE 1:10 @ A1

SHDC
Planning & Development
11 MAY 2007
Ref: 0622/07

SUPERSEDED

REV	DATE	INIT	REVISIONS
-	-	-	-

Lloyds TSB

GPM

GPM Canons House (Bristol)
Tel: 0117 943 3433
GPM West (Bristol)
Tel: 0117 905 5920
GPM West (Birmingham)
Tel: 0121 625 6761
GPM East (Tonbridge)
Tel: 0173 237 4226
GPM East (Cambridge)
Tel: 0173 237 4226
GPM Scotland & North (Edinburgh)
Tel: 0131 242 5225

THIS DRAWING IS TO BE READ IN CONJUNCTION WITH THE PROJECT SPECIFICATION. ANY DISCREPANCIES MUST BE REPORTED TO THE C.A. THIS DRAWING IS IN MILLIMETRES, WORK TO FIGURED DIMENSIONS ONLY. DO NOT SCALE.

PREMISES NAME
36/37 Hall Place
Spalding
Lincolnshire
PE11 1SF

PREMISES CODE 50770660

PROJECT No.	DRAWING No.	REV
66050584 \	280	-

DATE	SCALE	DRAWN
01.05.07	AS SHOWN	AL

DESCRIPTION
PROPOSED
DDA ENTRANCE

A1_GPM_TB