

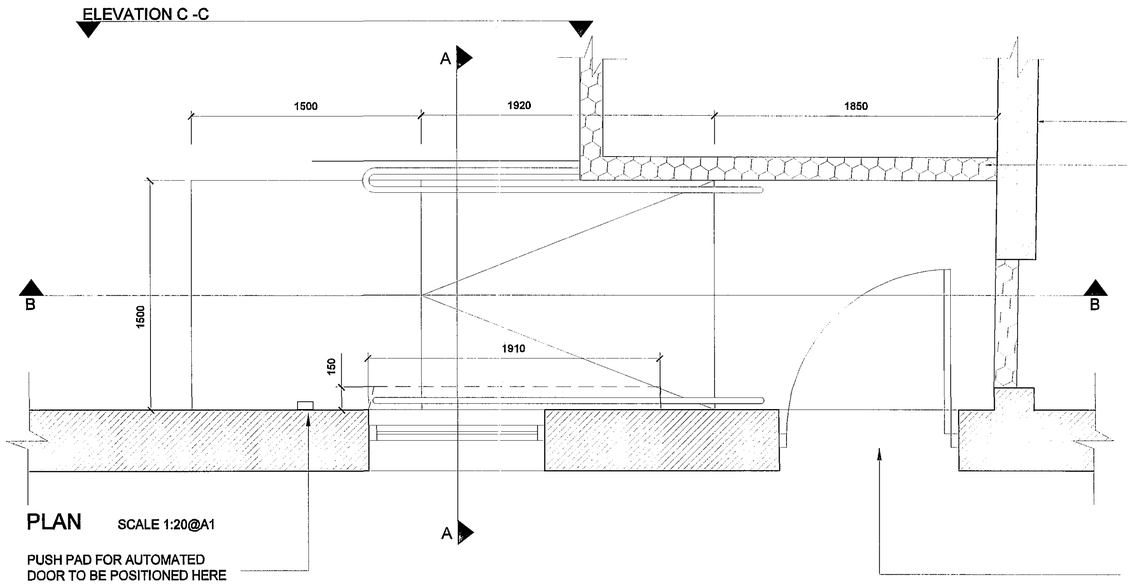


PLAN SCALE 1:20@A1

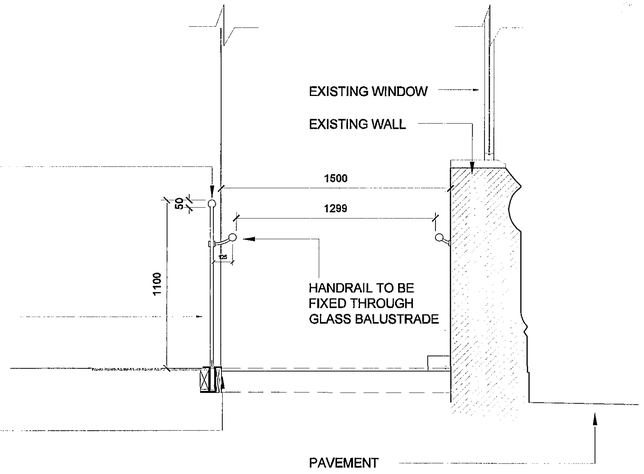


SECTION A - A SCALE 1:20@A1

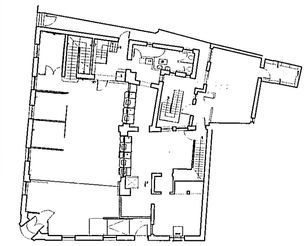

LOCATION PLAN NTS


FOR FLOOR CONSTRUCTION AND DETAILS SEE ENGINEERS DRAWINGS

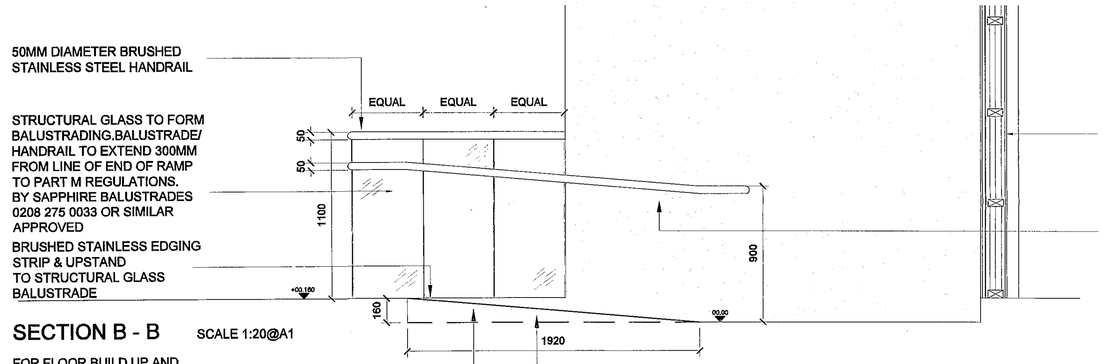

SECTION B - B SCALE 1:20@A1

FOR FLOOR BUILD UP AND CONSTRUCTION SEE ENGINEERS DETAILS

TOTAL RISE OF RAMP - 160mm
TOTAL LENGTH OF RAMP 1930mm
@ A GRADIENT OF 1:12

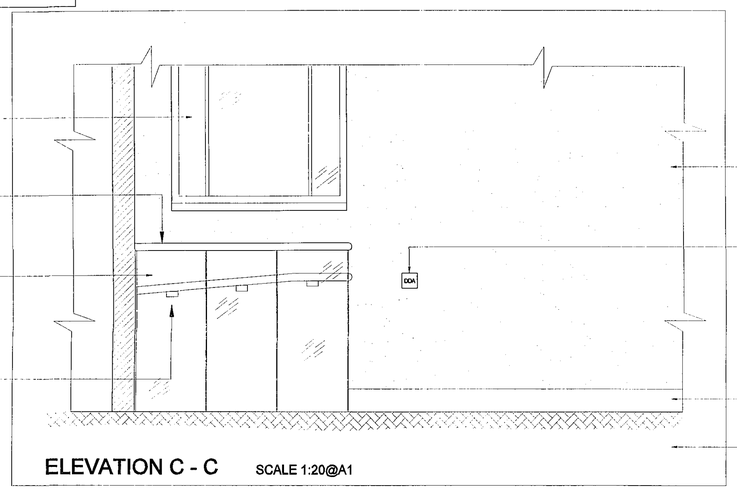

ELEVATION C - C SCALE 1:20@A1

BALUSTRADE DETAIL SCALE 1:5@A1

SHDC
Planning & Development
13 JUN 2007
Ref: 1116/0622/07

DETERMINED PLAN

REV	DATE	INIT	REVISIONS

Lloyds TSB

GPM

GPM Canons House (Bristol)
Tel: 0117 943 3433
GPM West (Bristol)
Tel: 0117 905 5920
GPM West (Birmingham)
Tel: 0121 625 6761
GPM East (Tonbridge)
Tel: 0173 237 4226
GPM East (Cambridge)
Tel: 0173 237 4226
GPM Scotland & North (Edinburgh)
Tel: 0131 242 5225

THIS DRAWING IS TO BE READ IN CONJUNCTION WITH THE PROJECT SPECIFICATION. ANY DISCREPANCIES MUST BE REPORTED TO THE C.A. THIS DRAWING IS IN MILLIMETRES, WORK TO FIGURED DIMENSIONS ONLY. DO NOT SCALE.

PREMISES NAME
36/37 Hall Place
Spalding
Lincolnshire
PE11 1SF

PREMISES CODE 50770660

PROJECT No. 66050584 \ DRAWING No. 281 REV -

DATE 01.05.07 | SCALE AS SHOWN | DRAWN AL

DESCRIPTION
DDA ENTRANCE RAMP & BALUSRADE DETAILS

A1_GPM_TB