


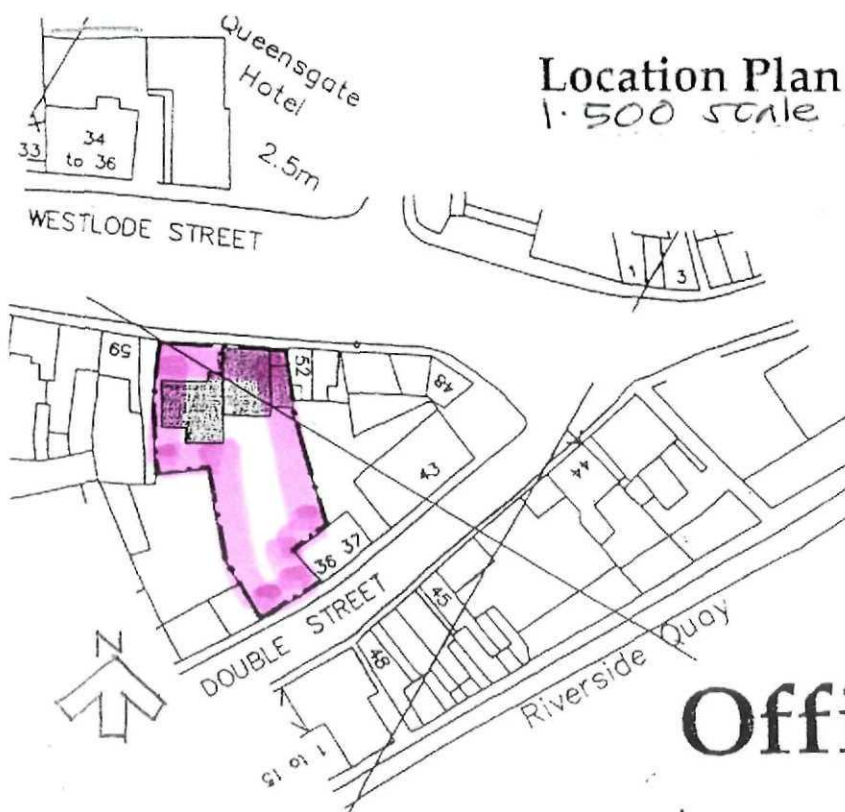



Location Plan
1:500 scale

Offices

proposed change
of use area

new works

SHDC
Planning & Development
11 AUG 2011
Ref: 0622-11

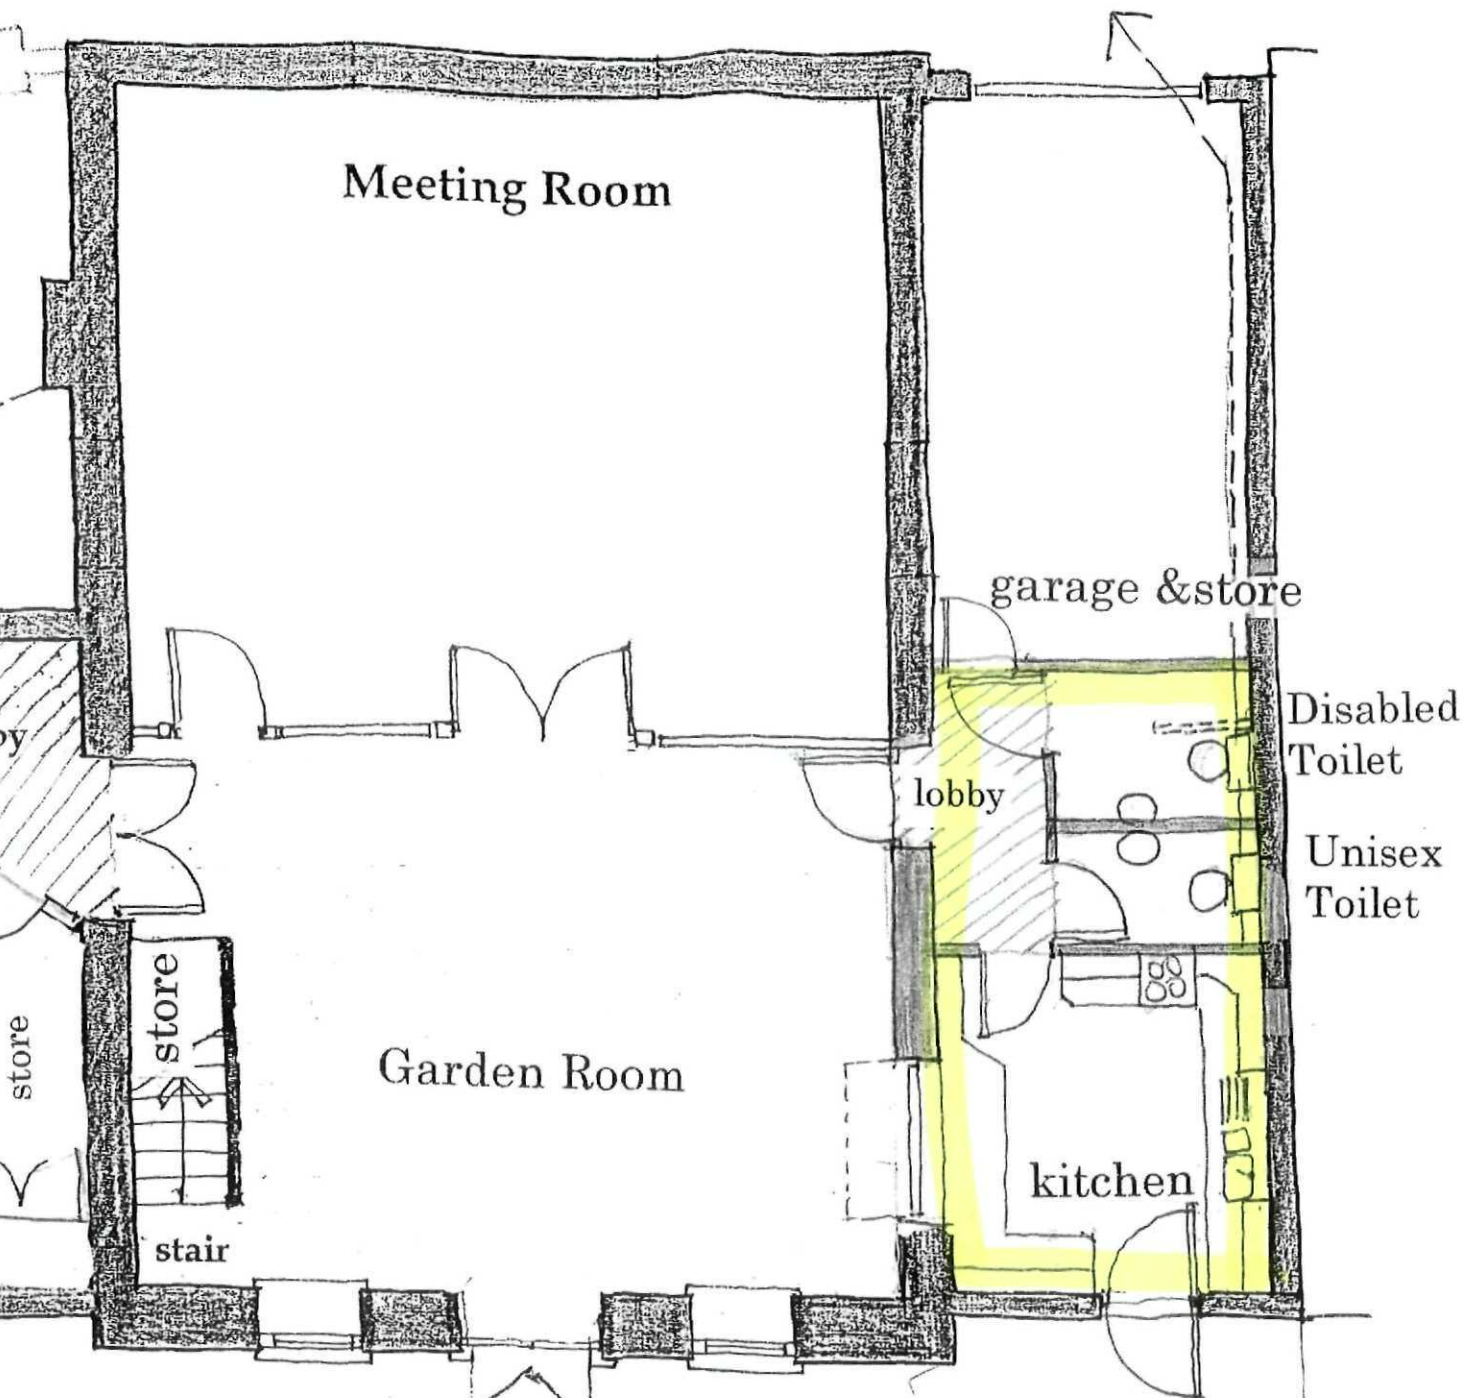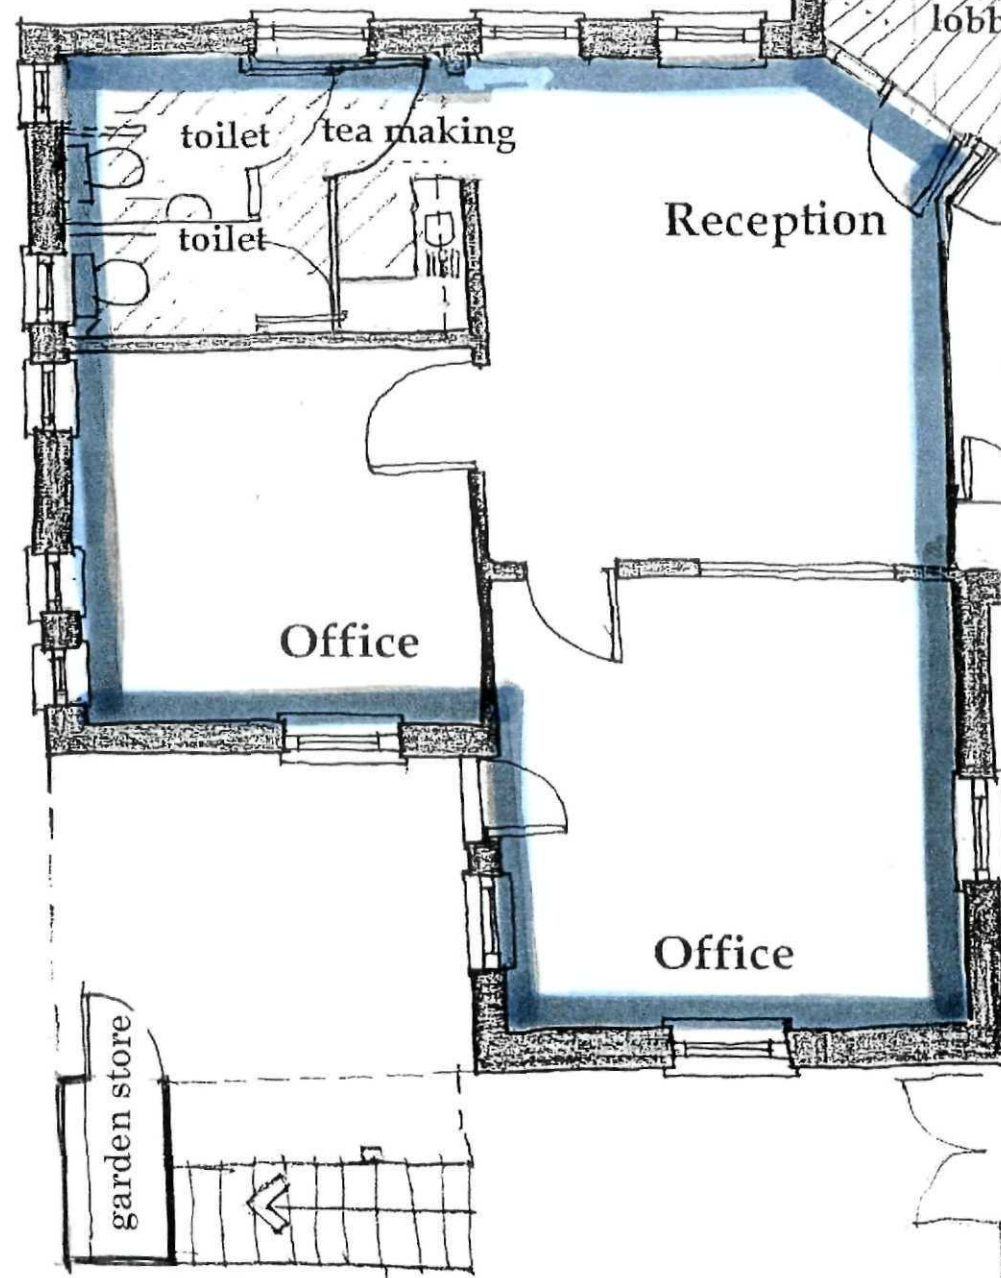

Meeting House

0 1 2 3 4 5
metres

