


SHDC
Planning & Development
1 1 AUG 2011
Ref: 0622-11

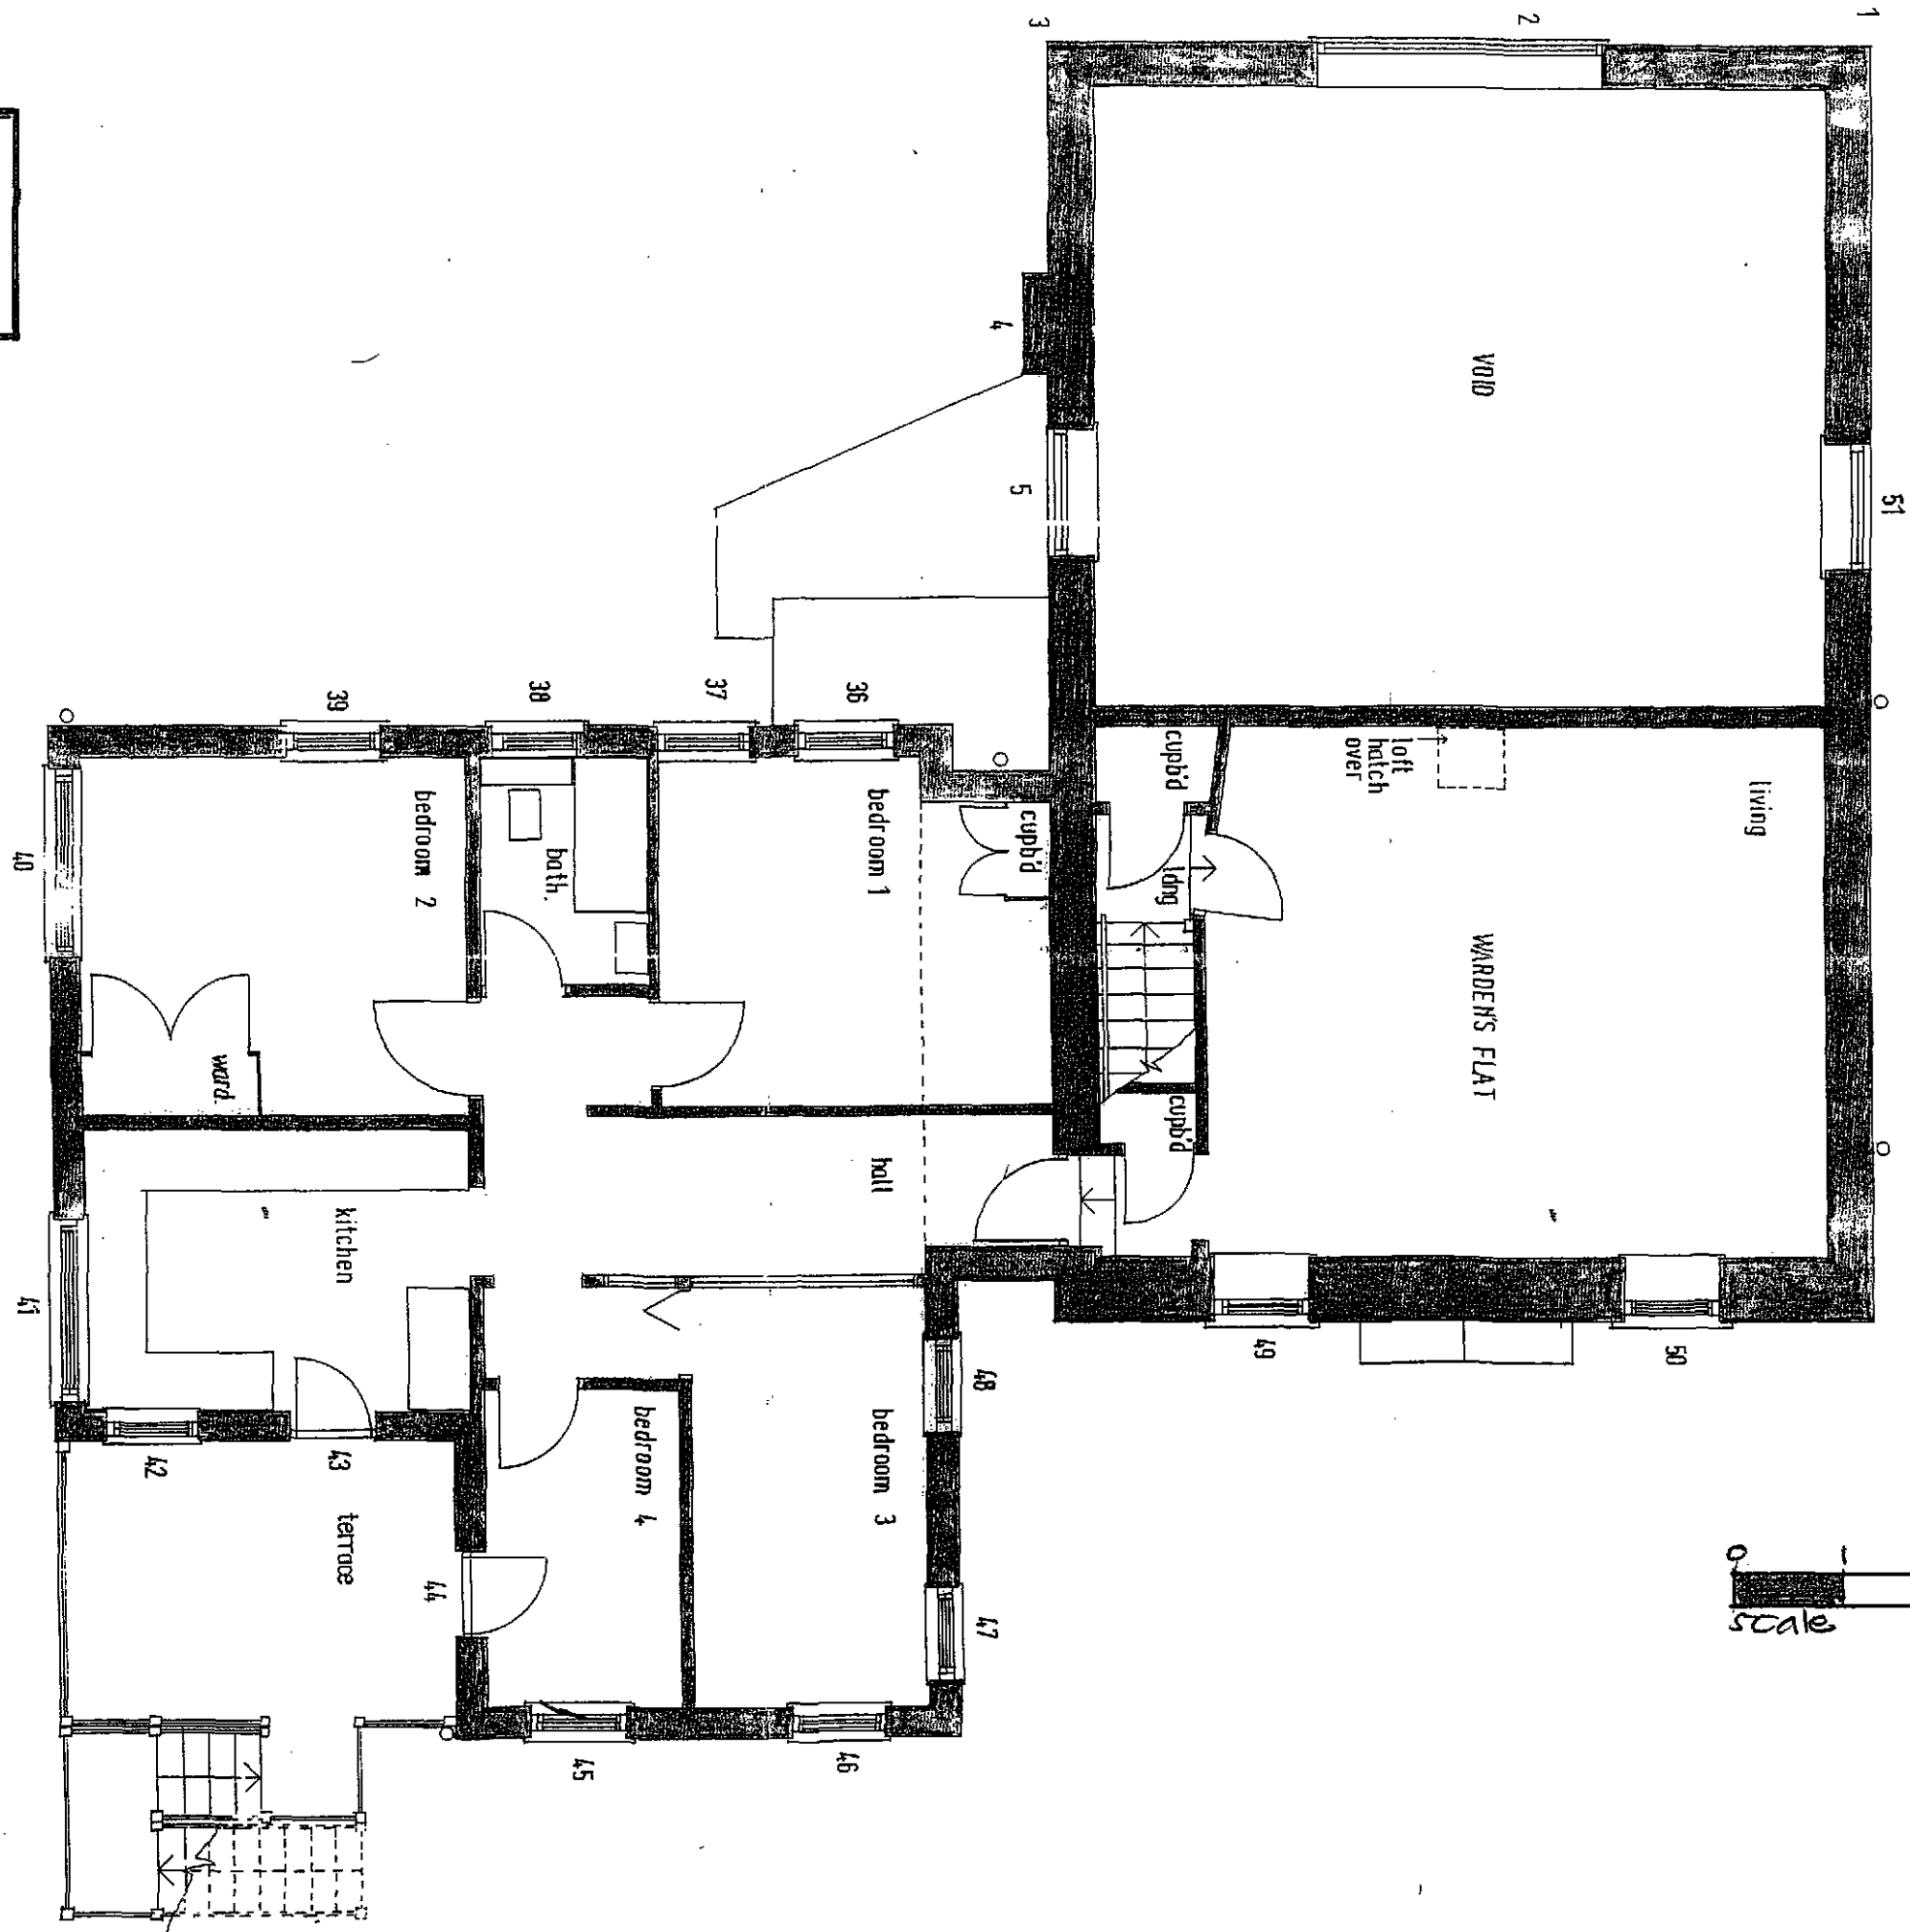

Existing Plan
First Floor
(prior to April 2009)

SMH2