


SHDC
 Planning & Development
 1 1 AUG 2011
 Ref: 0622-11

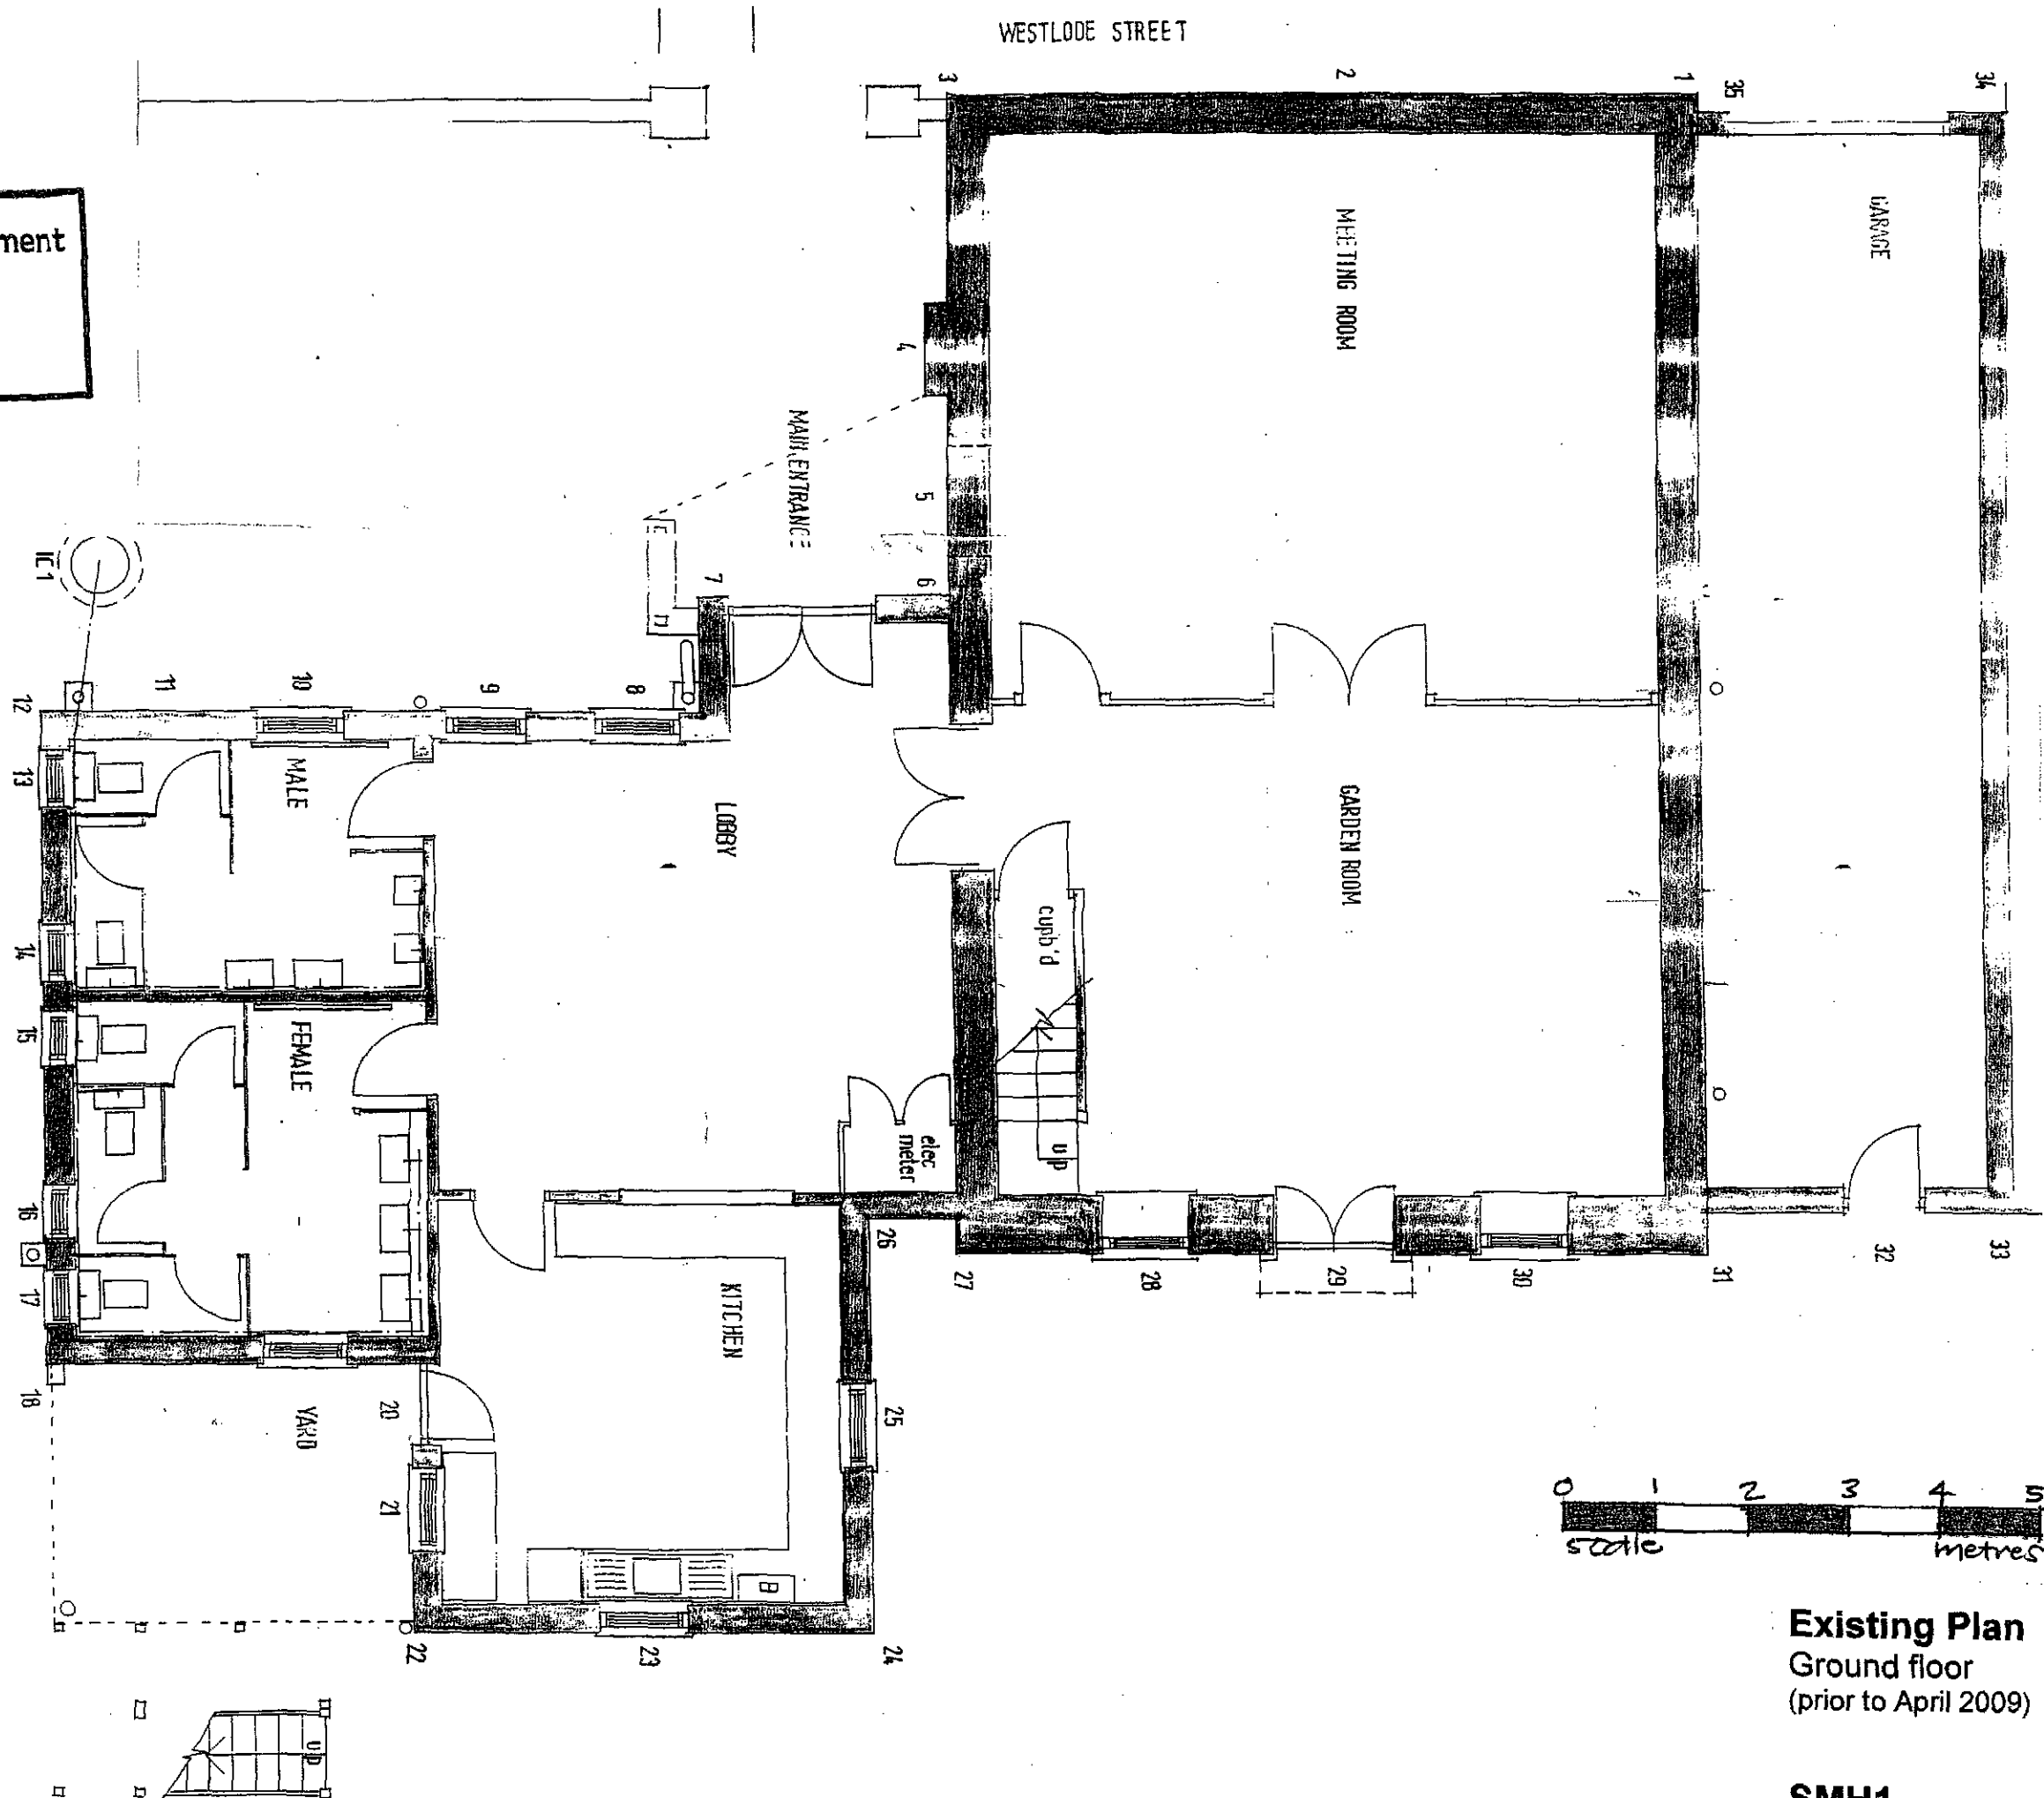

Existing Plan
 Ground floor
 (prior to April 2009)

SMH1