


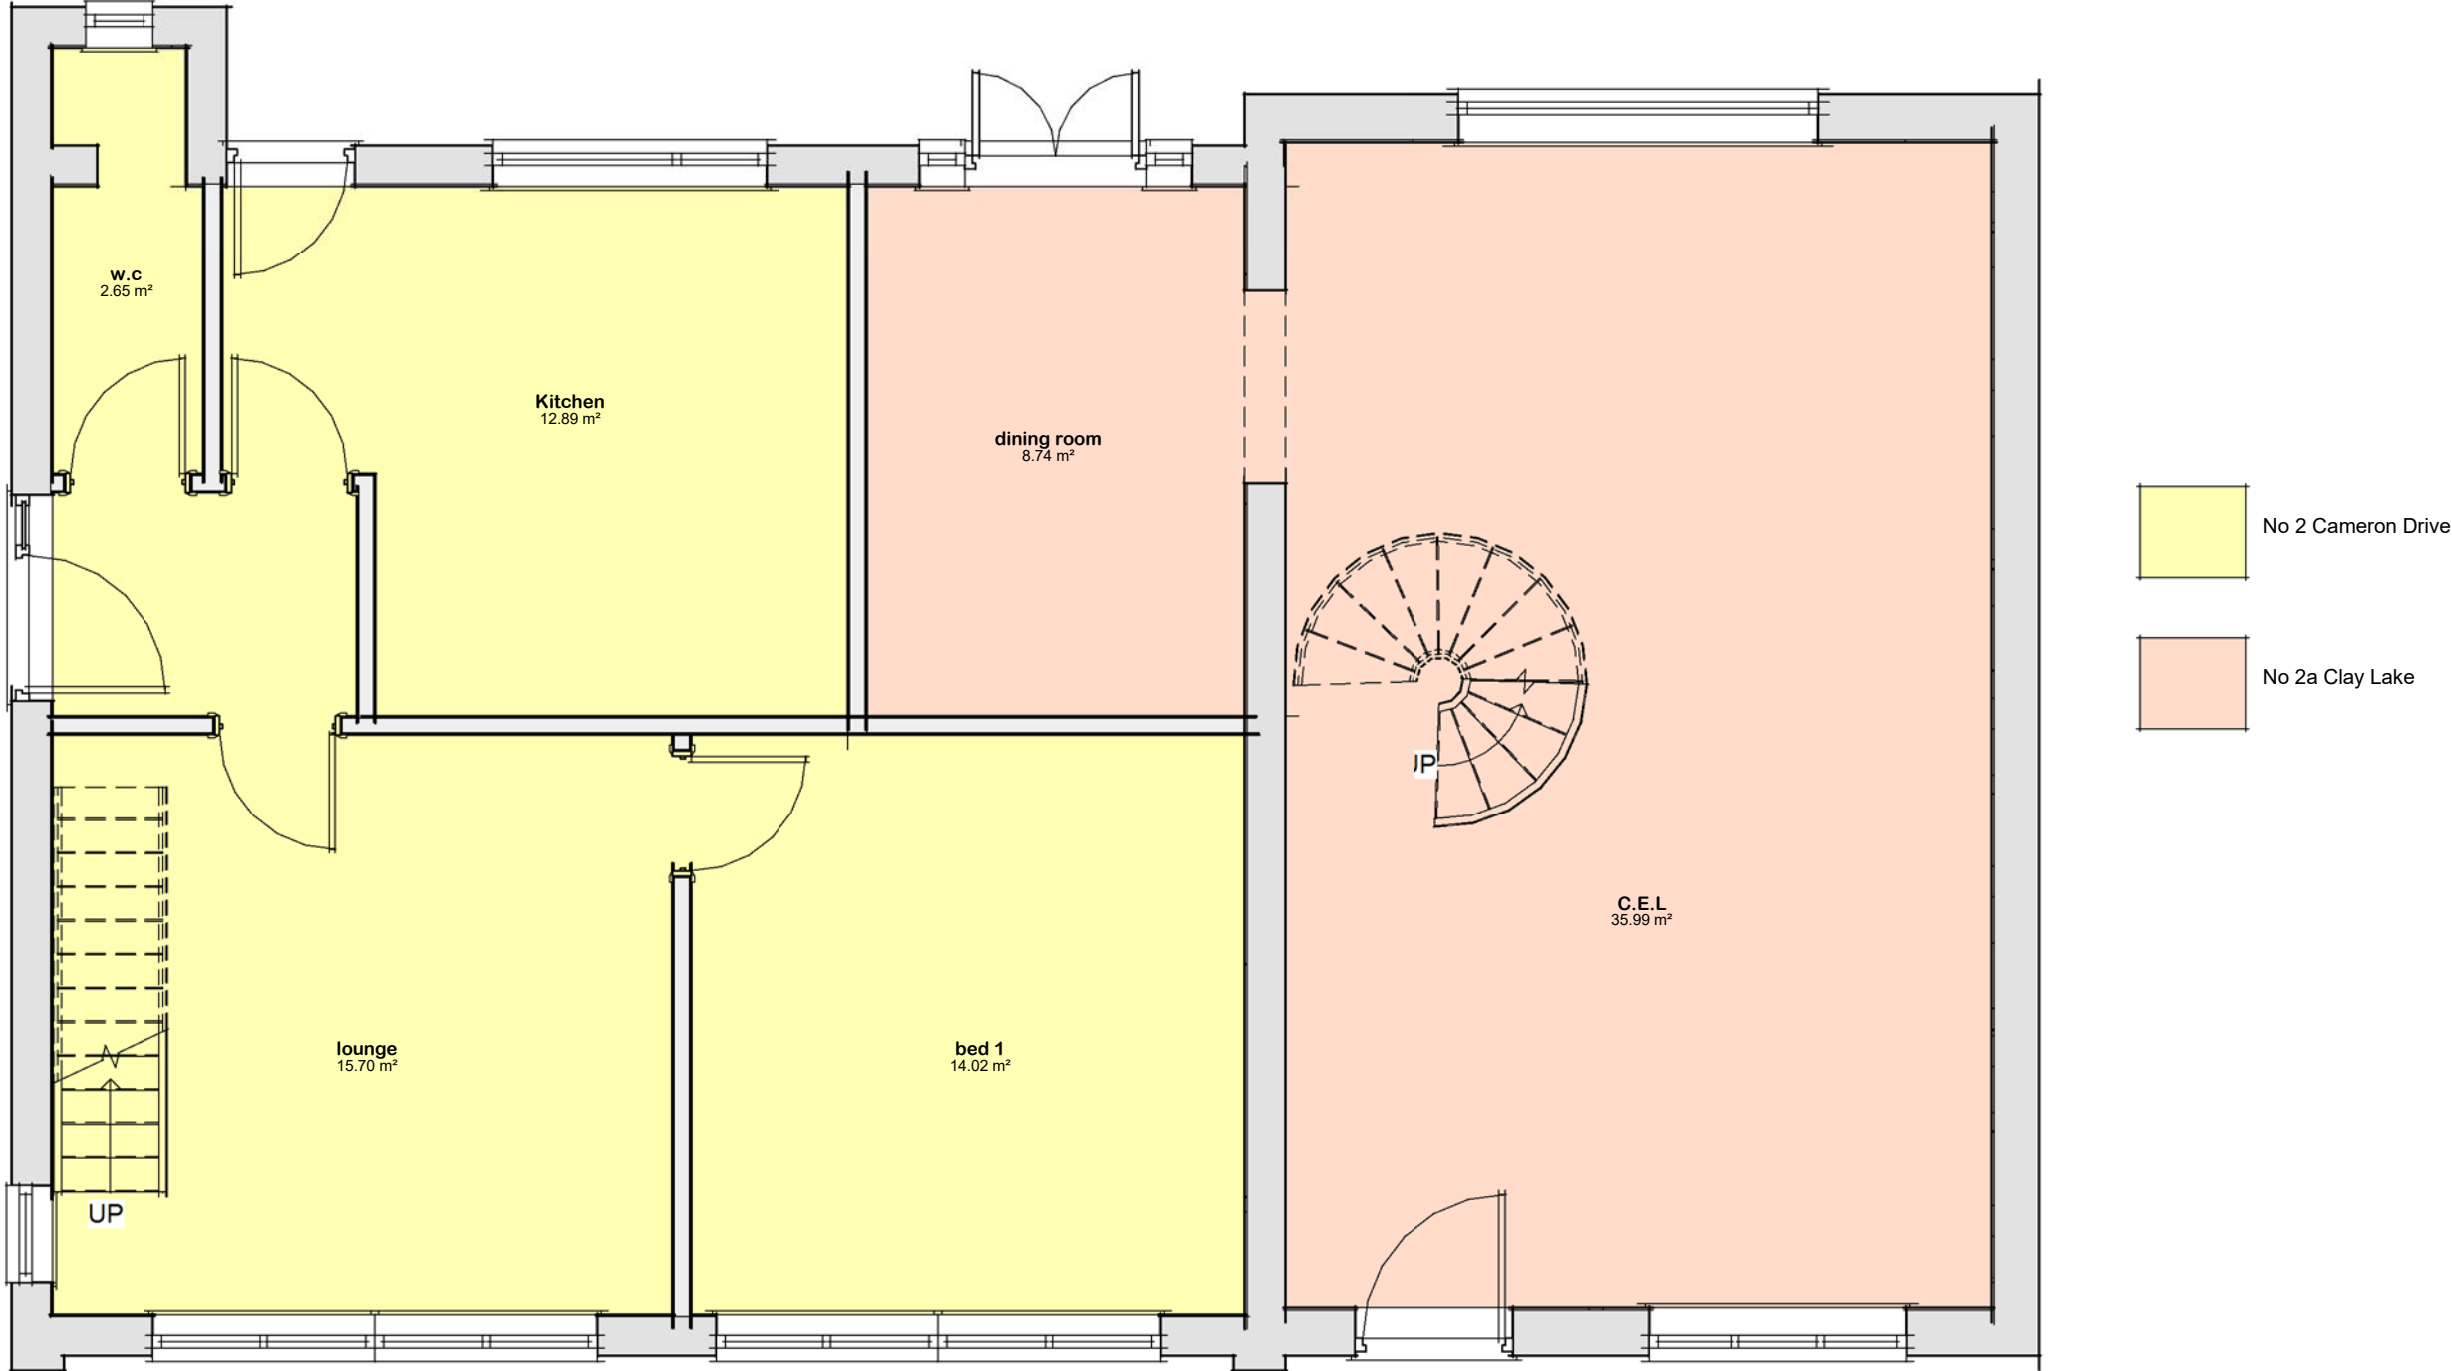

**Plan 01 - Ground**  
1 : 50