


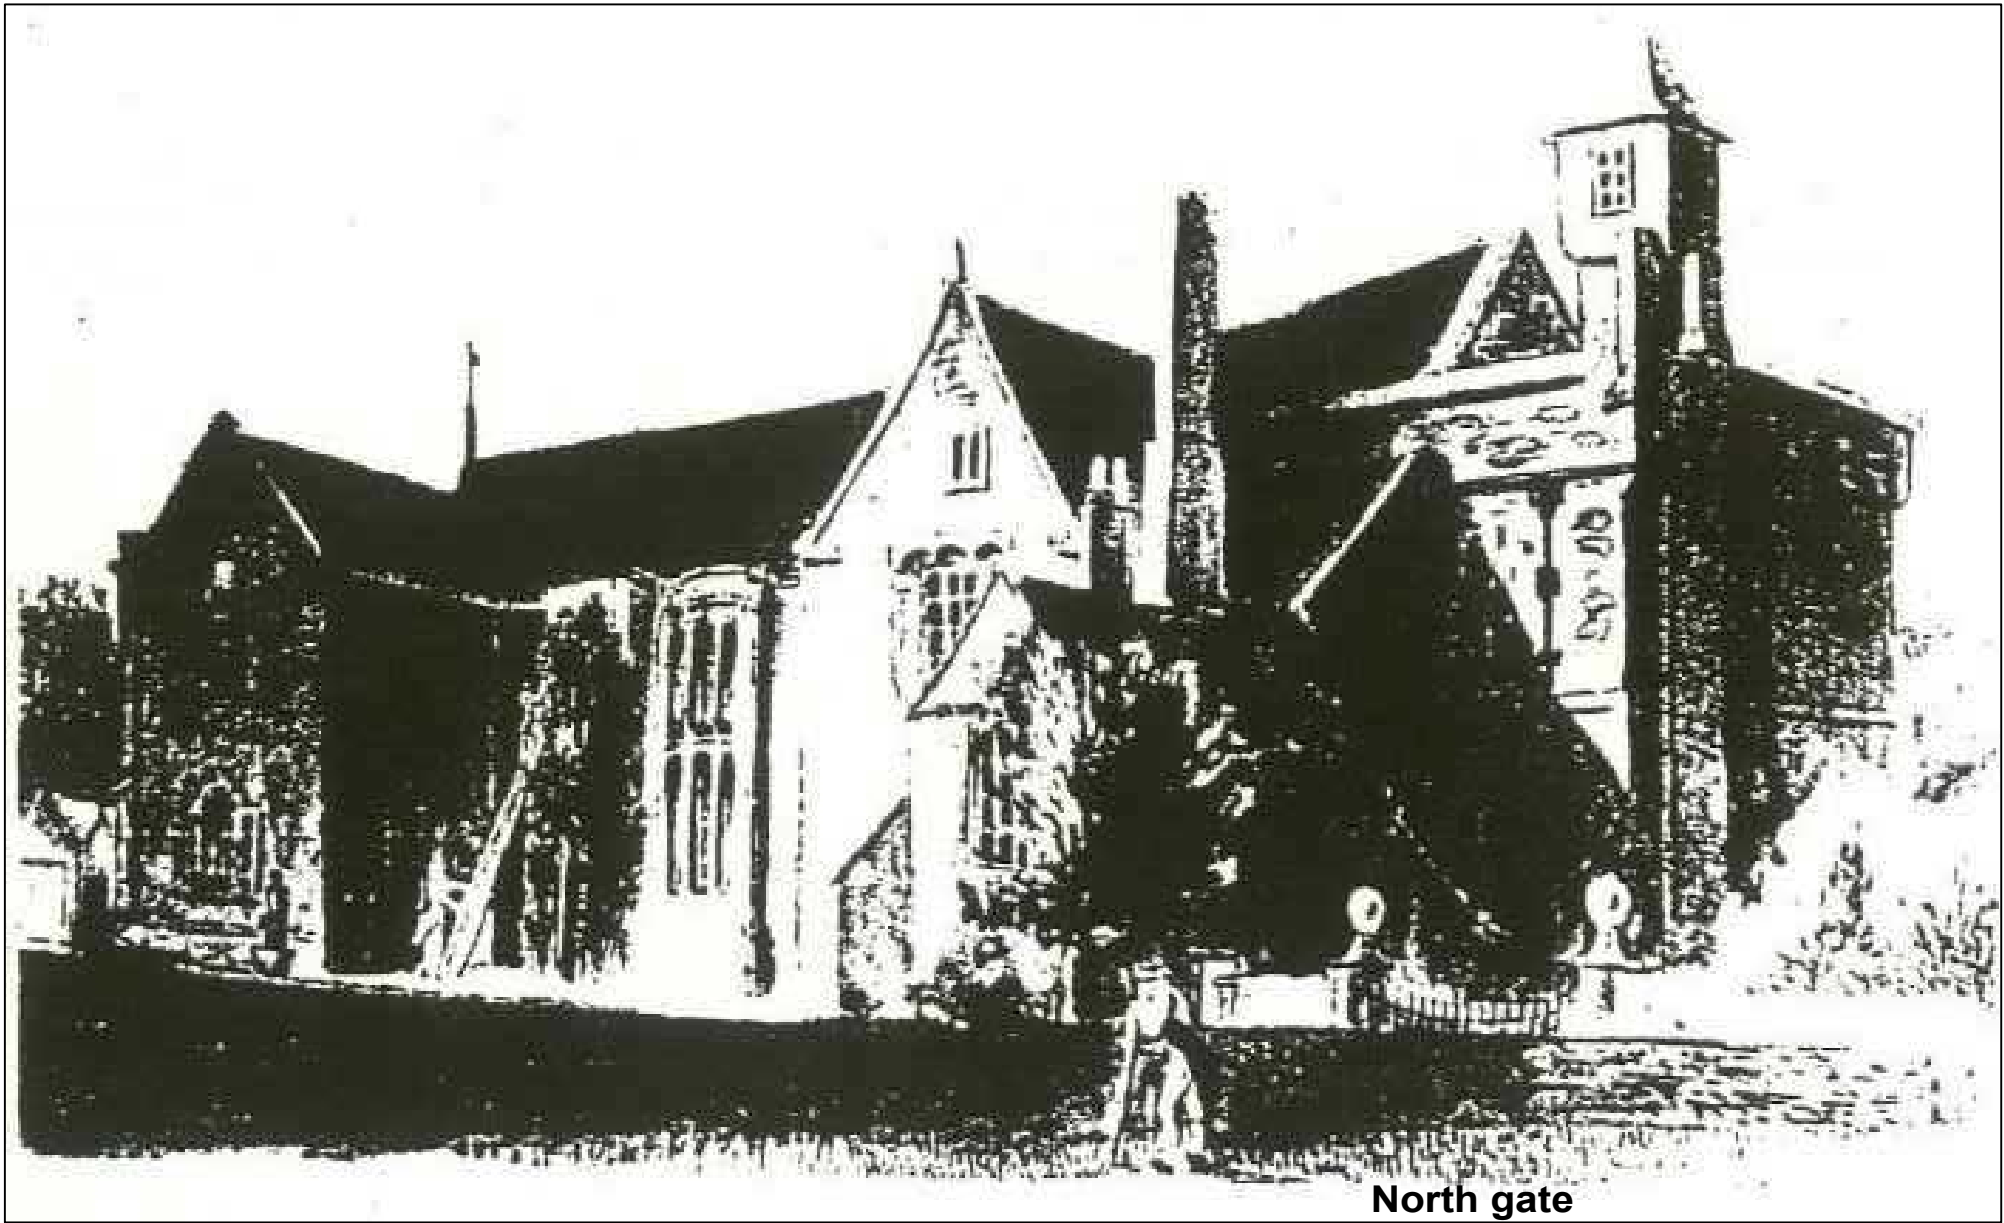


North gate

Anonymous image of Ayscoughfee Hall from 1821



North pillar - top section rebuilt

Note:
Lower section in finer guage brickwork with white lime mortar with aggregate exposed.
Upper section has wider mortar joints, mortar is more grey in colour and smoother in texture.
Conclusion - upper section has been rebuilt recently.

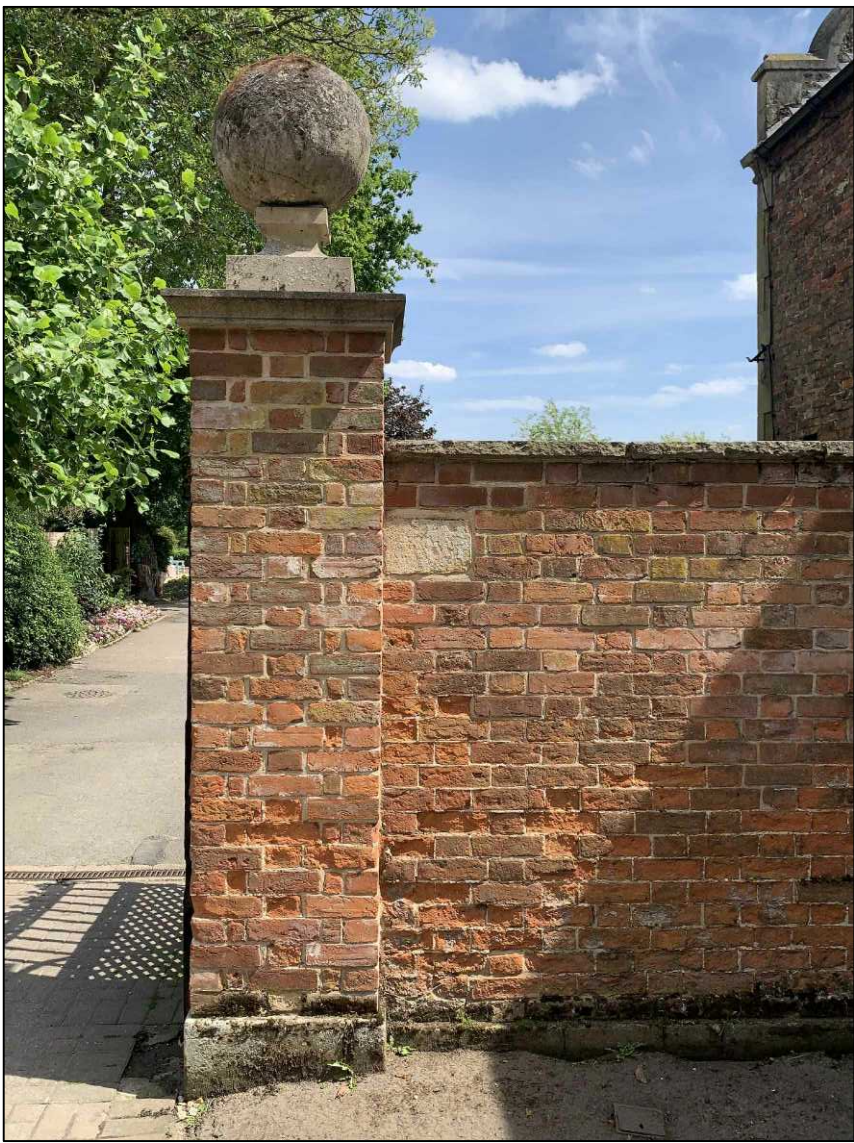

South pillar - top section rebuilt



Ground-mount pivot point at north pillar

Note:
Non-adjustable fitting




Ground-mount pivot point at south pillar

Note:
Non-adjustable fitting



Gates viewed from the West

Gates set between brick pillars, parts of which have been reconstructed relatively recently.

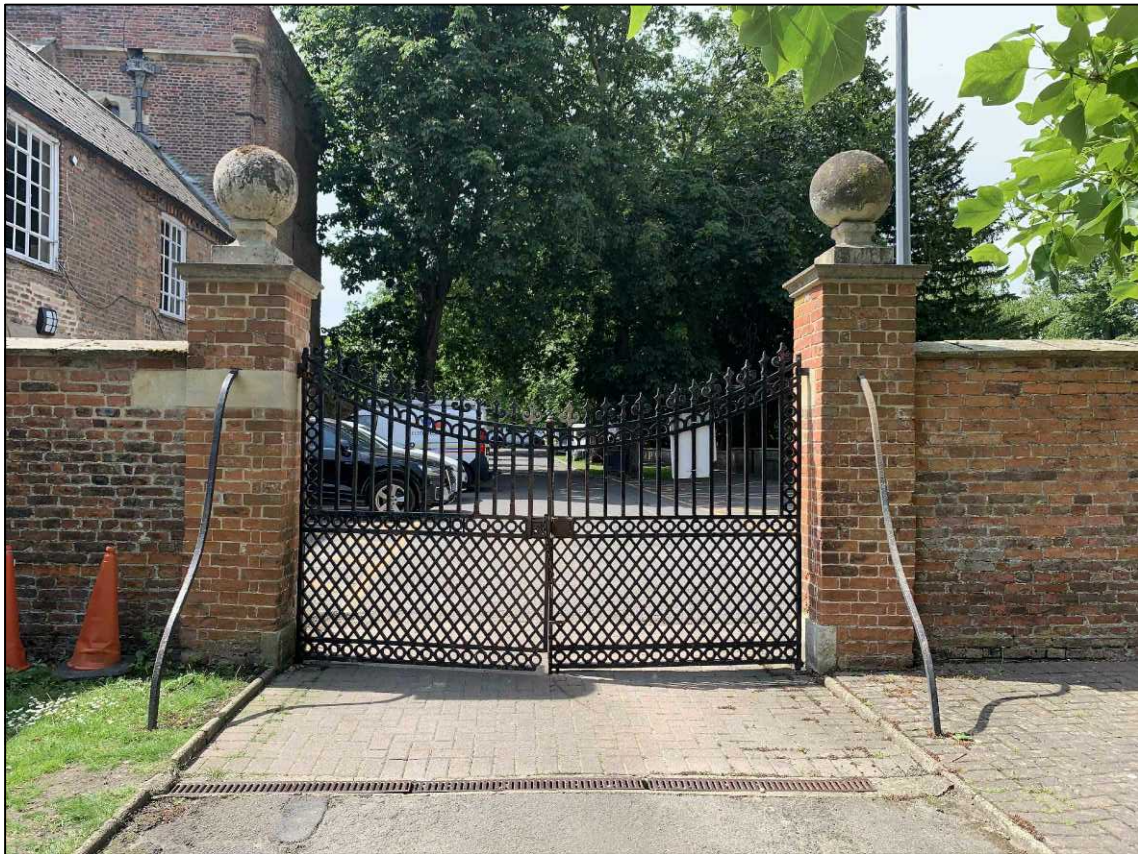


Gates viewed from the East



Fixes hinge point on north pillar

Note:
Fixed hinge does not allow for any realignment of the gates so they cannot be pulled out at the top to prevent clashing at the meeting stiles.

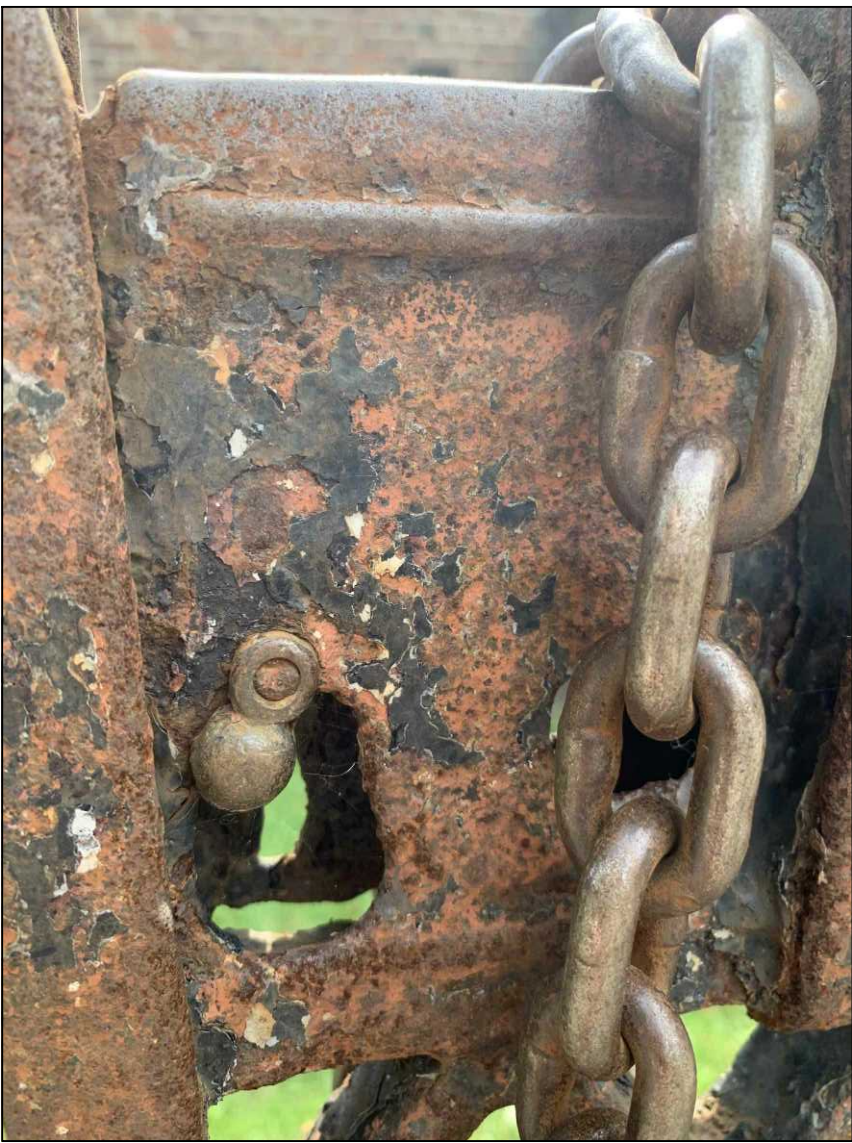

Lock box on south gate

Note:
Internal mechanism of lock is missing and out lock box is damaged.



Fixed hinge point on south pillar

Note:
Fixed hinge does not allow for any realignment of the gates so they cannot be pulled out at the top to prevent clashing at the meeting stiles.



Head detail over meeting stile - North gate

Note:
Tape shown for scale



Head detail over meeting stile - South gate

Note:
Tape shown for scale



Lock box meeting stile - North gate

Note:
Lockbox damaged and gate frame badly distorted.

DO NOT SCALE THIS DRAWING. THE CONTRACTOR IS DEEMED TO HAVE CHECKED ALL DIMENSIONS ON SITE AND REPORT ANY DISCREPANCIES TO OGLESBY & LIMB LTD.
THE CONTENTS OF THIS DRAWING ARE COVERED BY COPYRIGHT AND REMAIN THE PROPERTY OF OGLESBY & LIMB LTD. WRITTEN APPROVAL MUST BE OBTAINED FROM OGLESBY & LIMB LTD PRIOR TO DUPLICATION OR REPRODUCTION OF THIS DRAWING OR ITS CONTENTS.
ANY DIMENSIONS NOT SHOWN ARE TO BE CHECKED AND AGREED WITH OGLESBY & LIMB LTD.

X	XX.XX.XX	XXXXX	XXX
Ref.	Date	Description	Initial

Oglesby & Limb Ltd
Chartered Architect

Suite 1, Market Chambers
12 Market Place, Spalding, Lincs
PE11 1SL
Tel: 01775 761196
e-mail: design@o-l-ltd.co.uk

O&L

Client:
South Holland District Council

Project:
**Ayscoughfee Hall Museum & Gardens
Church Gate, Spalding, PE11 2RA**

**Proposed works to North Gates (at end
of The Chestnut Avenue)**

Drawing Title:
Photographs of gates as existing

LBC APPLICATION ISSUE

Date:	June 2022	Scale:	as shown @ A1
Drawn by:	ajo	Checked by:	cls

Drawing Number:	Rev:
A1572-50	P01