
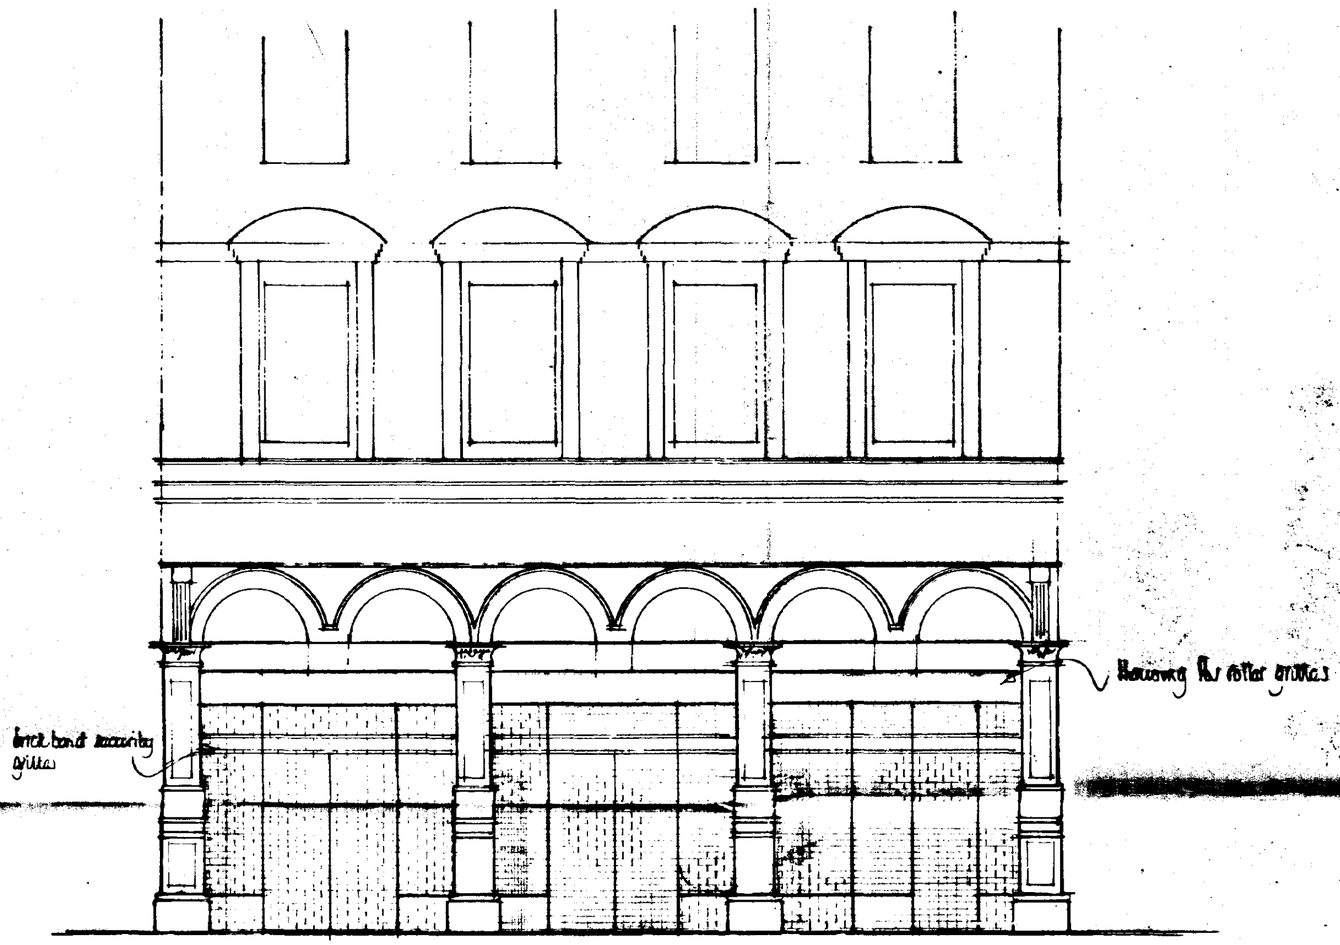


elevation

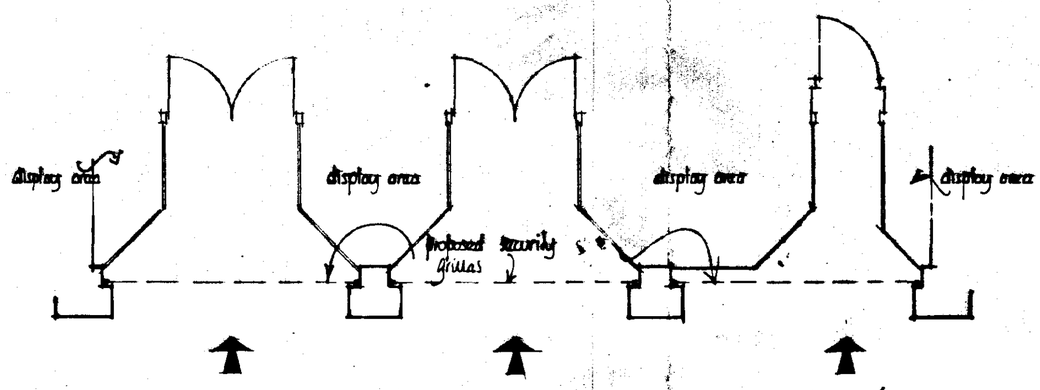

ENTRANCES to Shop

ENTRANCE to FLAT & SECOND FLOOR OFFICES.

plan at entrance

SOUTH HOLLAND DC
HOUSING & PLANNING
17 JUN 1998
Ref. 0624/98

DETERMINED PLAN

NOTES:

All dimensions must be checked on site and not scaled from this drawing.

B	16/6/98	Grilles to replace gates
A	April 93	Grilles replaced with gates
	Date	Revisions

© copyright

East Midlands Design Associates

"Willow Lodge",
Horseshoe Road,
Spalding,
Lincs. PE11 3QF
Tel : Spalding (0775) 767968

Client

Revills Jewellers

Job Title

Installation of Security Grilles
At 12 Market Place.
Spalding.


Drawing Title

Plan & Elevation

Scale 1:50


Date Oct 92 | Drawn by AL

Drg No. 92/94/01. | Rev A B

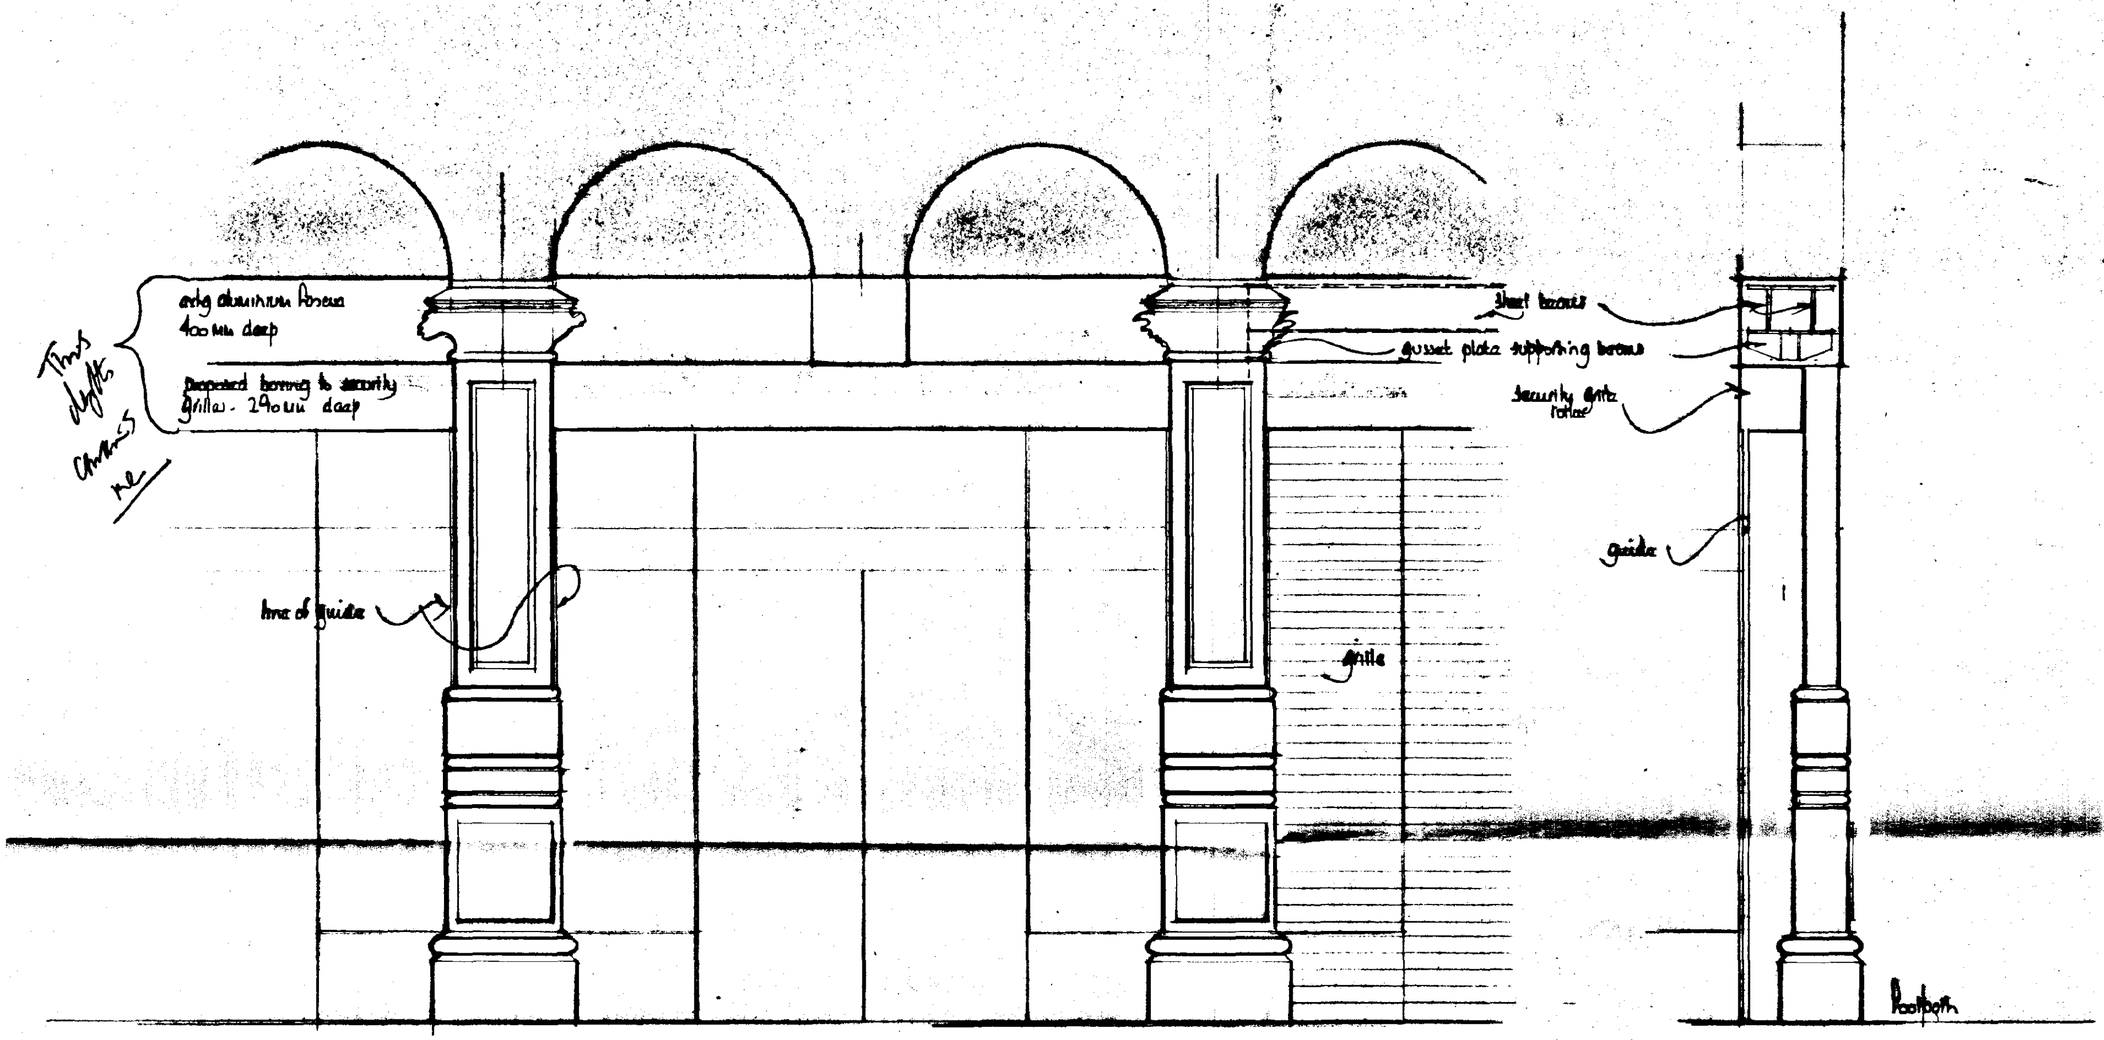

ELEVATION

SECTION

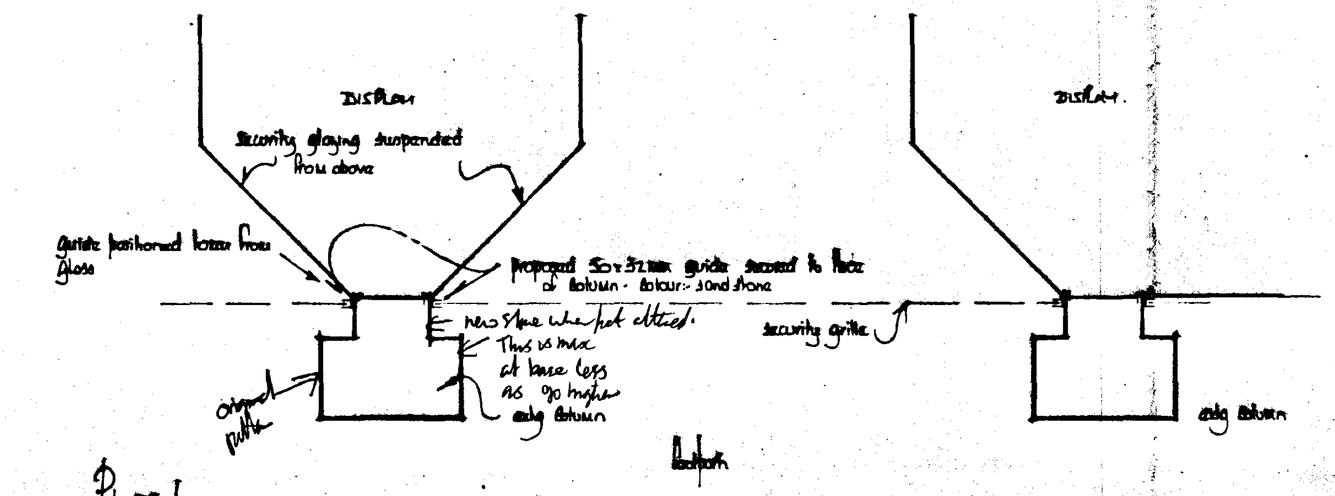

PLAN

DETERMINED PLAN

SOUTH HOLLAND DC
HOUSING & PLANNING
31 AUG 1999
Ref: 0624/98

A		
	Date	Revisions

© copyright

East Midlands Design Associates
"Willow Lodge",
Norseshoe Road,
Spalding,
Lincs PE11 3JA
Tel. Spalding (0775) 767966

Client: Revills Jewellers

Job Title: Installation of Security Grilles at 12 Market Place, Spalding.

Drawing Title: Plan, Elevations & Section

Scale: 1:20

Date: August 98 | Drawn by: AL

Drg. No: 98/14/01 | Rev: