PROPOSED SIGN: B.P NUTRITION WOOLRAM WYGATE SPALDING

THE SIGN: SCALE 1:20

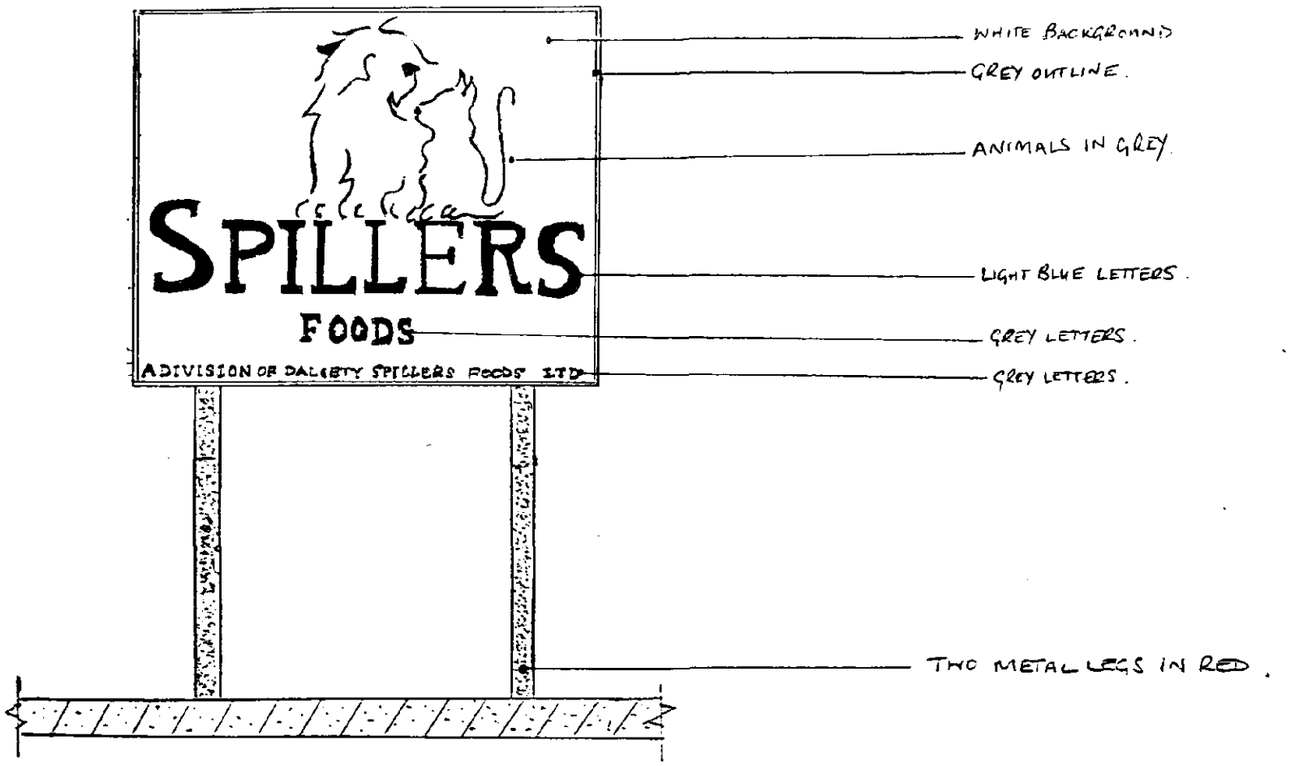

SECTION
SCALE 1:20

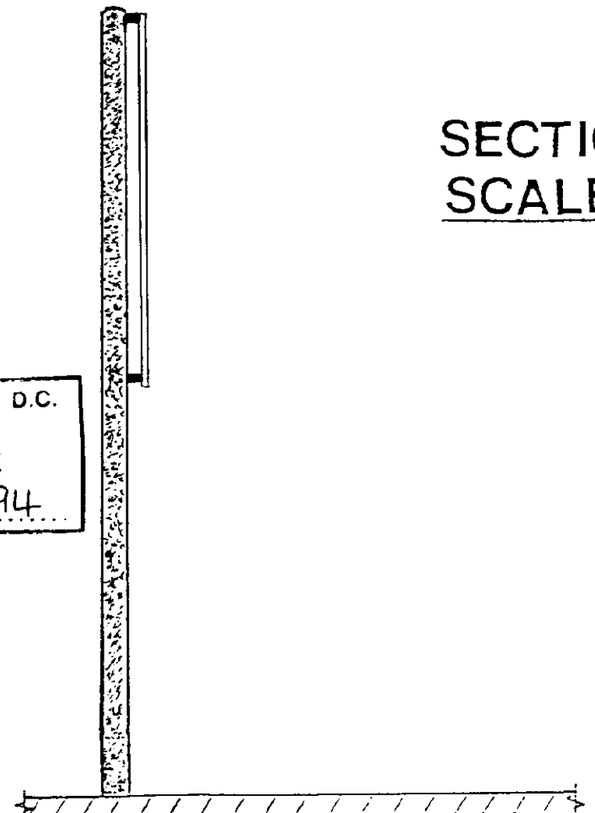

SOUTH HOLLAND D.C.
PLAN DEPT.
20 JUN 1994
REF 0625/94

Gerald Eve
Chartered Surveyors
170 Edmund Street
Birmingham B3 2HB

Drawing No	Revision	Date
		13·6·94
Drawn by		Scale
HEJF	N	1:20 & 1:500

POSITION OF SIGN IN RELATION TO BUILDINGS
SCALE 1:500

