


PLAN OF HOUSE AND GARDEN AT 55, PINCHBECK ROAD, SPALDING, LINCOLNSHIRE. PERIOD

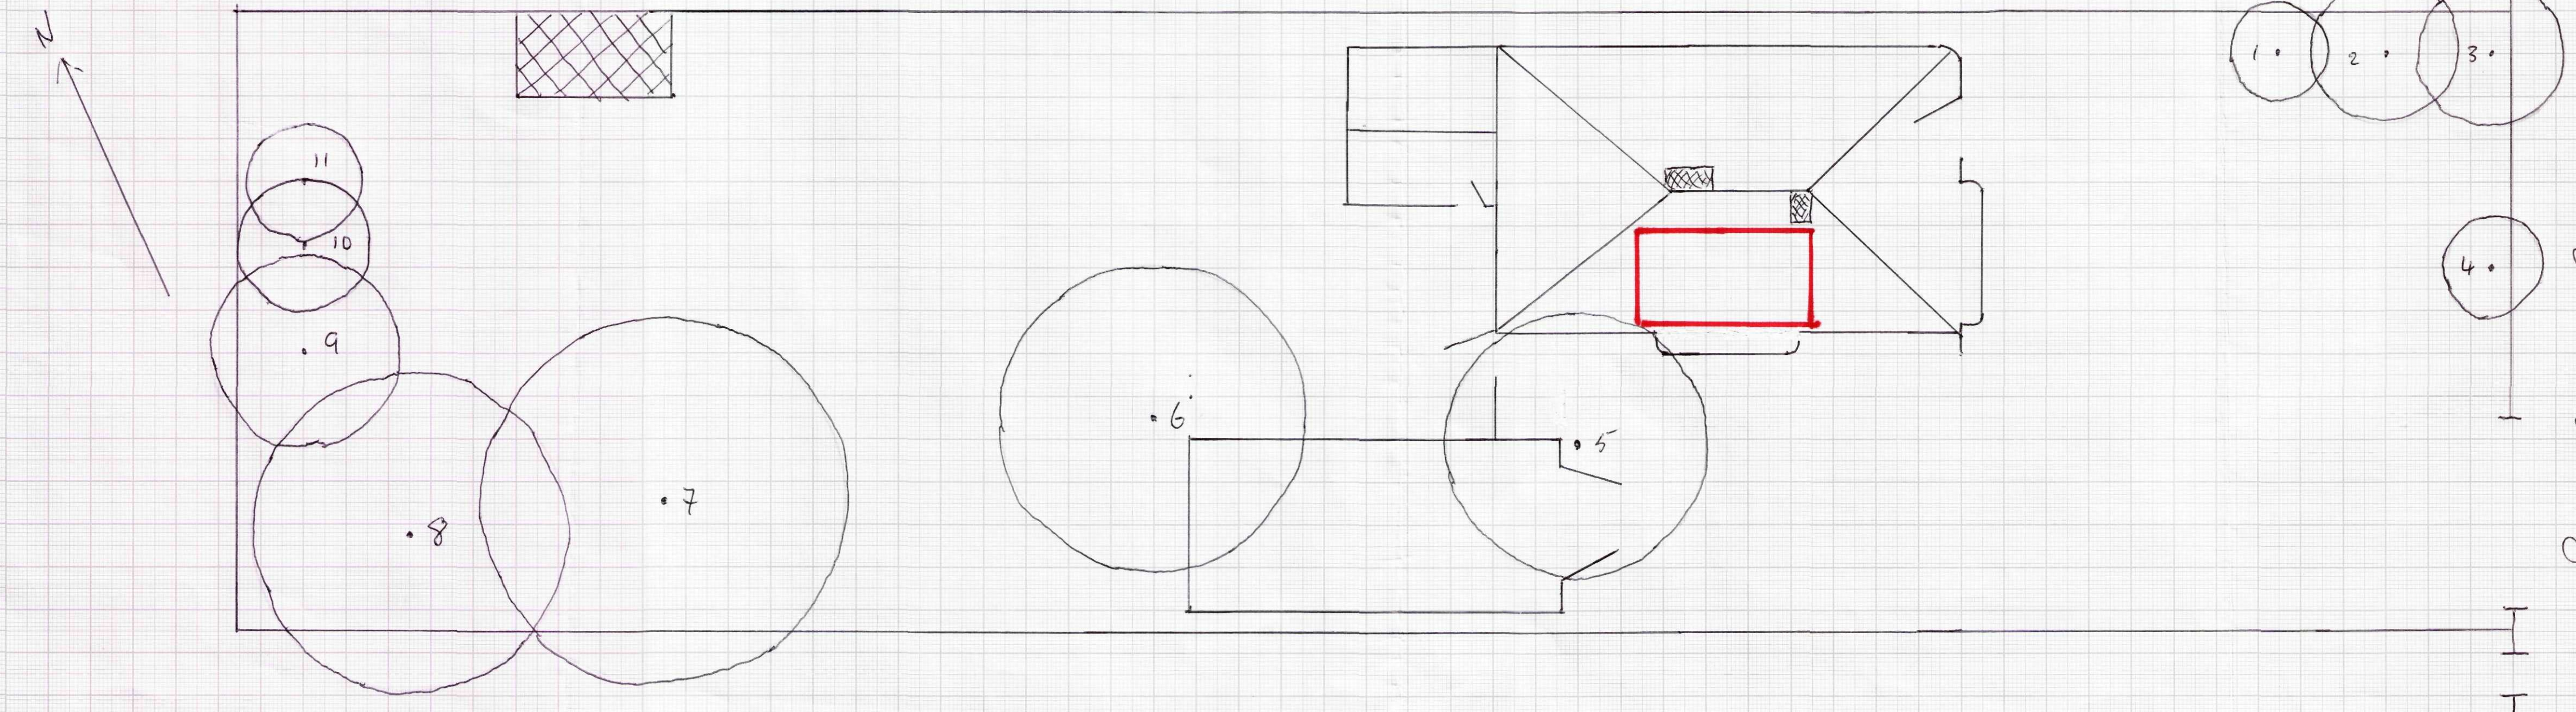

SCALE: 1 CENTIMETER = 1 METRE.

SHDC
Planning & Development
29 JUL 2010
Ref: 0626-10