

Applicant

**John Van Geest
Fulney Farm Centre
Low Fulney
Spalding
Lincolnshire
PE12 6EW**

Site Address

**Fulney Farm Centre
Low Fulney
Spalding
Lincolnshire
PE12 6EW**

Drawing Reference


11 / 07 / 15 / Location Plan

Project

**Installation of 120kW Roof
Mounted
Photovoltaic Array**

Scale

1:2500

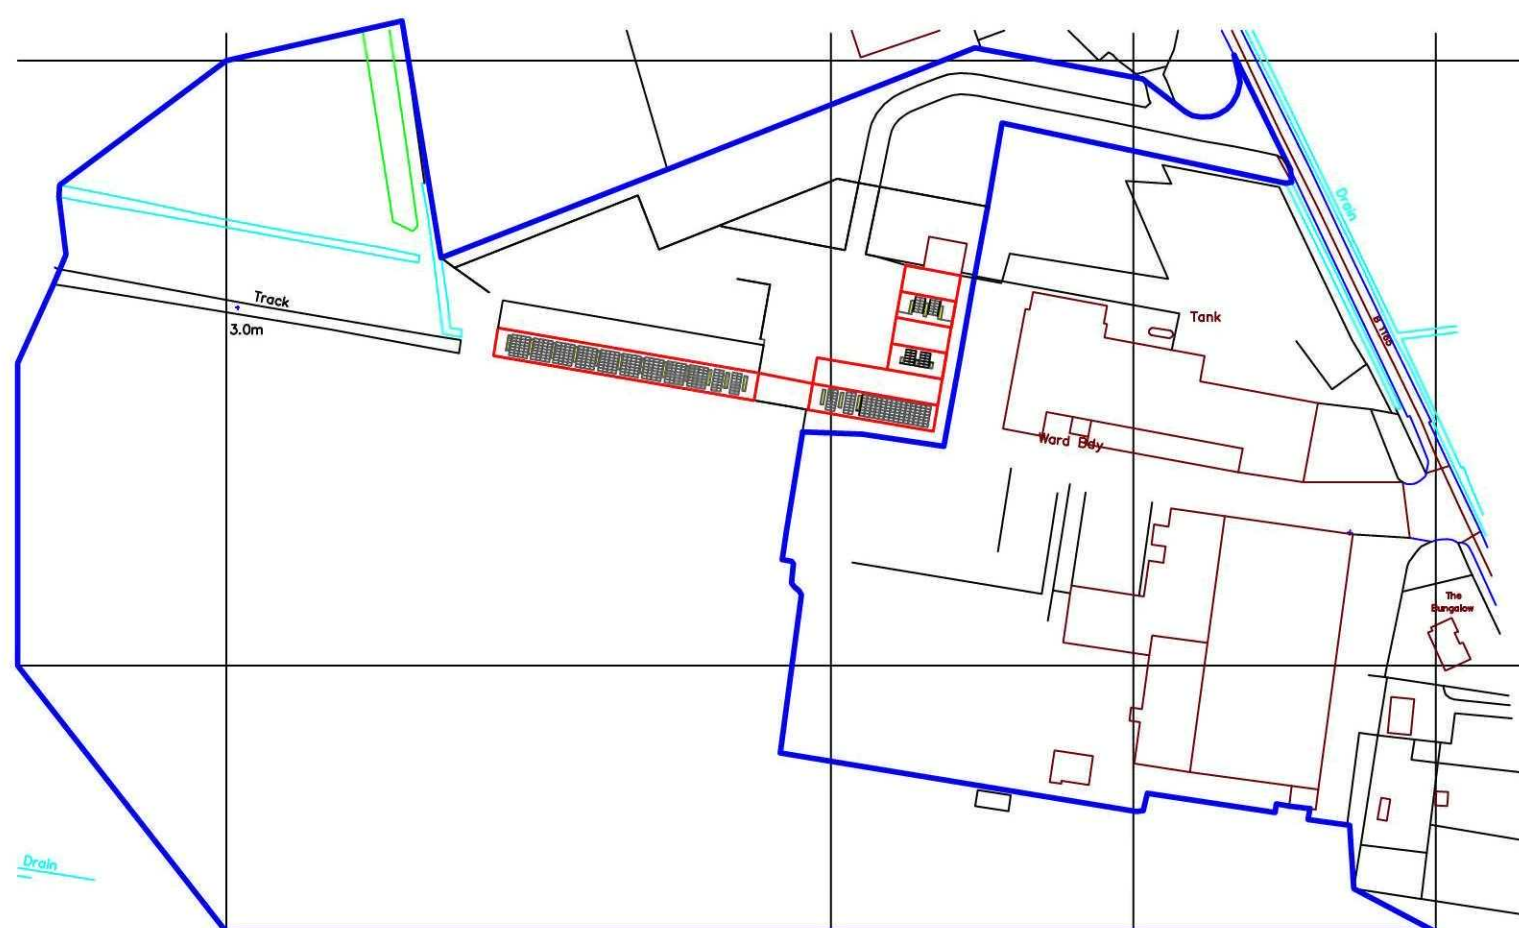

Ordnance Survey (c) Crown Copyright 2015. All rights reserved. Licence number 100022432