
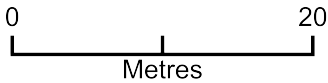


Beechfield House, High Street, Spalding, PE11 1UD

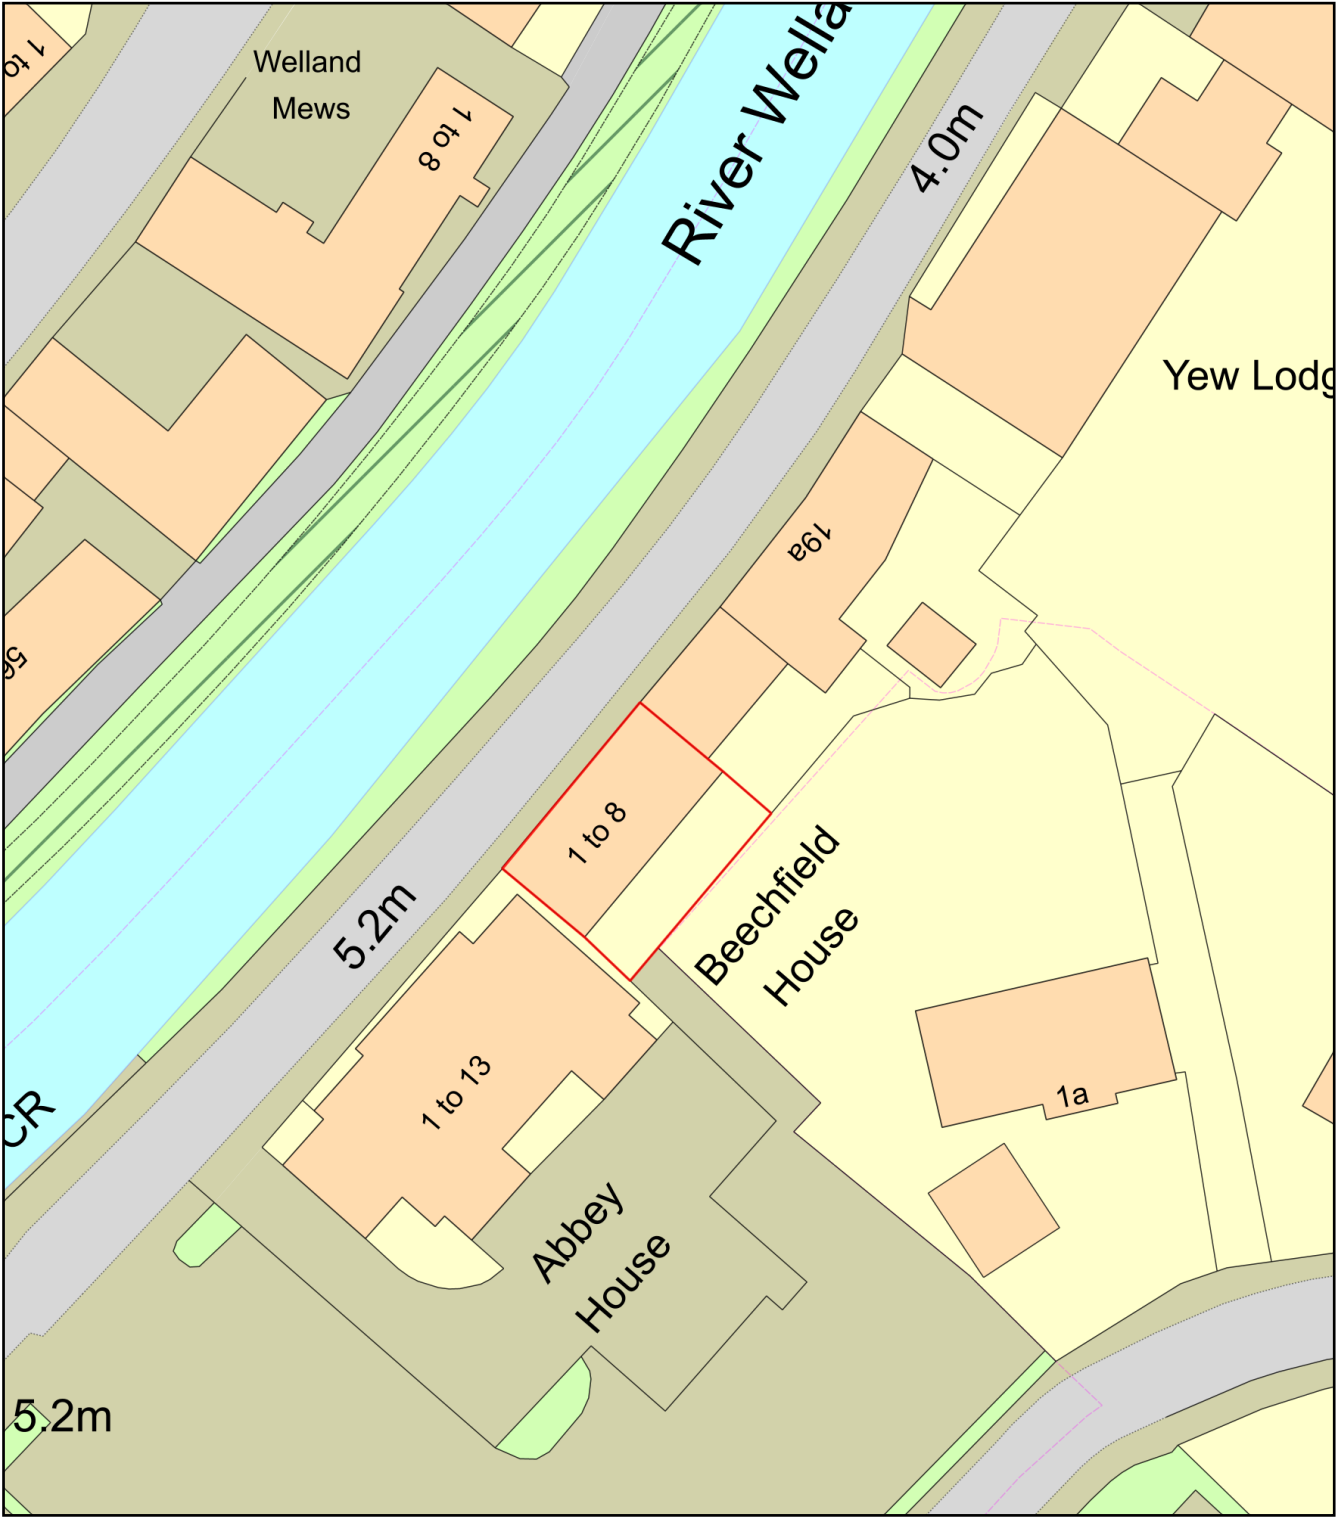

Plan Produced for: Divine Property Services
Date Produced: 03 Jul 2026
Plan Reference Number: TQRQM26184160807057
Scale: 1:500 @ A4