
DETERMINED PLAN
VINE STREET
ABBEY PASSAGE
BRIDGE
FRANCIS ST
ABBEY YARD
DRAPERS PLACE
THE CRESCENT
FOUNDRY LANE
Sorting Office
Club
Abbey Path
Telephone Exchange
GORE LANE
MARKET PLACE
Cross (site of)
White Hart Hotel
Red Lion Hotel
RED LION STREET
HALL PLACE
SHEEP MARKET
Car Park
Church
Sunday School
NEW ROAD
Garage
Hall
Bank
PH
PC
CP
TCB
A 151
A 16
B 1165
BM 5.14m
BM 5.95m
BM 5.89m
BM 7.09m
5.9m
5.5m
5.2m
4.0m
4.3m
6.7m
6.1m

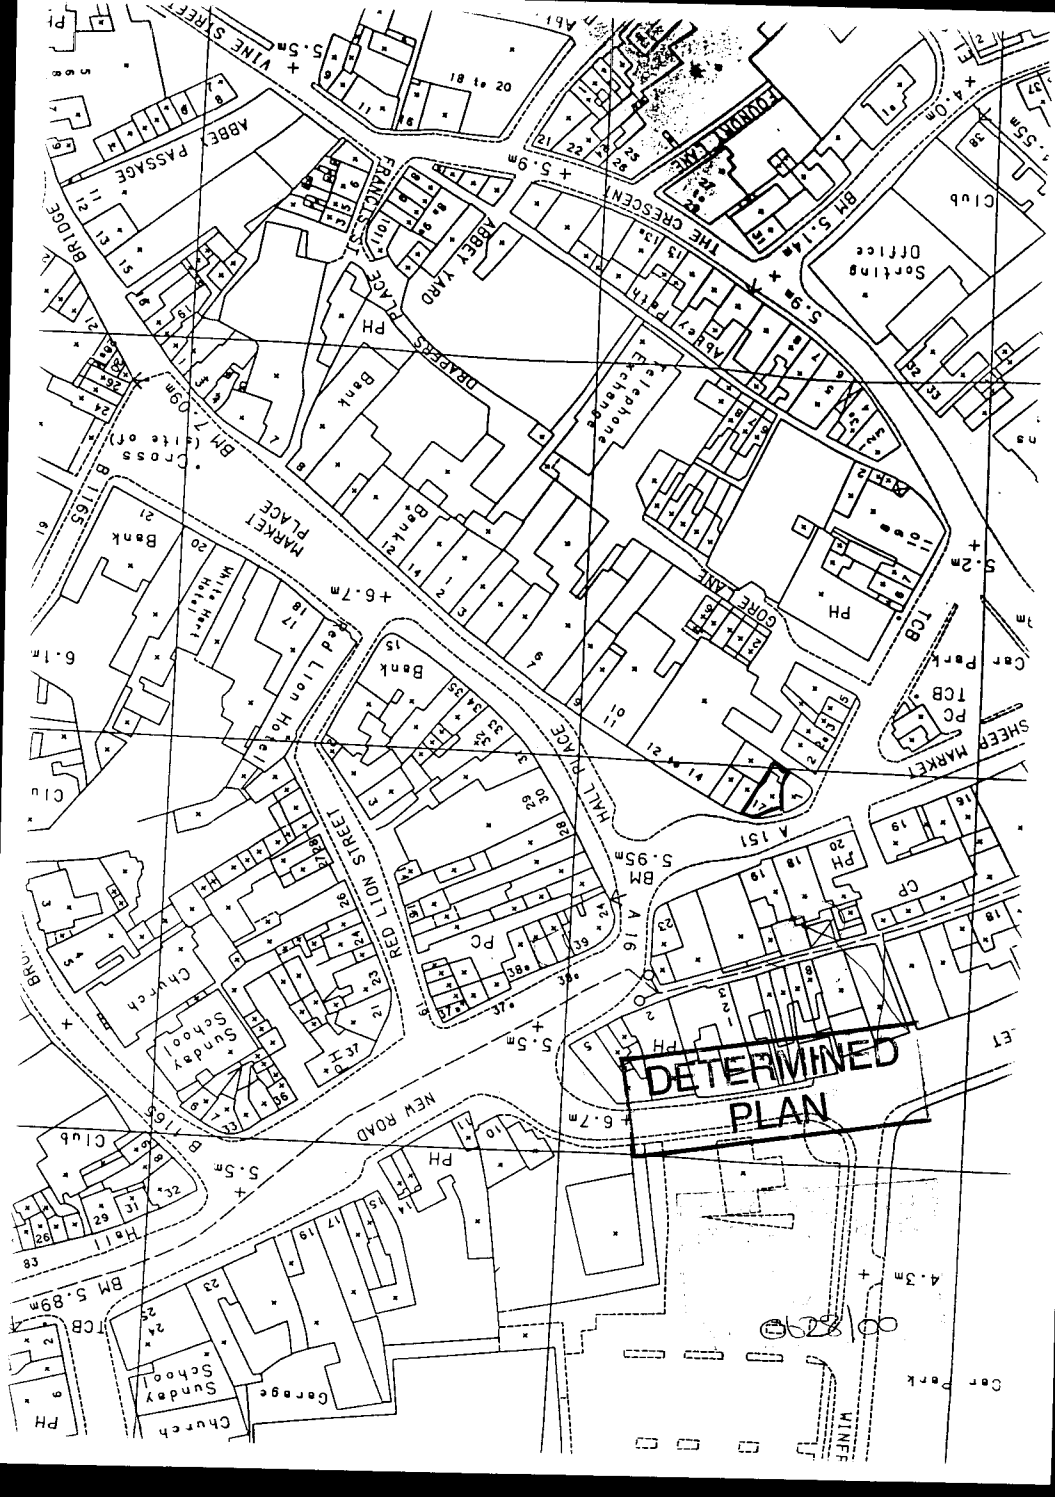


SOUTH HOLLAND DISTRICT COUNCIL

# FILE COPY

Housing and Planning Services Department

Council Offices, Priory Road, Spalding, Lincolnshire PE11 2XE
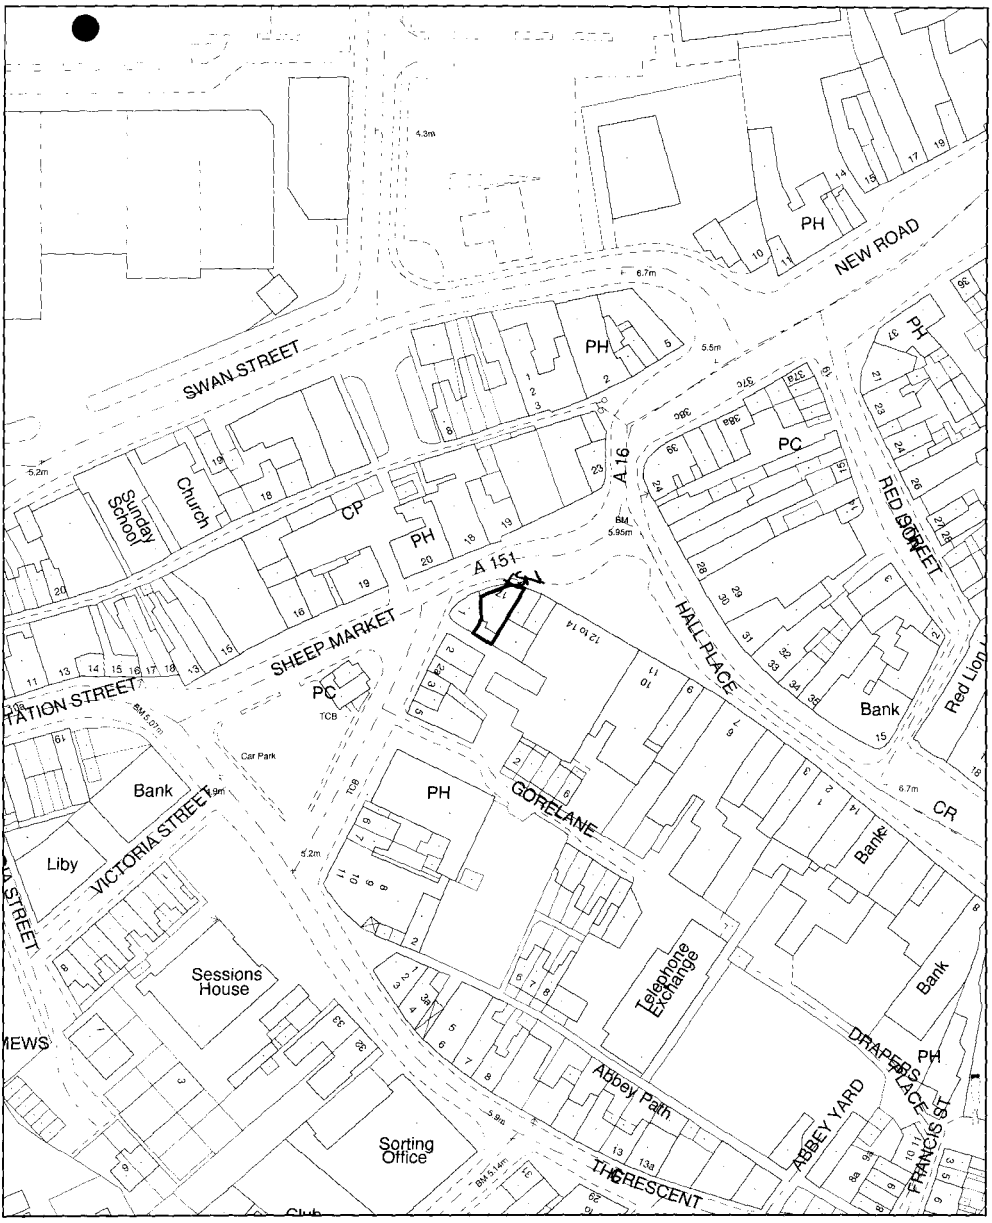
## Planning Application Location Plan
## Ward Member Notification

**H16/0628/00**

Scale: 1:1250

PLEASE DO NOT COPY THIS PLAN
This map is reproduced from Ordnance Survey material with permission of Ordnance Survey on behalf of Her Majesty's Stationery Office (c) Crown copyright. Unauthorised reproduction infringes Crown copyright and may lead to prosecution or civil proceedings. South Holland District Council LA079413 2000