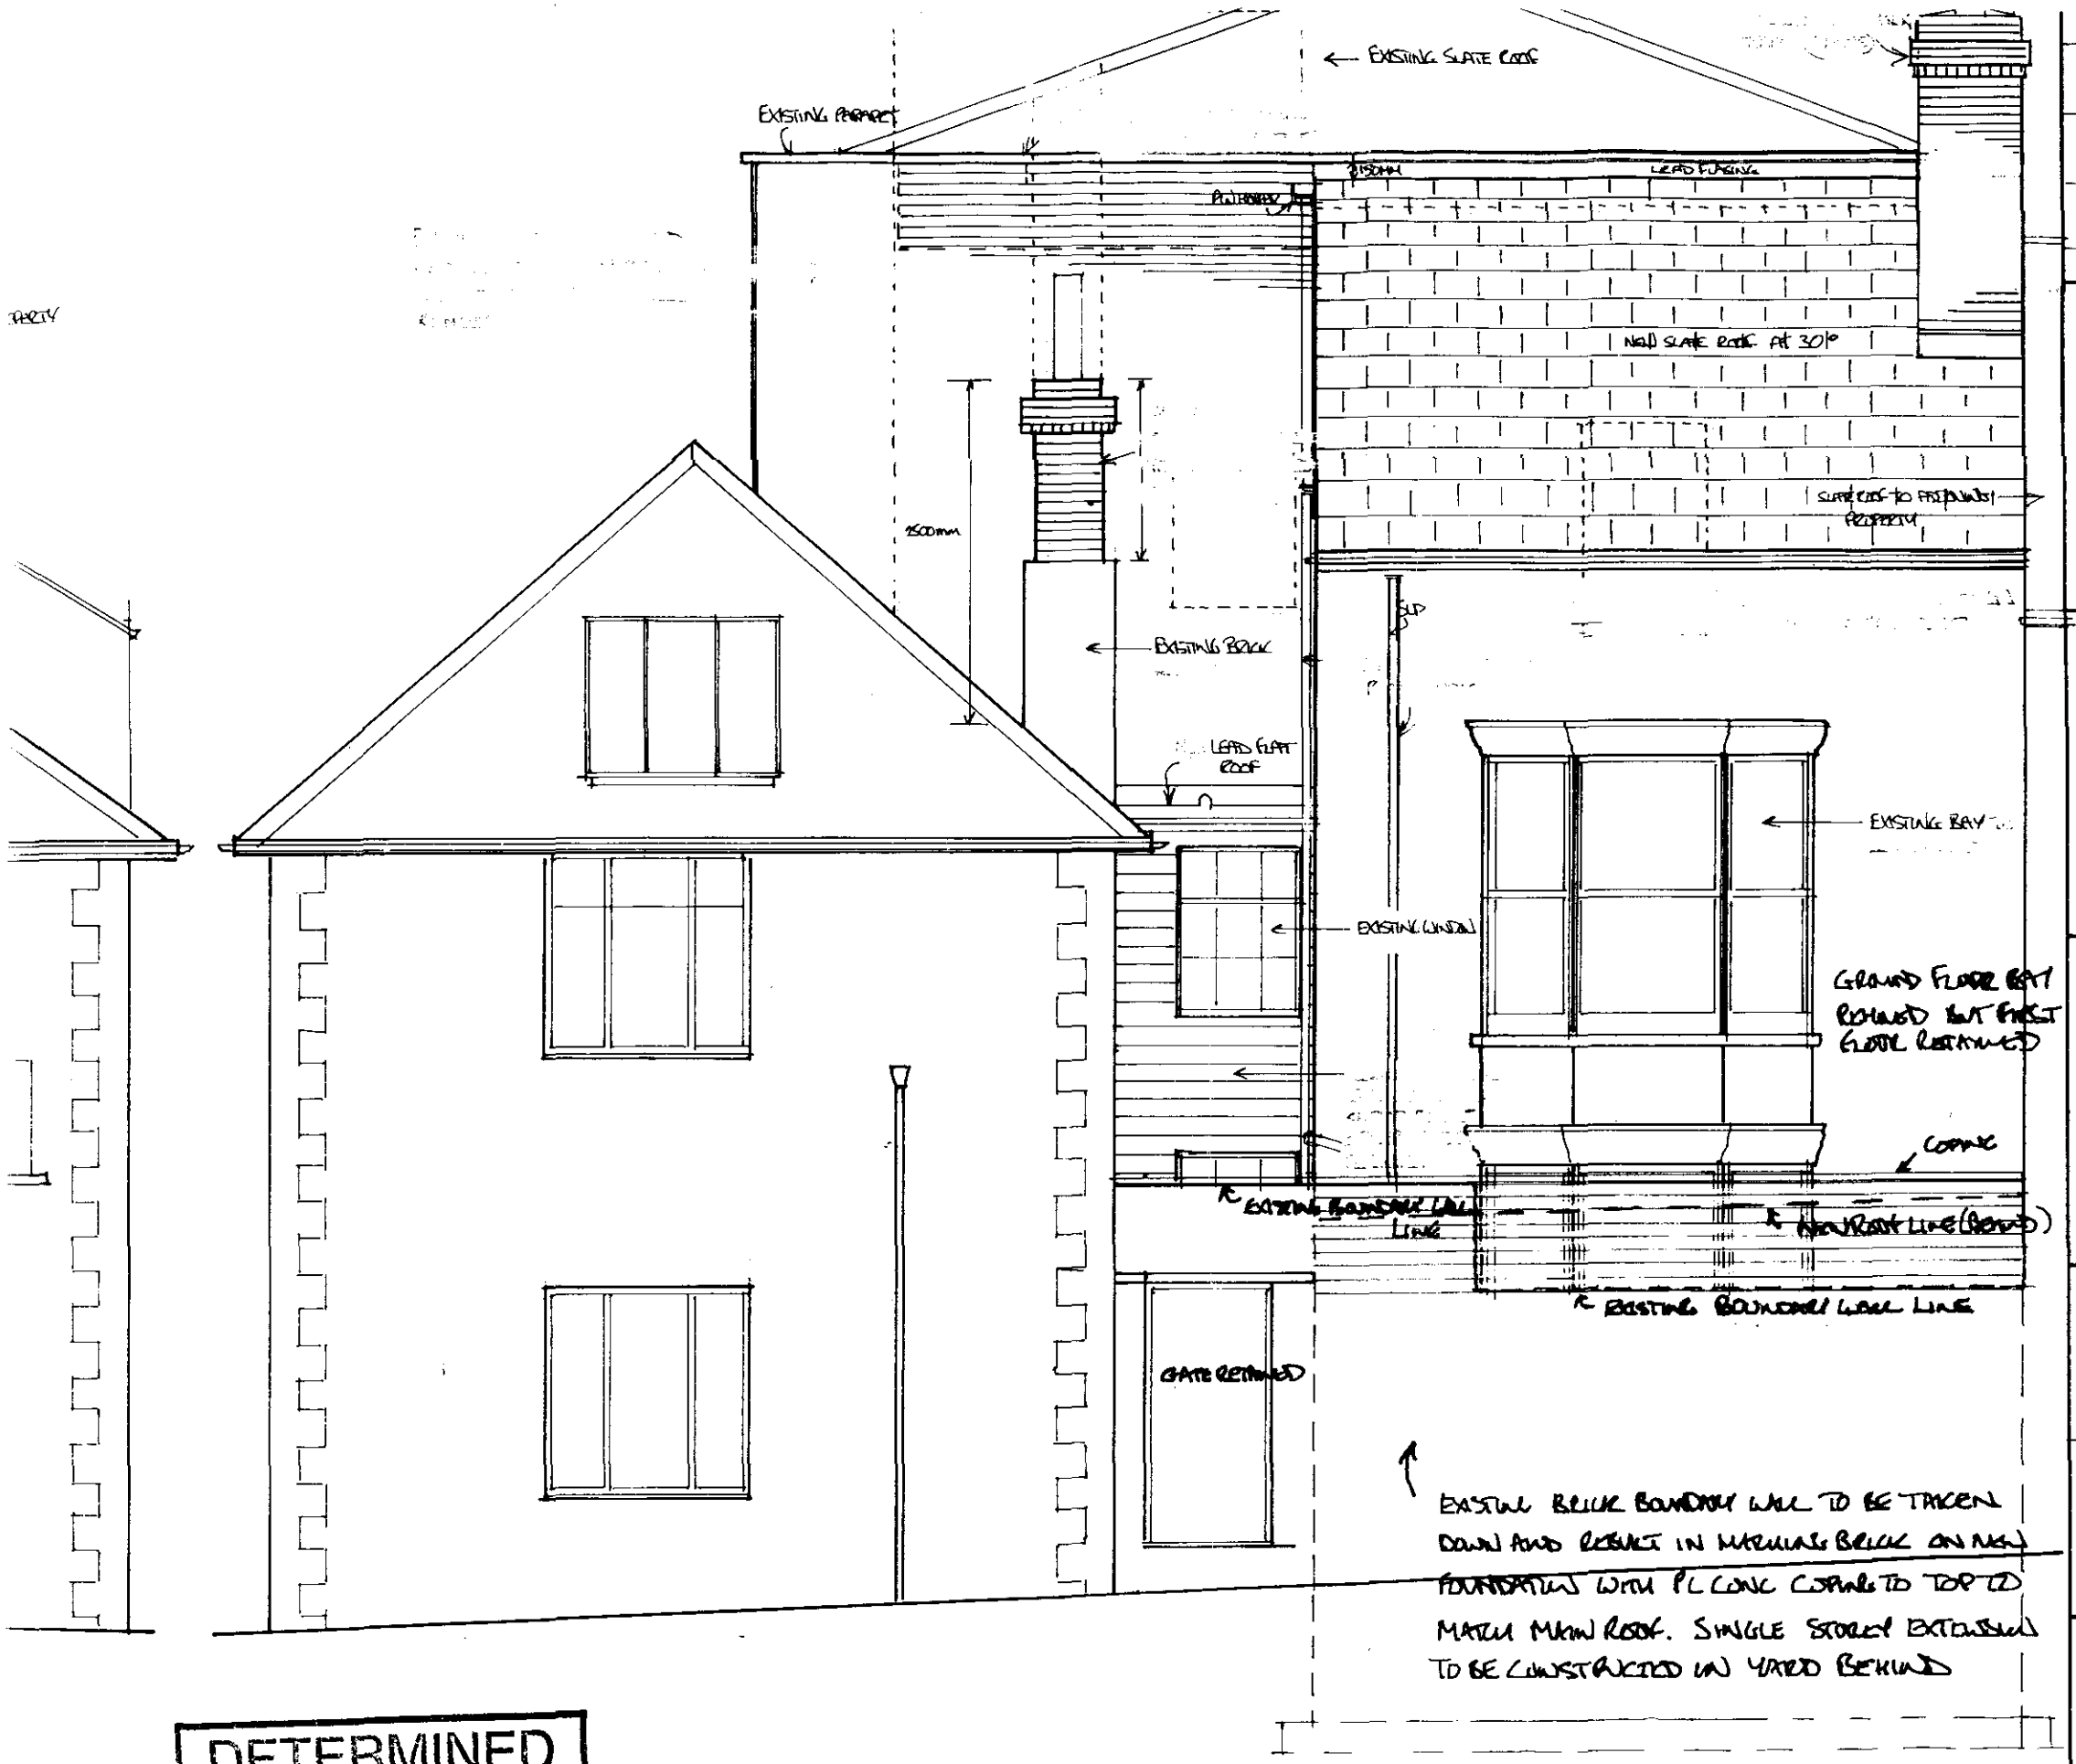

REAR ELEVATION

DETERMINED PLAN

CLIENT

MODEL FARM NURSERY LTD

CONTRACT

17 HALL PLACE SPALDING

SOUTH HOLLAND DC
HOUSING & PLANNING
17 MAY 2000
Ref: 0628/00

TITLE

PROPOSED ELEVATIONS

DETERMINED PLAN

DRWG NO	SCALE
537/6	1:50 1:20
DATE	DRAWN BY
APRIL 2000	NCC

NEIL CLARKE + ASSOCIATES
11 NEW ROAD
SPALDING
LINCS
PE 11 1DQ

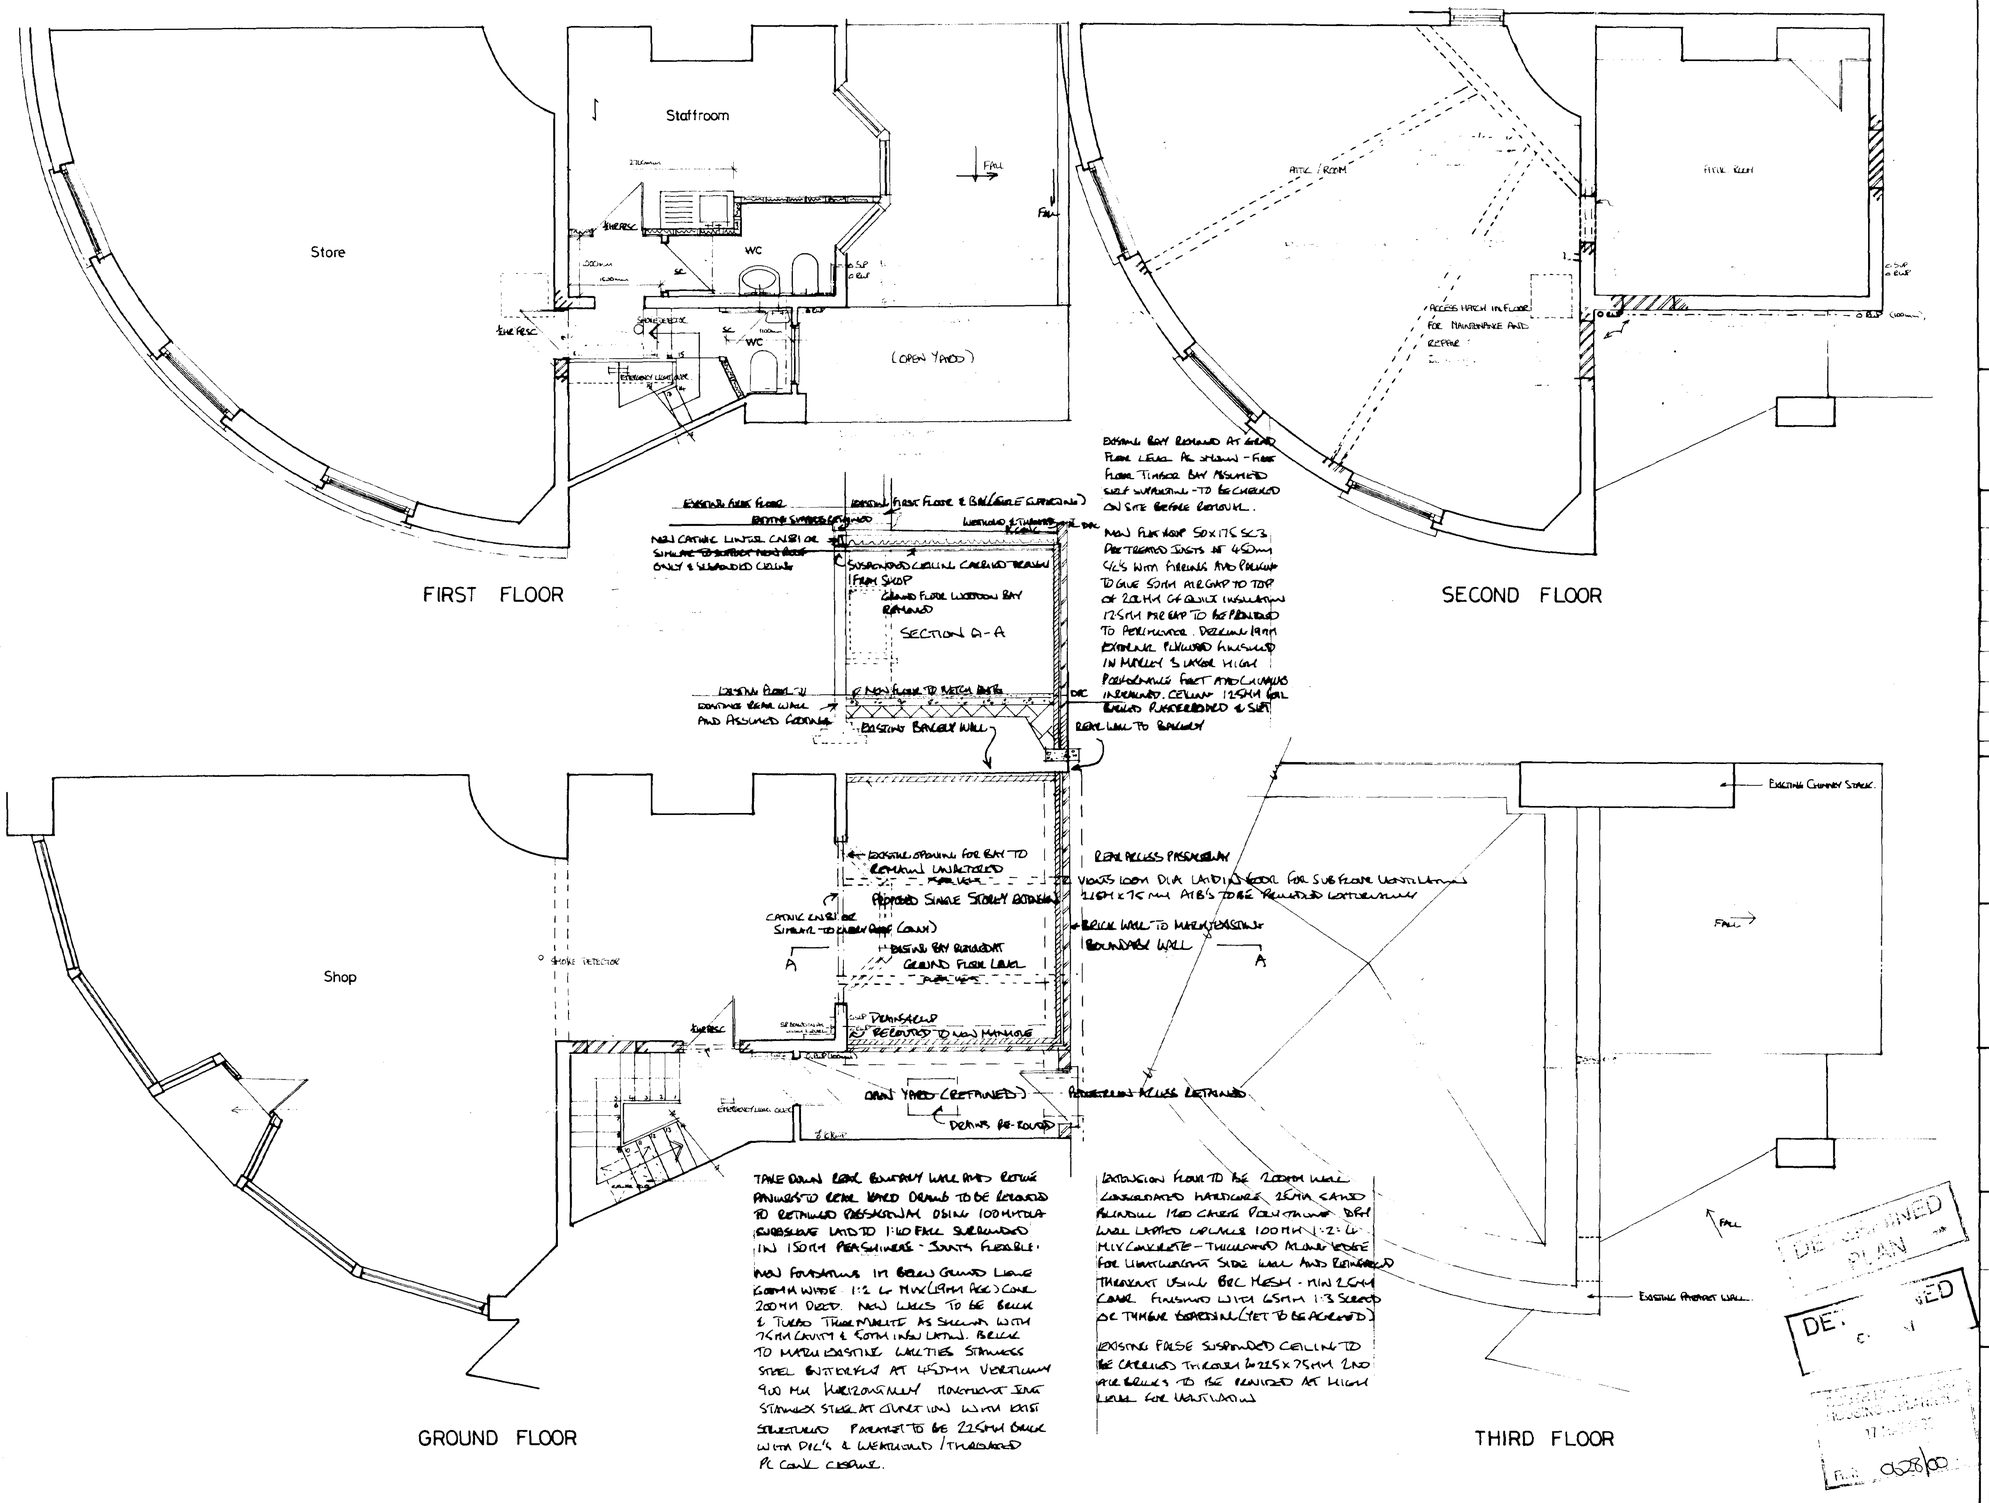

DATE	NO	REVISION	BY
MAY 2000	A	DETAIL ADDED	NCC

CLIENT

MODEL FARM NURSERY LTD

CONTRACT

17 HALL PLACE SPALDING

TITLE

PROPOSED FLOOR PLANS
REAR EXTENSION

DRWG NO	SCALE
537/5A	1:50
DATE	DRAWN BY
APR 2000	NCC

NEIL CLARKE + ASSOCIATES
11 NEW ROAD
SPALDING
LINCS
PE 11 1DQ