



EXISTING BUNGALOWS

EXISTING CLOSE BOARDED FENCE 2400 HIGH

ERECT 2100 ACOUSTICALLY DESIGNED FENCE

EXISTING EARTH BUND AND FENCE


ELECTRICITY SUB-STATION


EXISTING SINGLE PERSON UNITS

EXISTING PARKING

EXISTING HOSTEL

SITE ENTRANCE

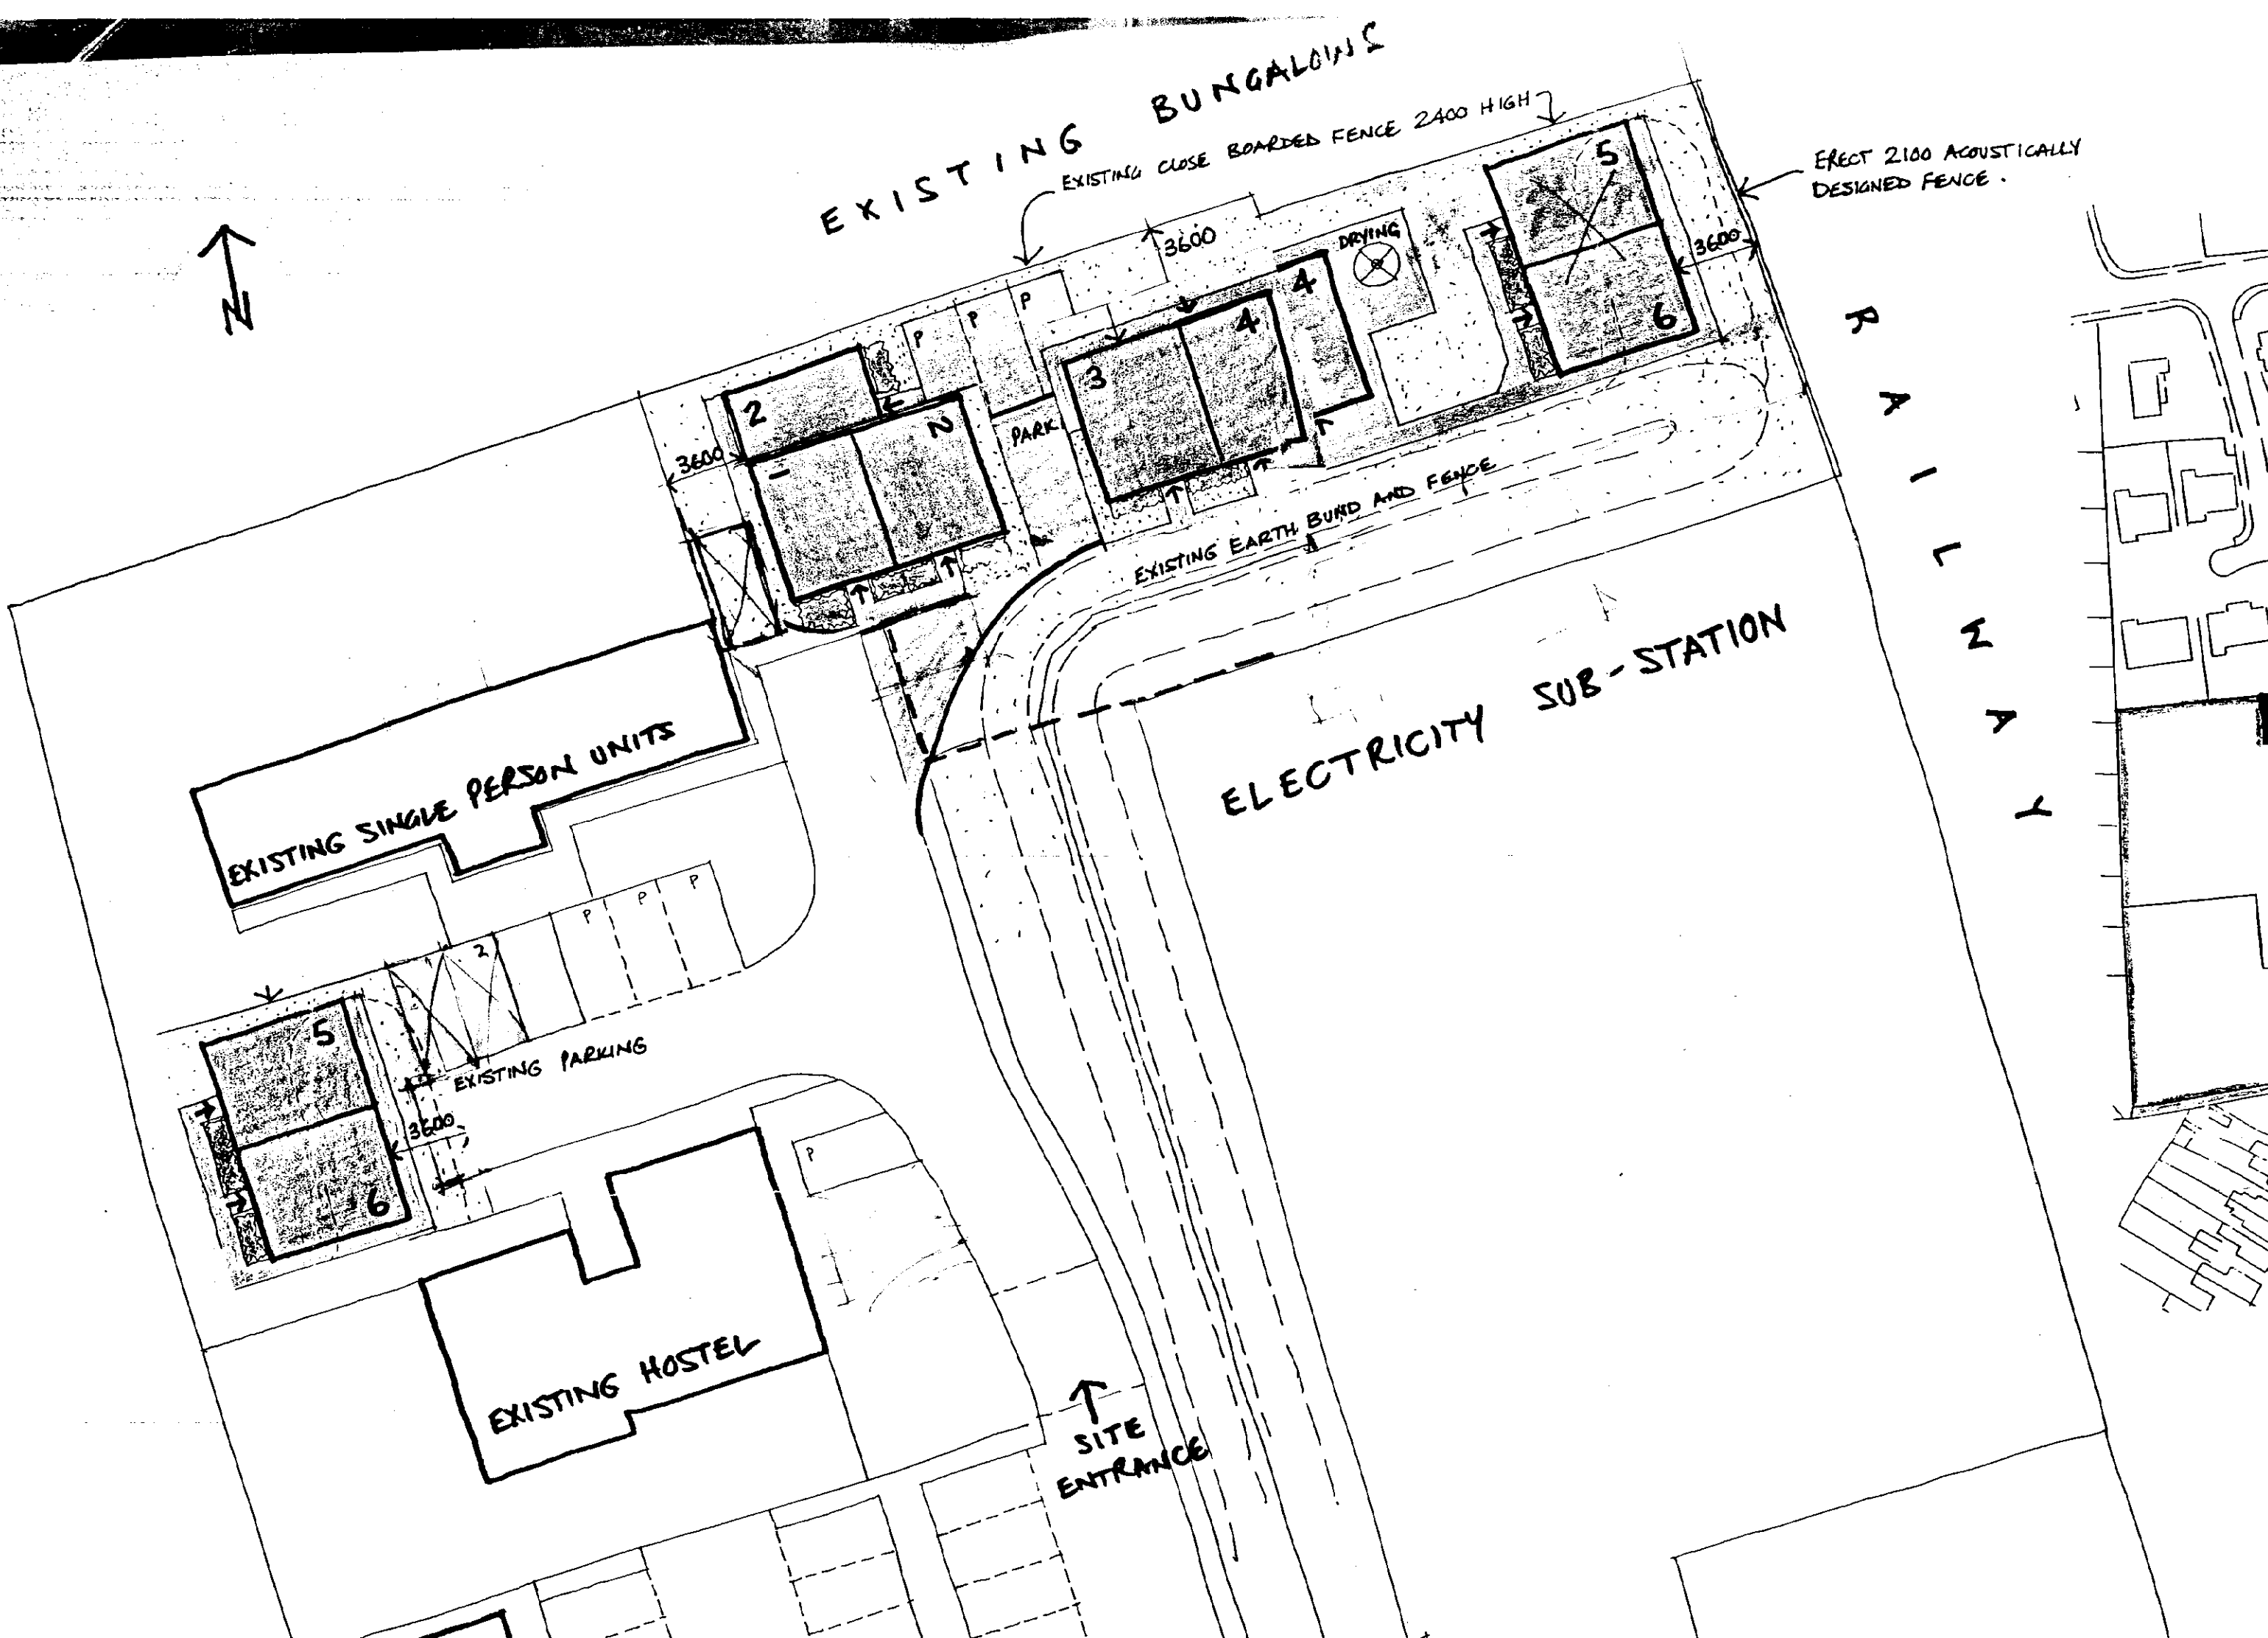

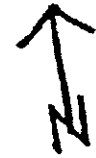

EXISTING BUNGALOW

EXISTING CLOSE BOARDED FENCE 2400 HIGH

ERECT 2100 ACOUSTICALLY DESIGNED FENCE

EXISTING EARTH BUND AND FENCE

ELECTRICITY SUB-STATION

EXISTING SINGLE PERSON UNITS


EXISTING HOSTEL


EXISTING PARKING

SITE ENTRANCE

Aligned for view with
ST MATTHEW MONASTERY

WJ 7/1/03

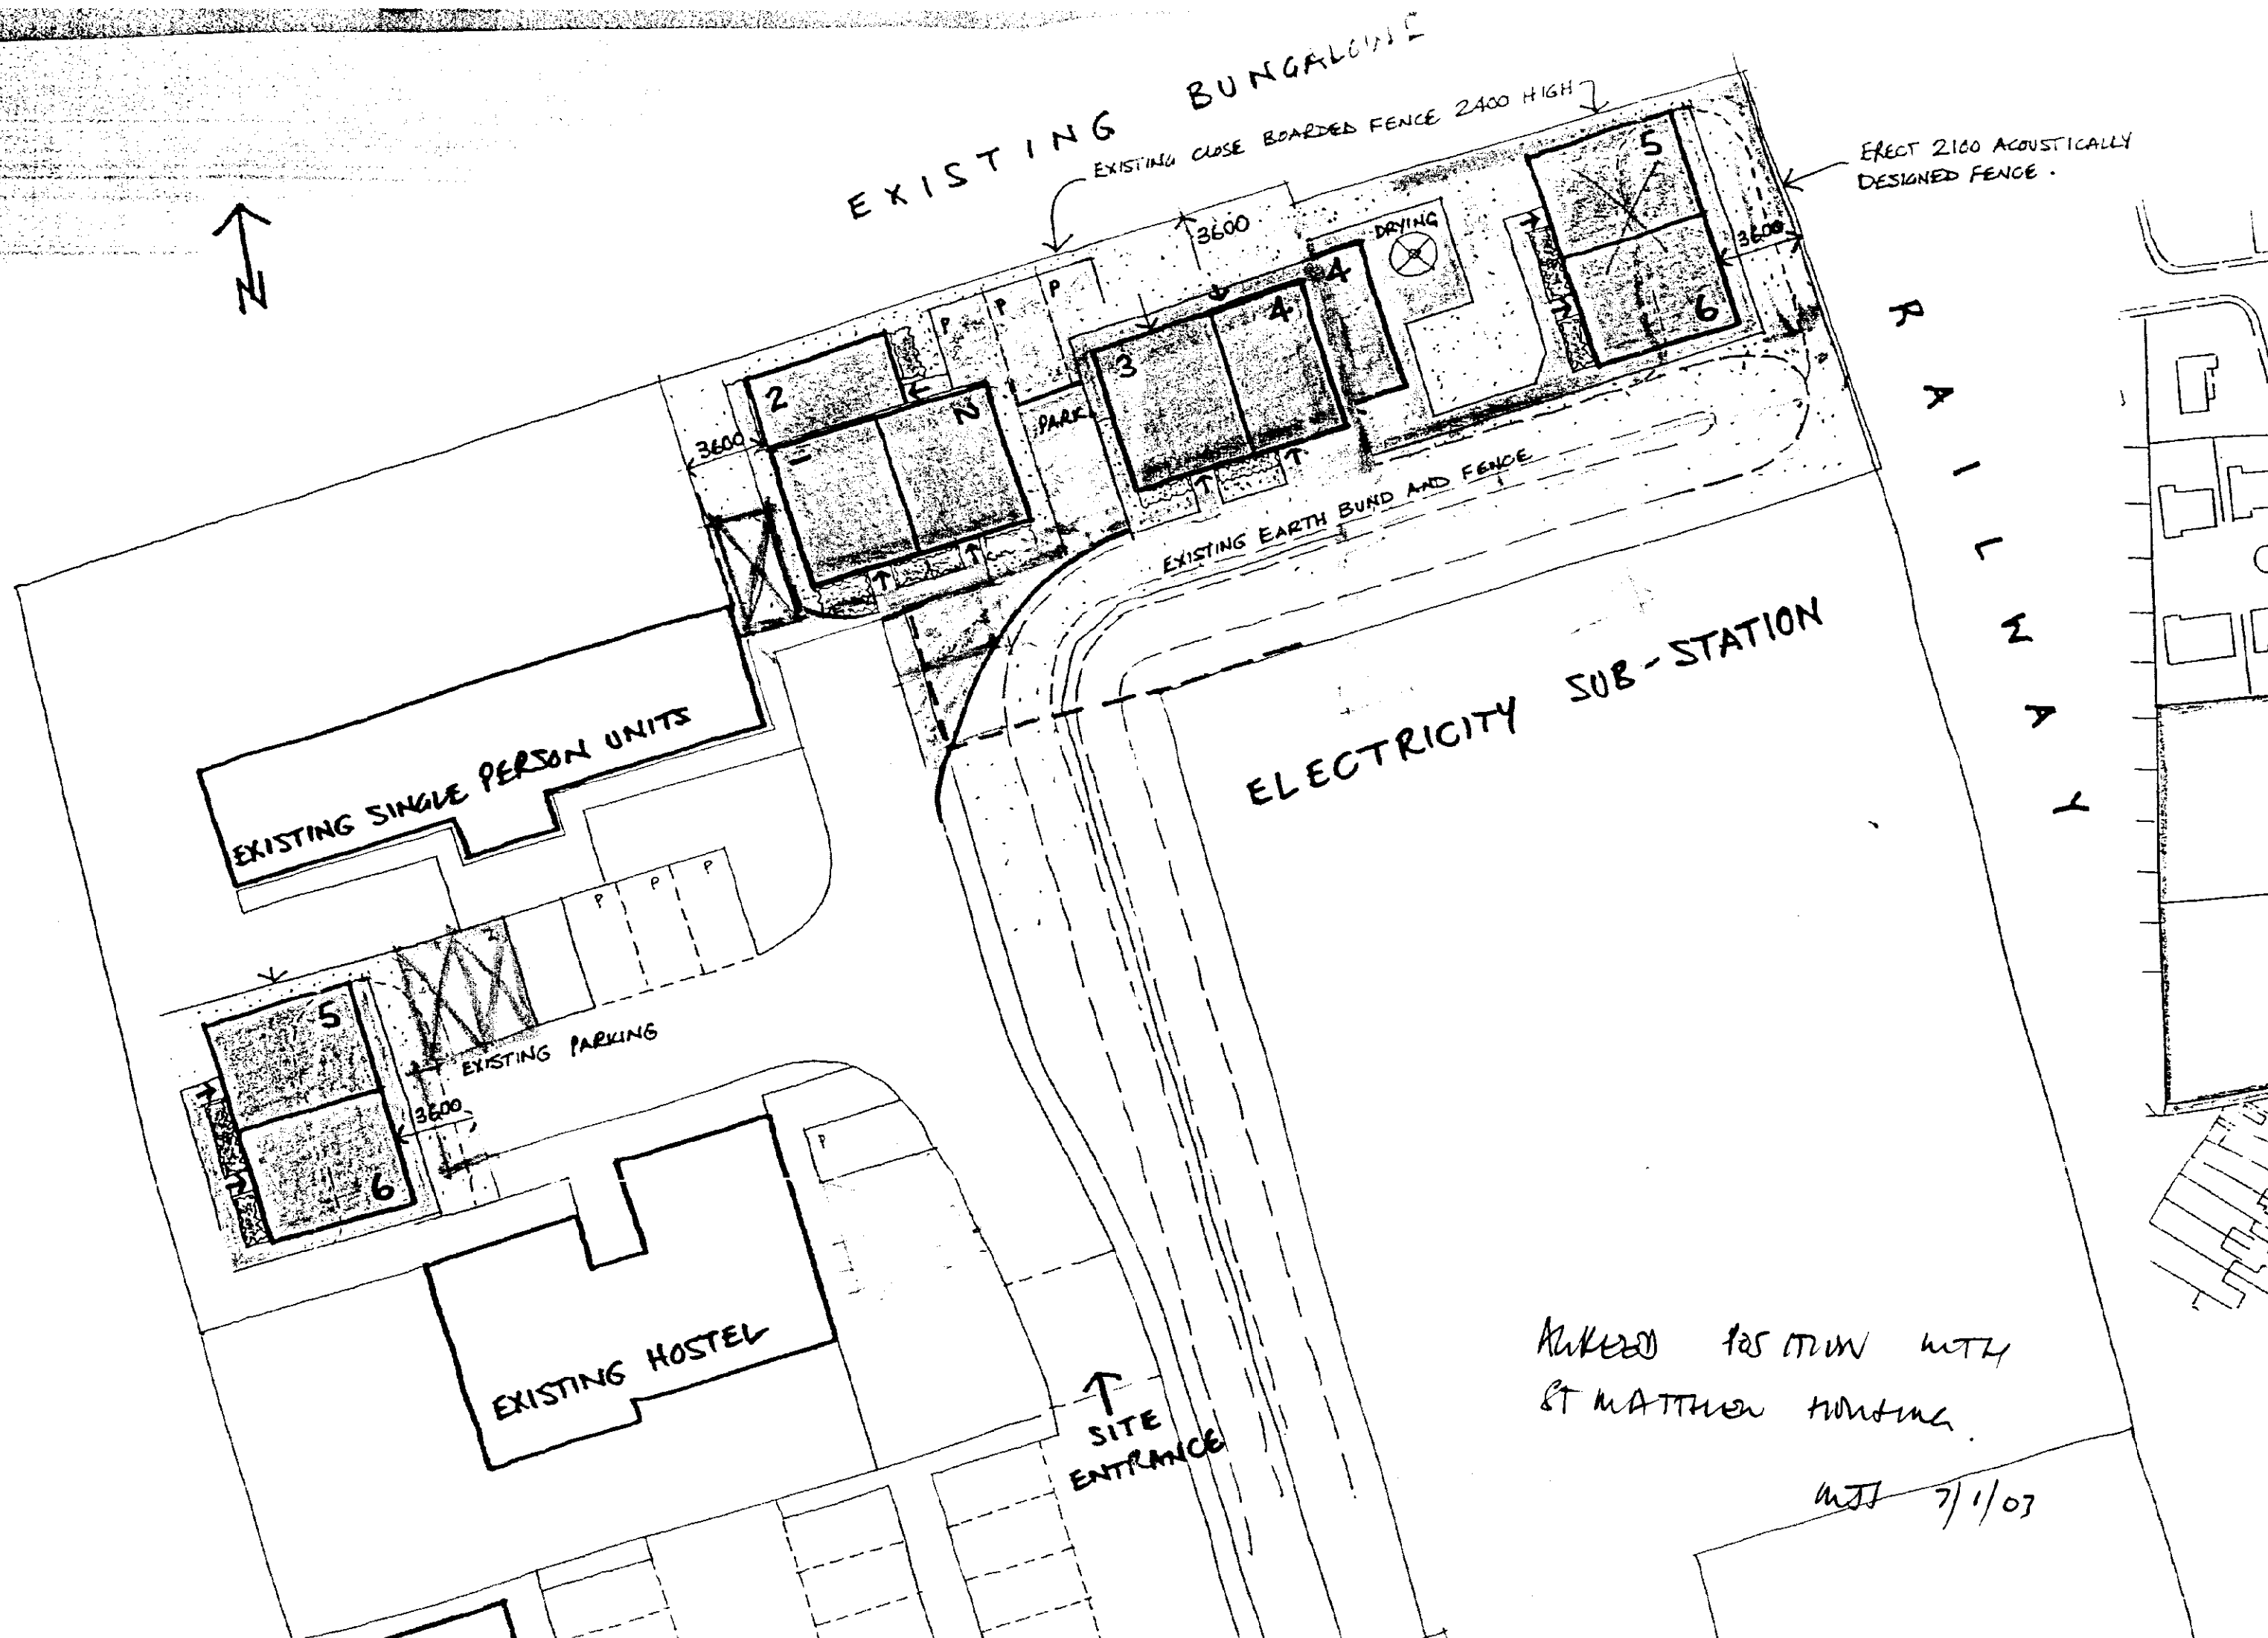

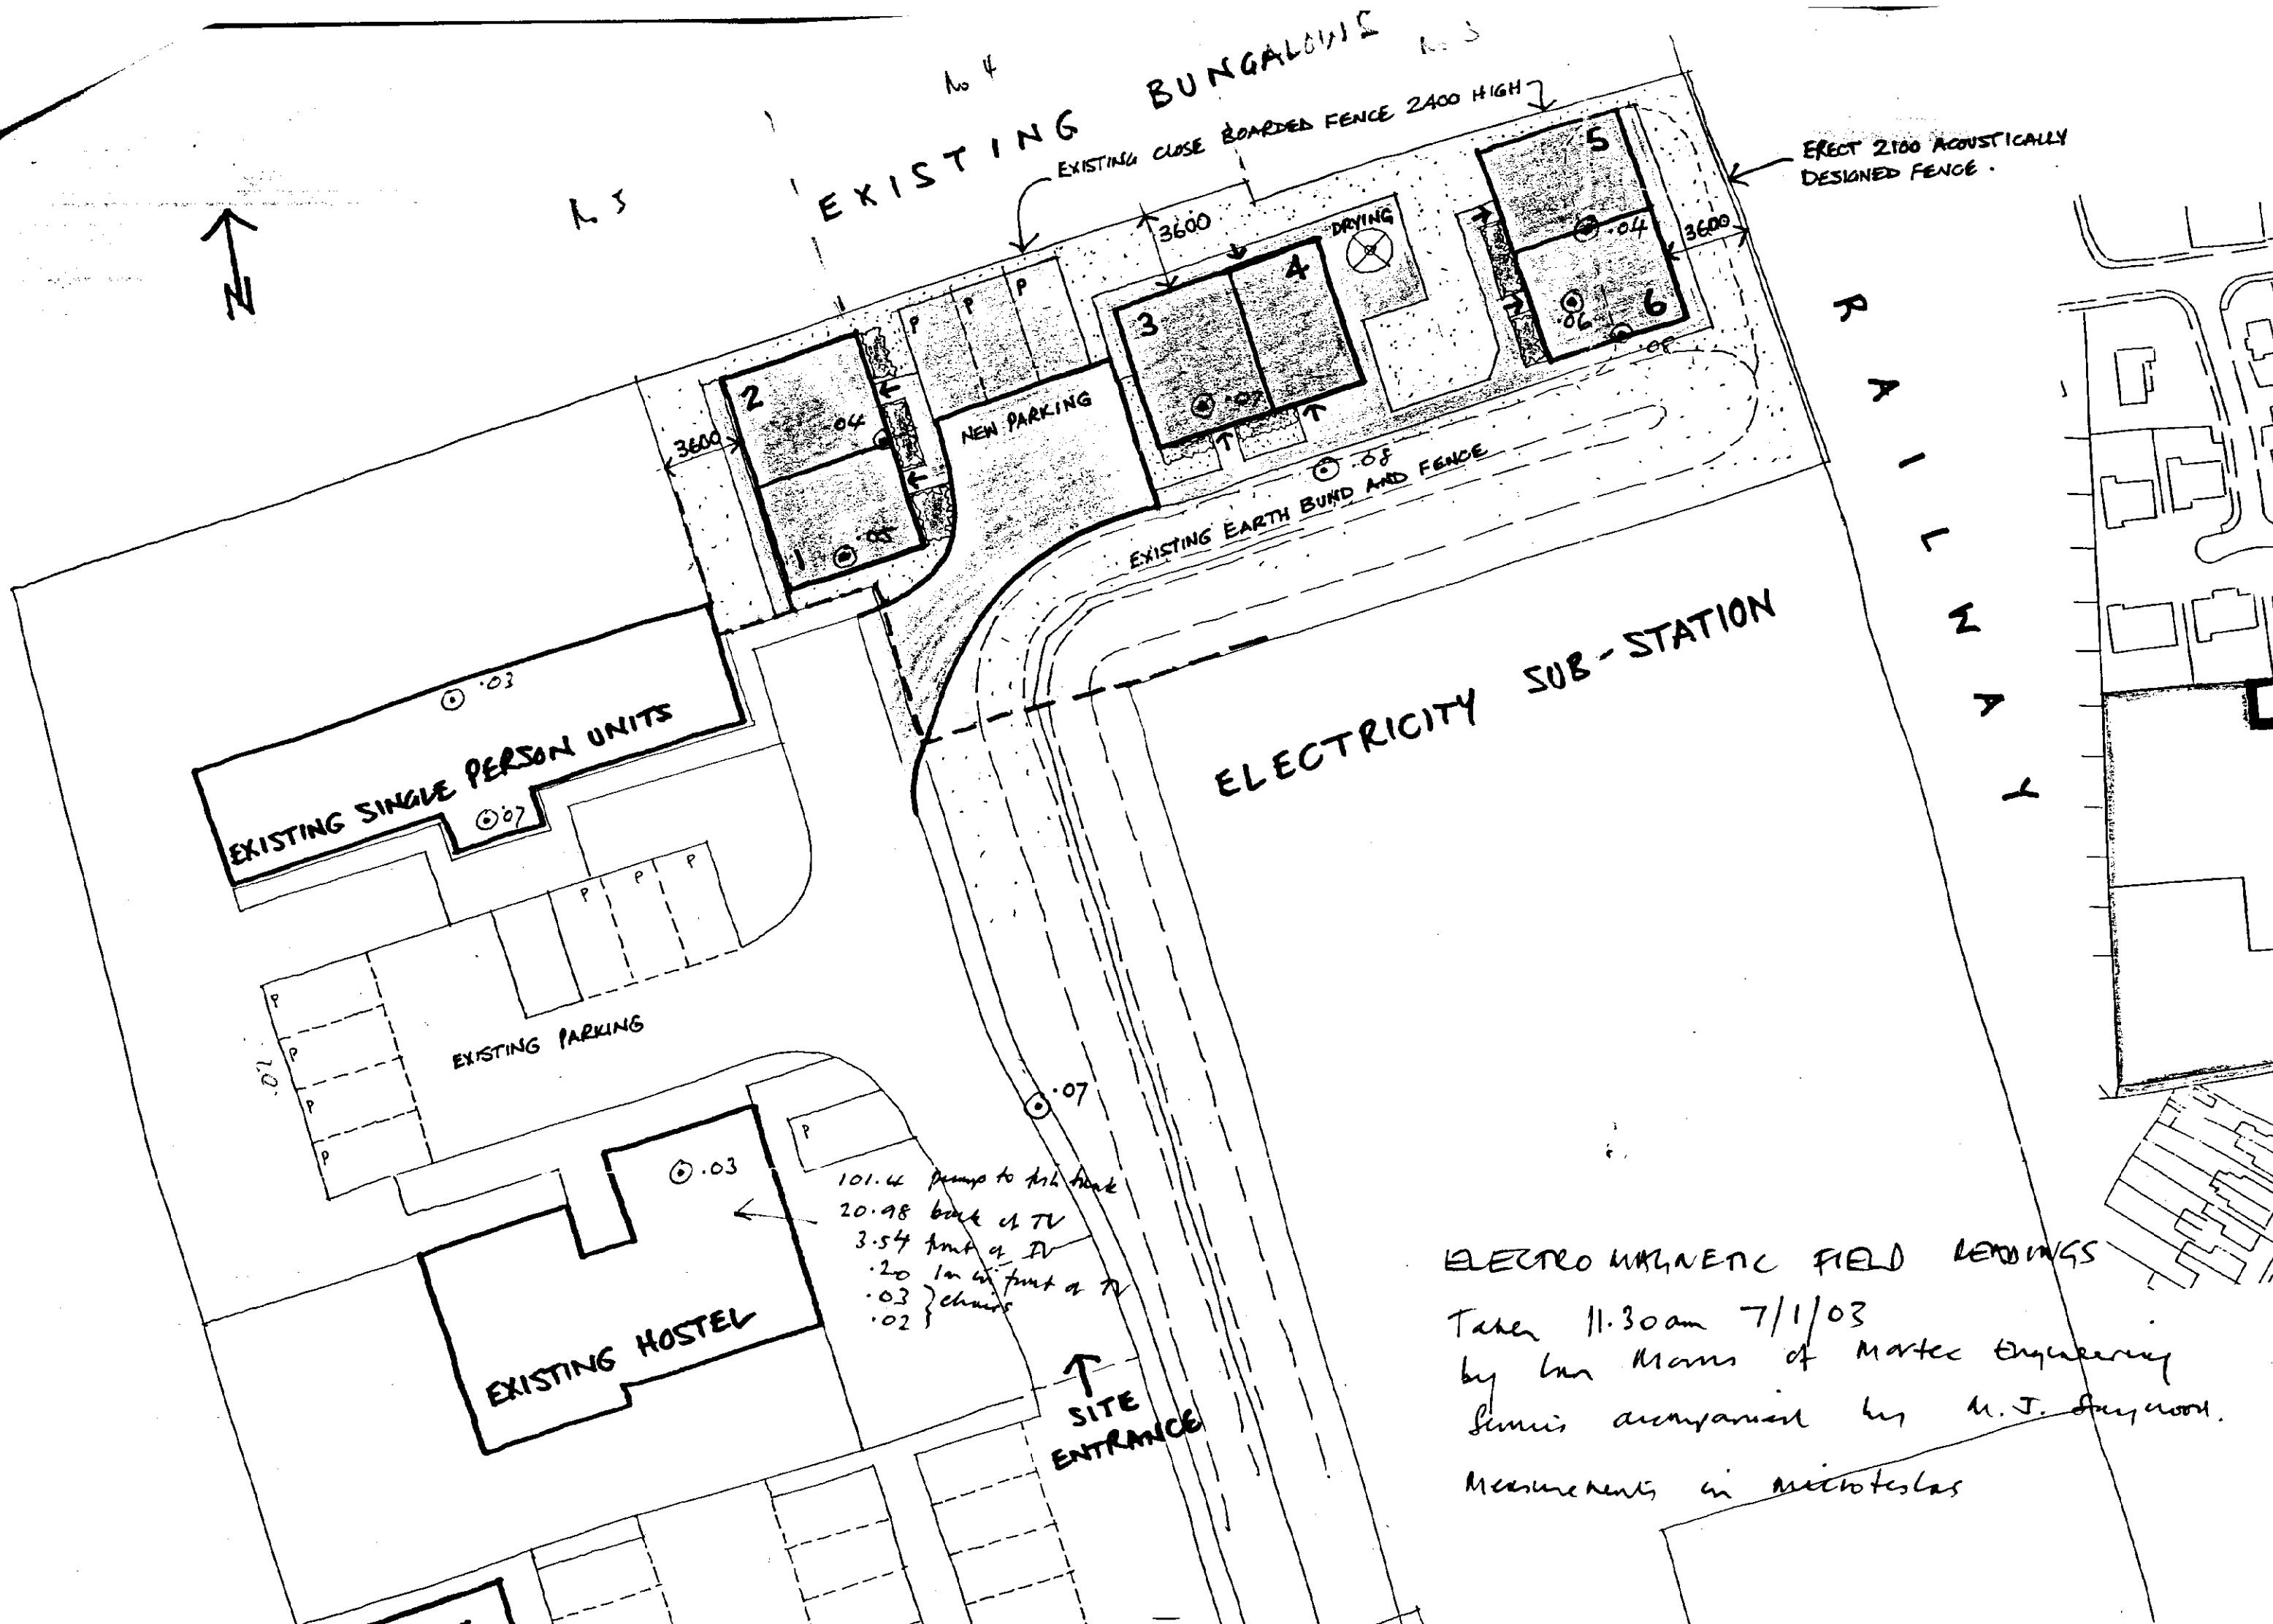

No 4
EXISTING BUNGALOWS

EXISTING CLOSE BOARDED FENCE 2400 HIGH

ERECT 2100 ACOUSTICALLY DESIGNED FENCE.

EXISTING SINGLE PERSON UNITS

EXISTING PARKING

EXISTING HOSTEL

NEW PARKING



EXISTING EARTH BUND AND FENCE

ELECTRICITY SUB-STATION

SITE ENTRANCE

101.4 pump to high tank
20.98 back of TV
3.54 front of TV
.20 1m in front of TV
.03 } chairs
.02 }

ELECTRO MAGNETIC FIELD READINGS
Taken 11.30am 7/1/03
by Ian Mann of Martec Engineering
Ivan accompanied by M.J. Seymour.
Measurements in microteslas

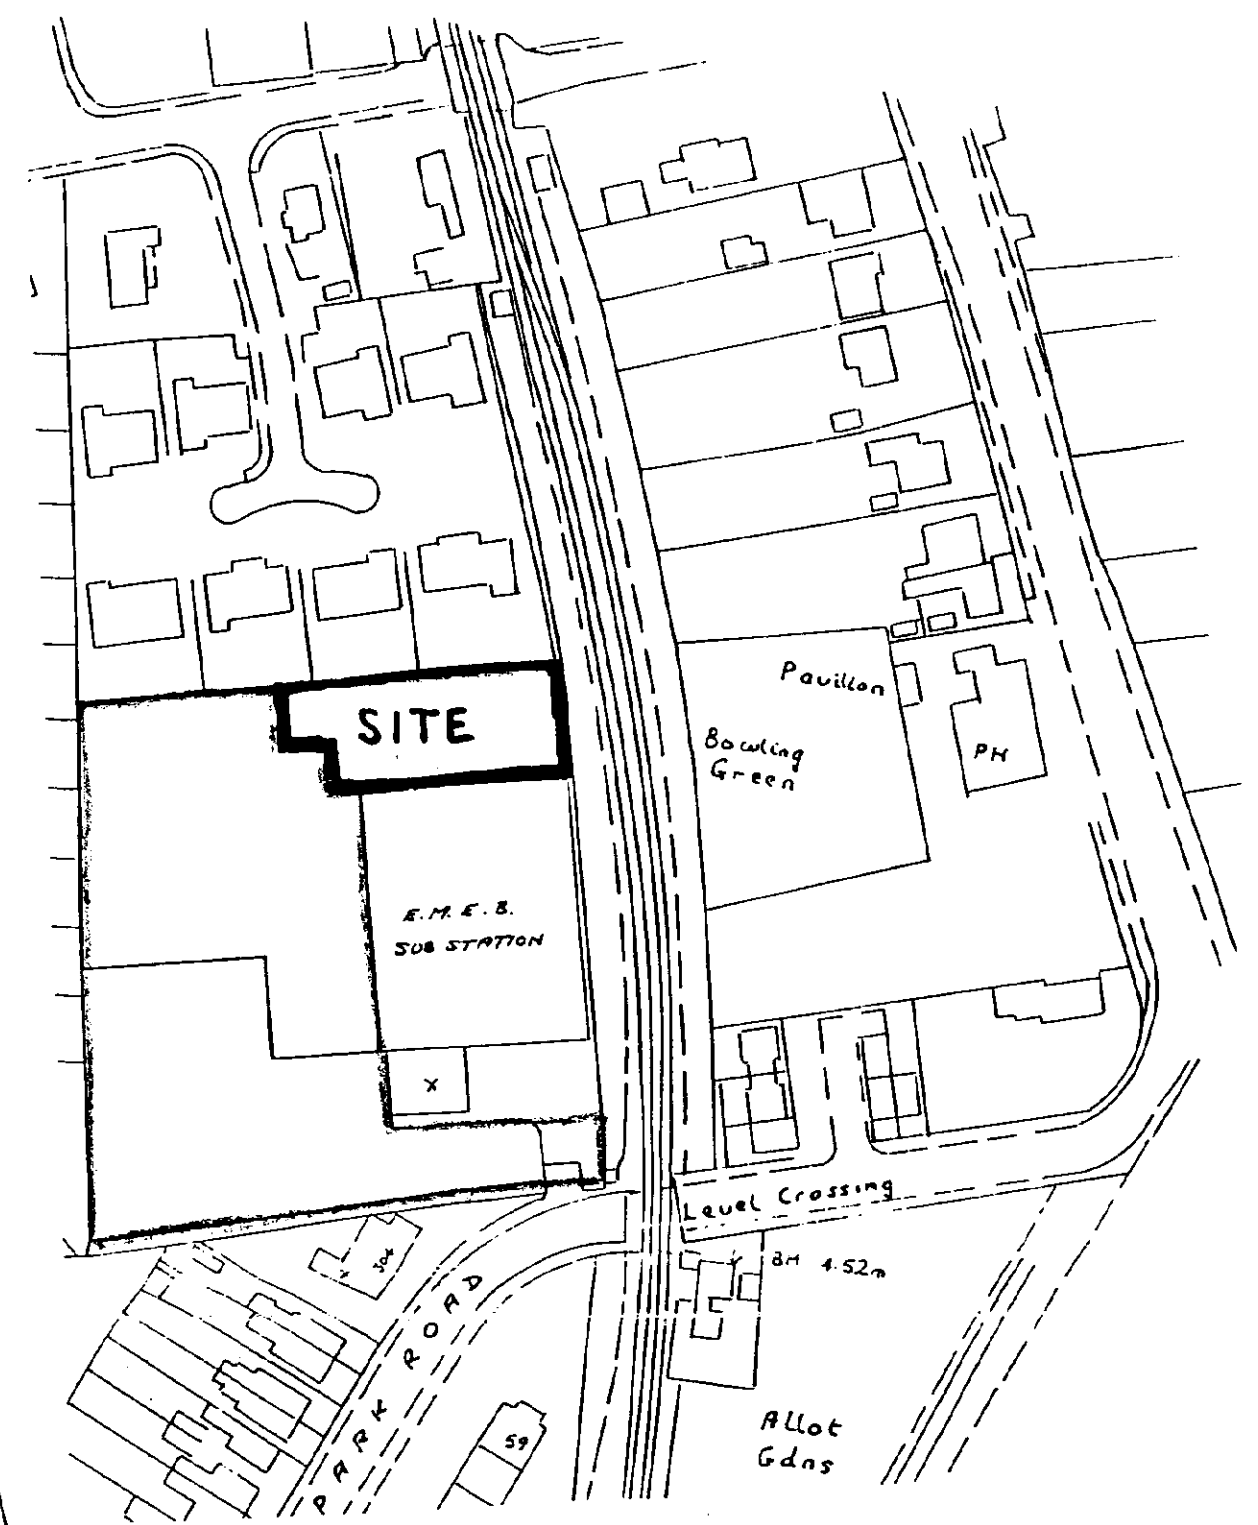
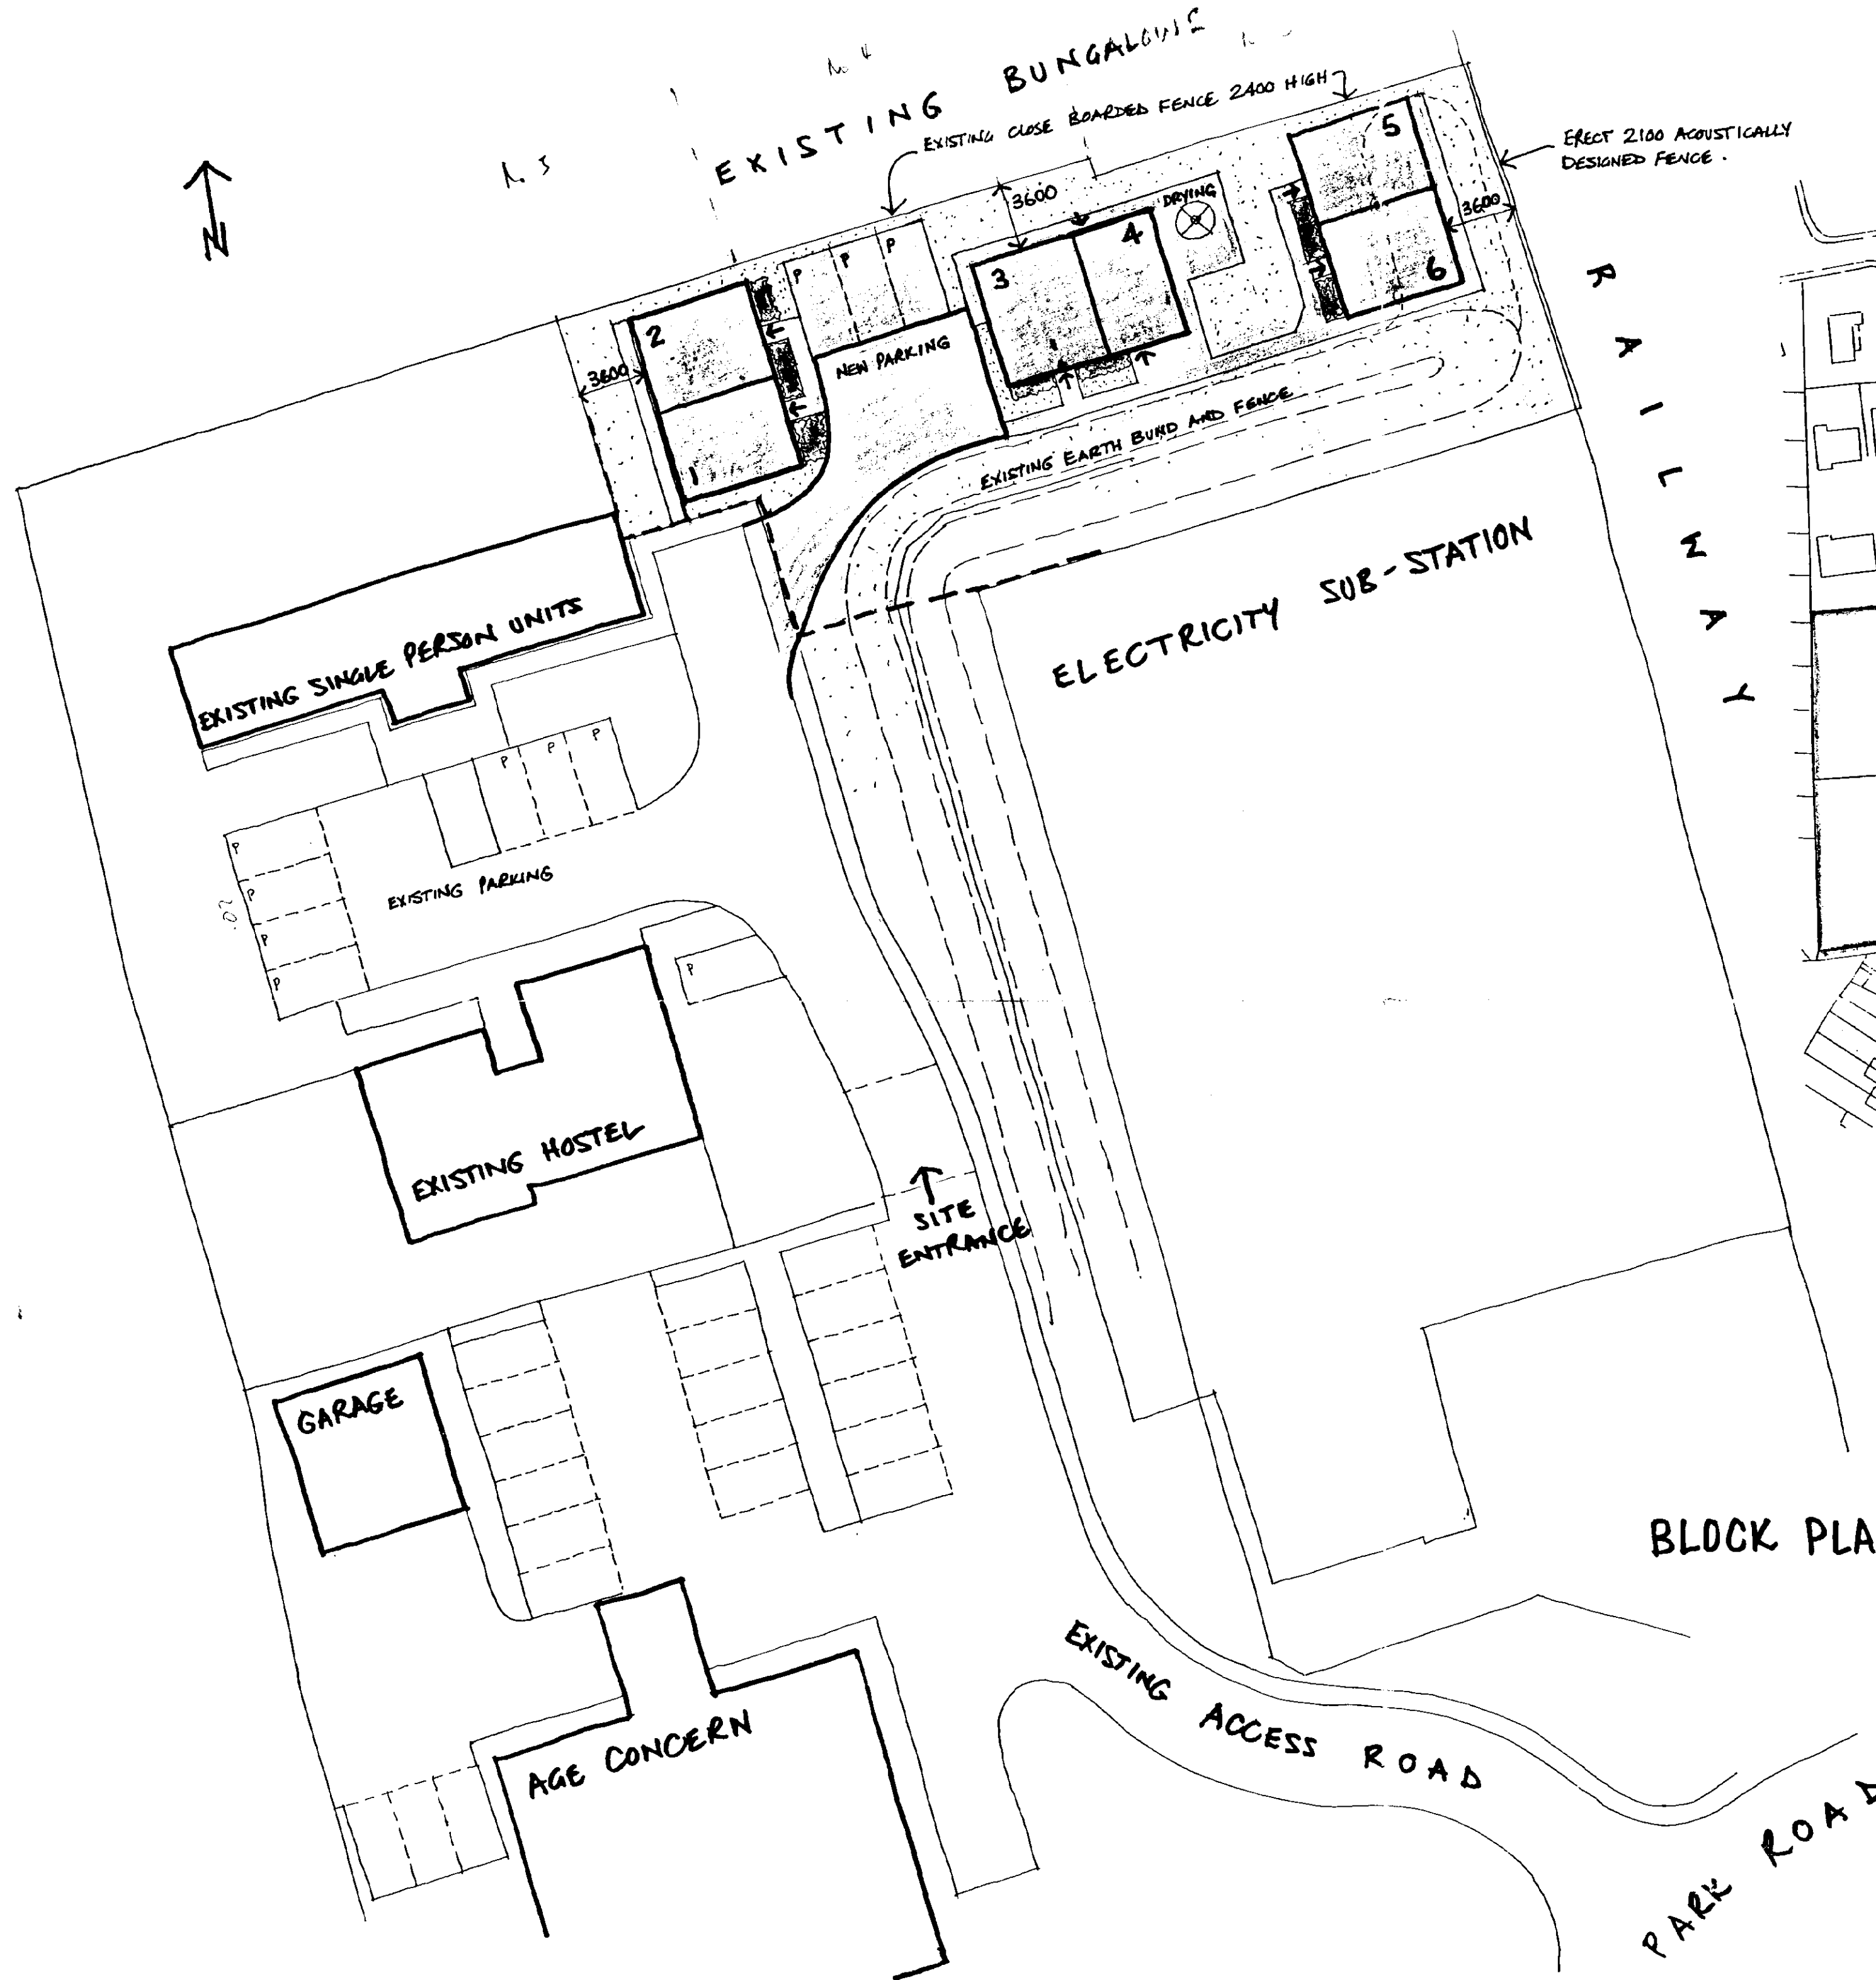


LOCATION PLAN SCALE 1:1250.

BLOCK PLAN SCALE 1:250

SHDC
Planning & Development
29 MAY 2002
Ref 628/02

Revisions	
Client	HOUSING ST. MATTHEW SOCIETY
Job	PROPOSED SINGLE PERSON LIVING UNITS & COMMUNAL FACILITIES. THE MEADOWS, PARK ROAD, SPALDING.
Scale	SCALE - AS SHOWN
Date	DATE - APRIL 2002
Drawing	BLOCK AND LOCATION PLANS

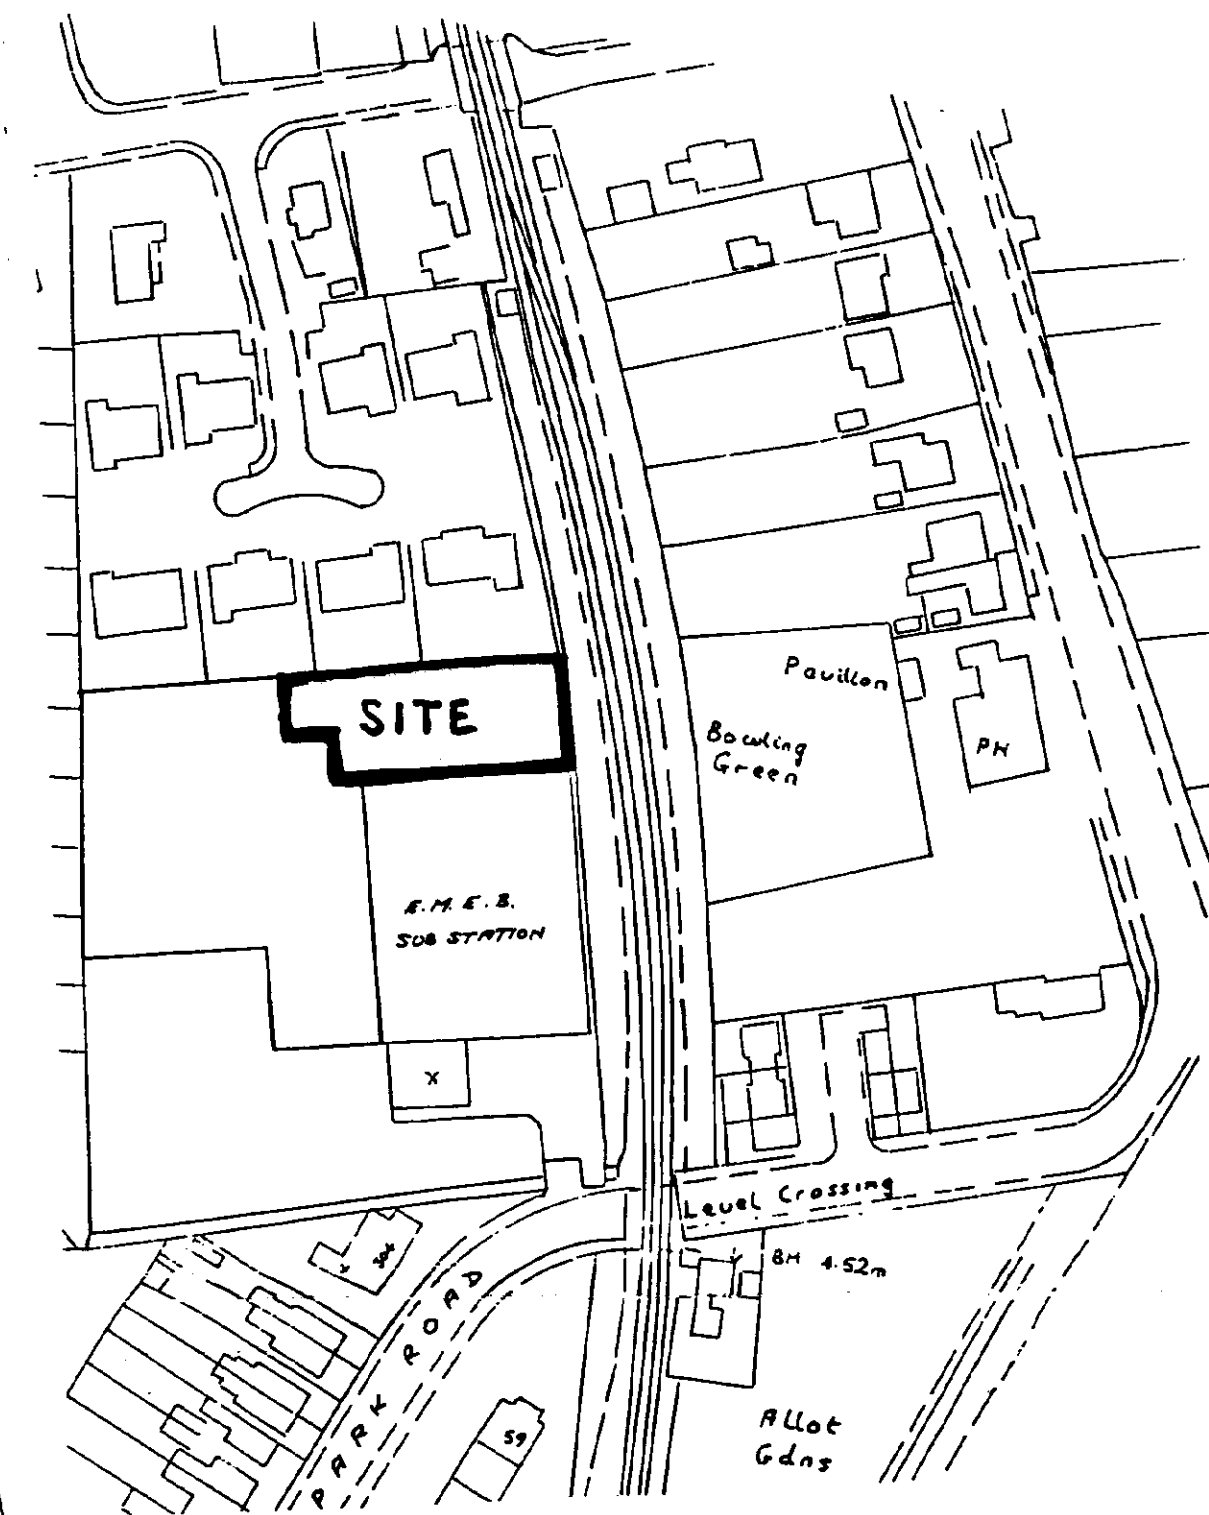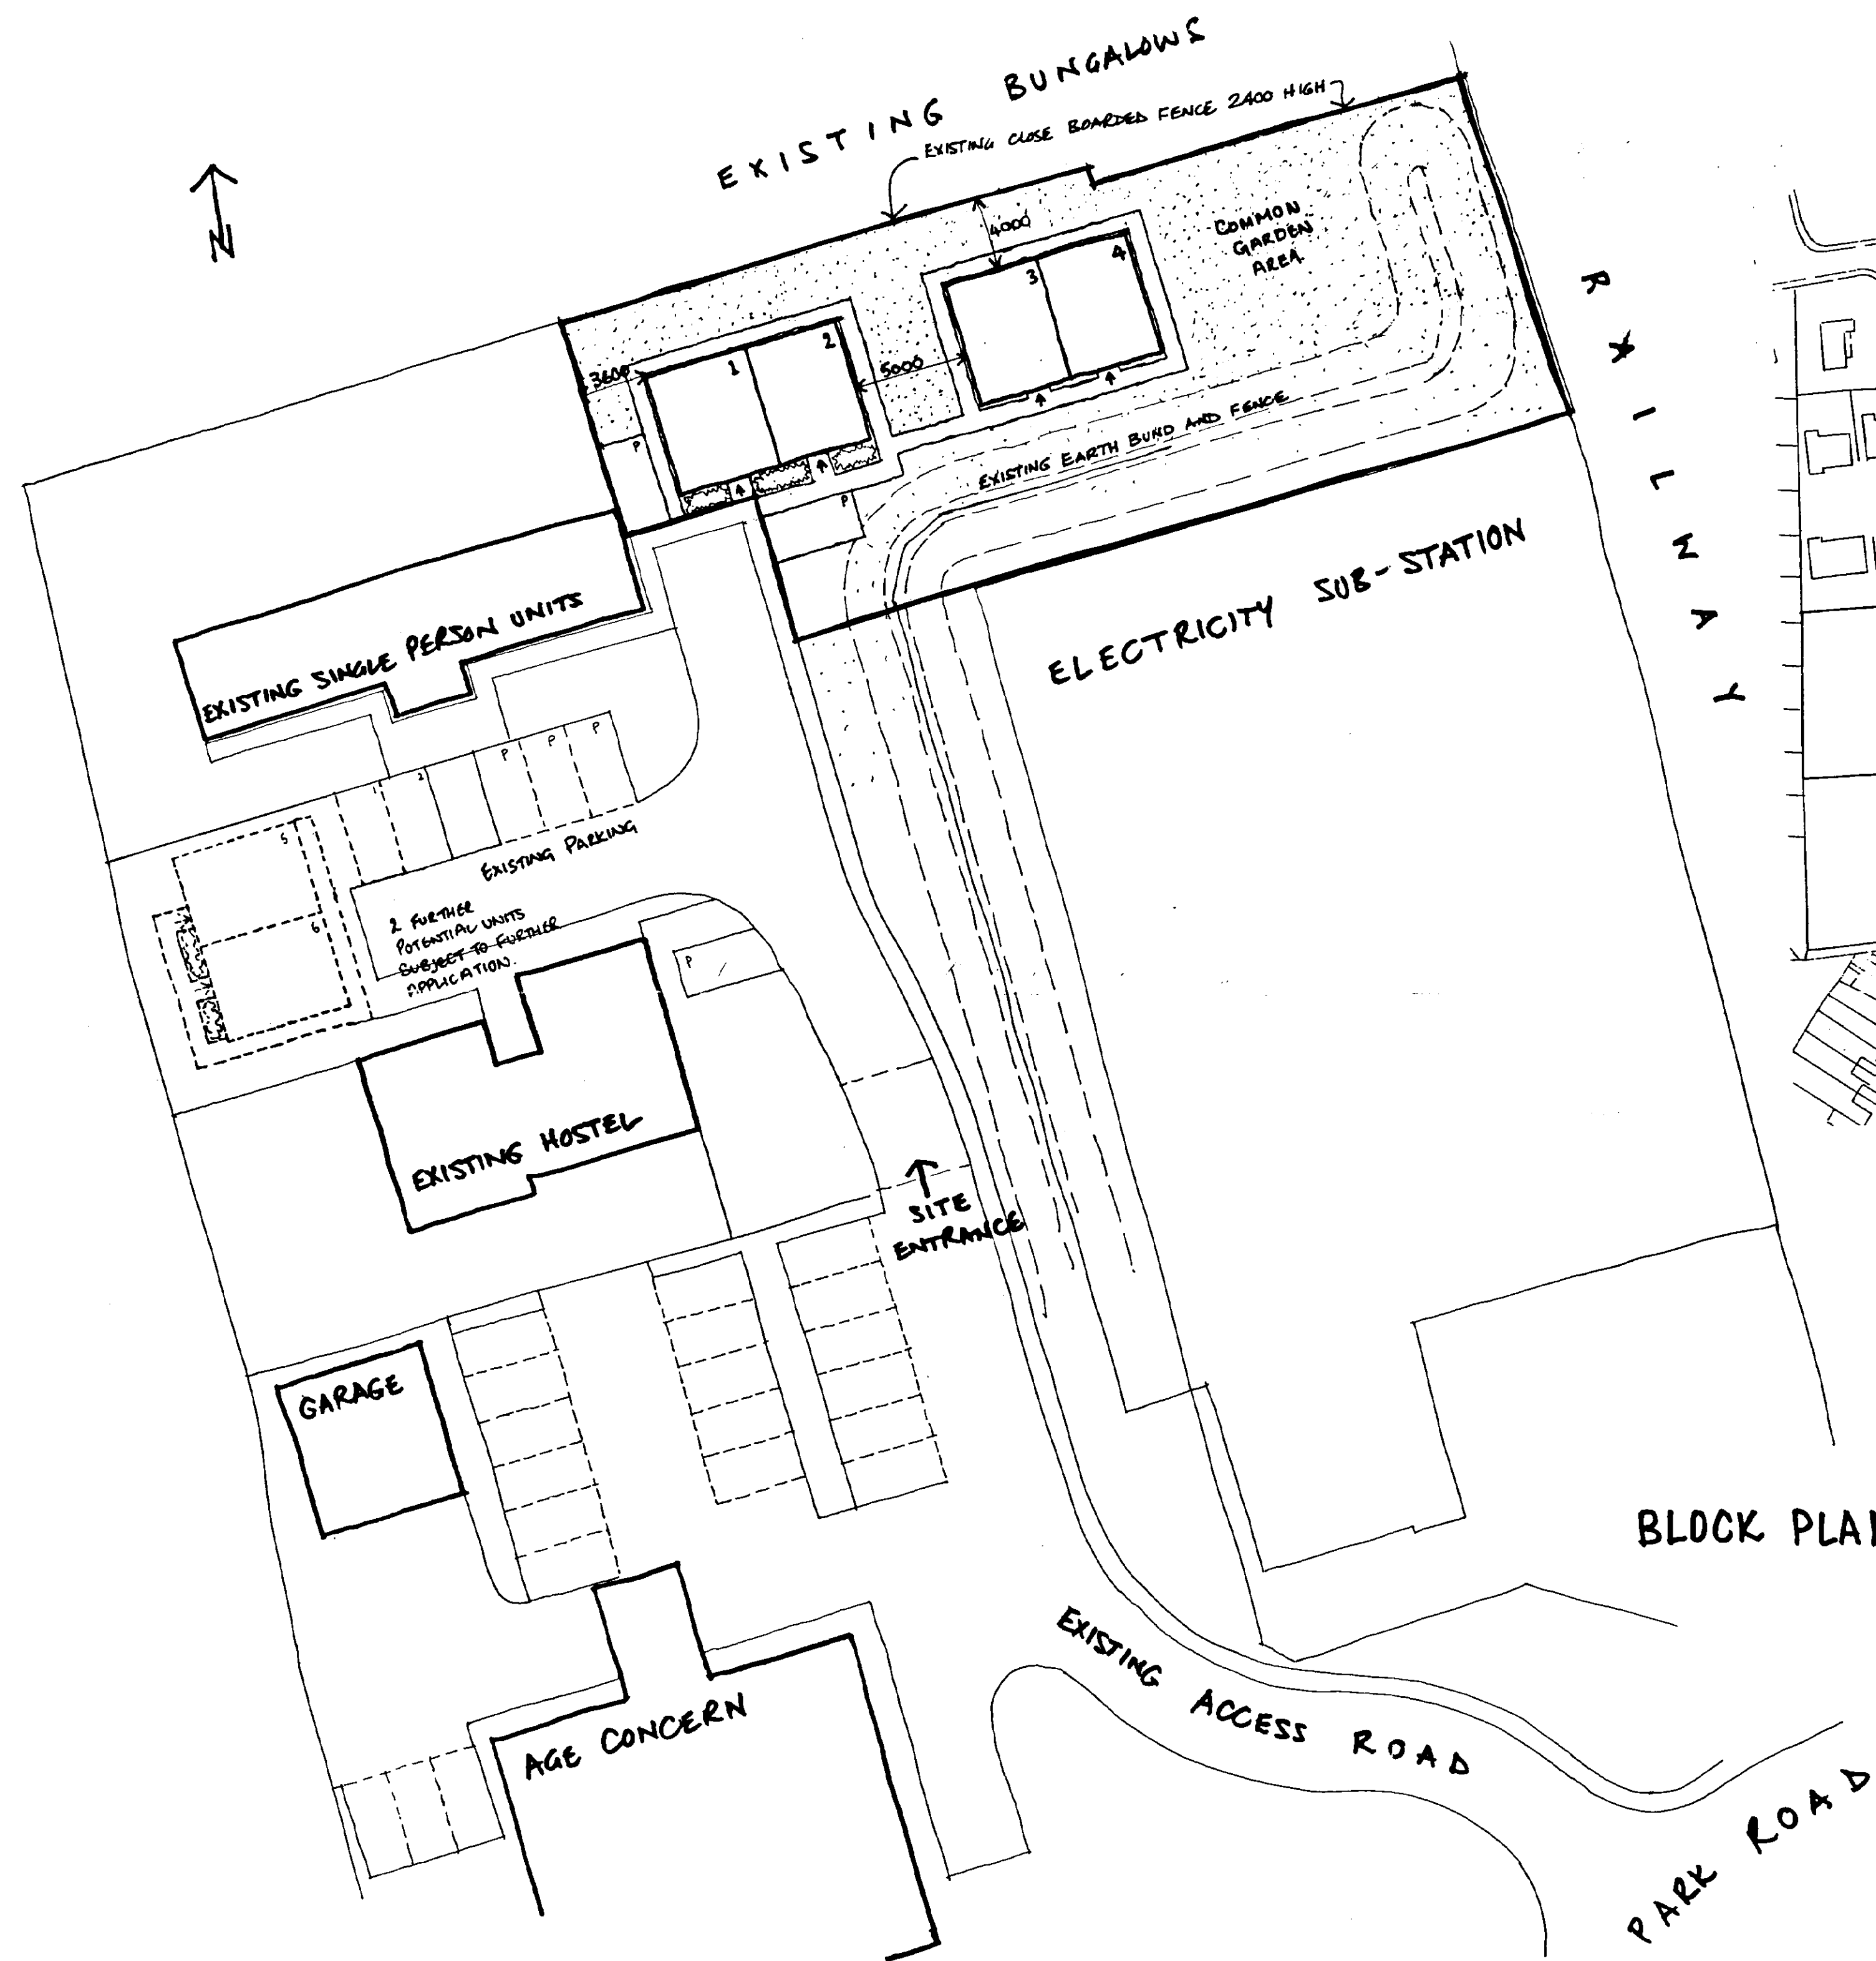

LOCATION PLAN SCALE 1:1250.

BLOCK PLAN SCALE 1:250

SRDC
Planning & Development
13 JAN 2003
Ref


**DETERMINED
PLAN**

Client
ST. MATTHEW SOCIETY


Job
**PROPOSED SINGLE PERSON
LIVING UNITS & COMMUNAL
FACILITIES.
THE MEADOWS,
PARK ROAD, SPALDING.**

Scale - AS SHOWN
DATE - APRIL 2002
Drawing
**Block AND LOCATION
PLANS**

REV. A. LAYOUT AMENDED, OMIT PLOTS 5 AND 6. 09.01.03
REV. B. LAYOUT AMENDED, PLOTS 5 AND 6 SHOWN
AS DOTTED LINE FOR FUTURE APPLICATION. 15.01.03

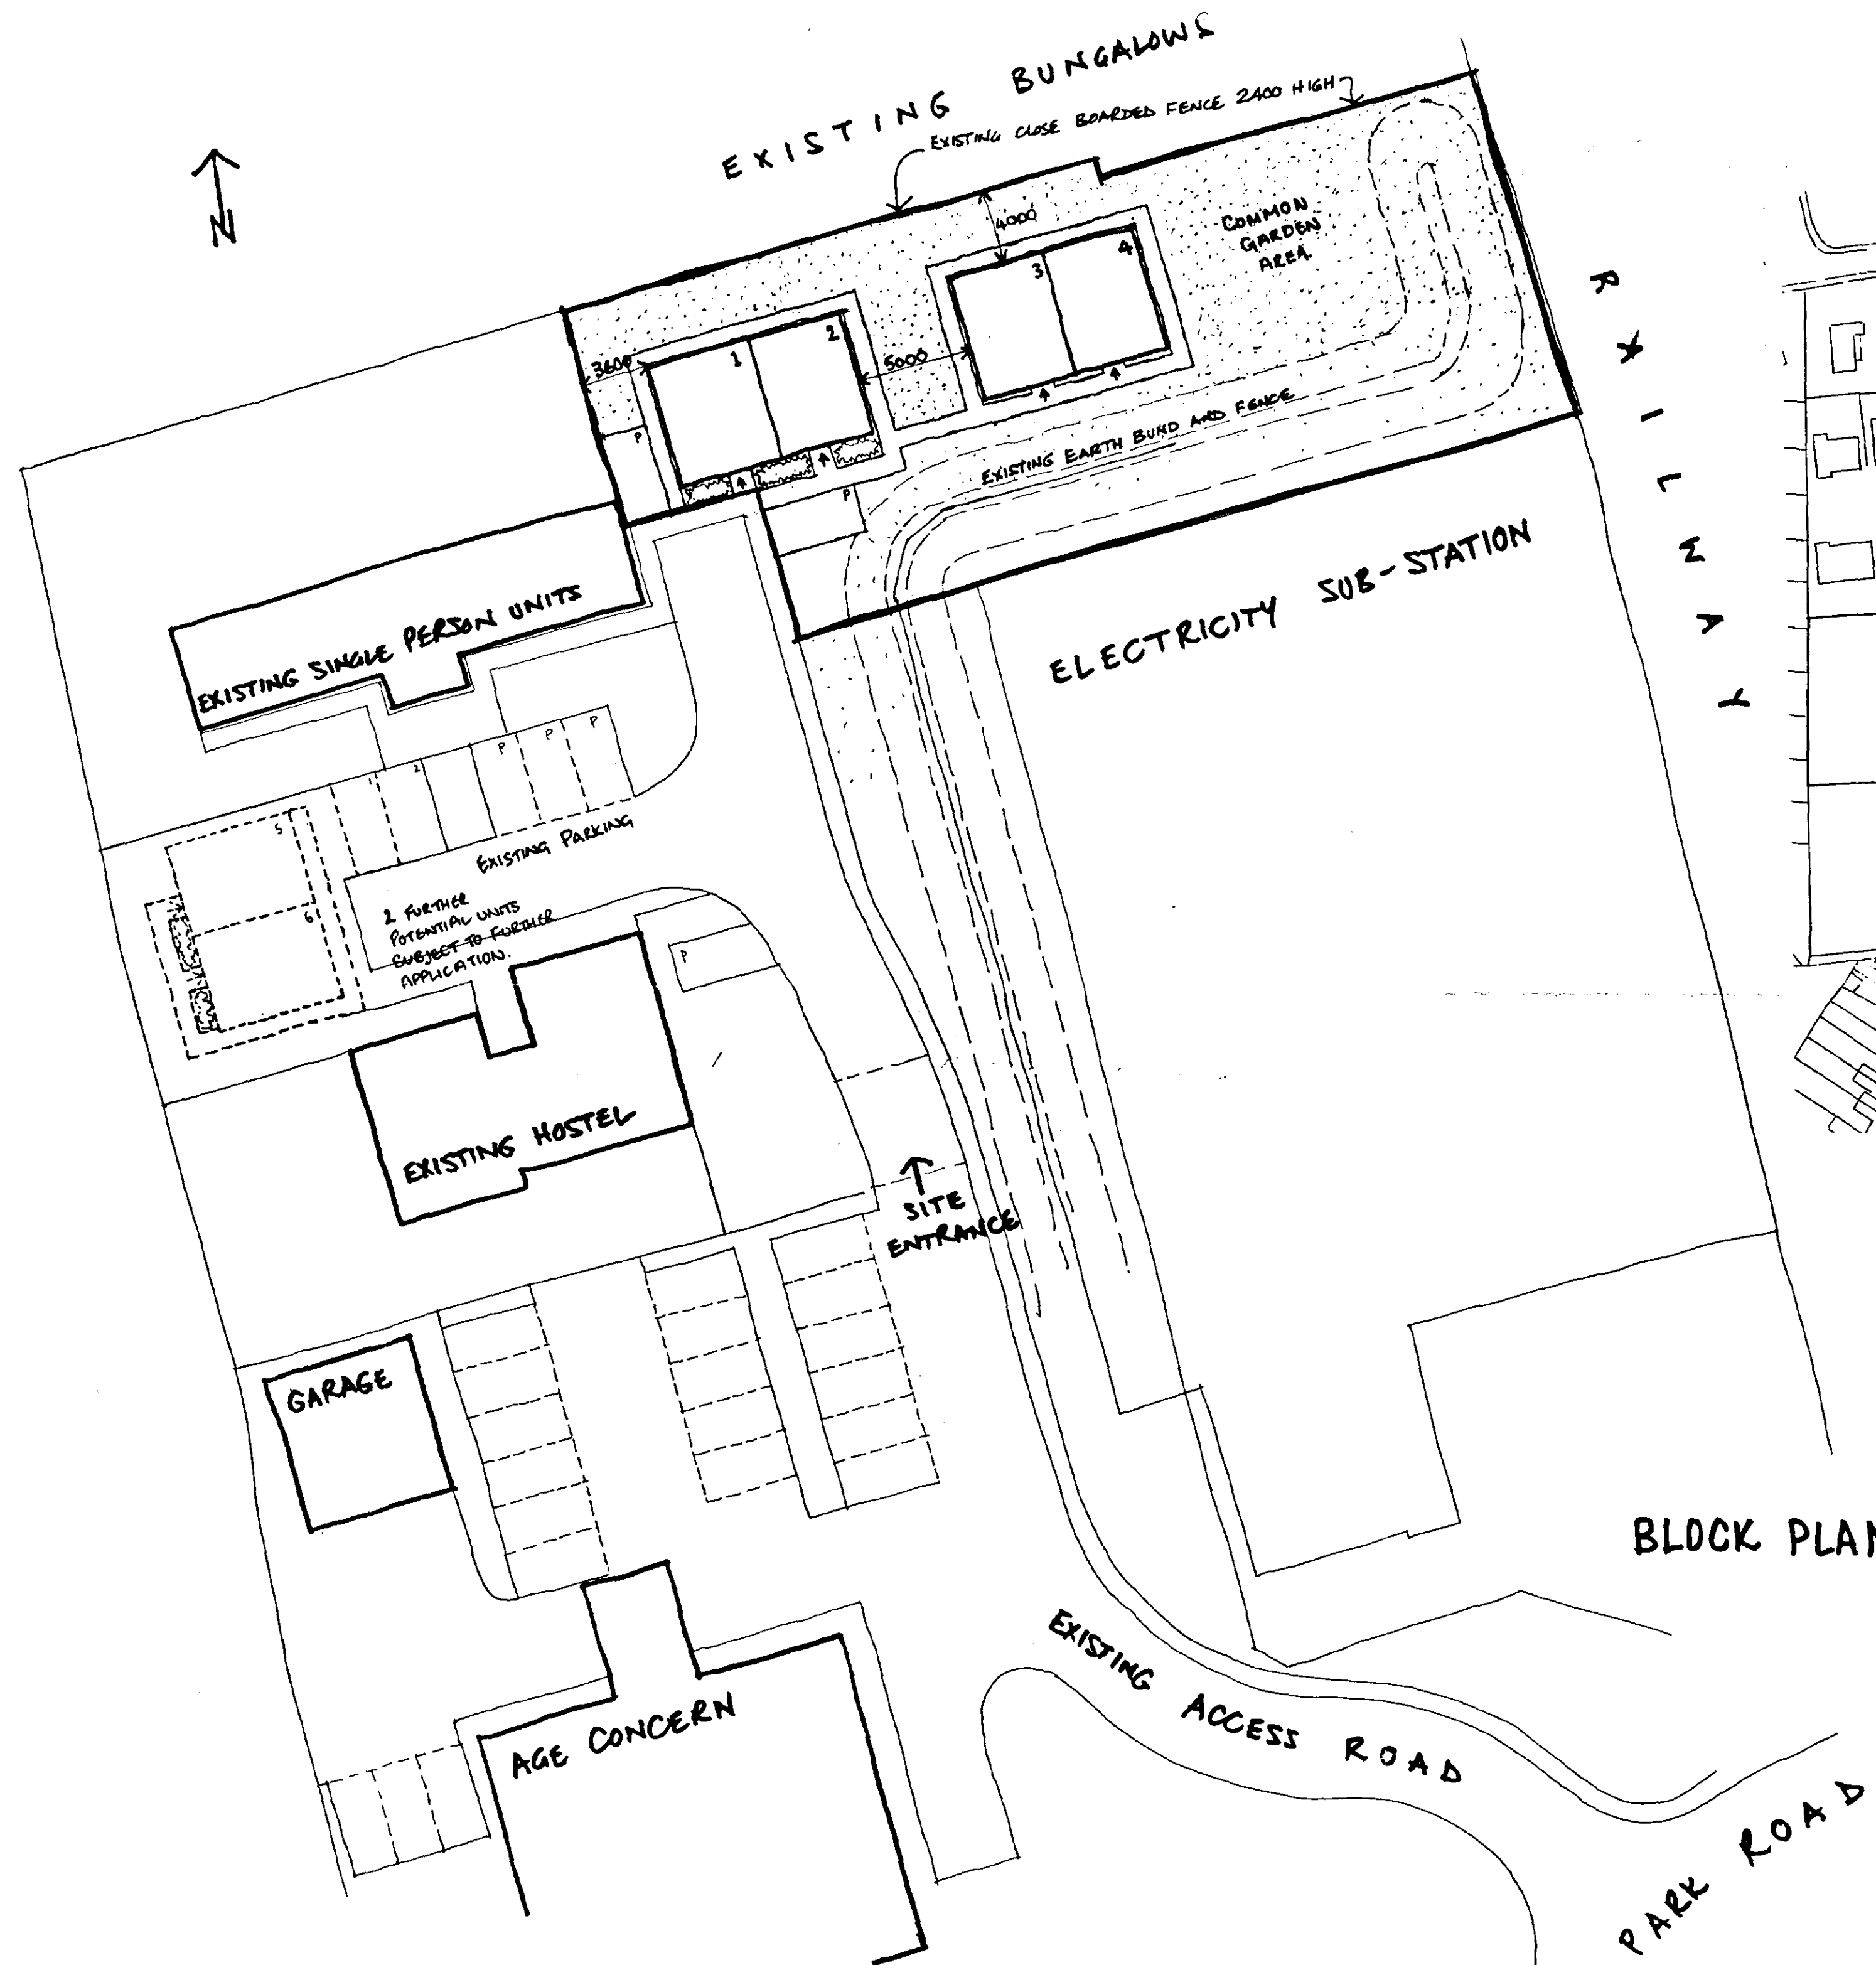



BLOCK PLAN SCALE 1:250

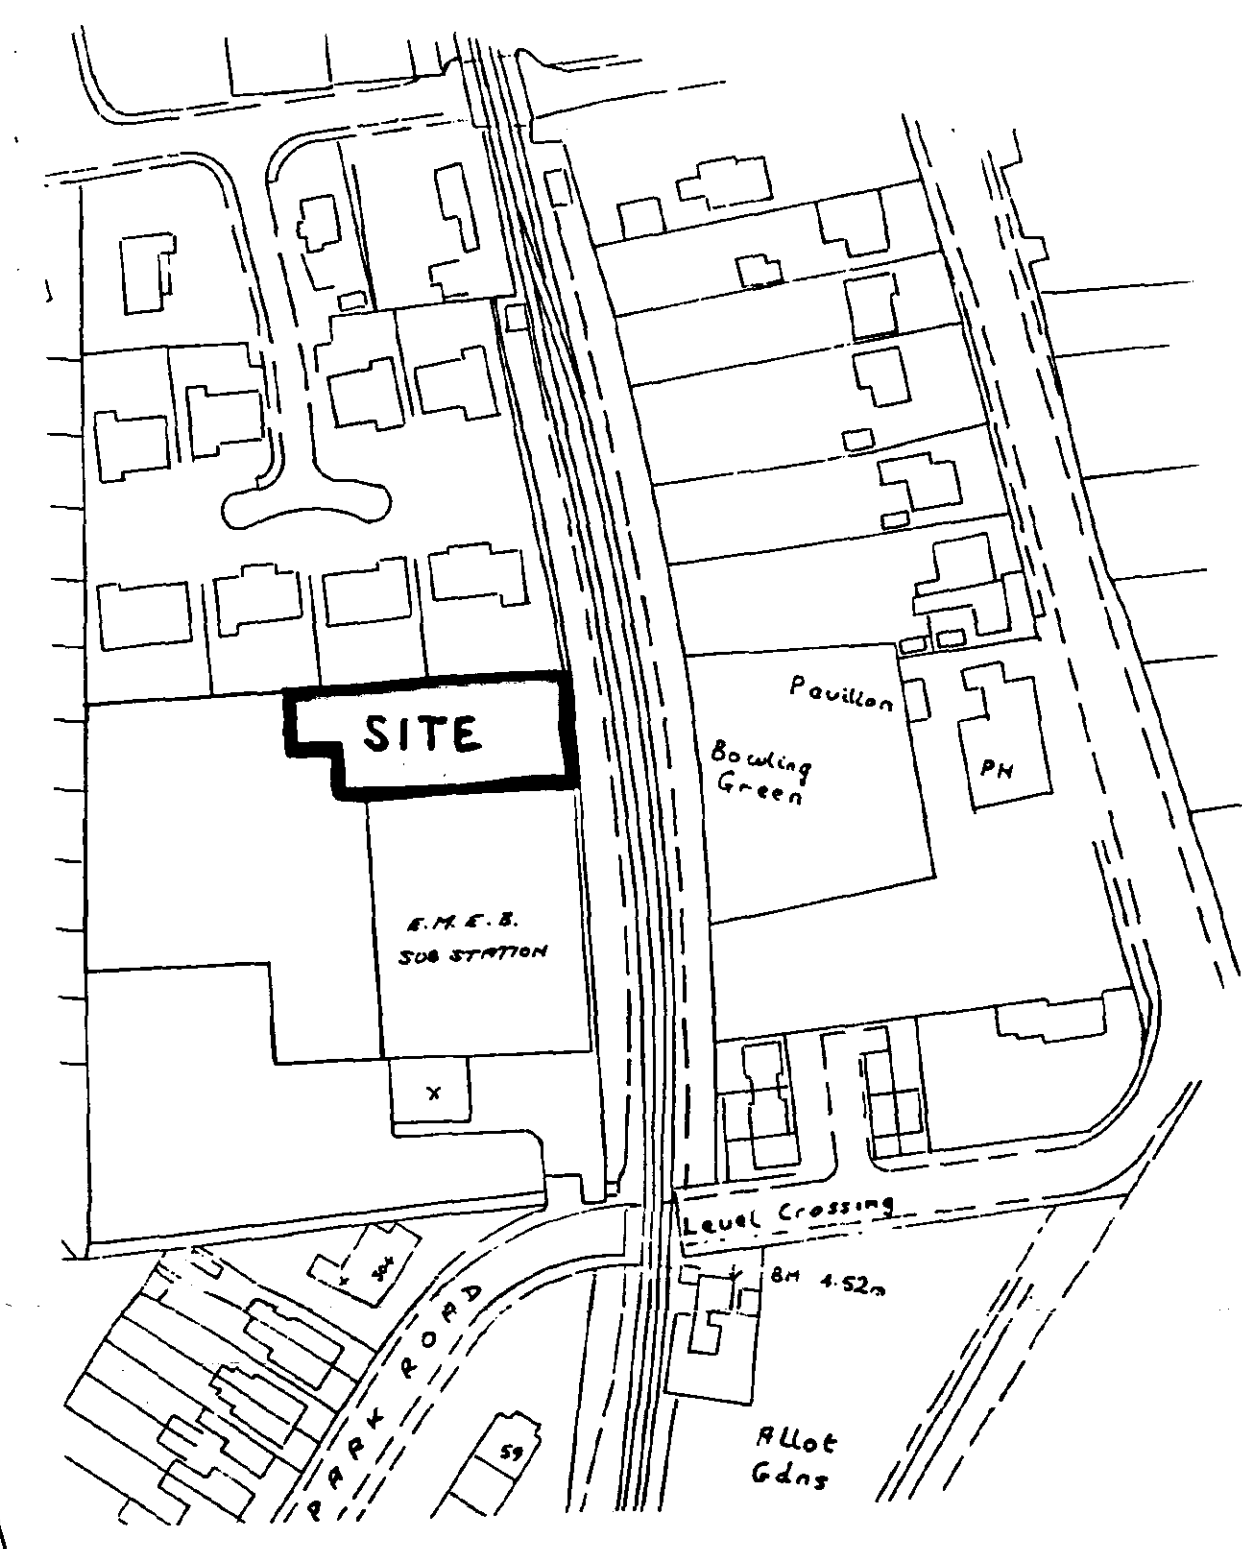

LOCATION PLAN SCALE 1:1250

SHDC
Planning & Development
13 JAN 2003
Ref



Revisiting	
Client	ST. MATTHEW SOCIETY
Job	PROPOSED SINGLE PERSON LIVING UNITS & COMMUNAL FACILITIES. THE MEADOWS. PARK ROAD, SPALDING.
Scale	SCALE: AS SHOWN
Date	DATE: 13.01.03
Rev	REV. A. LAYOUT AMENDED, UNIT PLOTS 5 AND 6. 01.01.03 REV. B. LAYOUT AMENDED, PLOTS 5 AND 6 SHOWN AS DOTTED LINE FOR FUTURE APPLICATION. 13.01.03

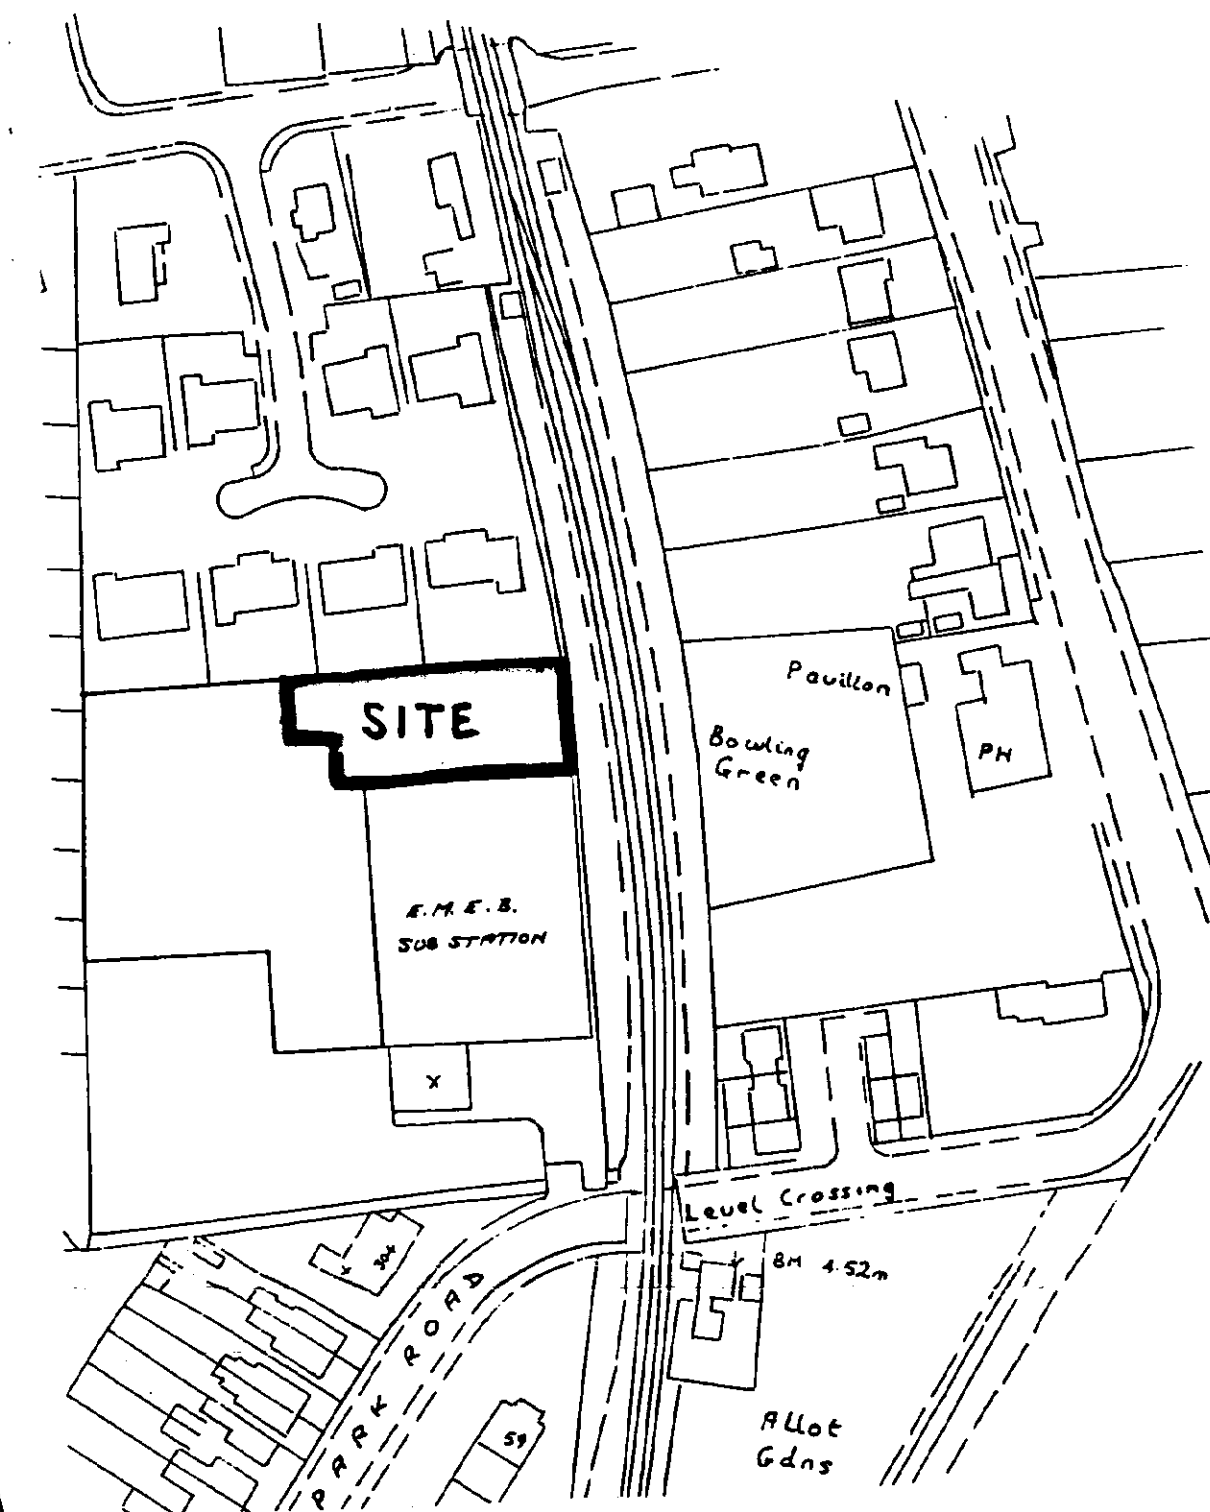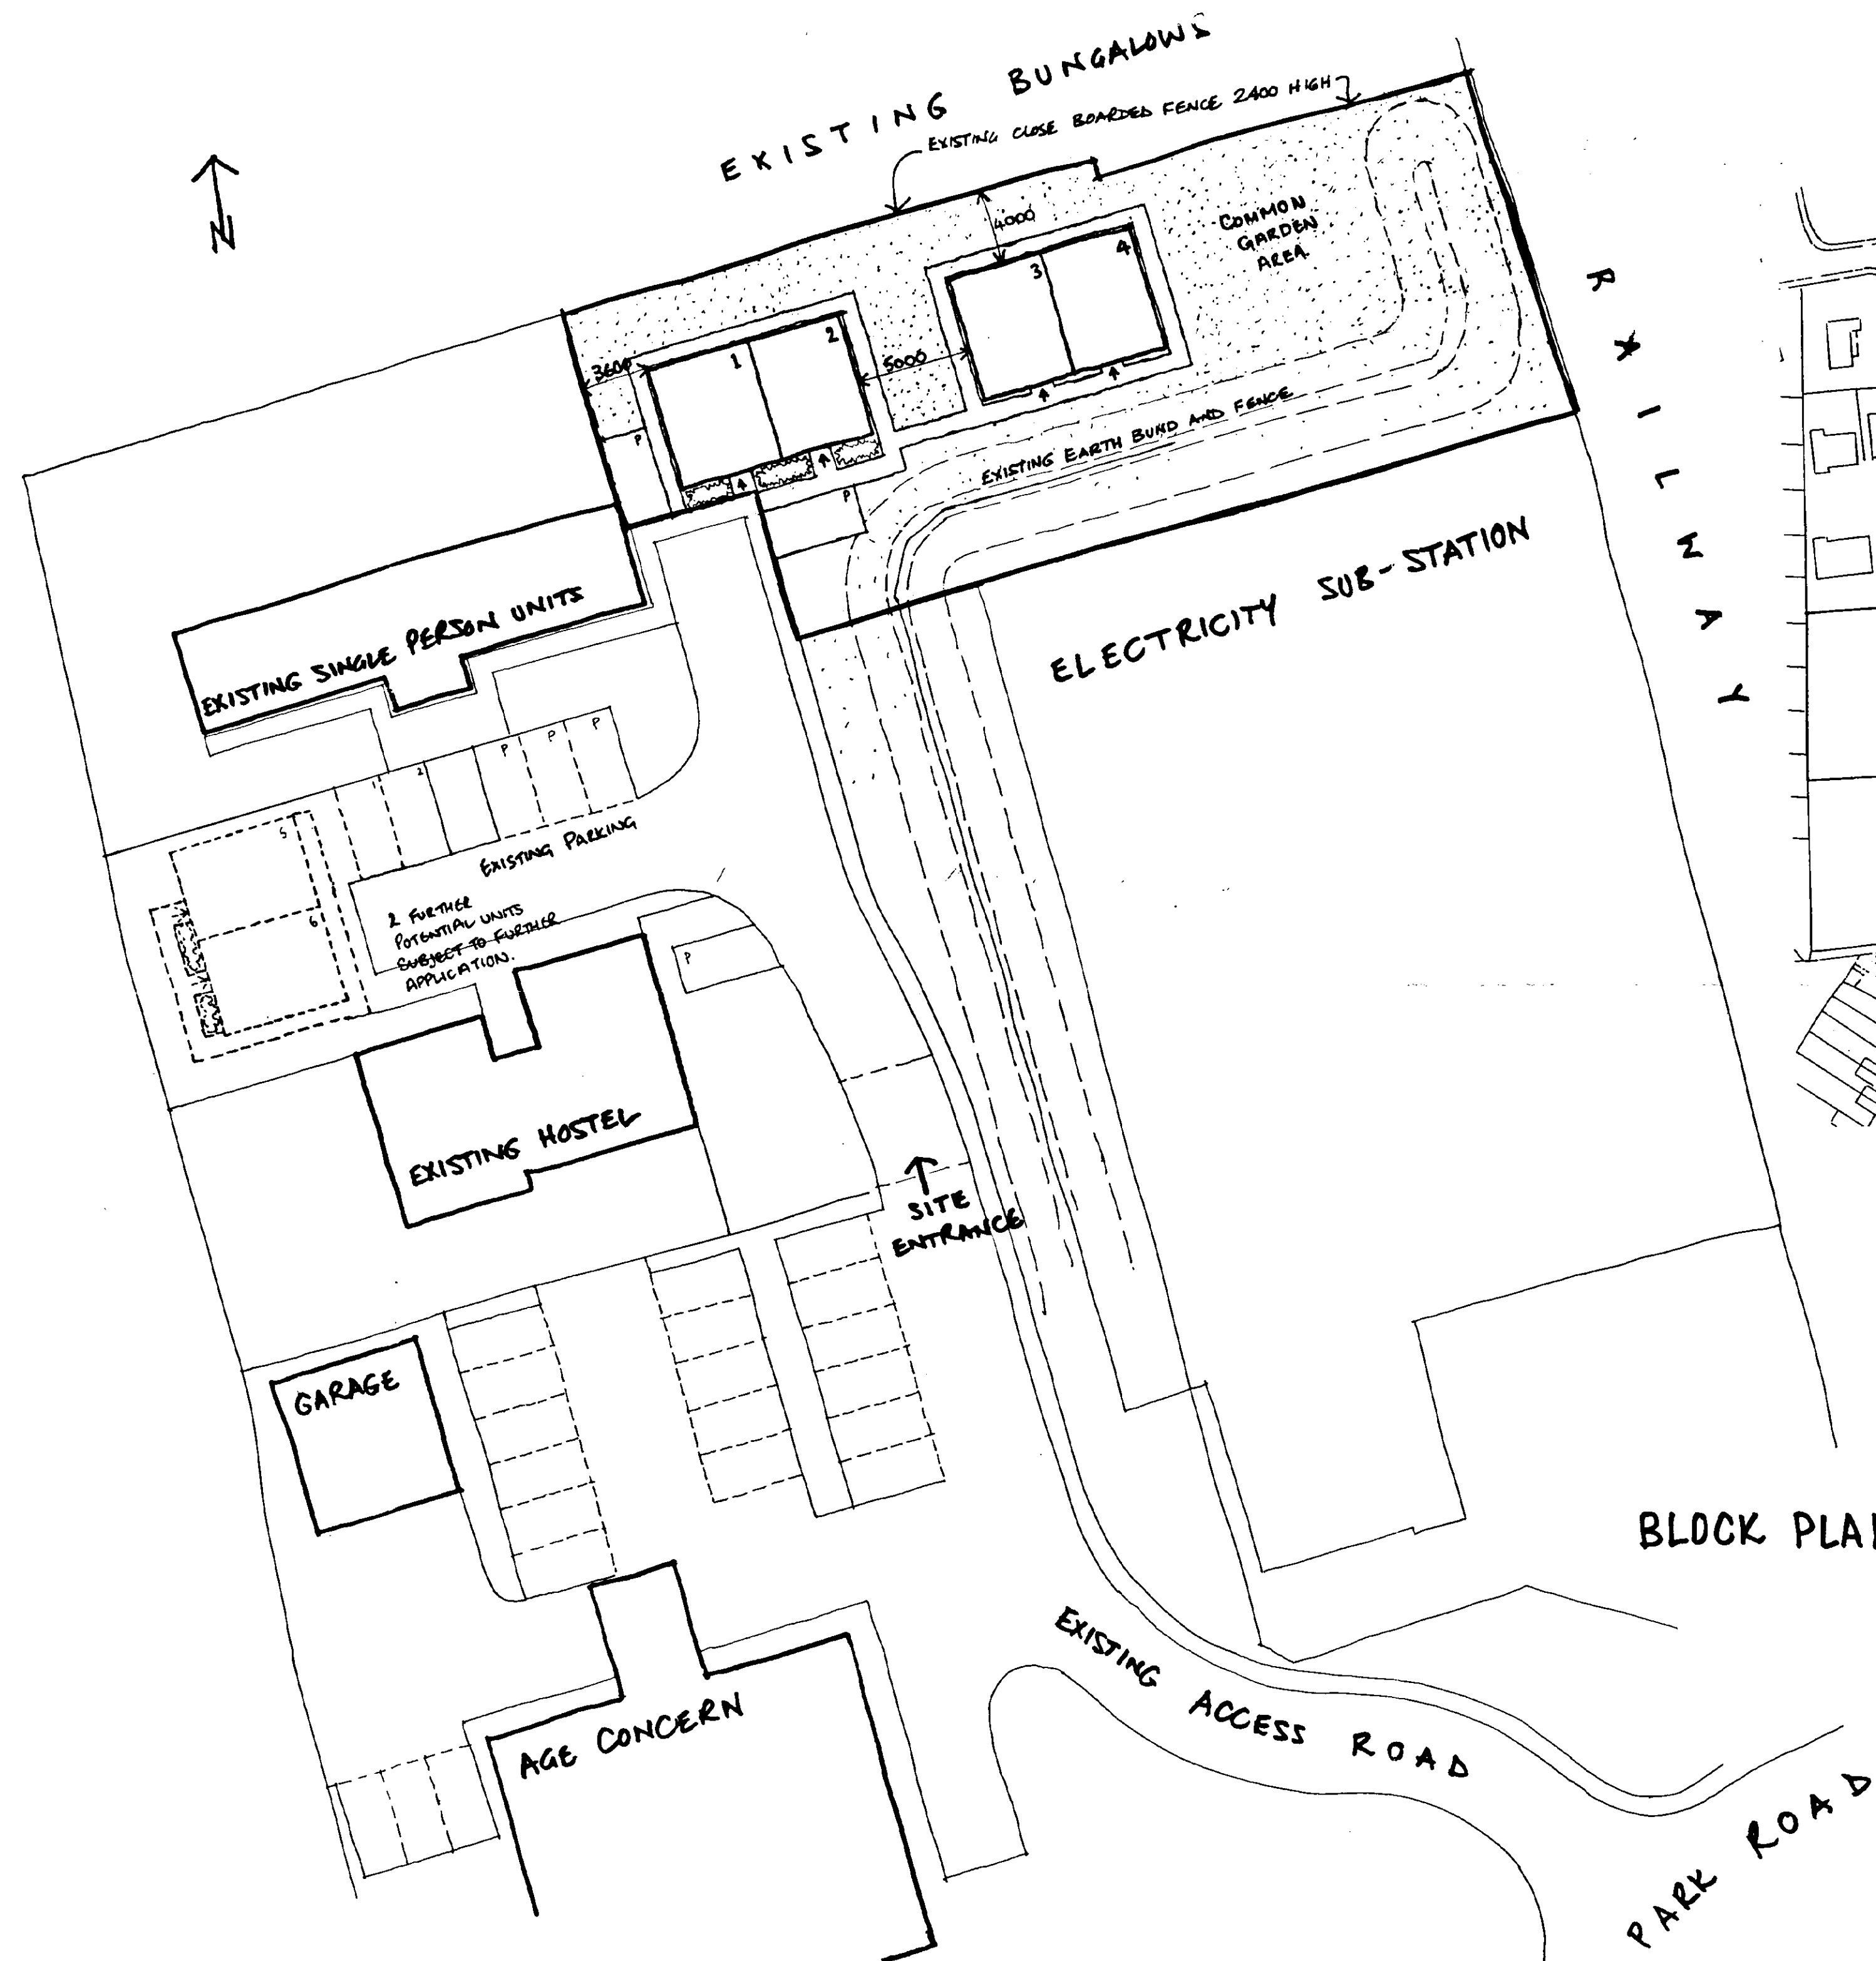

LOCATION PLAN SCALE 1:1250.

SHDC
Planning & Development
13 JAN 2003
Ref

Revisions	
Client	ST.MATTHEW SOCIETY
Job	PROPOSED SINGLE PERSON LIVING UNITS & COMMUNAL FACILITIES. THE MEADOWS, PARK ROAD, SPALDING.
Drawing	Block and Location Plans
SCALE - AS SHOWN	
DATE - APRIL 2002	
REV.A - LAYOUT AMENDED, OMIT PLOTS 5 AND 6. 09.01.03	
REV.B - LAYOUT AMENDED, PLOTS 5 AND 6 SHOWN AS DOTTED LINE FOR FUTURE APPLICATIONS. 13.01.03	

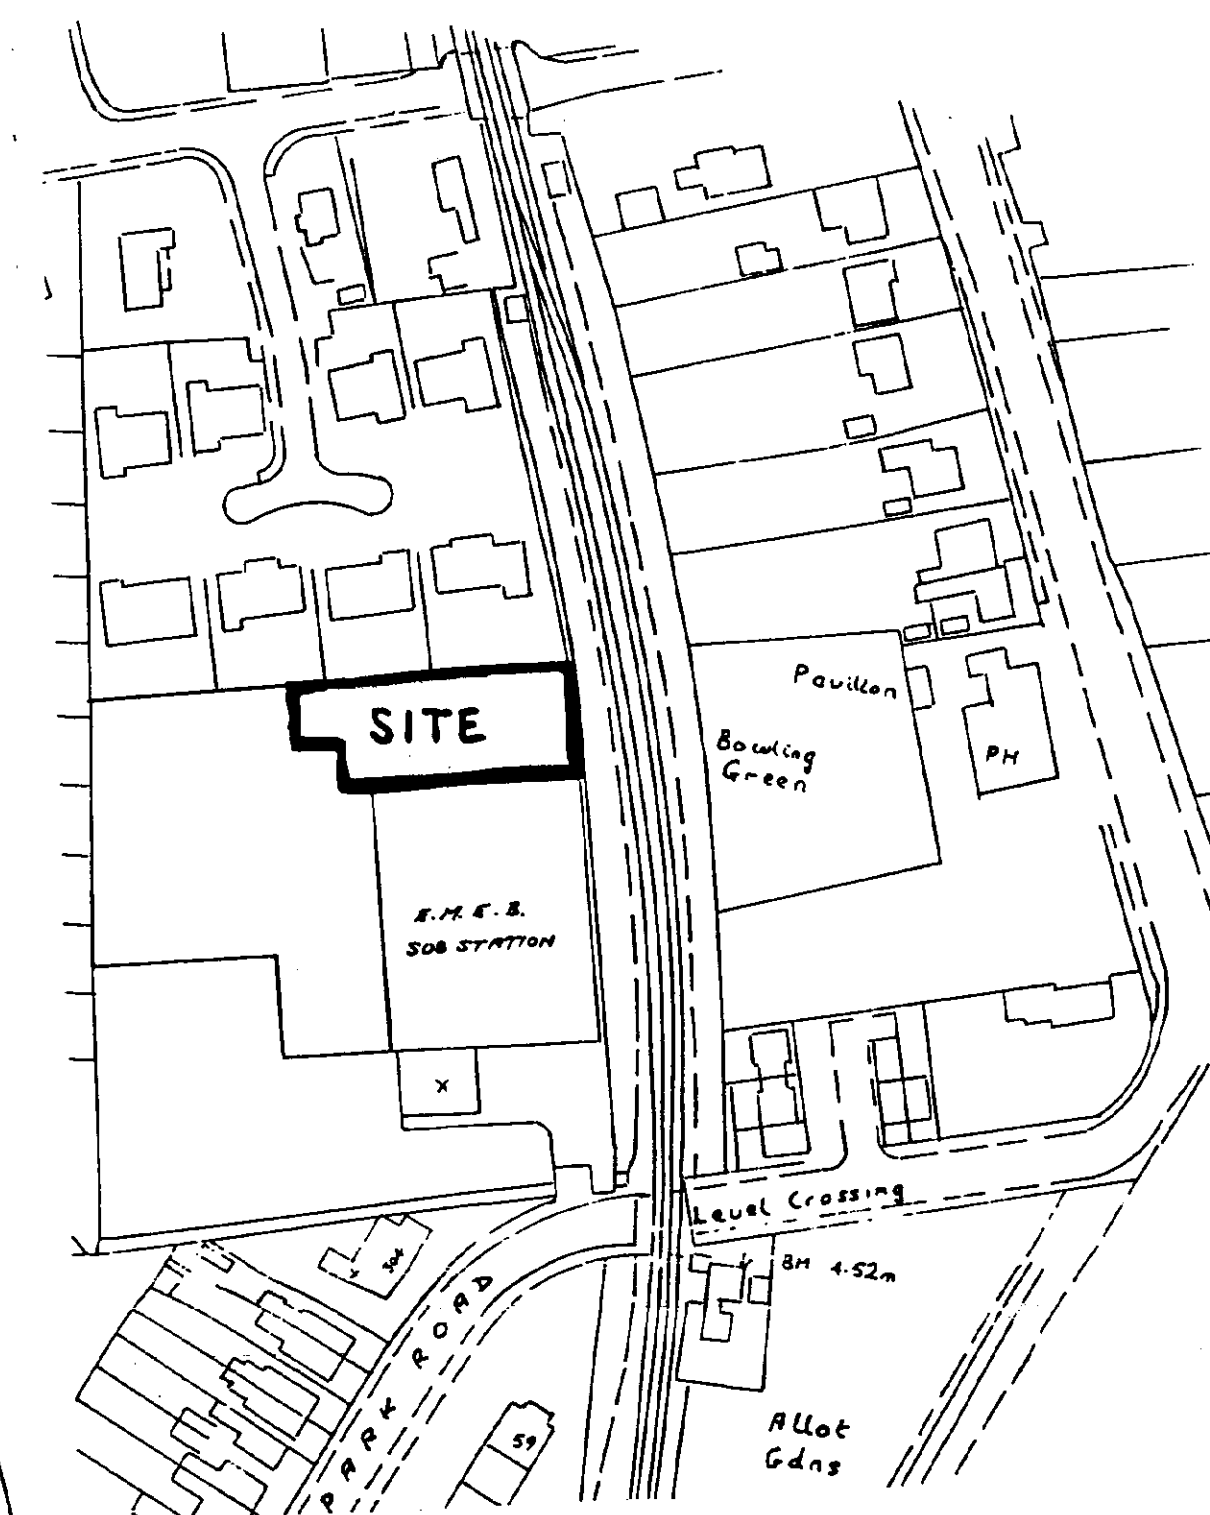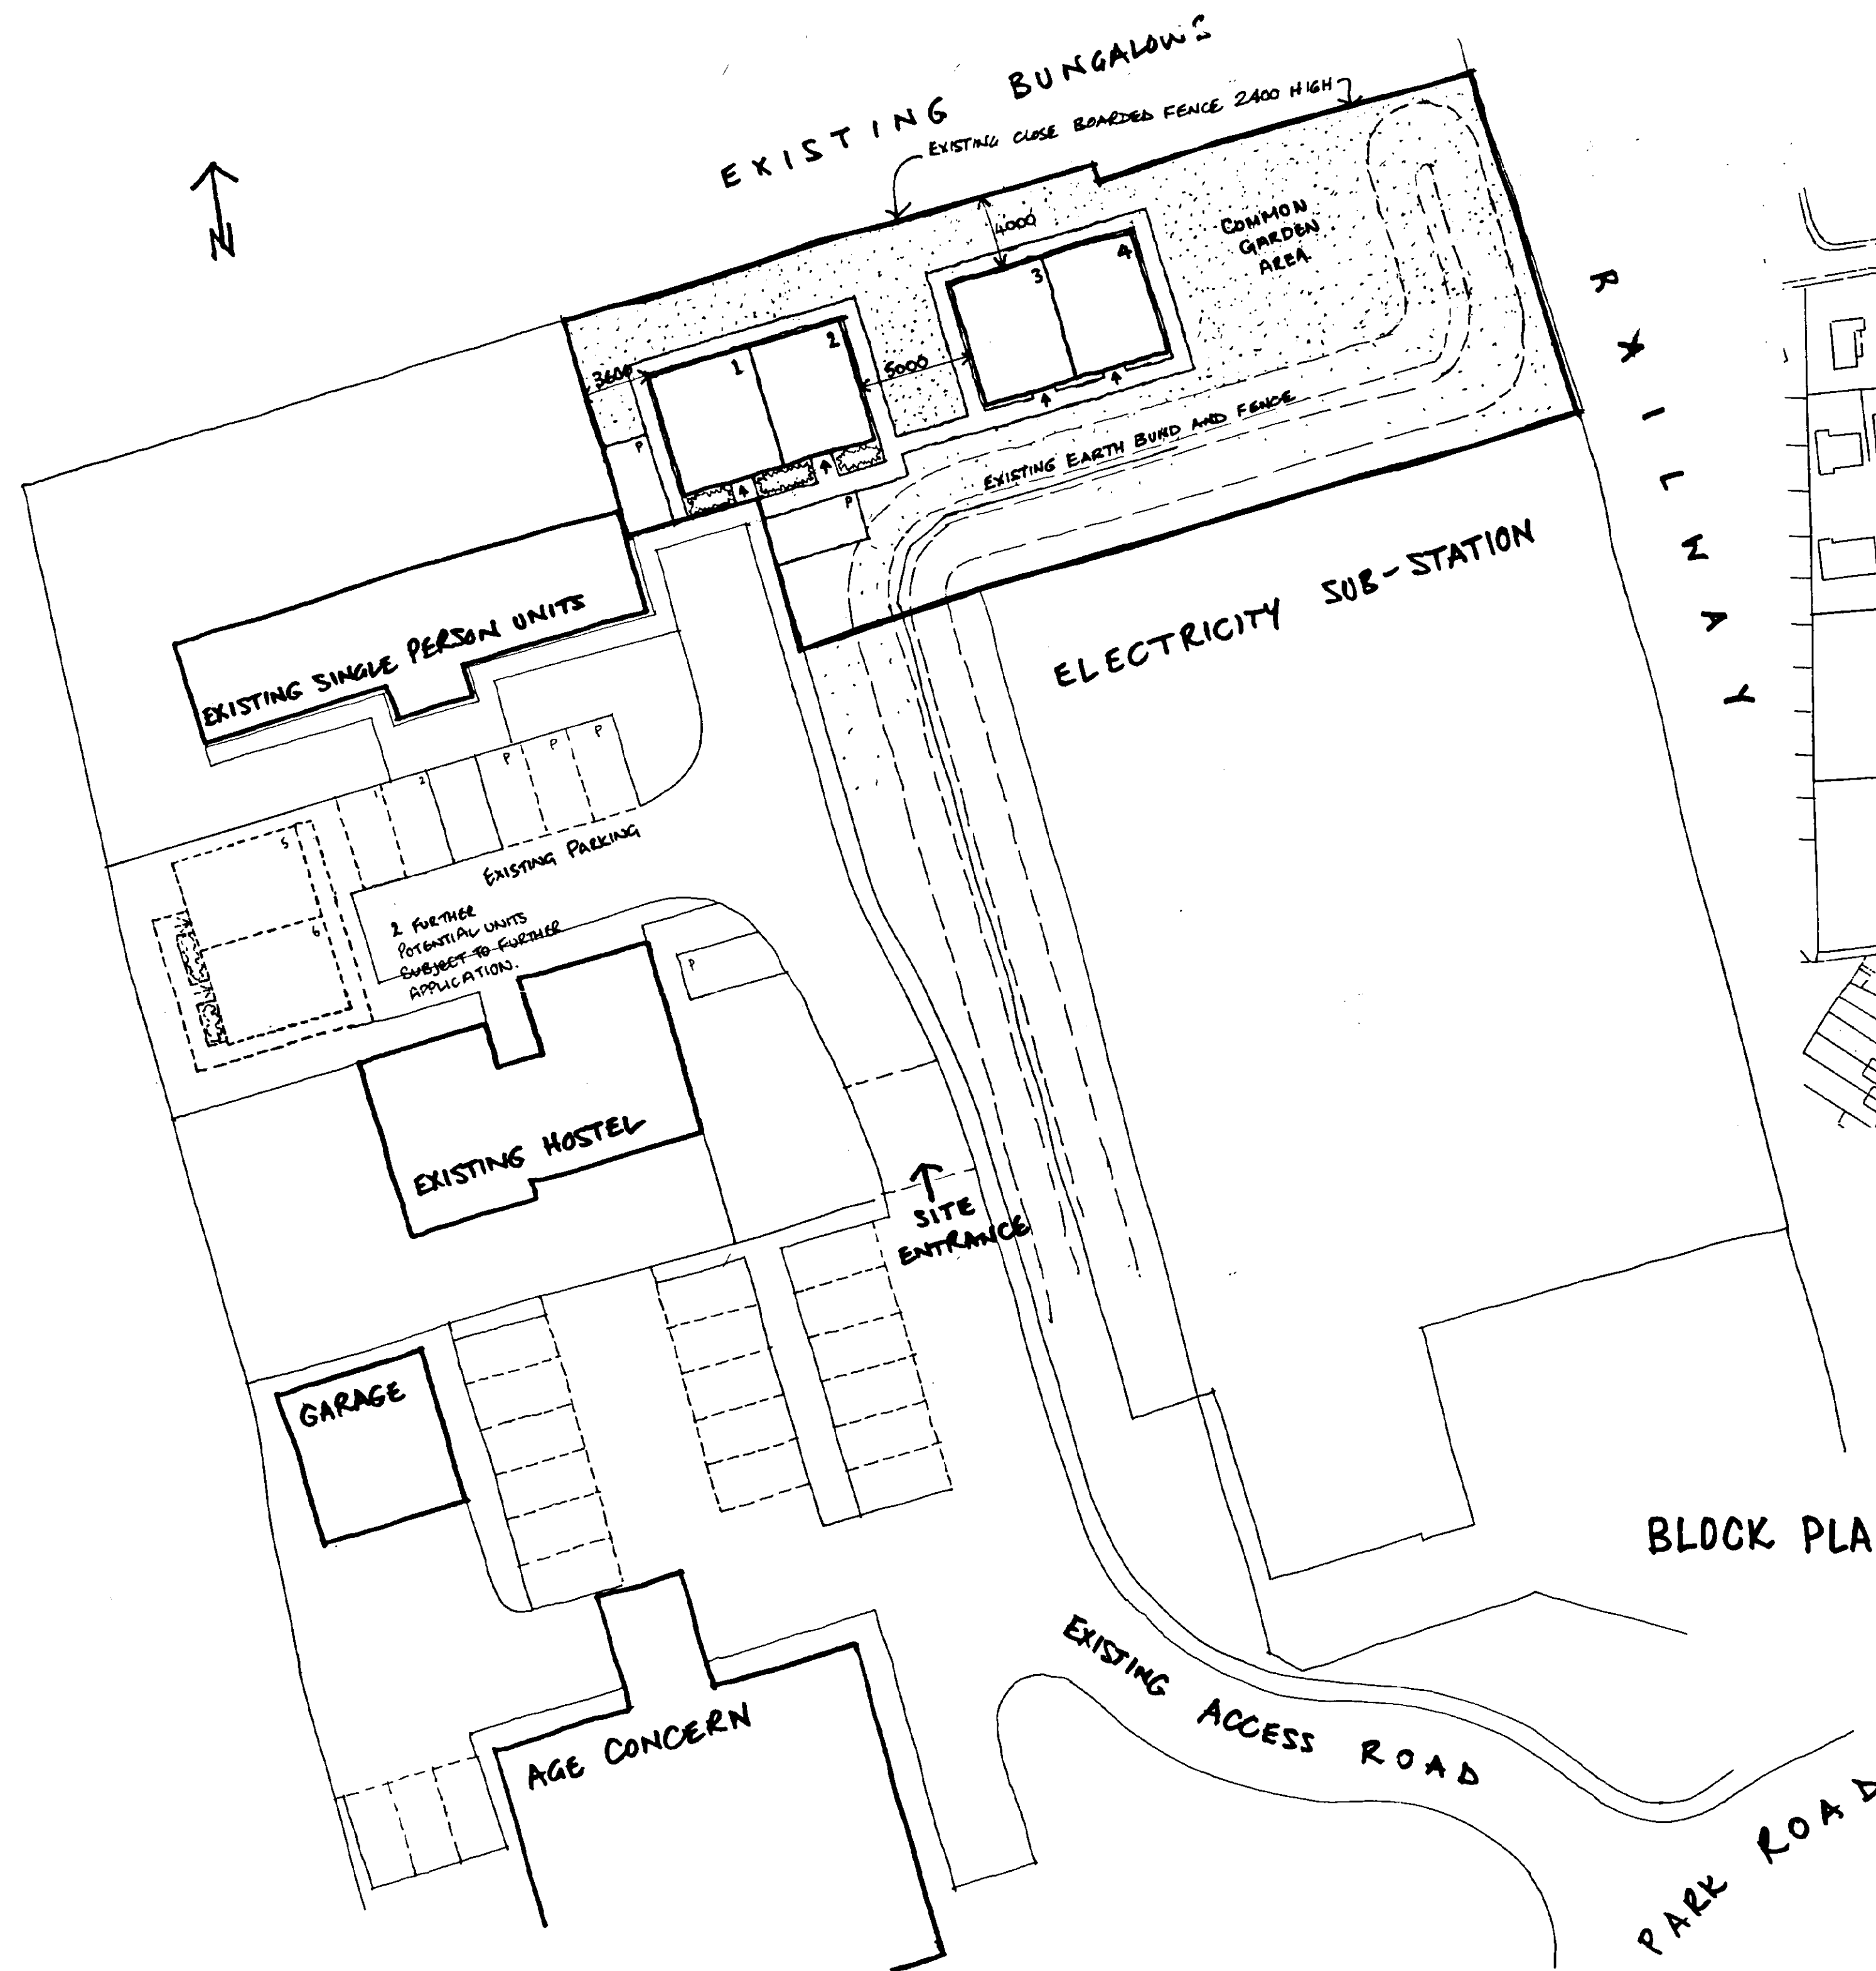


LOCATION PLAN SCALE 1:1250.


BLOCK PLAN SCALE 1:250

SHDC
Planning & Development
13 JAN 2003
Ref

Revised	
Client	ST. MATTHEW SOCIETY
Job	PROPOSED SINGLE PERSON LIVING UNITS & COMMUNAL FACILITIES. THE MEADOWS. PARK ROAD, SPALDING.
Scale	AS SHOWN
Date	13 JAN 2003
Drawn	Block and Location Plans
Rev. A	LAYOUT AMENDED, OMIT PLOTS 5 AND 6. 09.01.03
Rev. B	LAYOUT AMENDED, PLOTS 5 AND 6 SHOWN AS DOTTED LINE FOR FUTURE APPLICATION. 13.01.03

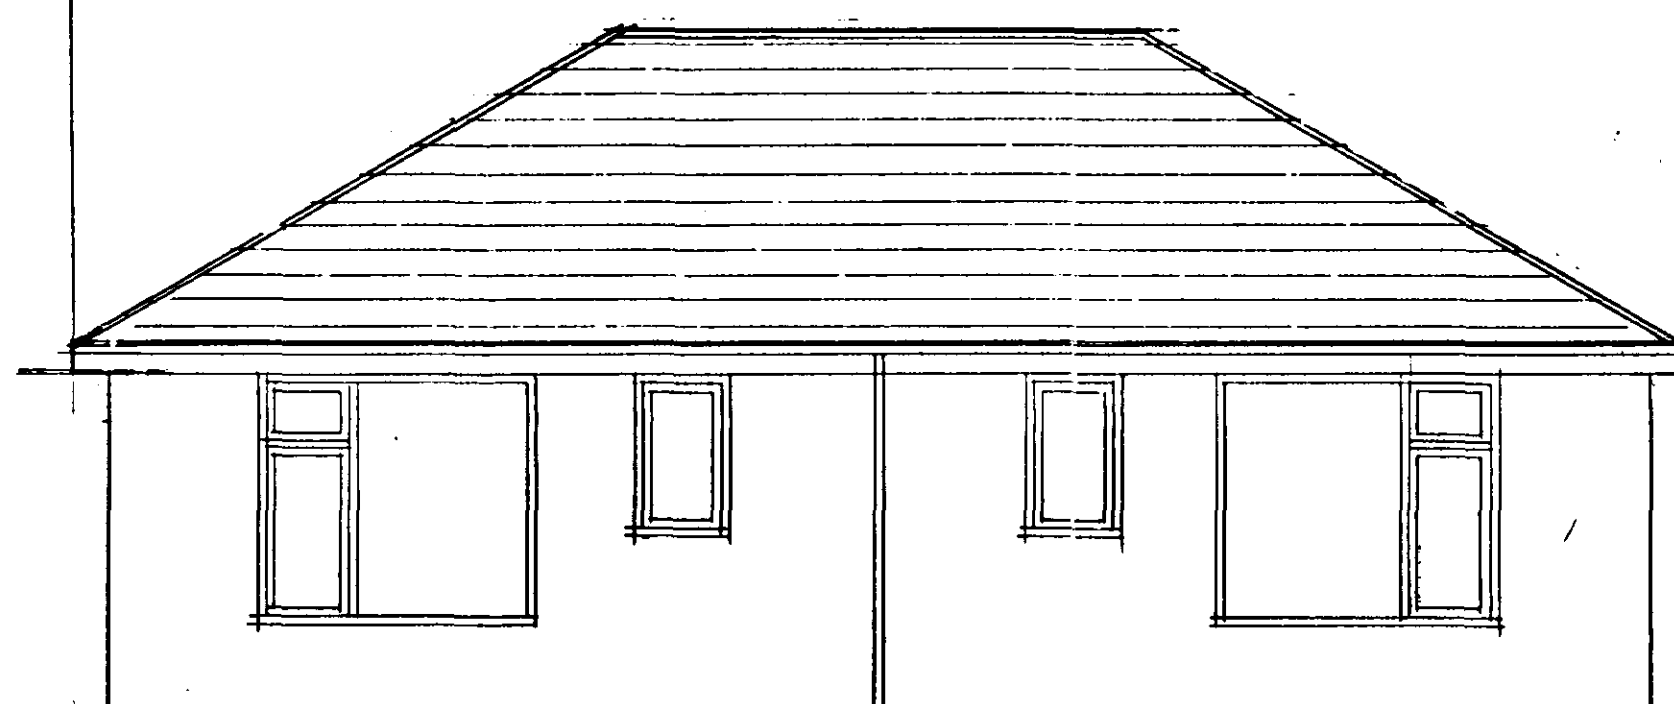


REAR 3 & 4

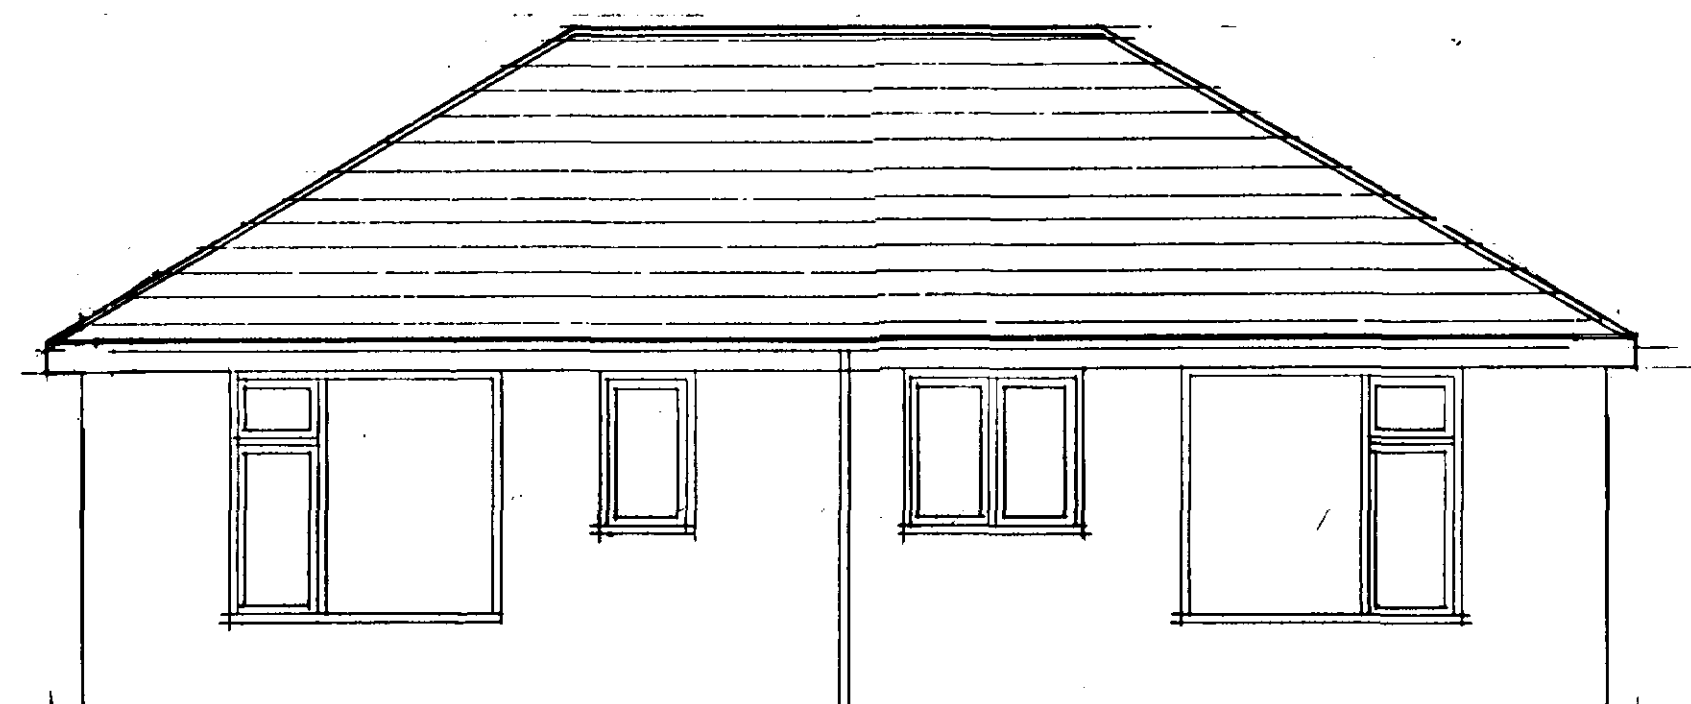


REAR 1 & 2




FRONT 3 & 4

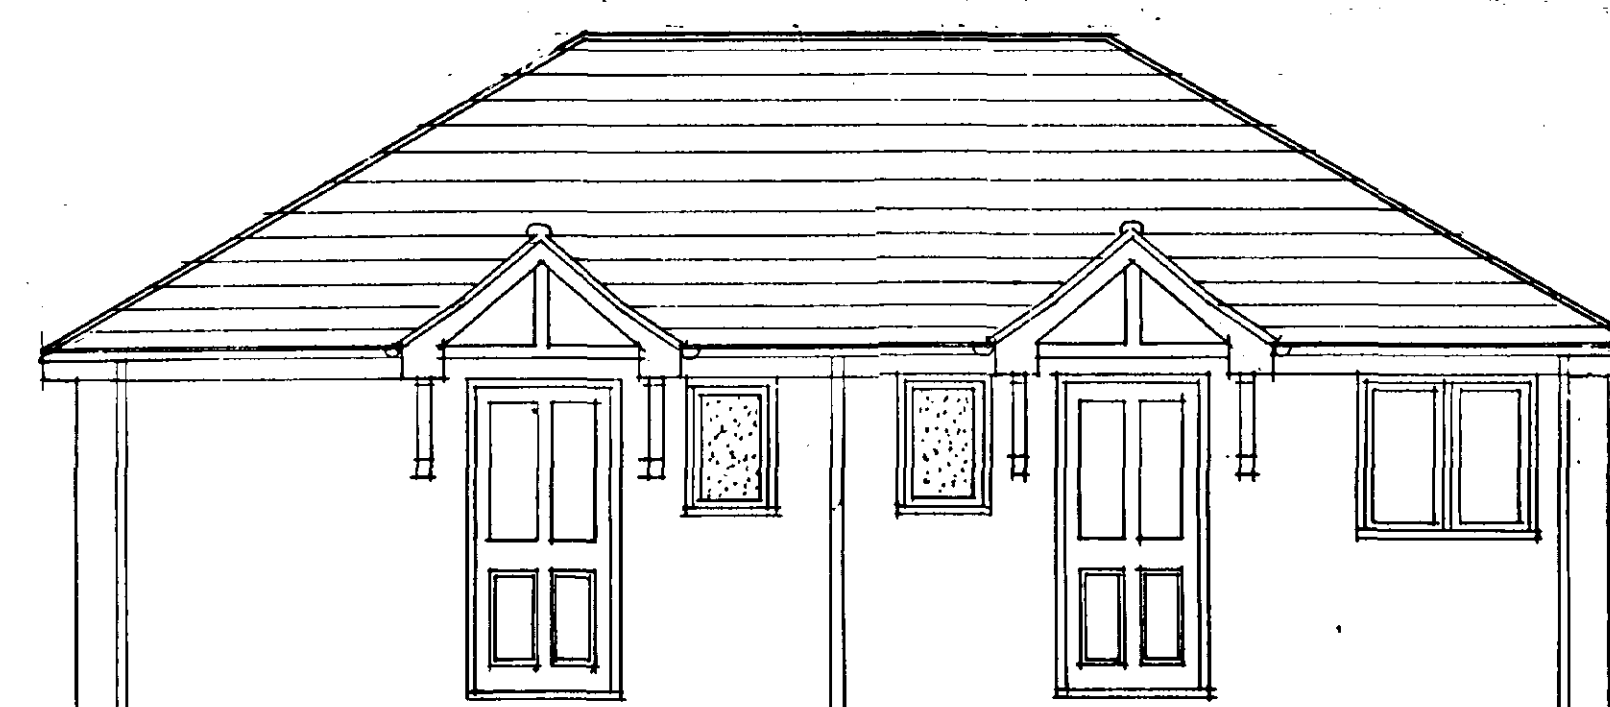

FRONT 1 & 2

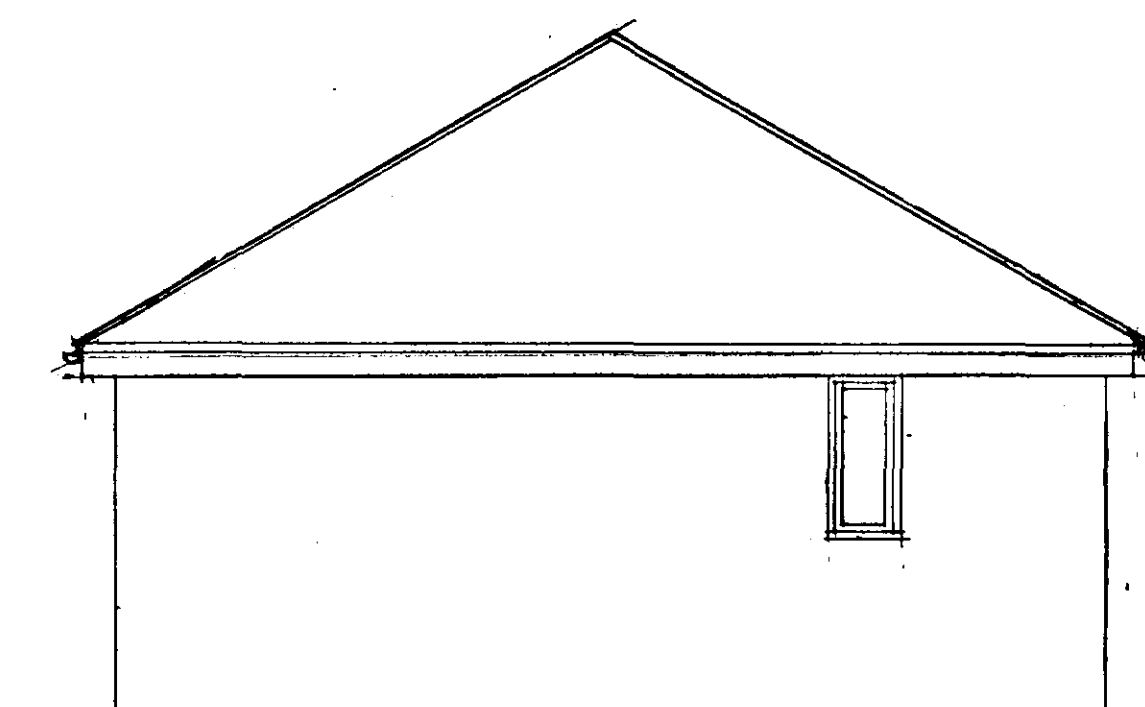


END 1

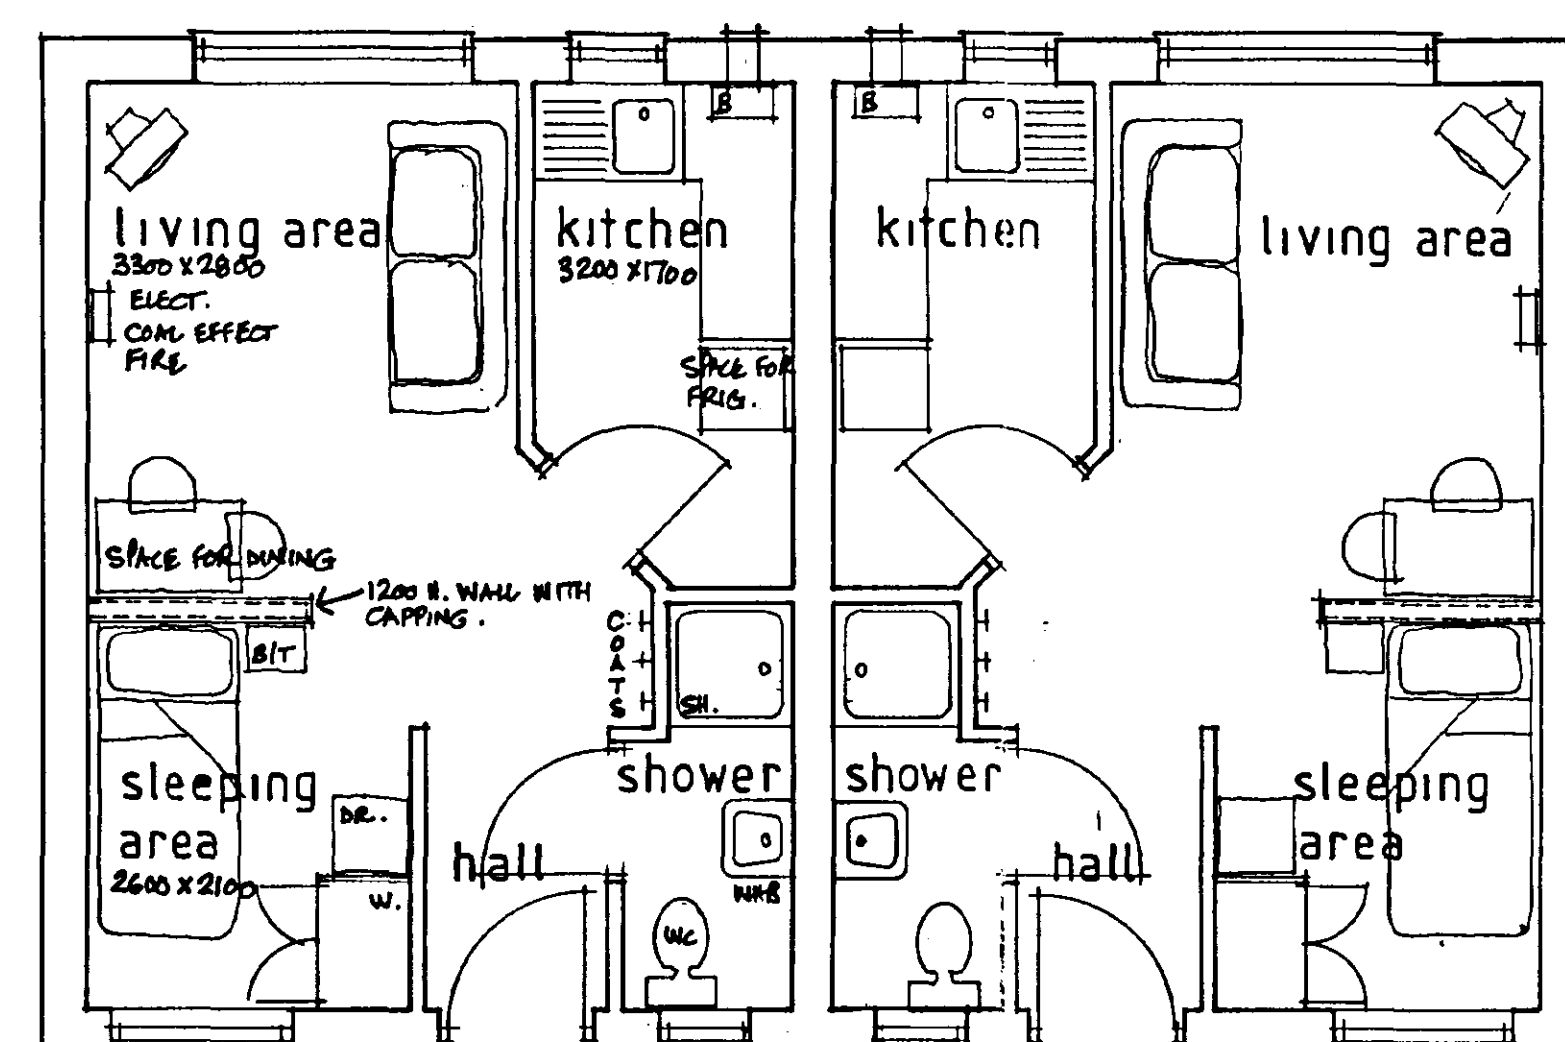

PLAN 3

4

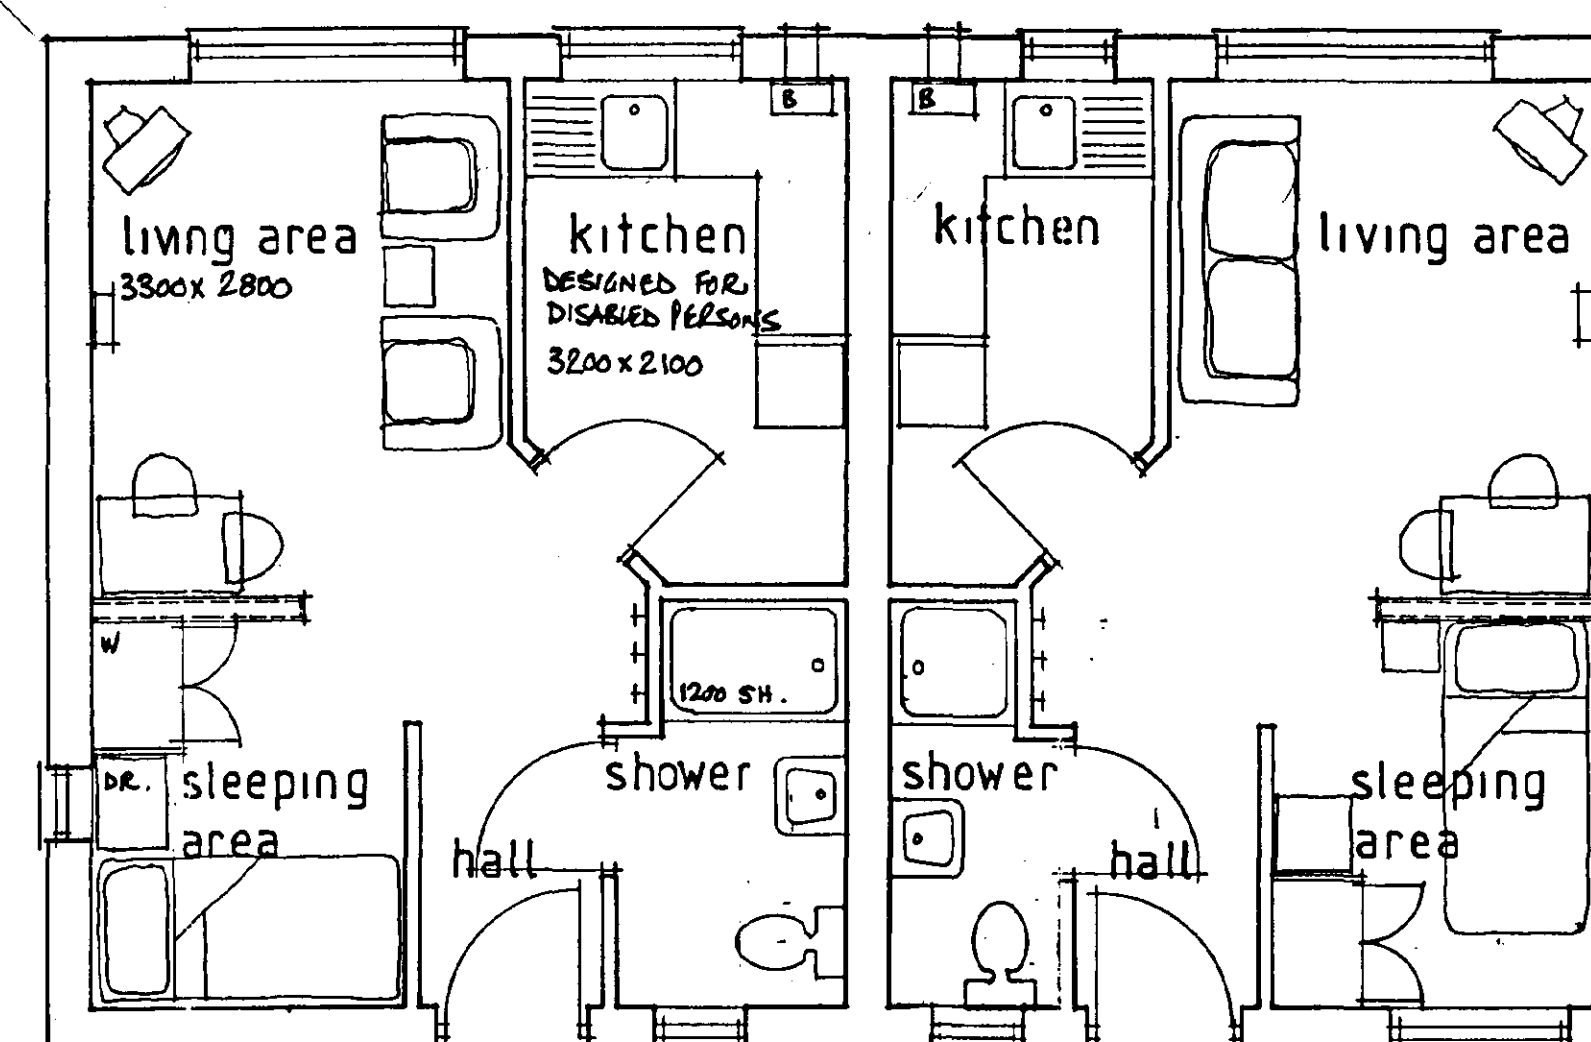

PLAN 1

2

1 specifically designed for disabled persons

SHDC
Planning & Development
13 JAN 2003
Ref


Revisions	
A. PLAN AMENDED AS SITE LAYOUT SCHEME.	8.1.03
B. ROOF CHANGED TO 30° HIP ROOF.	13.01.03.

Client
ST. MATTHEW SOCIETY


Job
PROPOSED SINGLE PERSON LIVING UNITS & COMMUNAL FACILITIES, THE MEADOWS, PARK ROAD, SPALDING.

SCALE • 1:50 m.
DATE • APRIL 2002
Drawing
PLANS & ELEVATIONS


MASTER PLAN

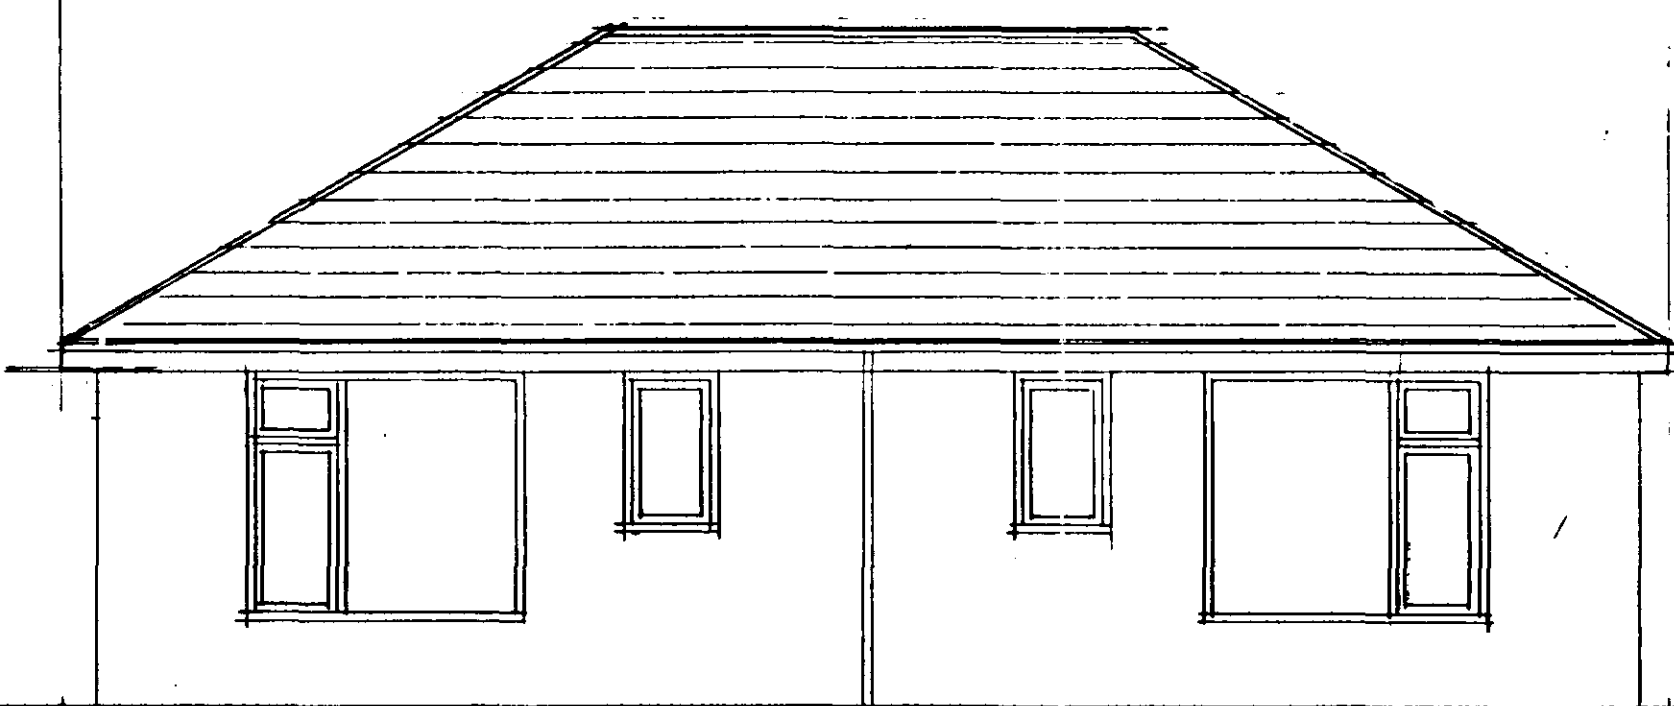


REAR 3 & 4

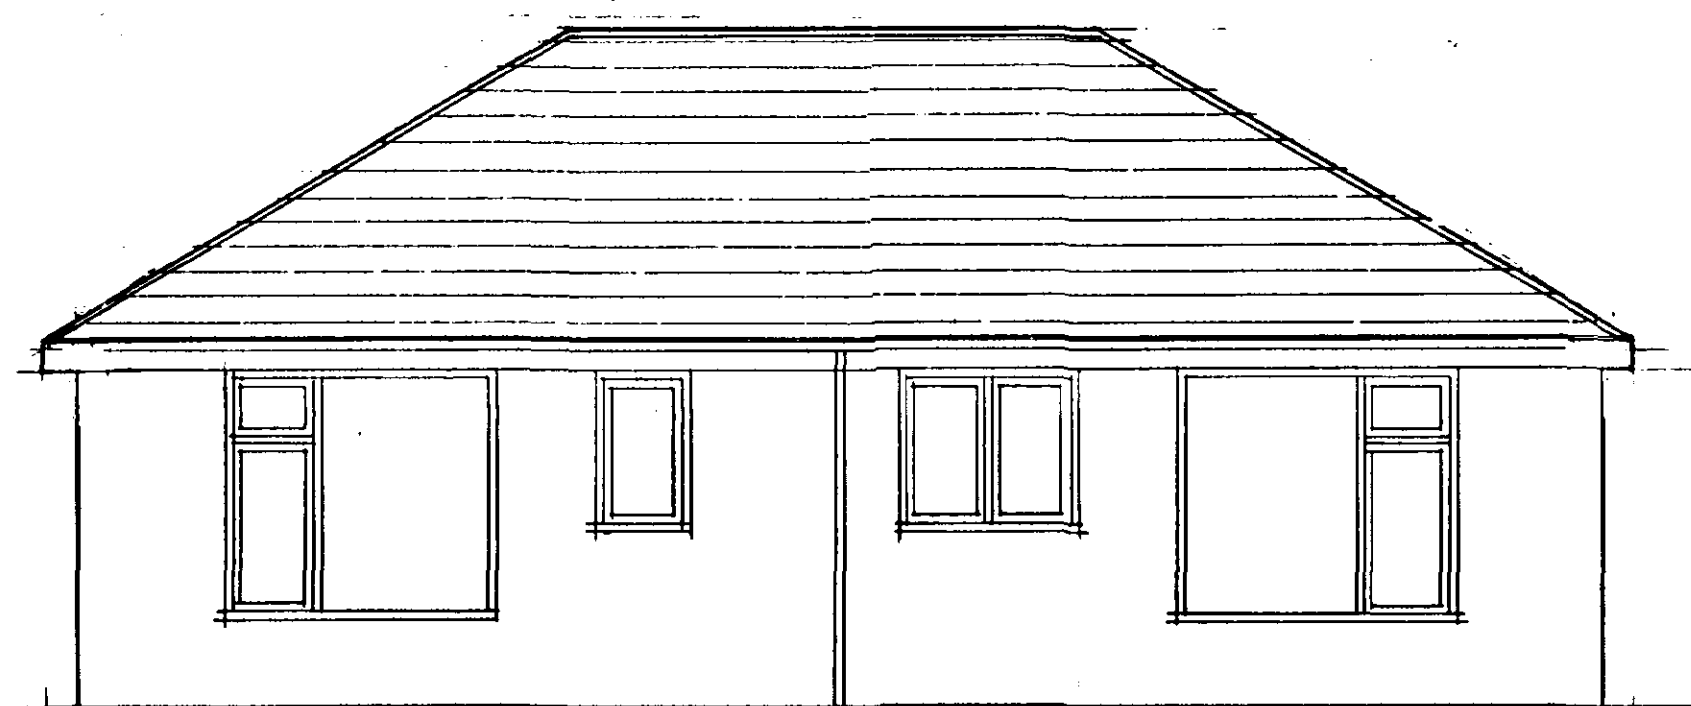


REAR 1 & 2

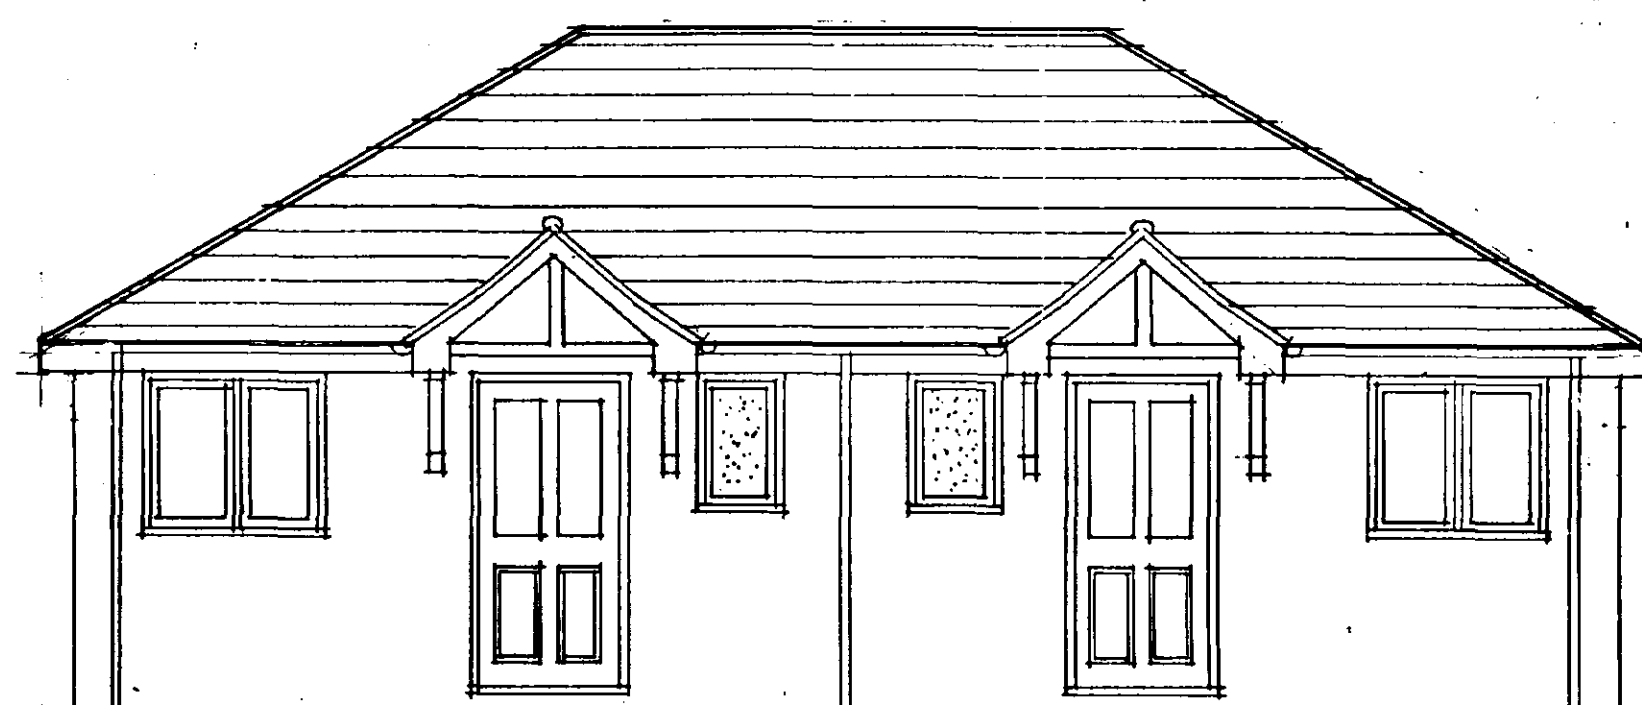

FRONT 3 & 4

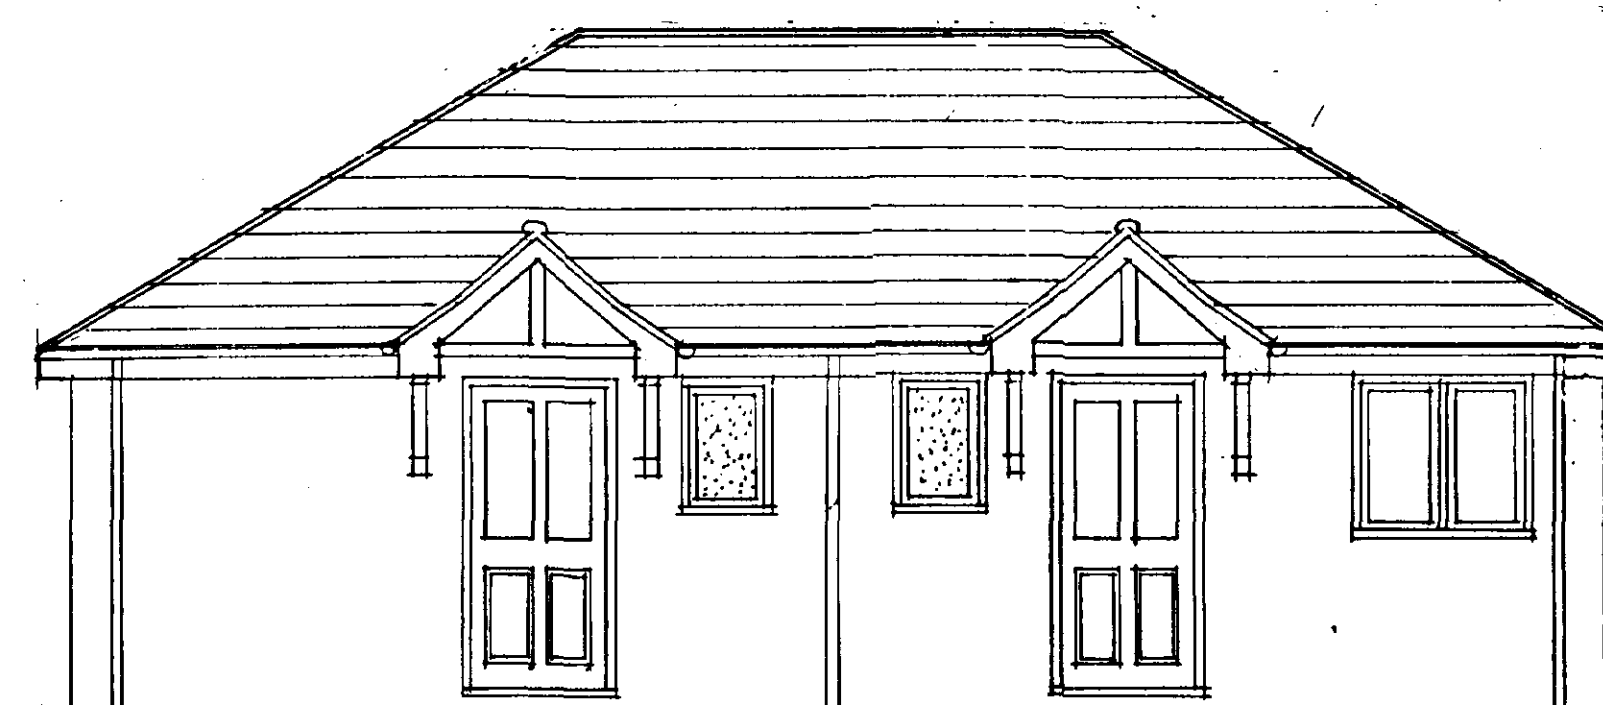


FRONT 1 & 2

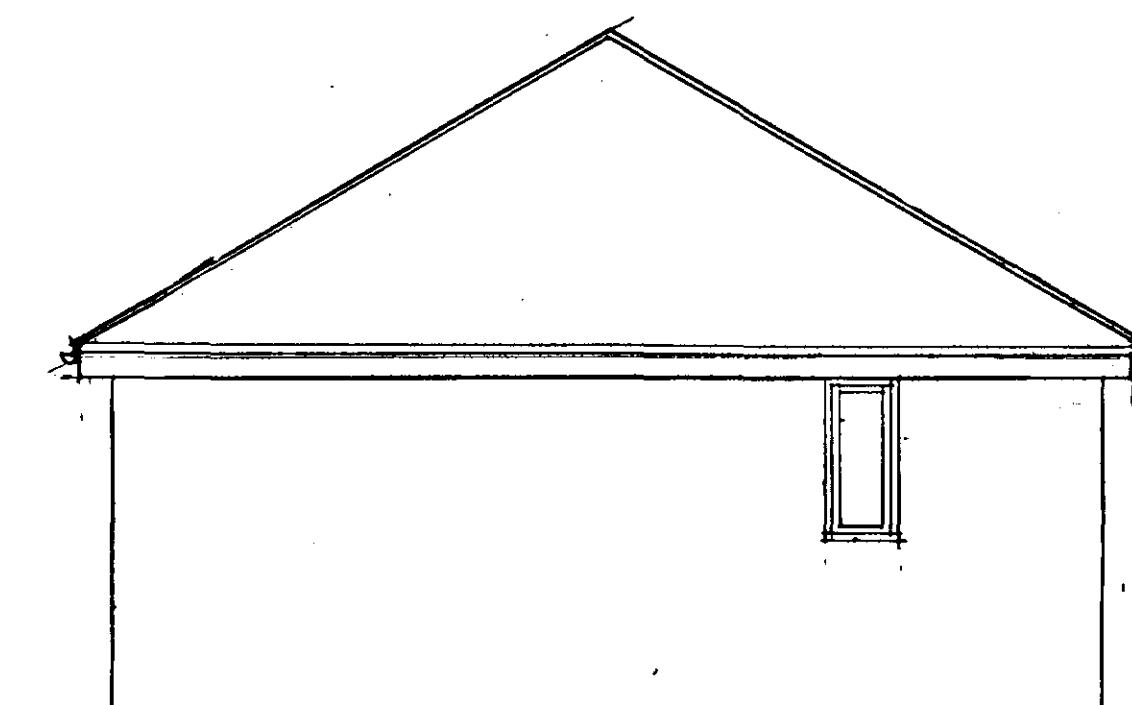


END 1

SHDC
Planning & Development
13 JAN 2003
Ref

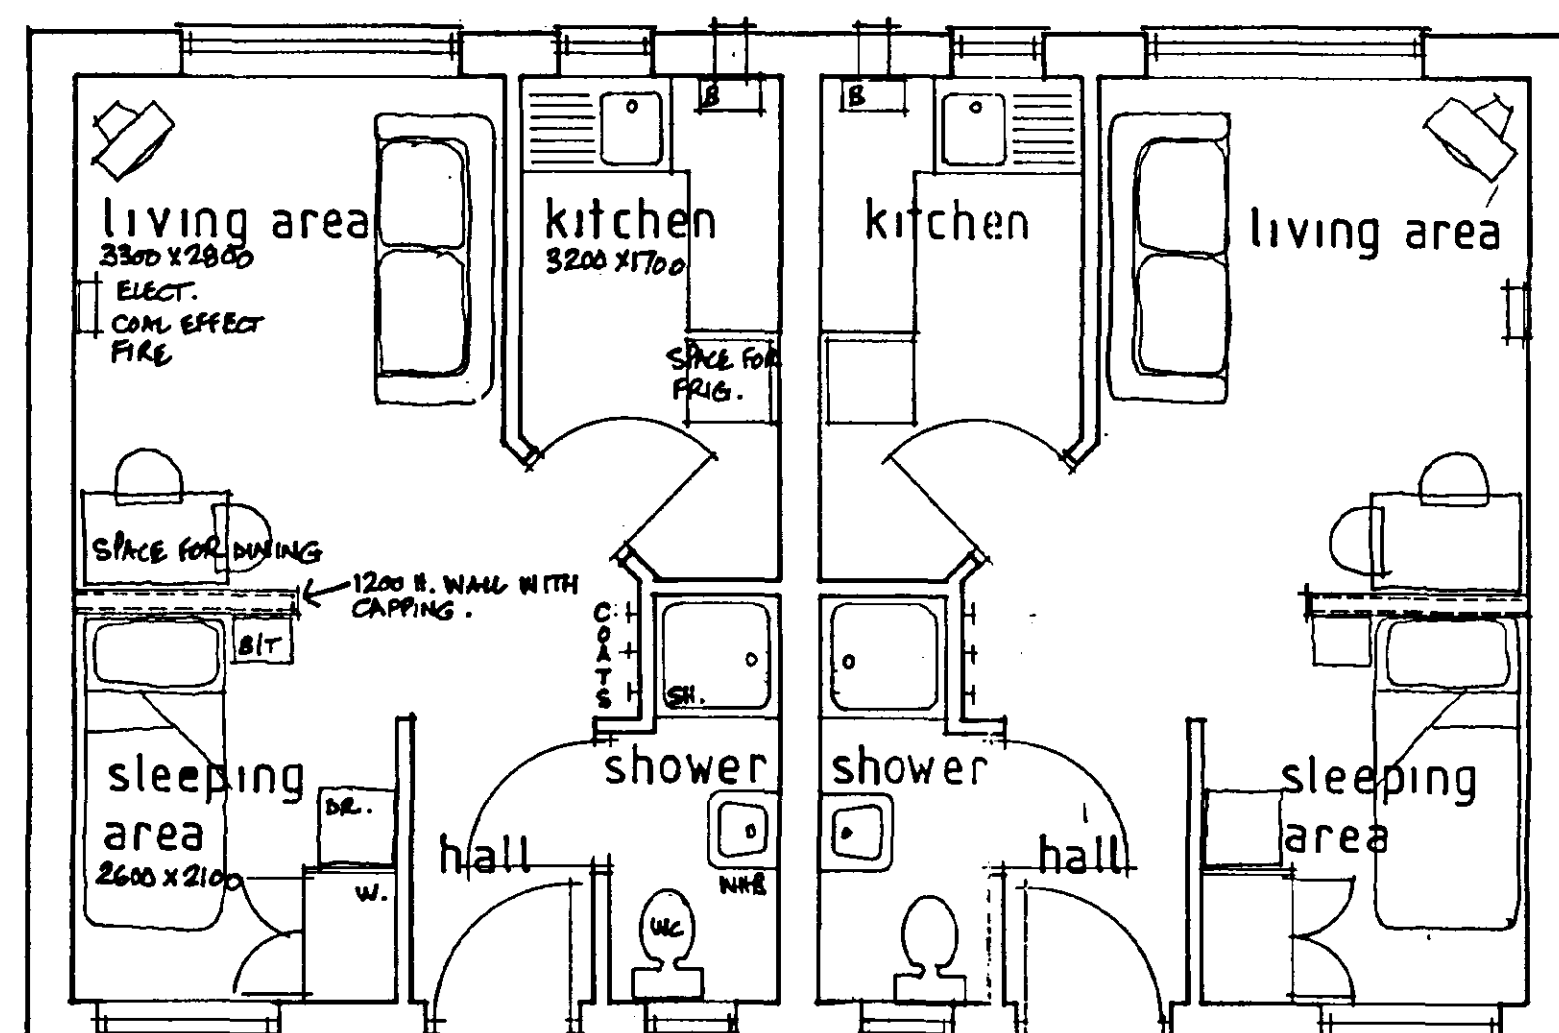

PLAN 3

4

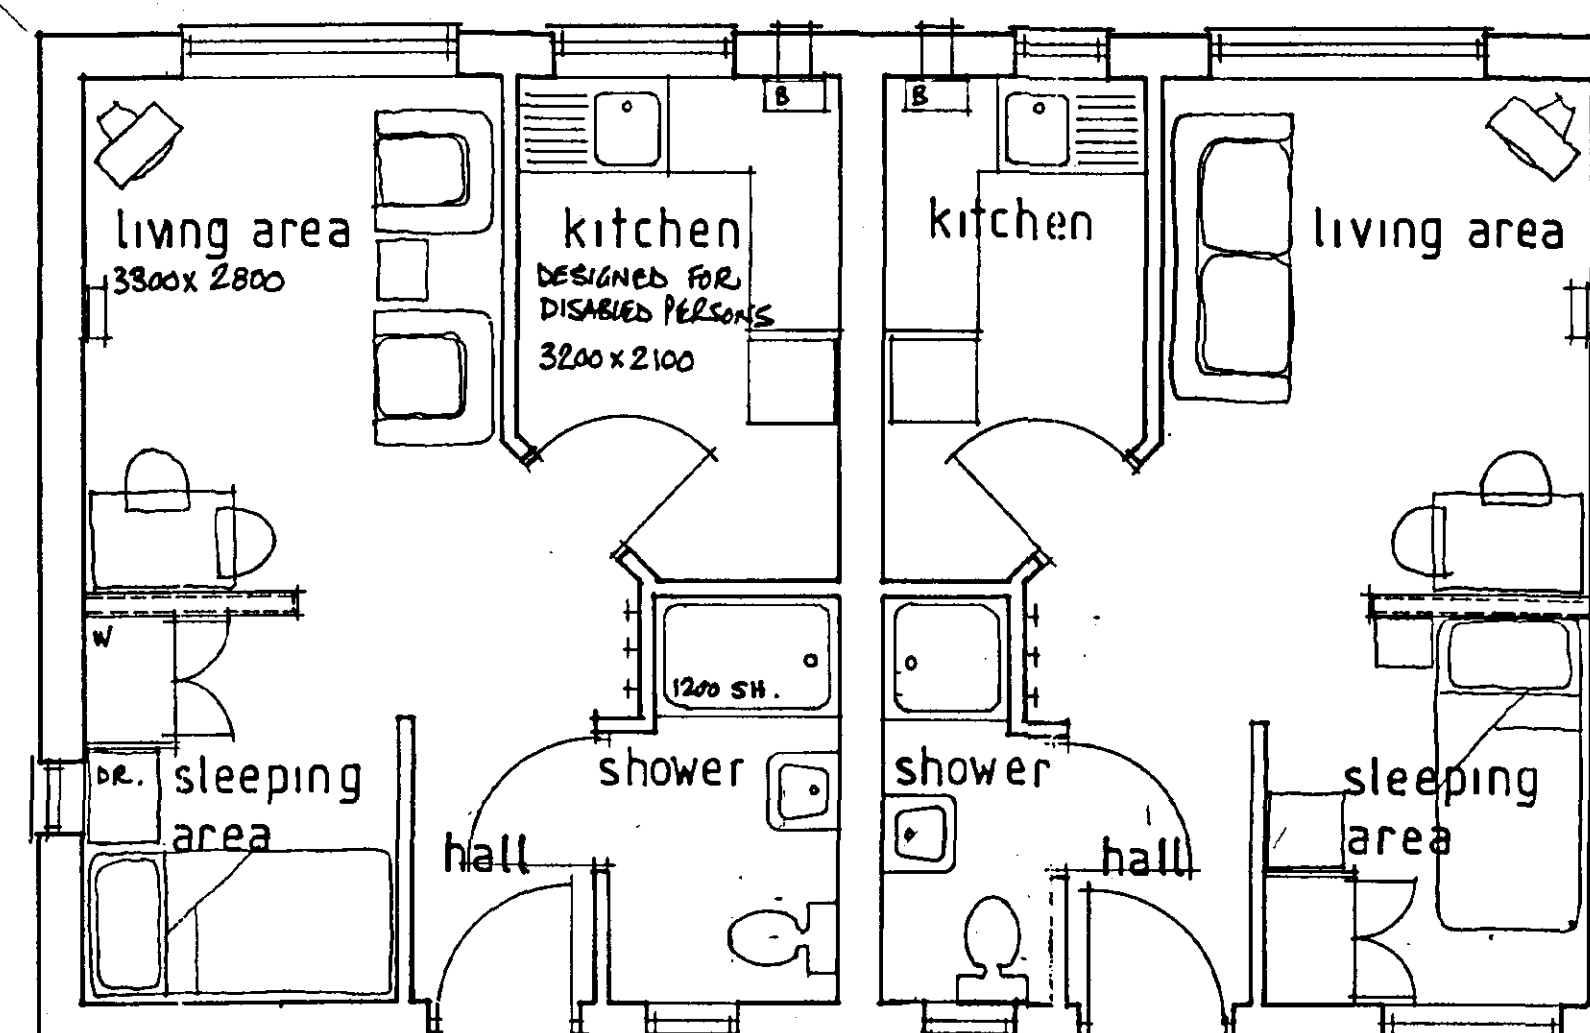

PLAN 1

2

1 specifically designed
for disabled persons

Revisions	
A. PLAN AMENDED AS SITE LAYOUT SCHEME.	8.1.03
B. ROOF CHANGED TO 30° HIP ROOF.	13.01.03

Client
ST. MATTHEW SOCIETY


Job
**PROPOSED SINGLE PERSON
LIVING UNITS & COMMUNAL
FACILITIES,
THE MEADOWS,
PARK ROAD, SPALDING.**

SCALE • 1:50 m.


DATE • APRIL 2002

Drawing
**PLANS &
ELEVATIONS**


MASTER PLAN

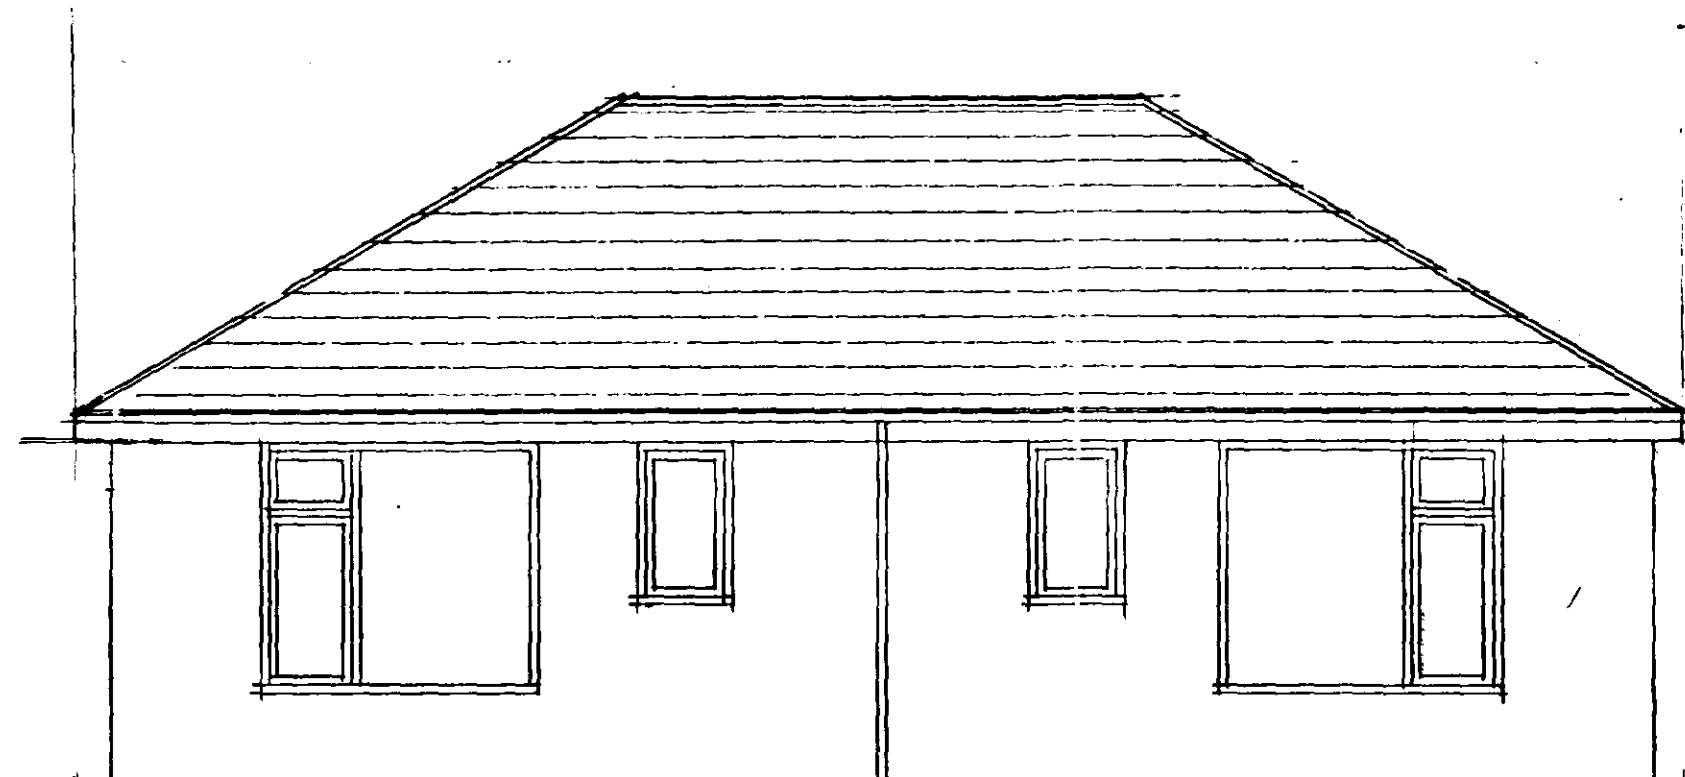


REAR 3 & 4

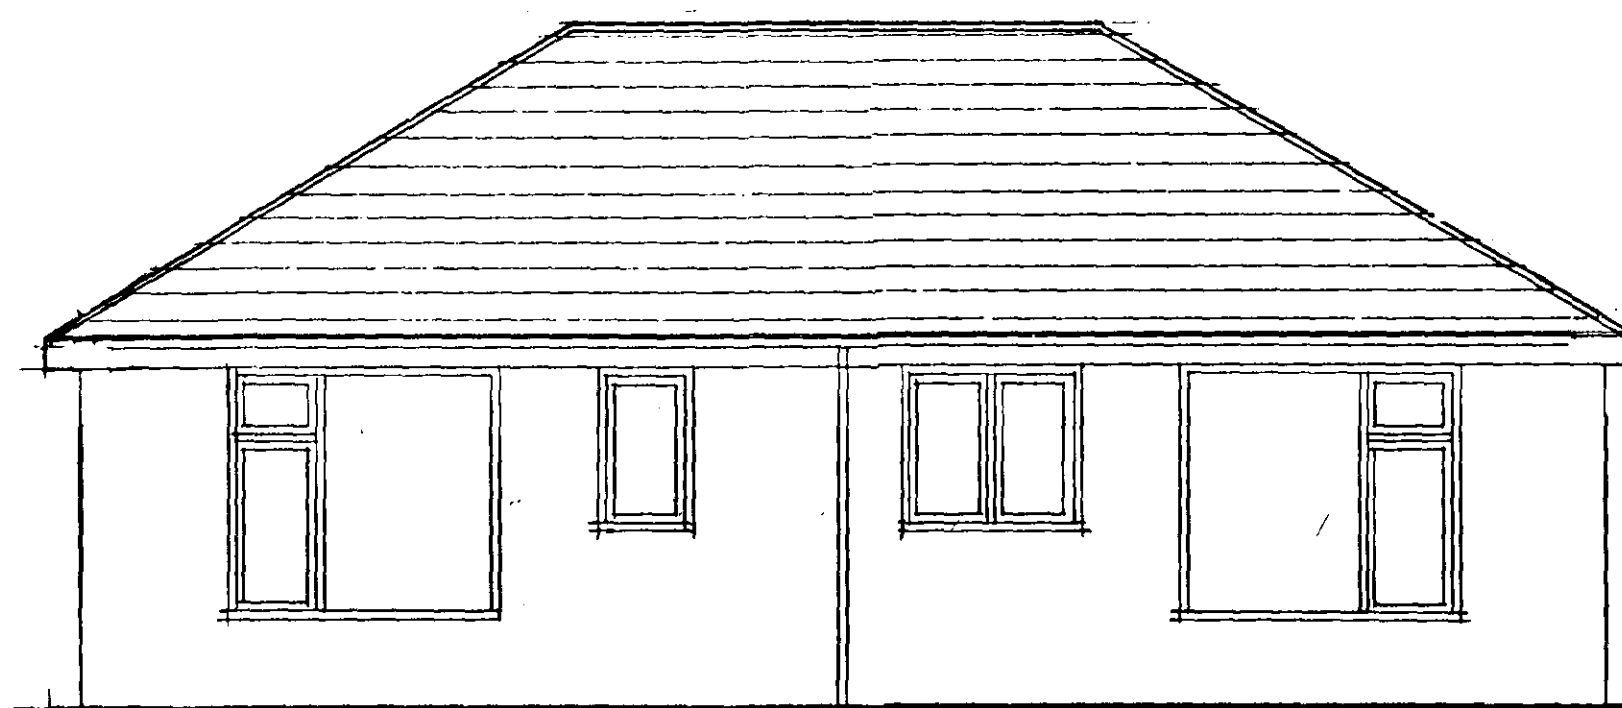


REAR 1 & 2

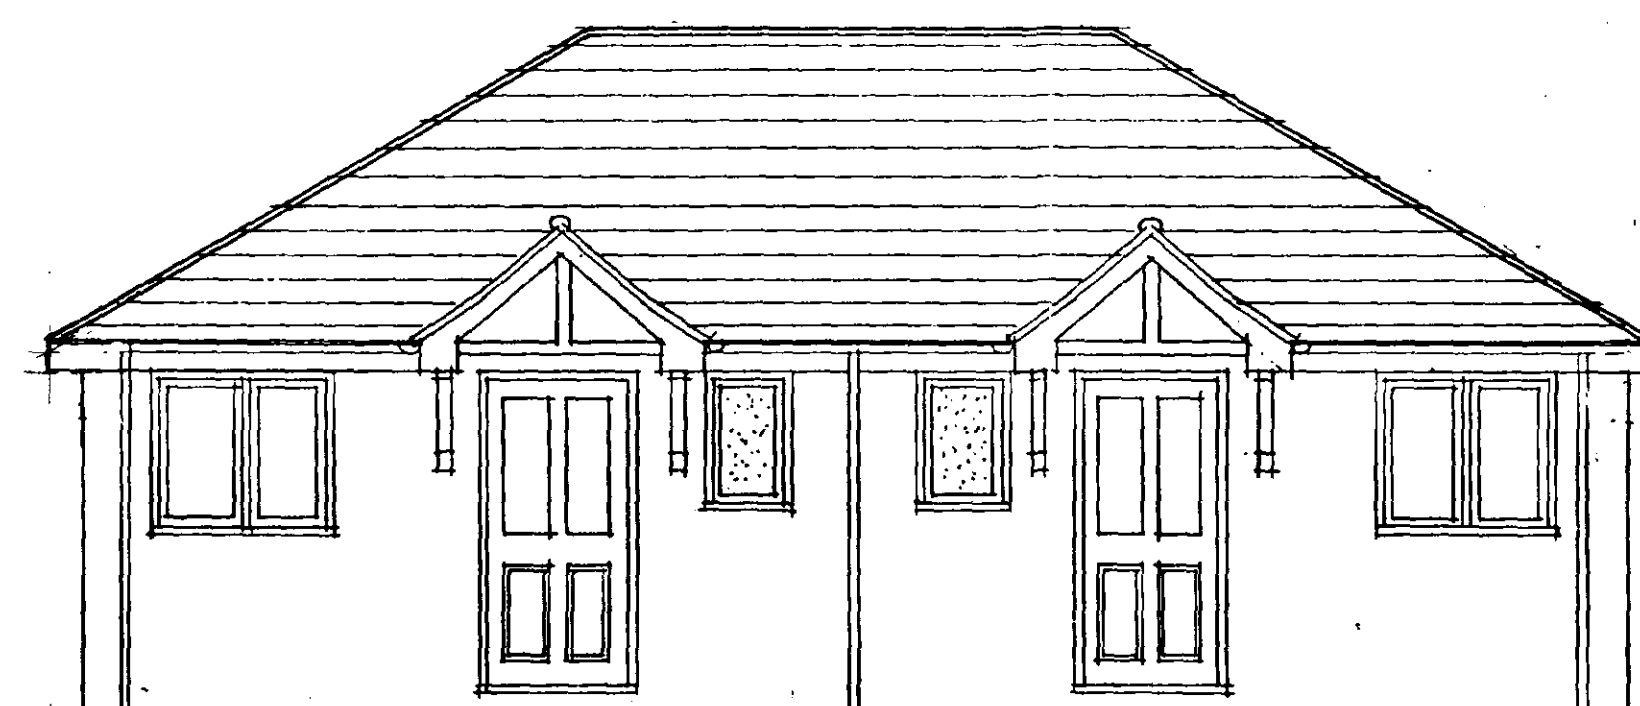


FRONT 3 & 4

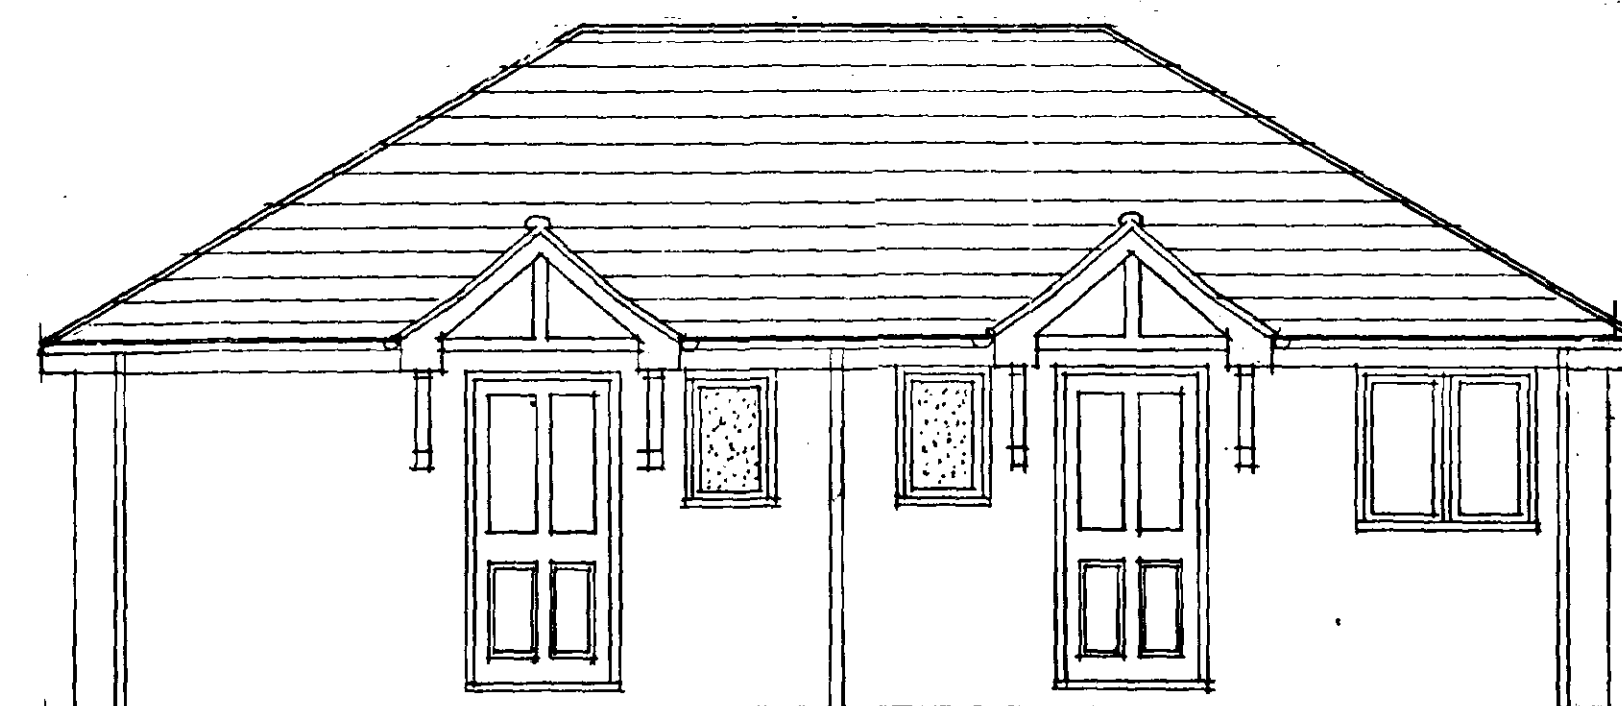

FRONT 1 & 2

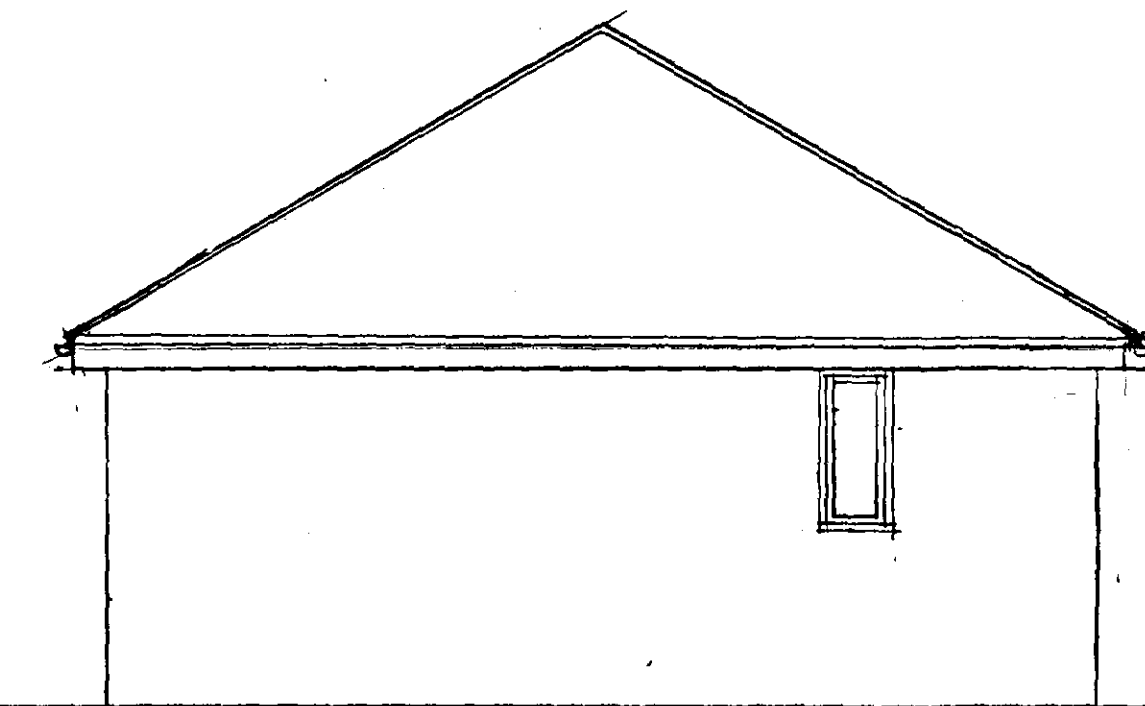


END 1

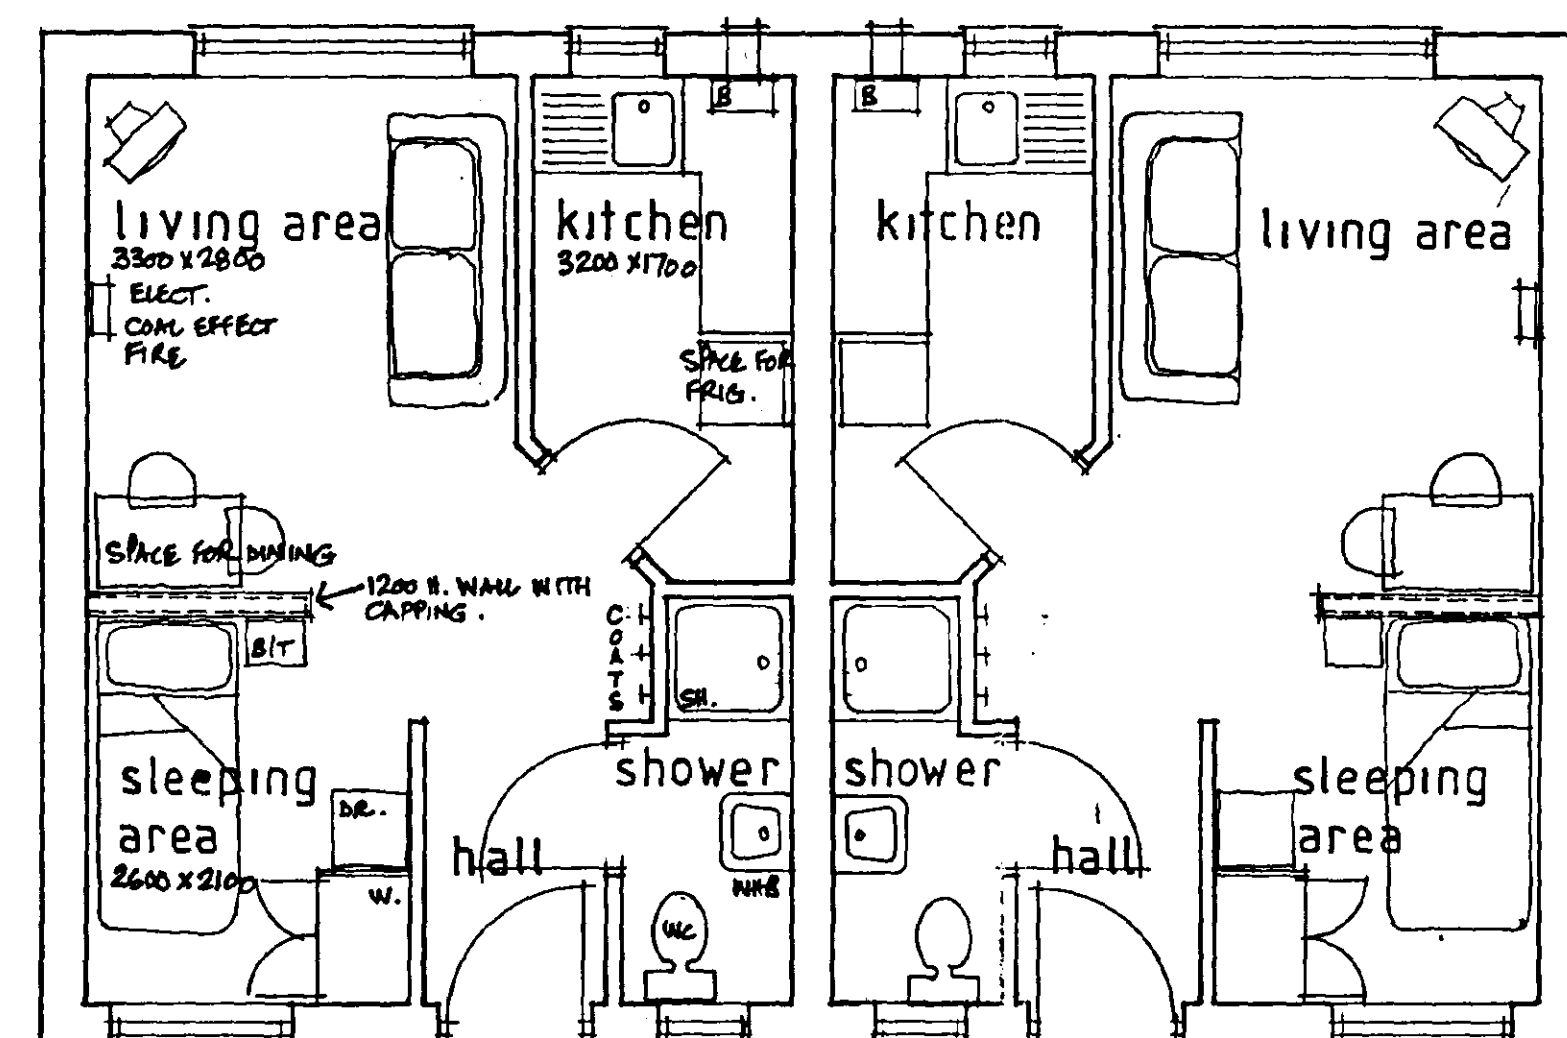

PLAN 3

4

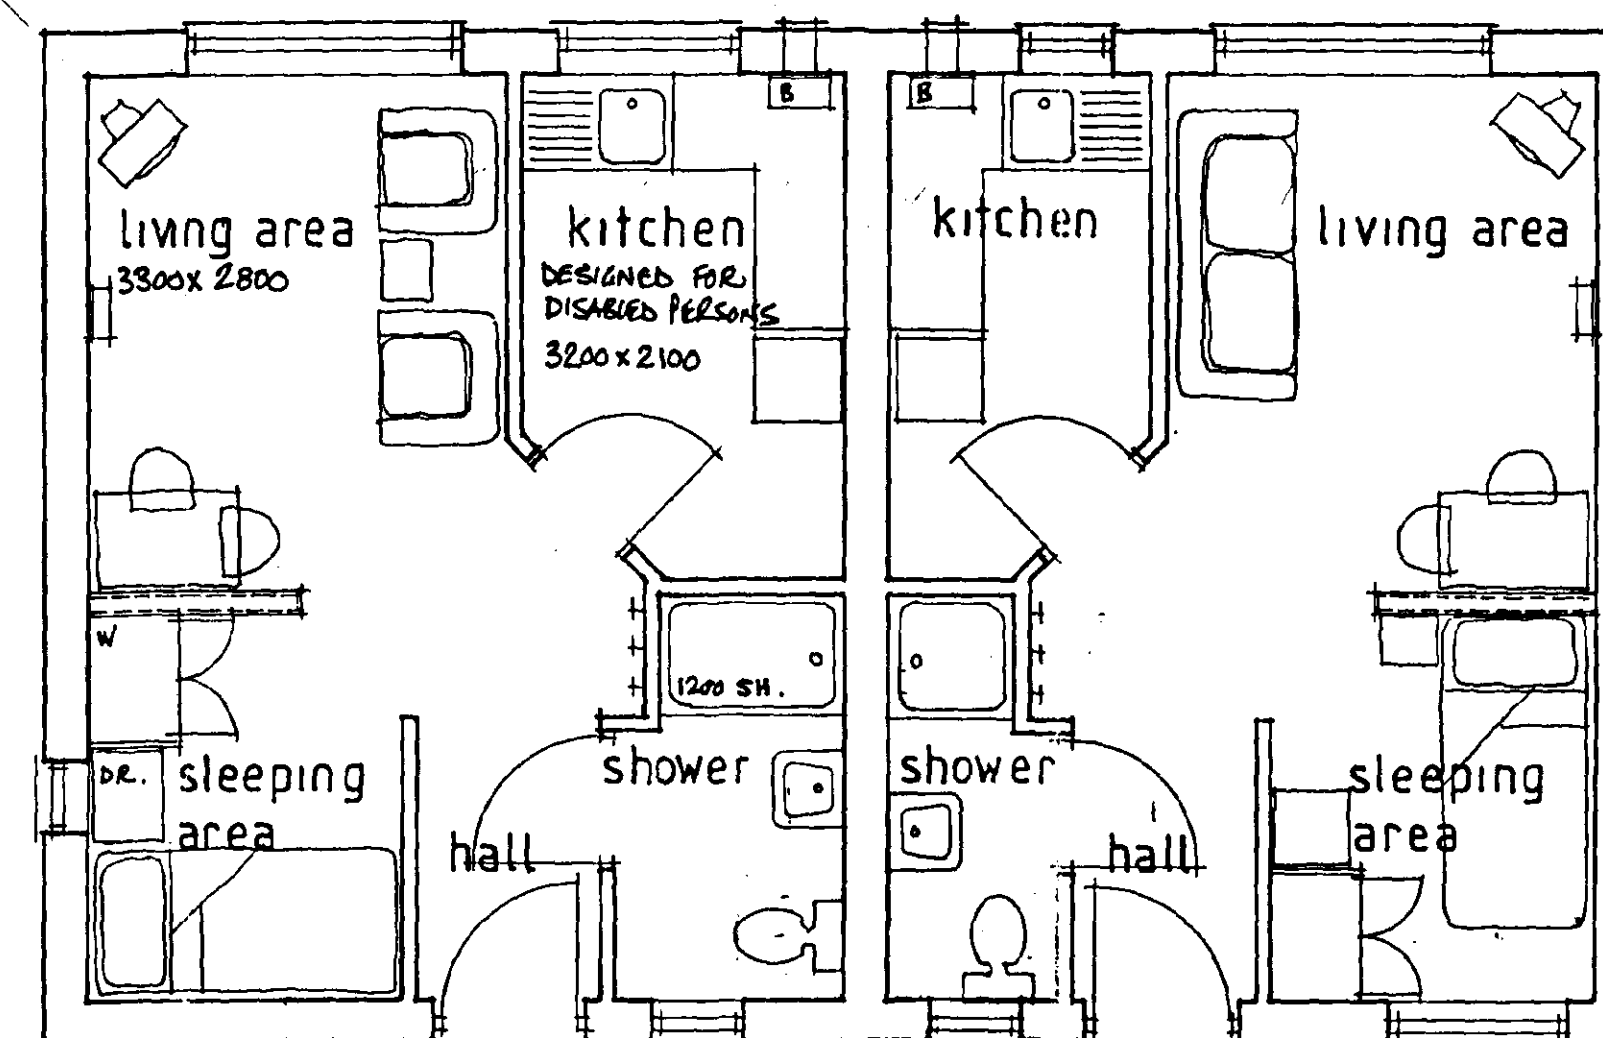

PLAN 1

1 specifically designed
for disabled persons

2

SHDC
Planning & Development
13 JAN 2003
Ref

REVISIONS	
A. PLAN AMENDED AS SITE LAYOUT SCHEME.	8.1.03
B. ROOF CHANGED TO 30° HIP ROOF.	13.01.03.

Client

ST. MATTHEW SOCIETY

Job

PROPOSED SINGLE PERSON
LIVING UNITS & COMMUNAL
FACILITIES,
THE MEADOWS,
PARK ROAD, SPALDING.


SCALE • 1:50 m.

DATE • APRIL 2002


Drawing

PLANS &
ELEVATIONS


MASTER PLAN

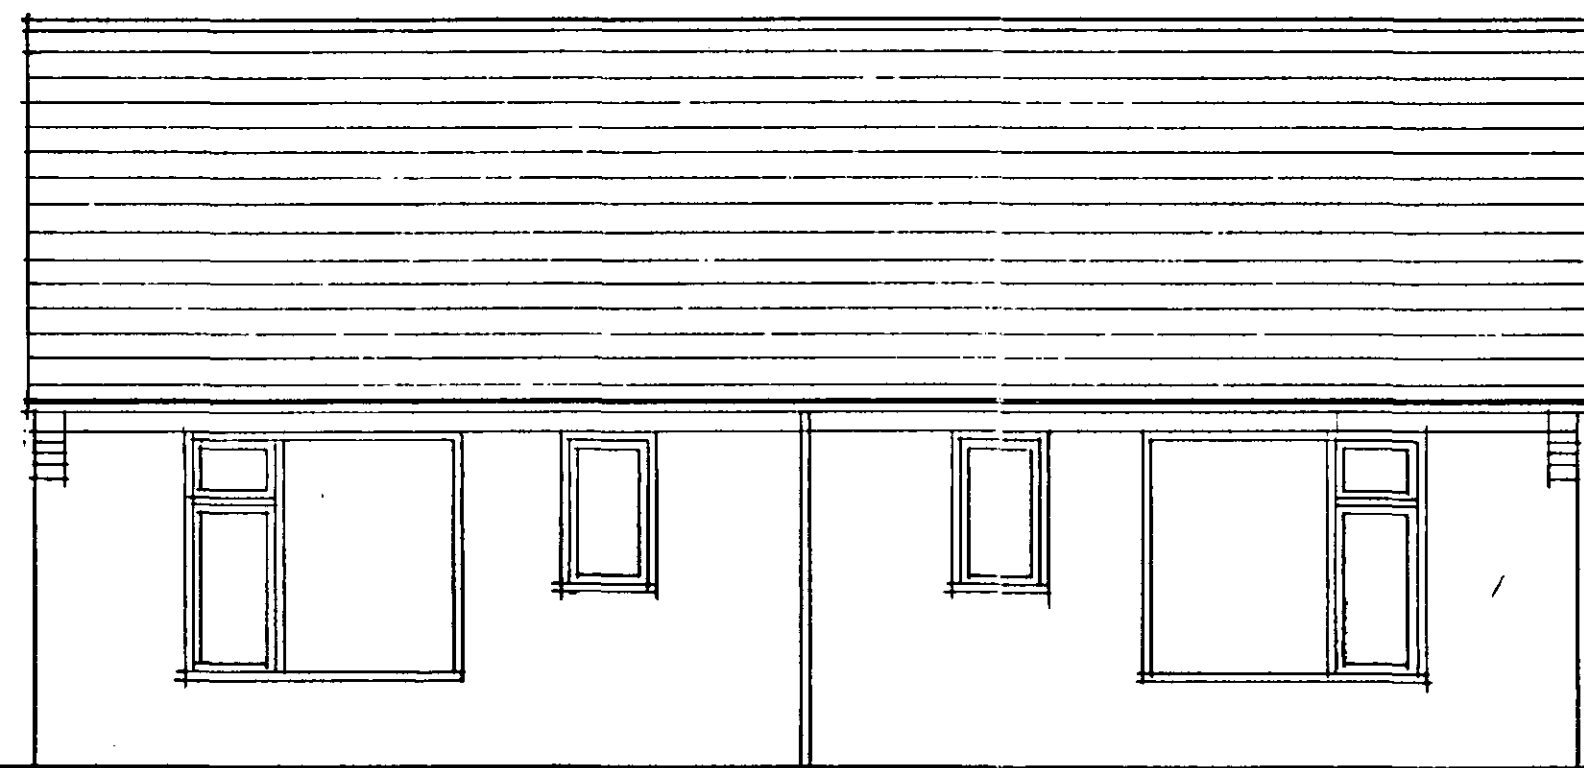

REAR 3 & 4

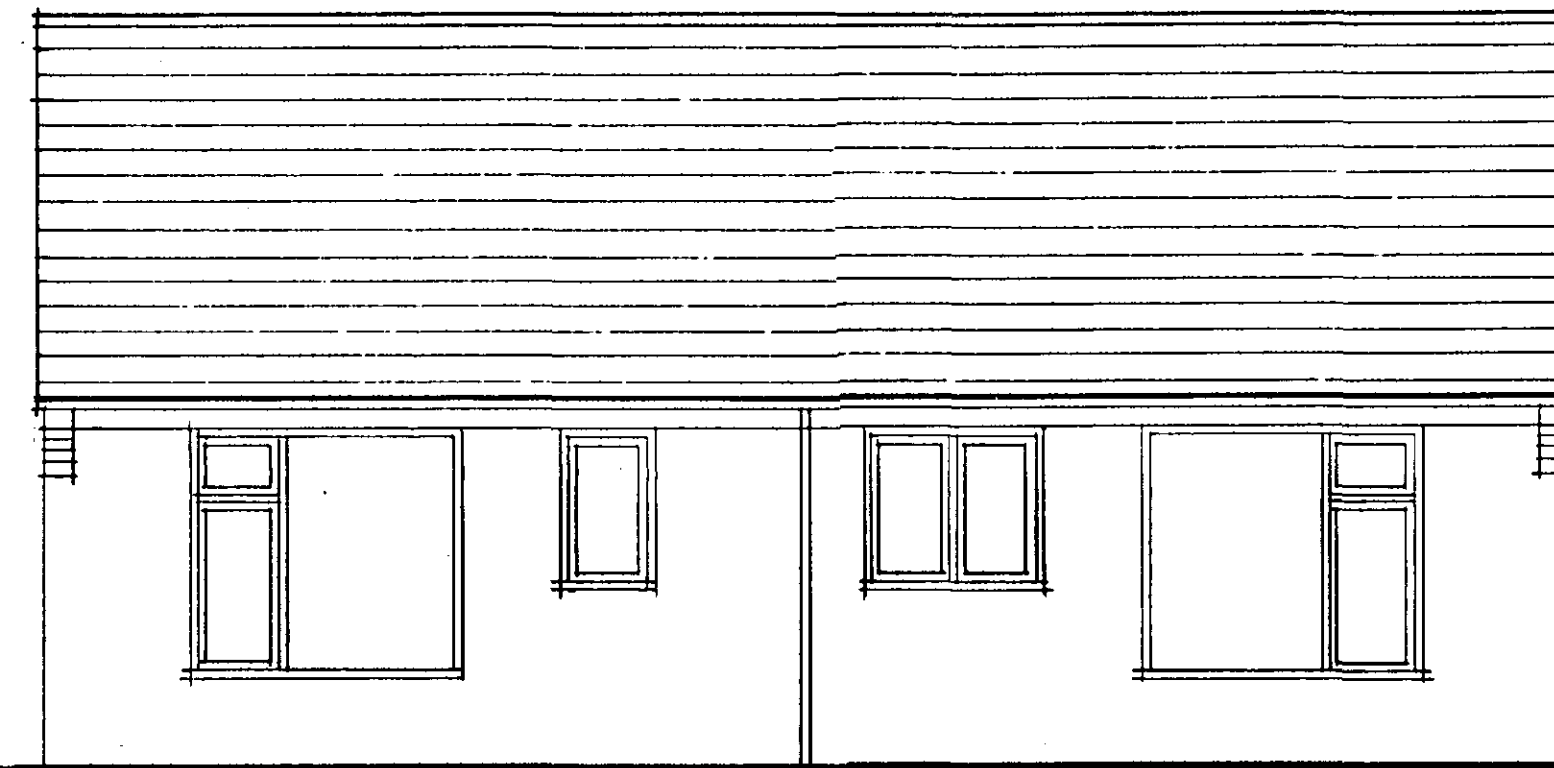

REAR 1 & 2

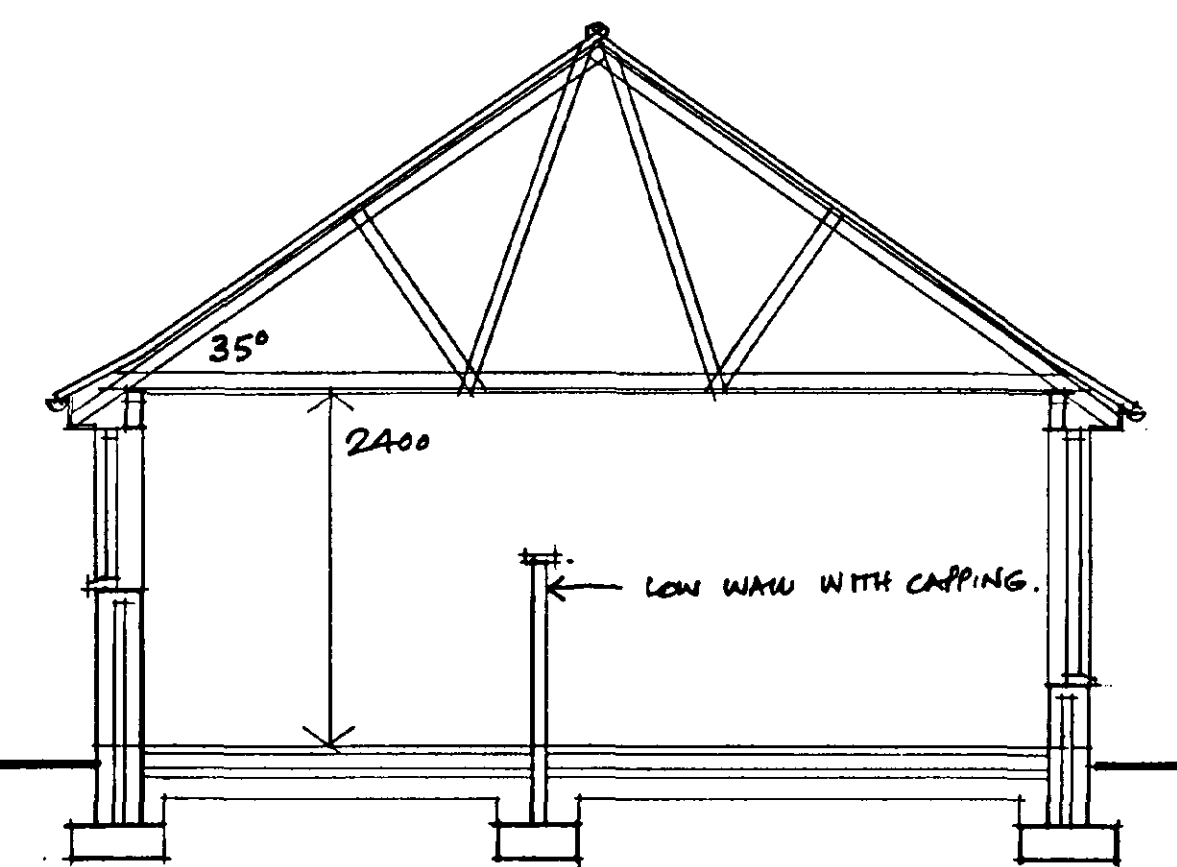


SECTION




FRONT 3 & 4



FRONT 1 & 2

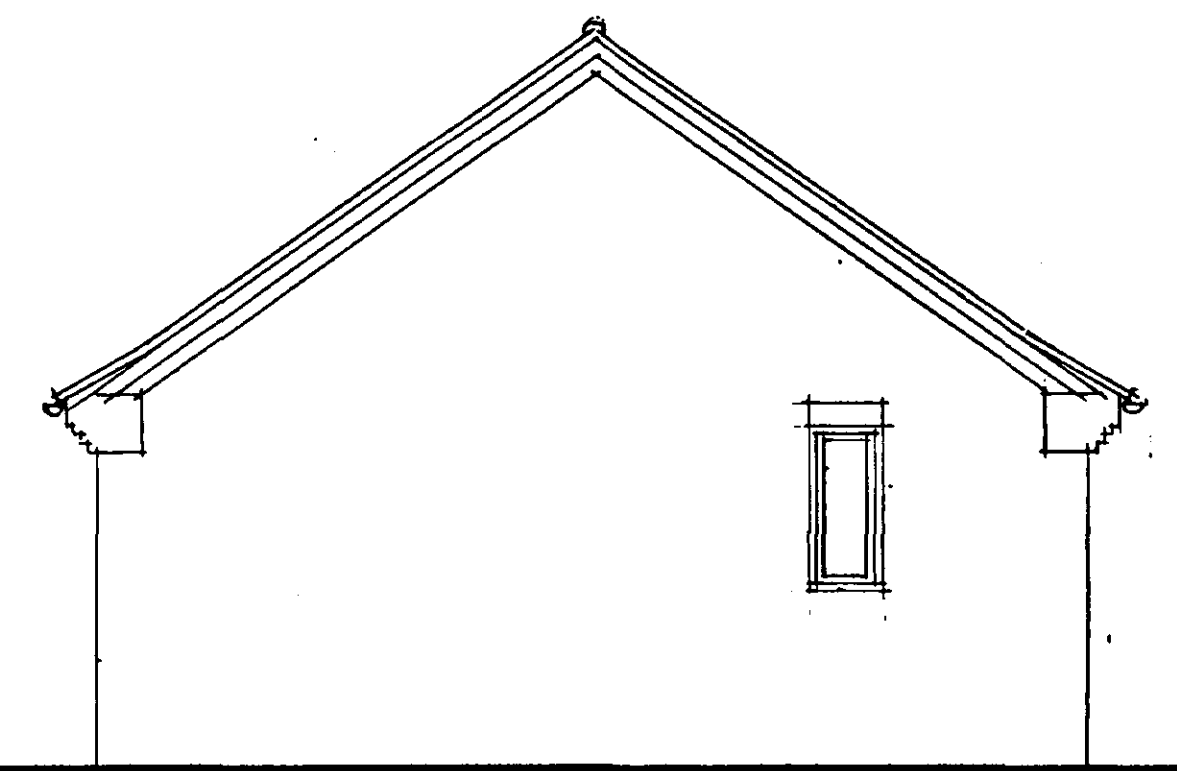


END 1

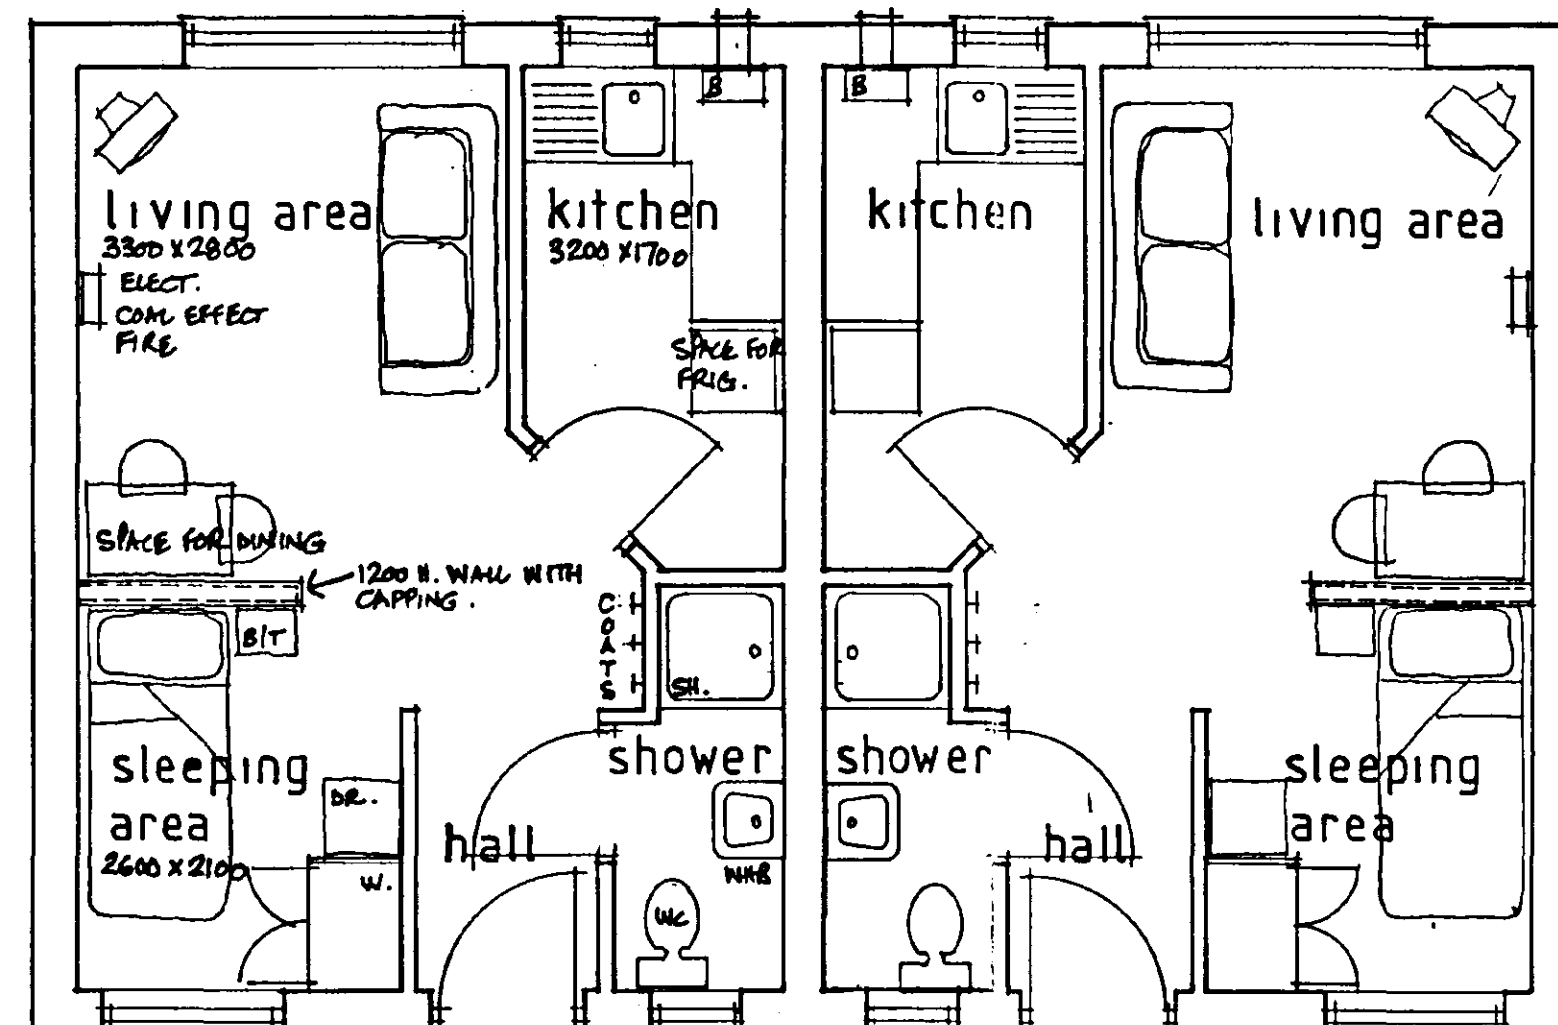

PLAN 3

4

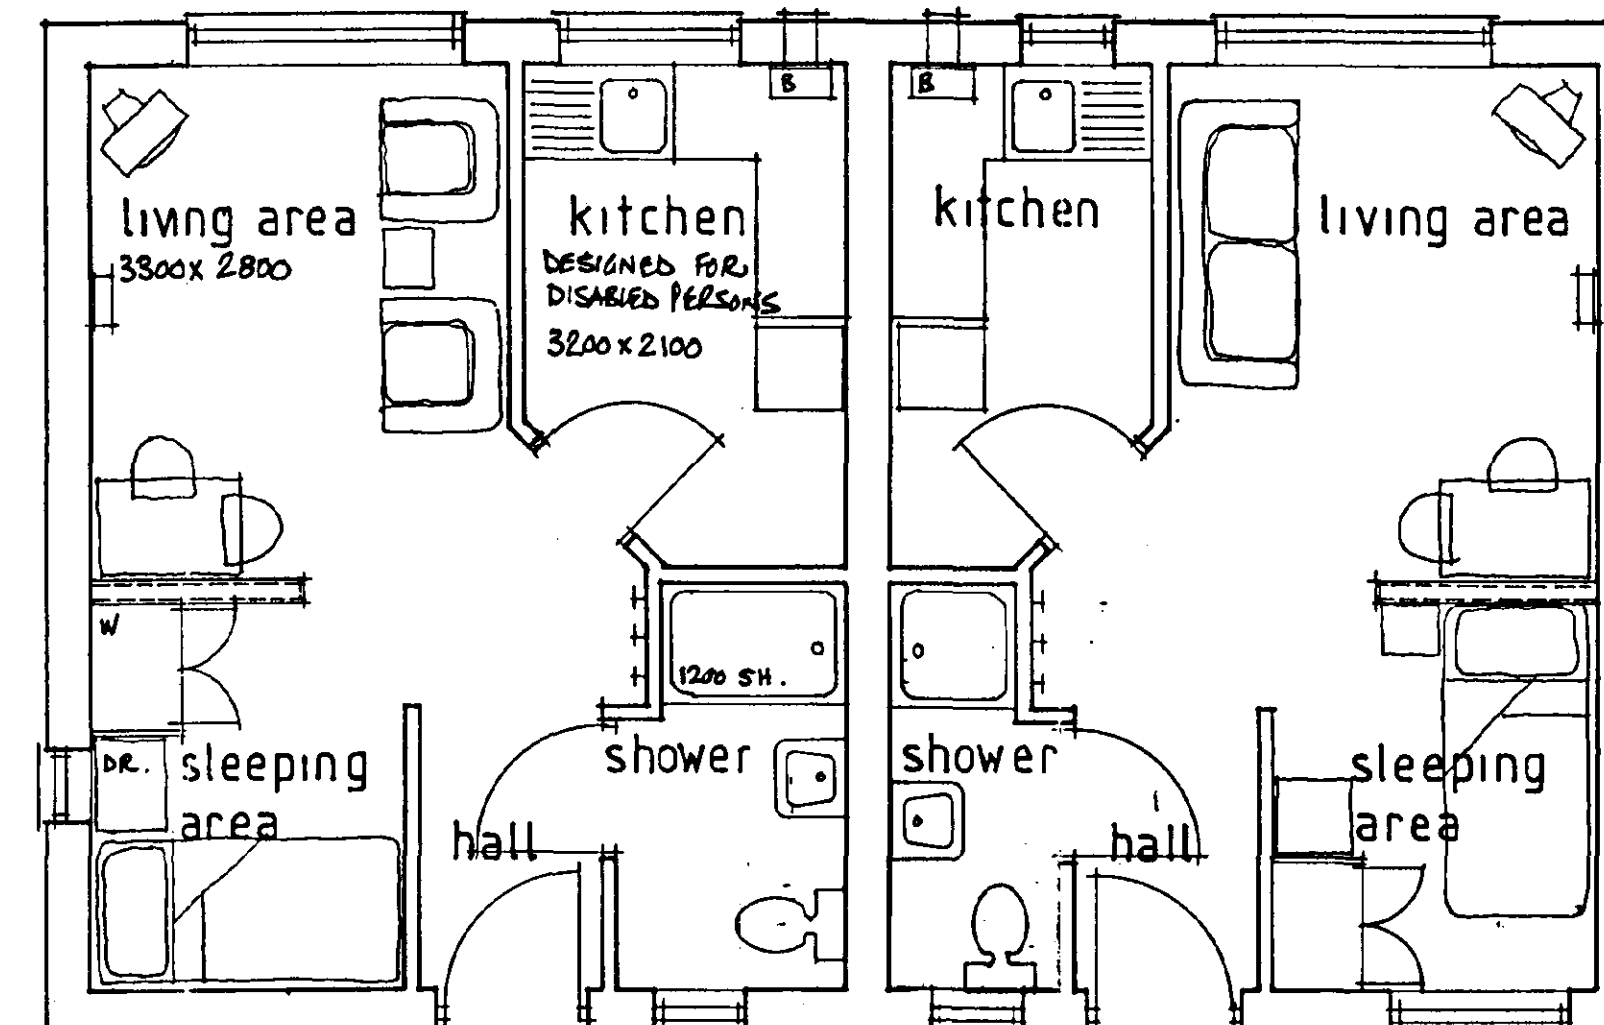

PLAN 1

1 specifically designed
for disabled persons

2


REVISIONS		8.1.03
A. PLAN AMENDED AS SITE LAYOUT SCHEME.		
Client		
ST. MATTHEW SOCIETY		
Job		
PROPOSED SINGLE PERSON LIVING UNITS & COMMUNAL FACILITIES, THE MEADOWS, PARK ROAD, SPALDING.		
		SUPERSEDED

SCALE • 1:50 m.


DATE • APRIL 2002

Drawing
**PLANS &
ELEVATIONS**


MASTER PLAN

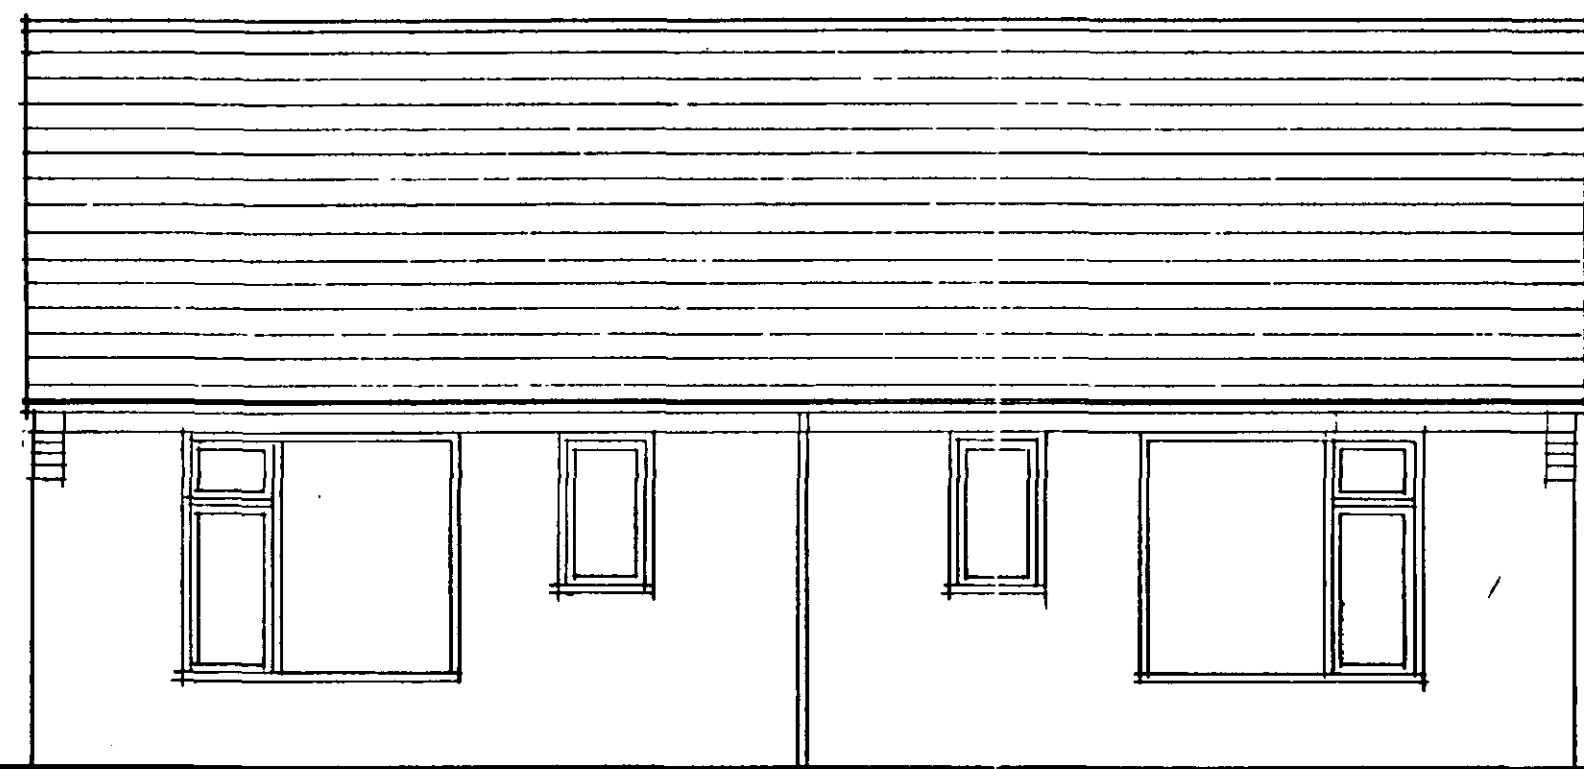

REAR 3 & 4

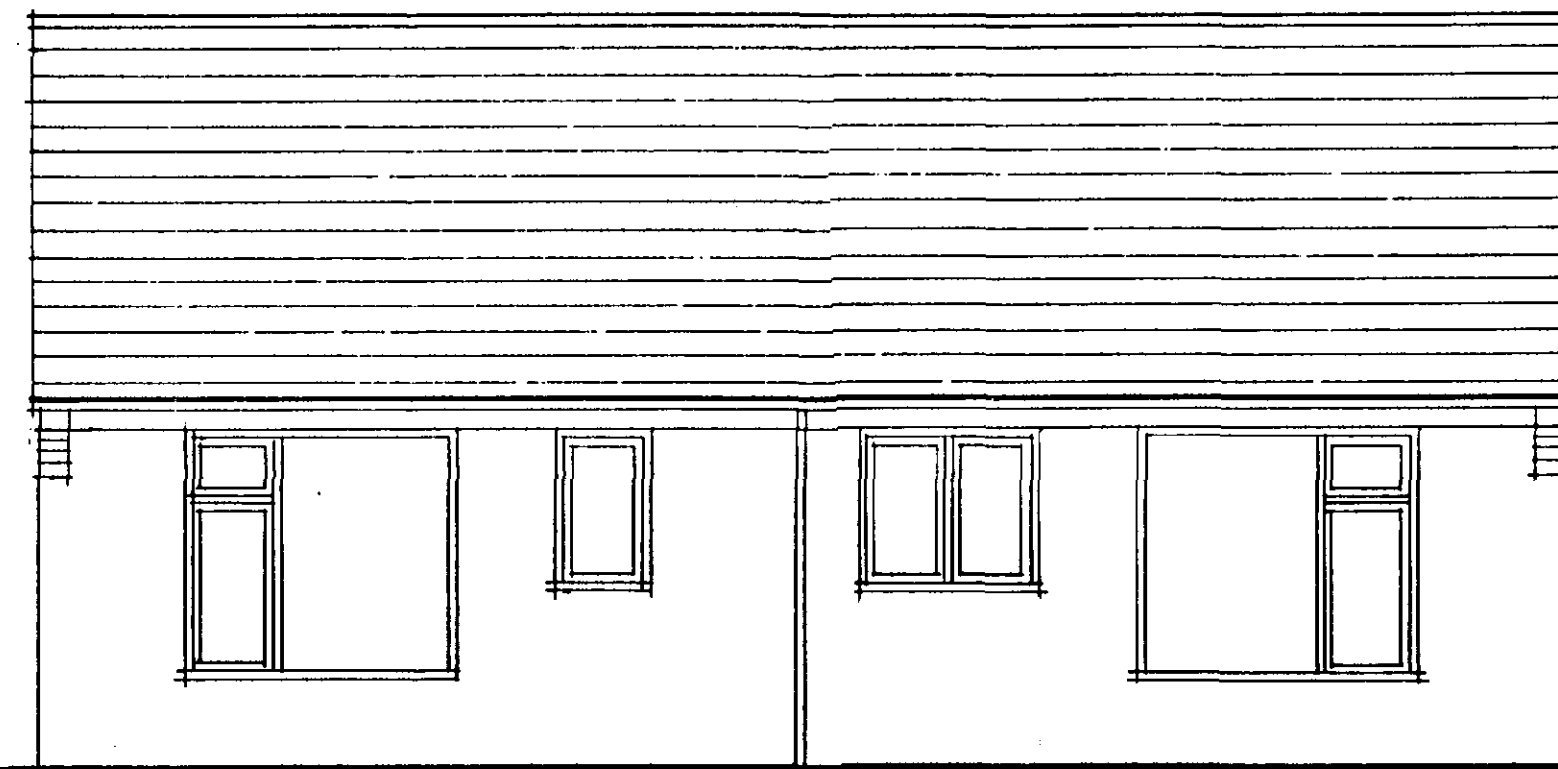

REAR 1 & 2

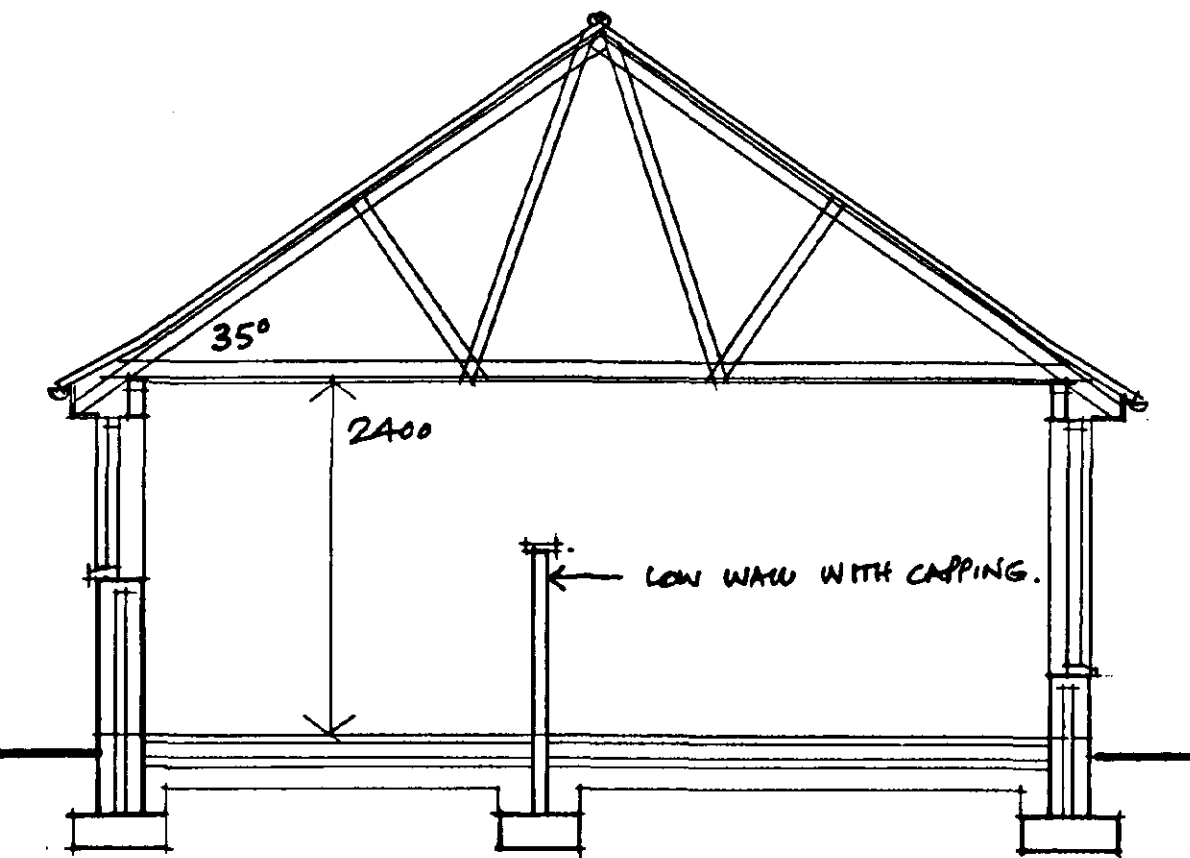


SECTION




FRONT 3 & 4



FRONT 1 & 2

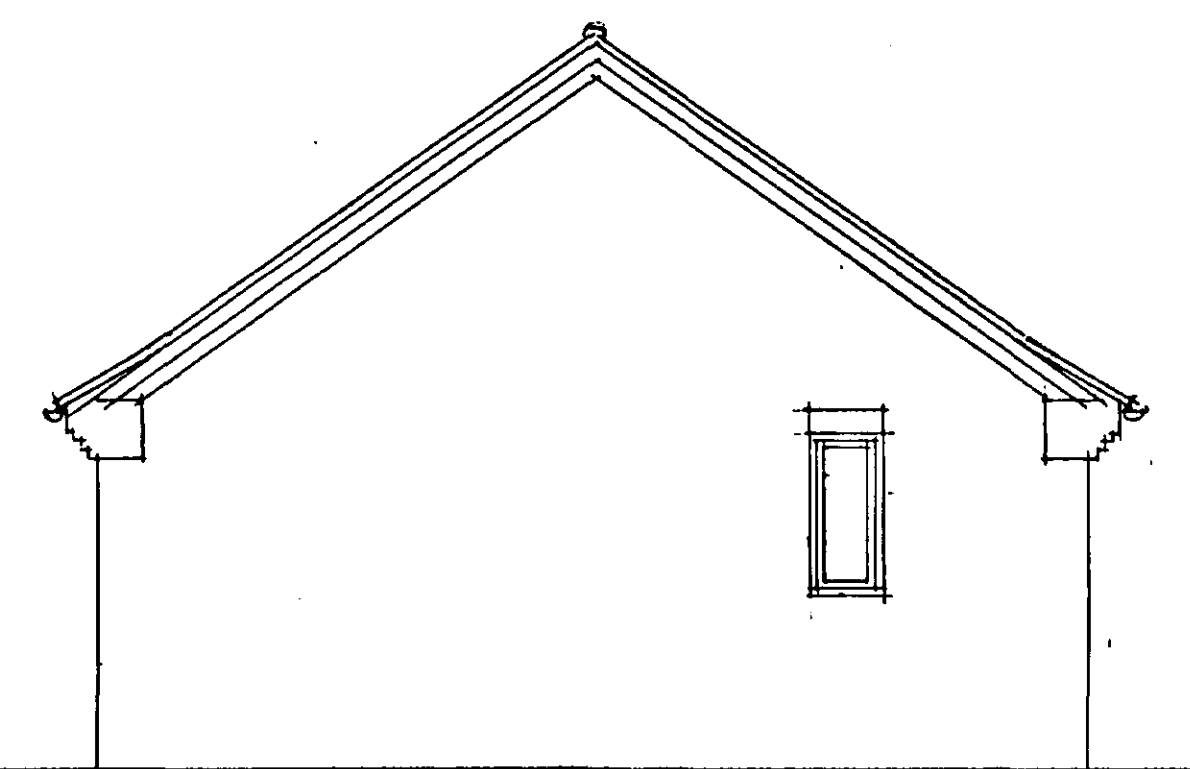


END 1

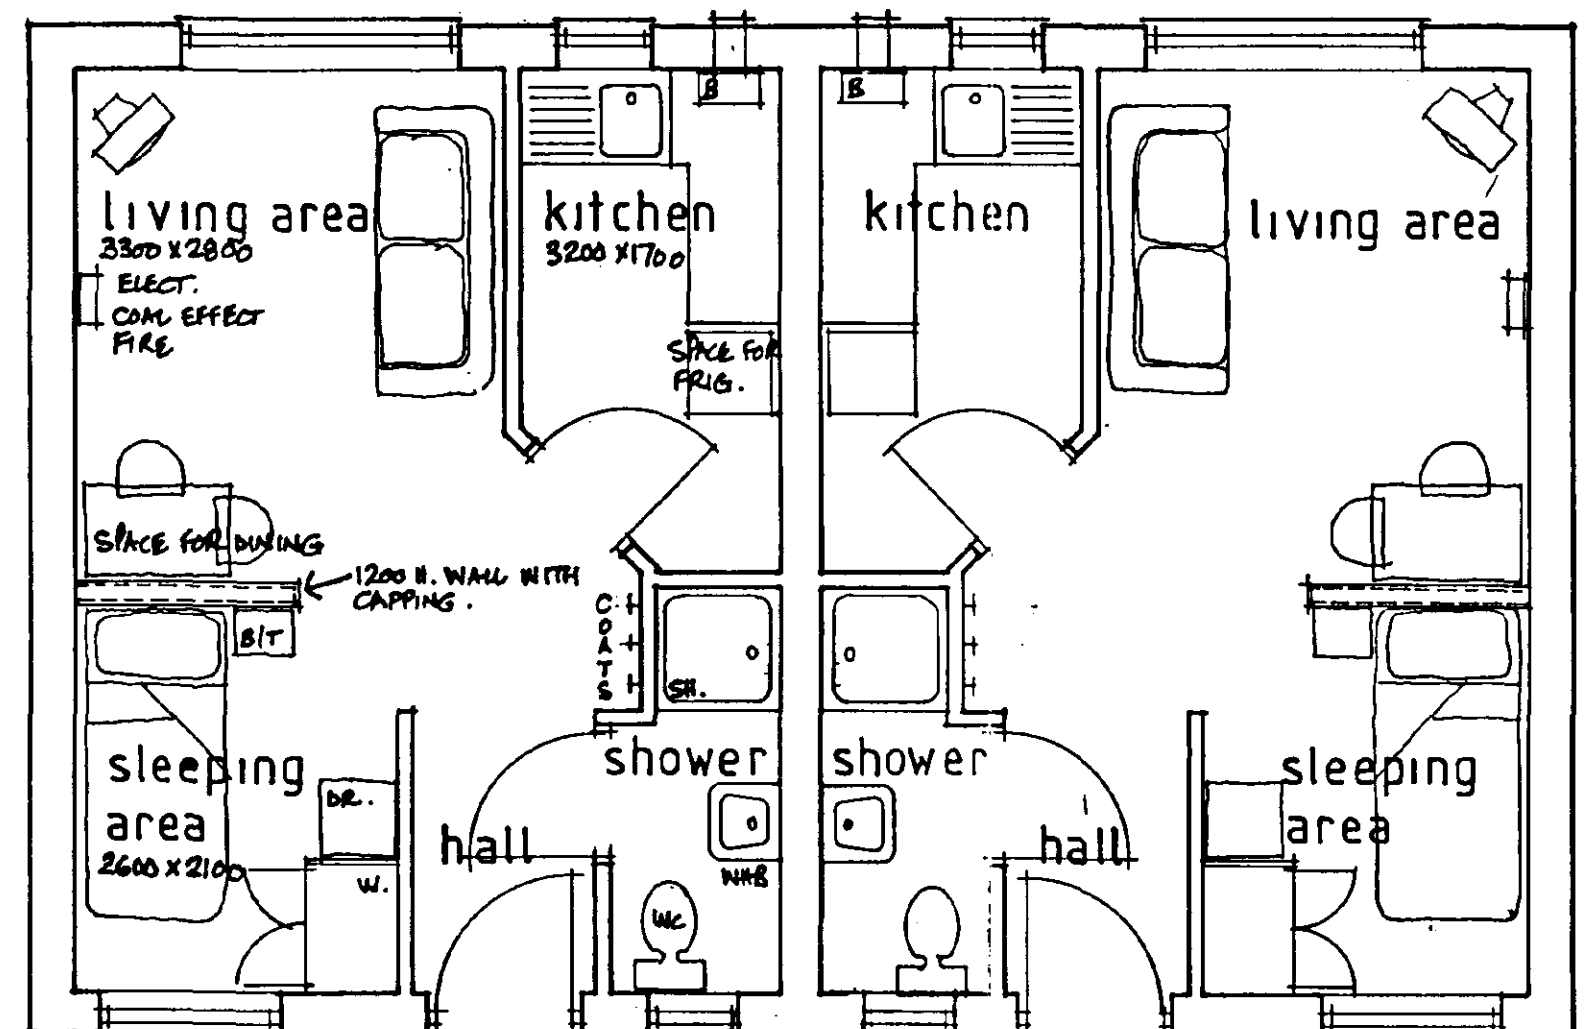

PLAN 3

4

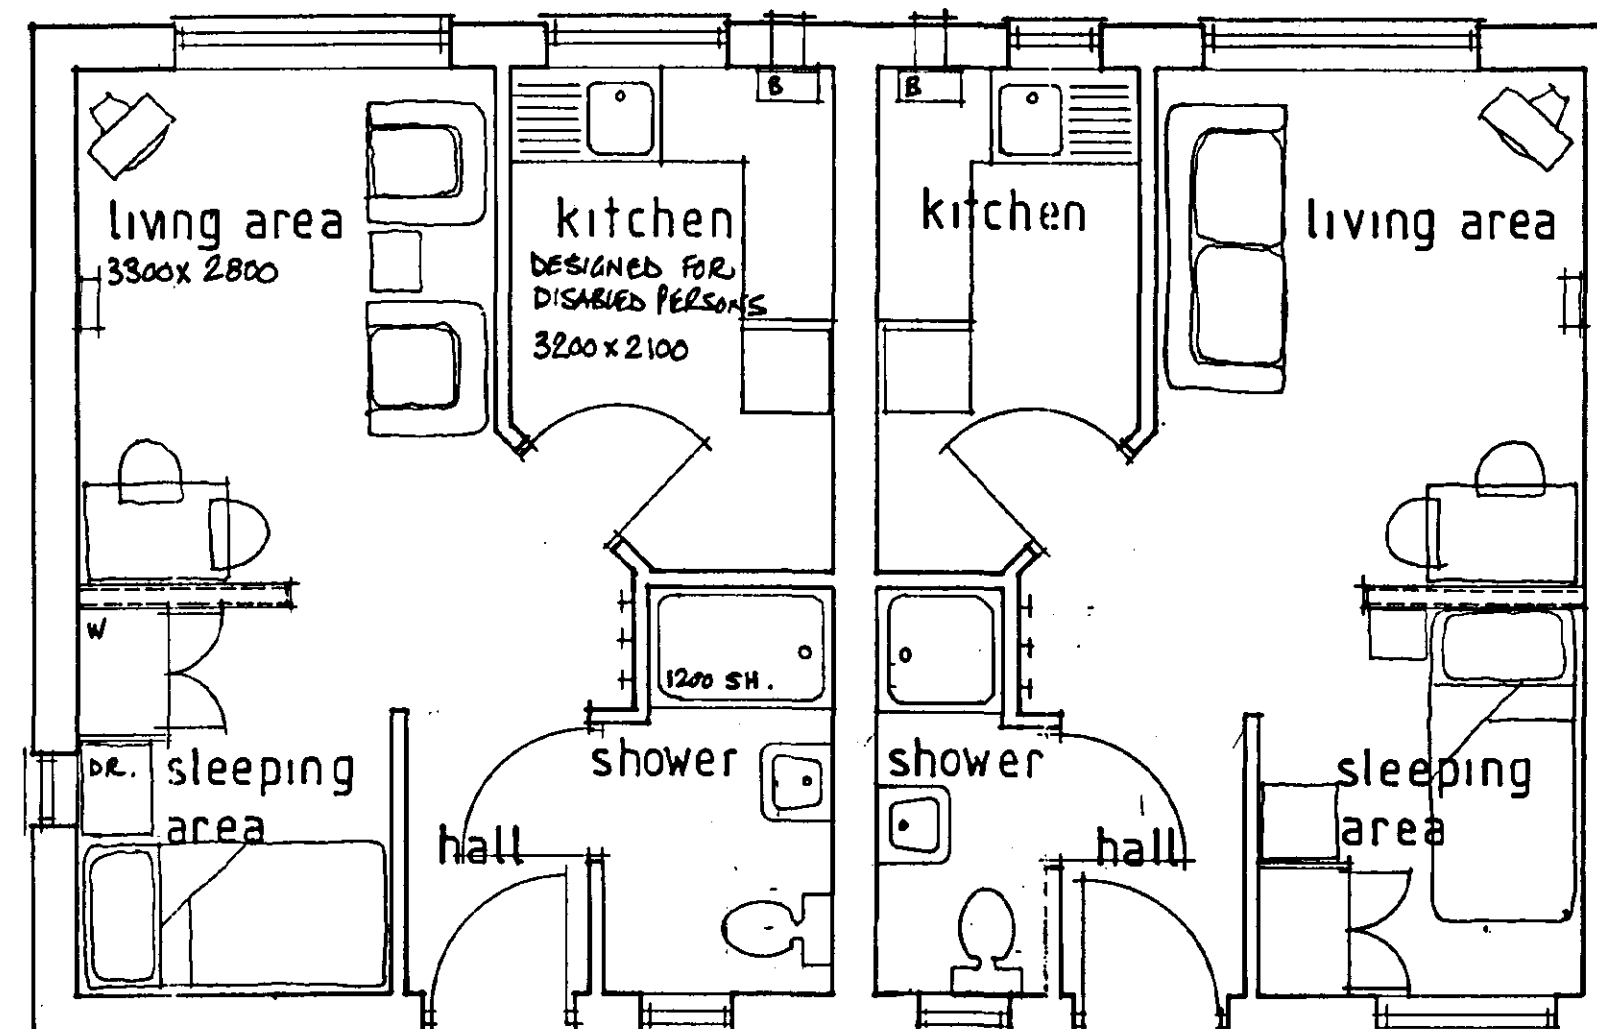

PLAN 1


2

1 specifically designed
for disabled persons


Revisions		8.1.03
A. PLAN AMENDED AS SITE LAYOUT SCHEME.		
Client		
ST. MATTHEW SOCIETY		
Job		
PROPOSED SINGLE PERSON LIVING UNITS & COMMUNAL FACILITIES, THE MEADOWS, ~~SUPERSEDED~~ PARK ROAD, SPALDING.		
Drawing		PLANS & ELEVATIONS
SCALE • 1:50 m.		
DATE • APRIL 2002		
MASTER PLAN		



REAR 3 & 4

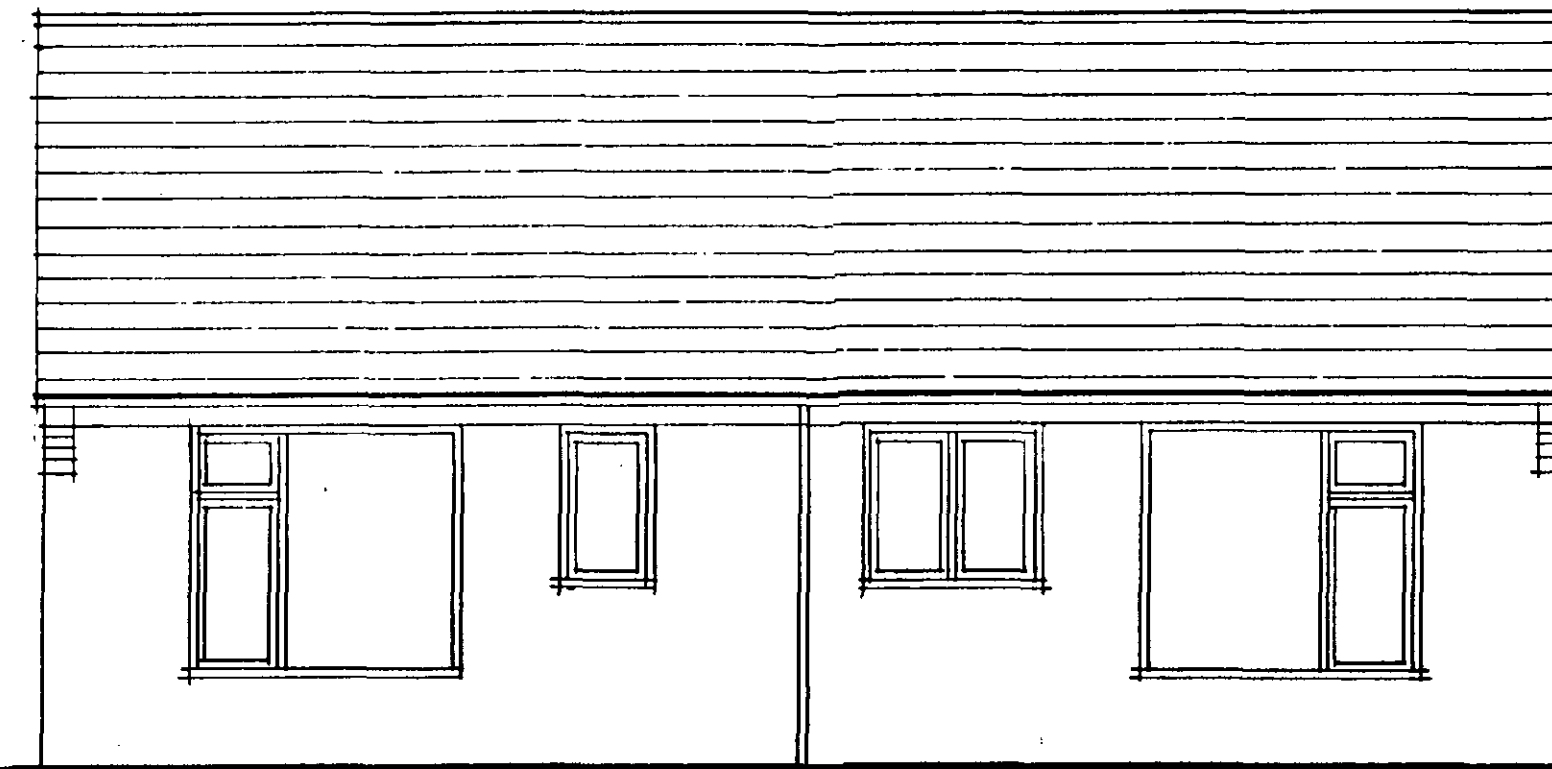

REAR 1 & 2

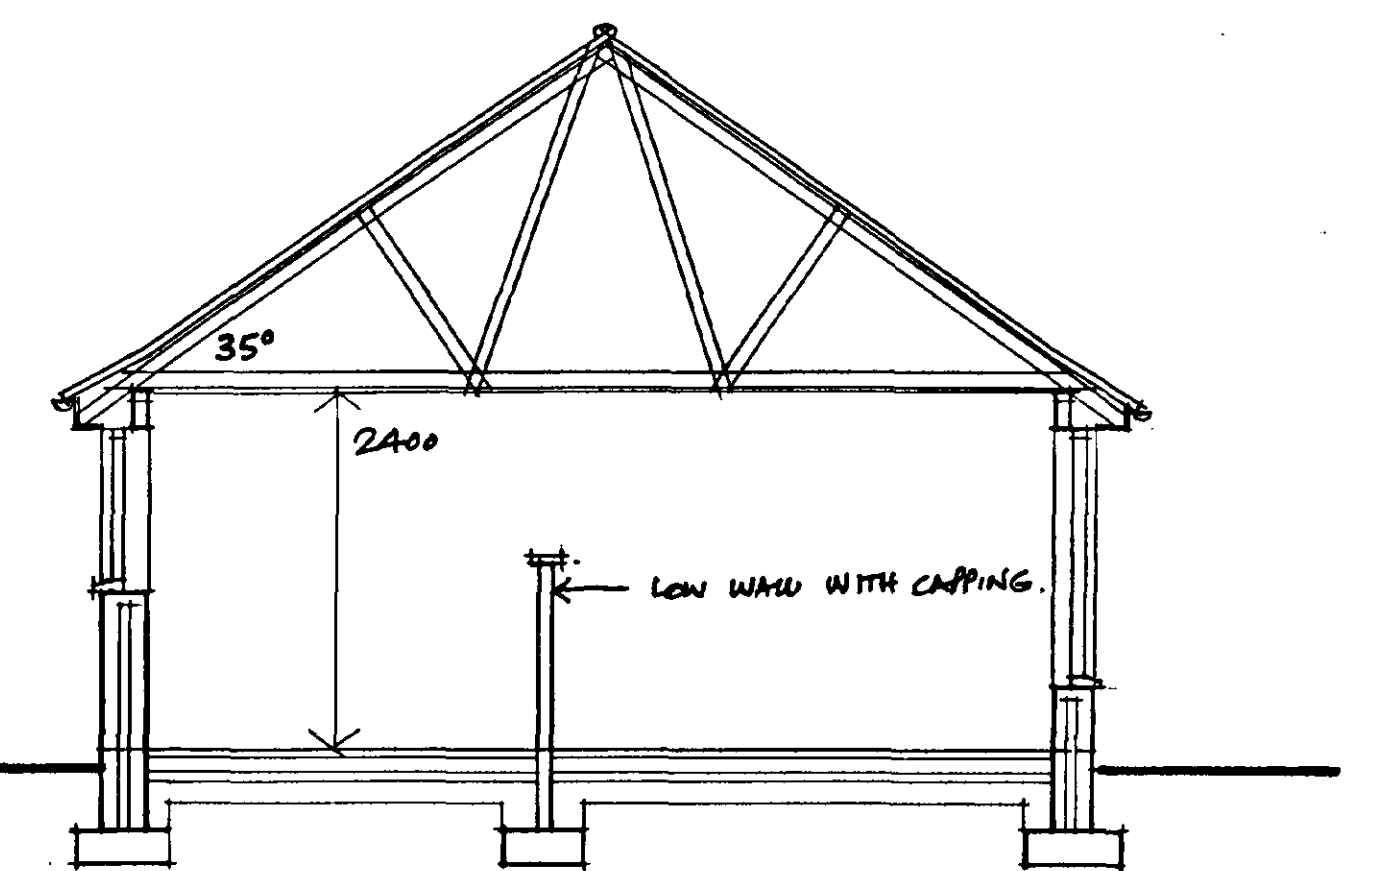


SECTION




FRONT 3 & 4



FRONT 1 & 2

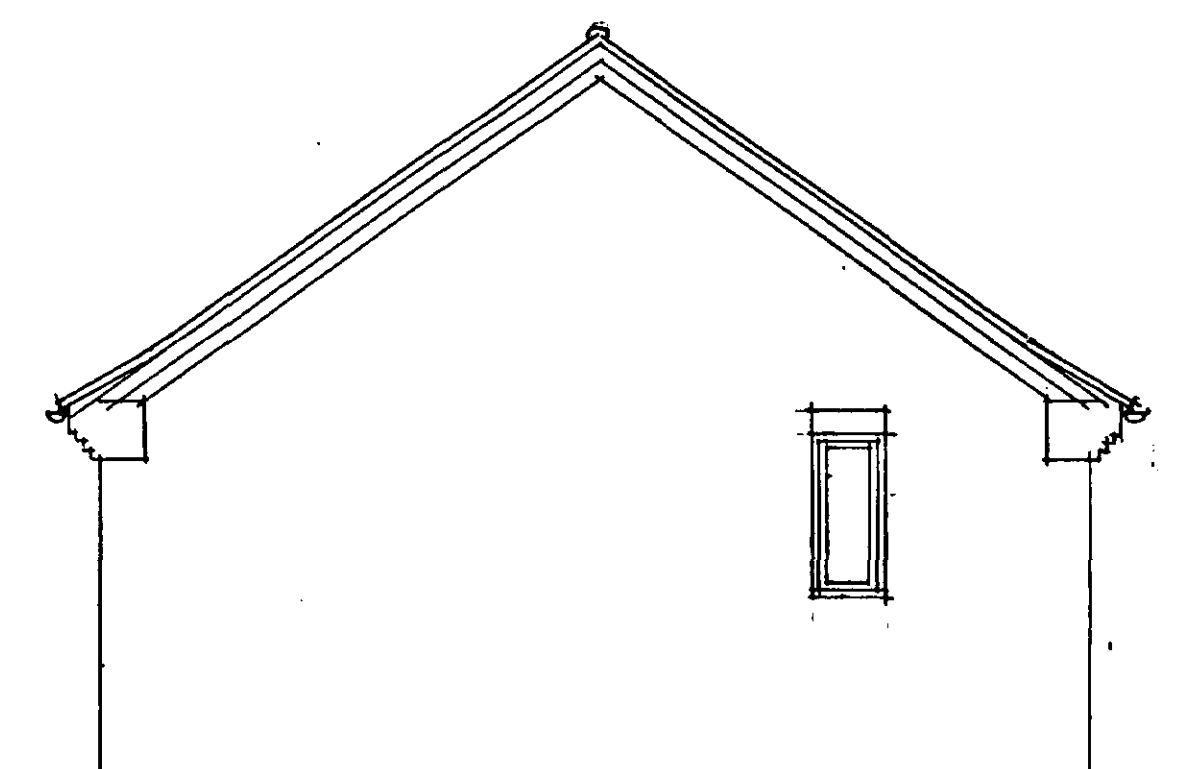


END 1

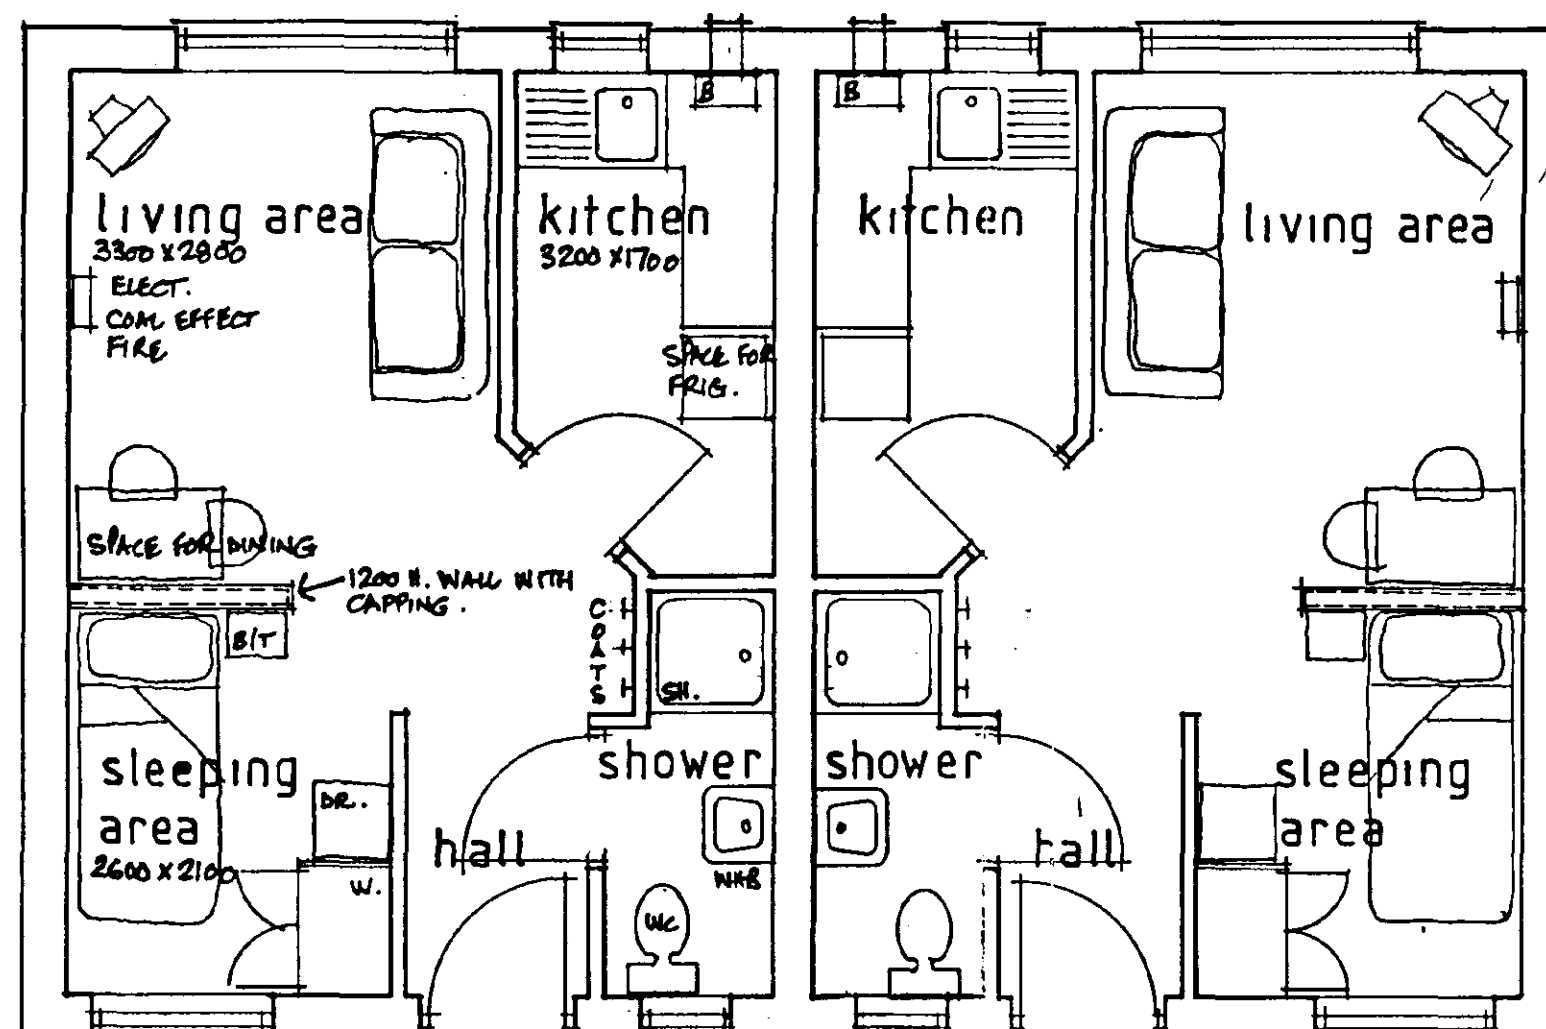

PLAN 3

4

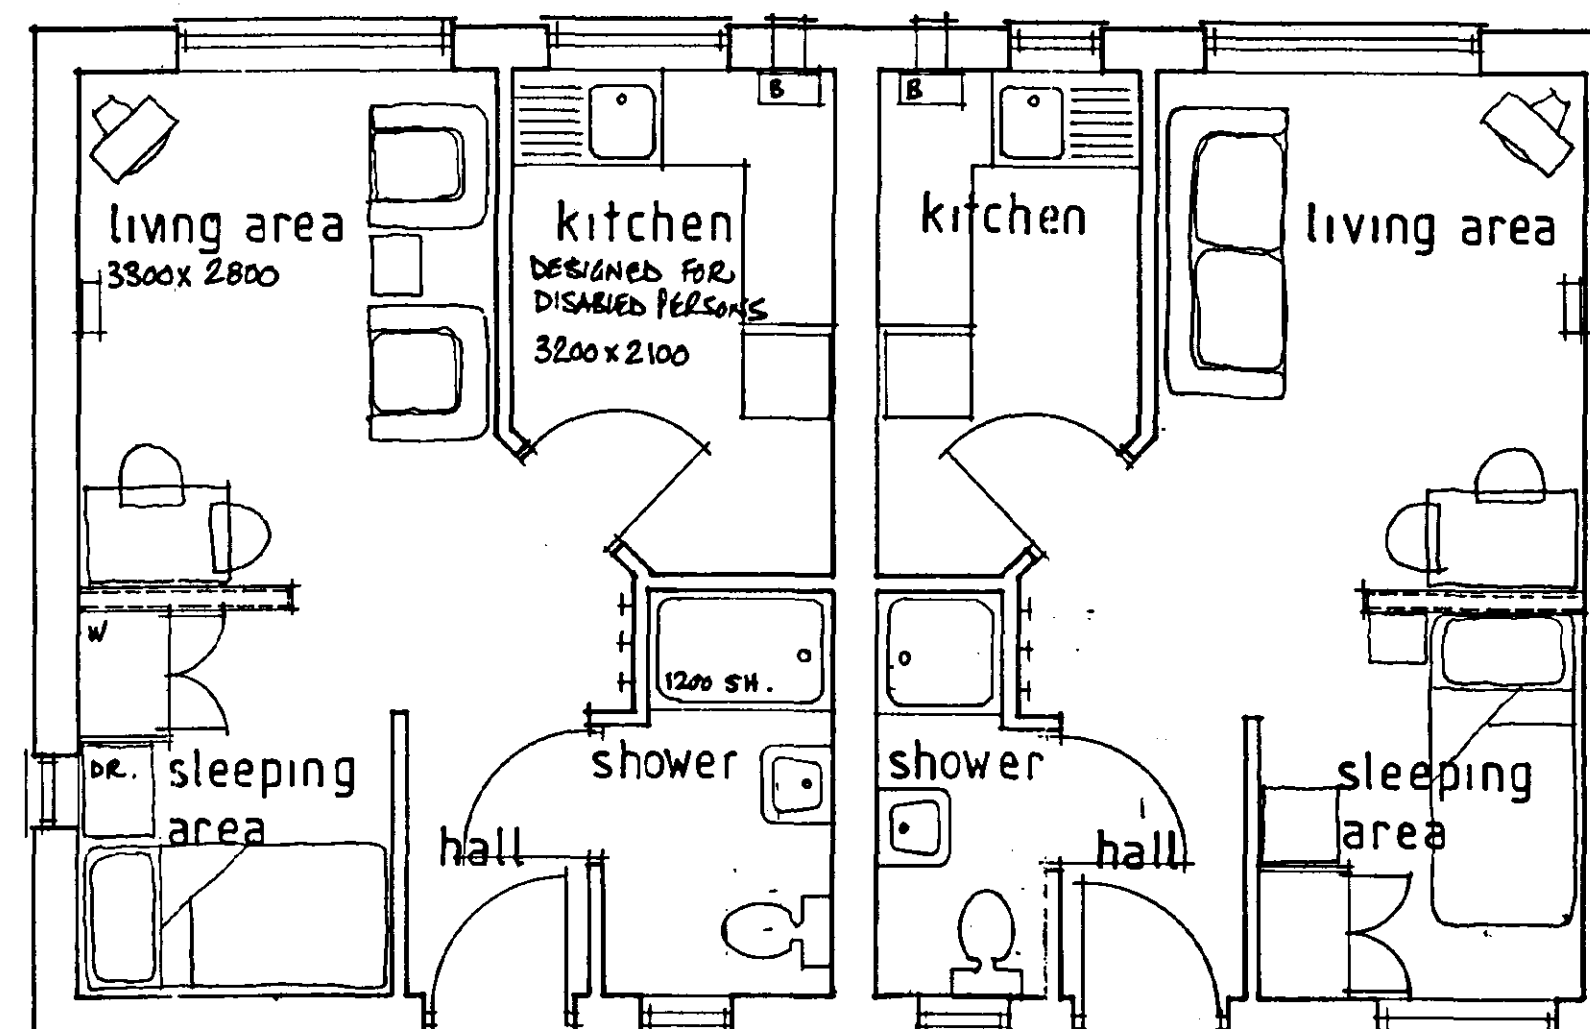


PLAN 1


1 specifically designed
for disabled persons

2


Revisions		8.1.03
A. PLAN AMENDED AS SITE LAYOUT SCHEME.		
Client		
ST. MATTHEW SOCIETY		
Job		
PROPOSED SINGLE PERSON LIVING UNITS & COMMUNAL FACILITIES, THE MEADOWS, PARK ROAD, SPALDING.		
Drawing		
SCALE • 1:50 m.		PLANS & ELEVATIONS
DATE • APRIL 2002		

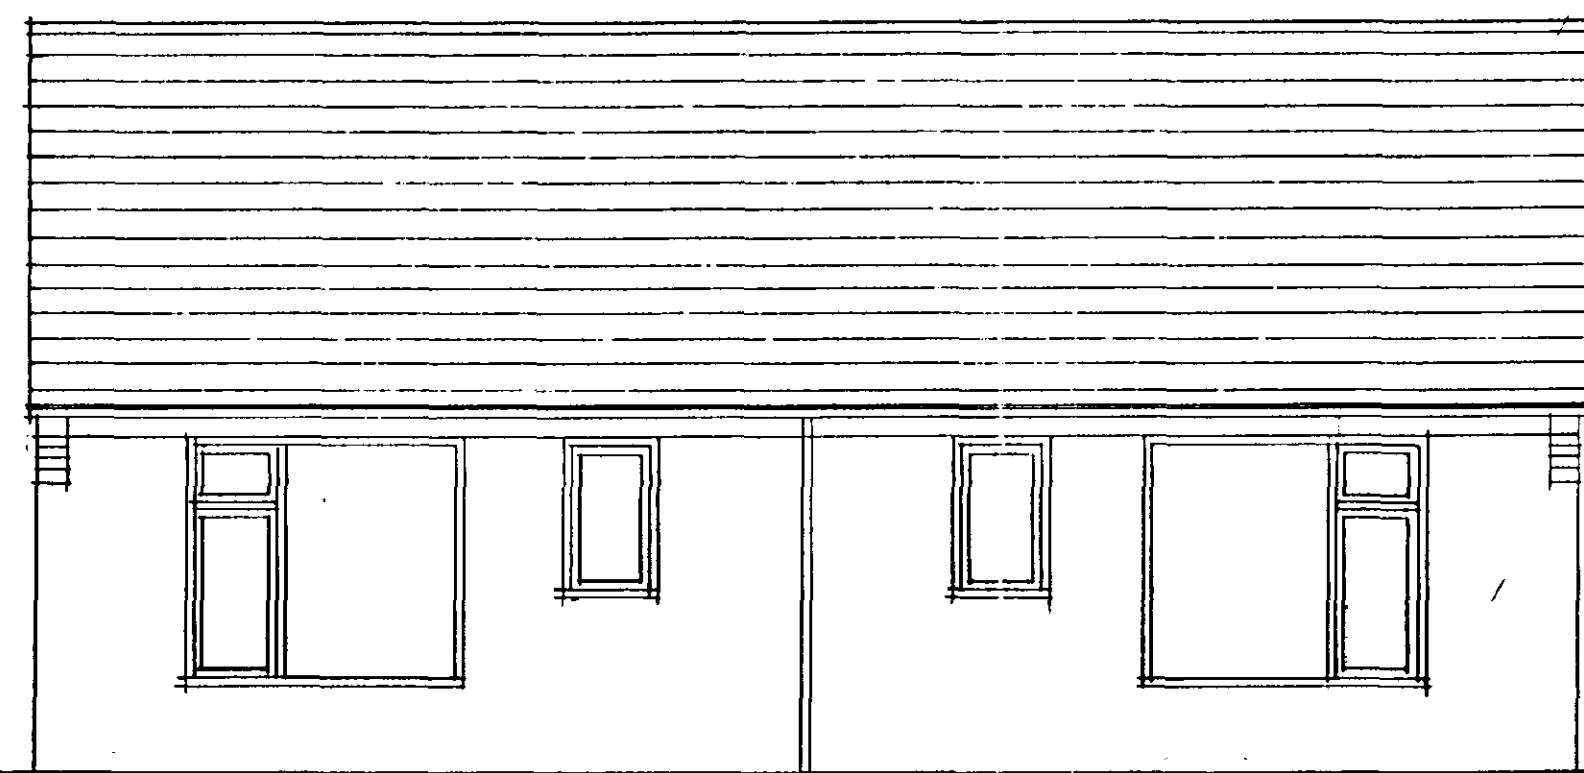

REAR 3 & 4

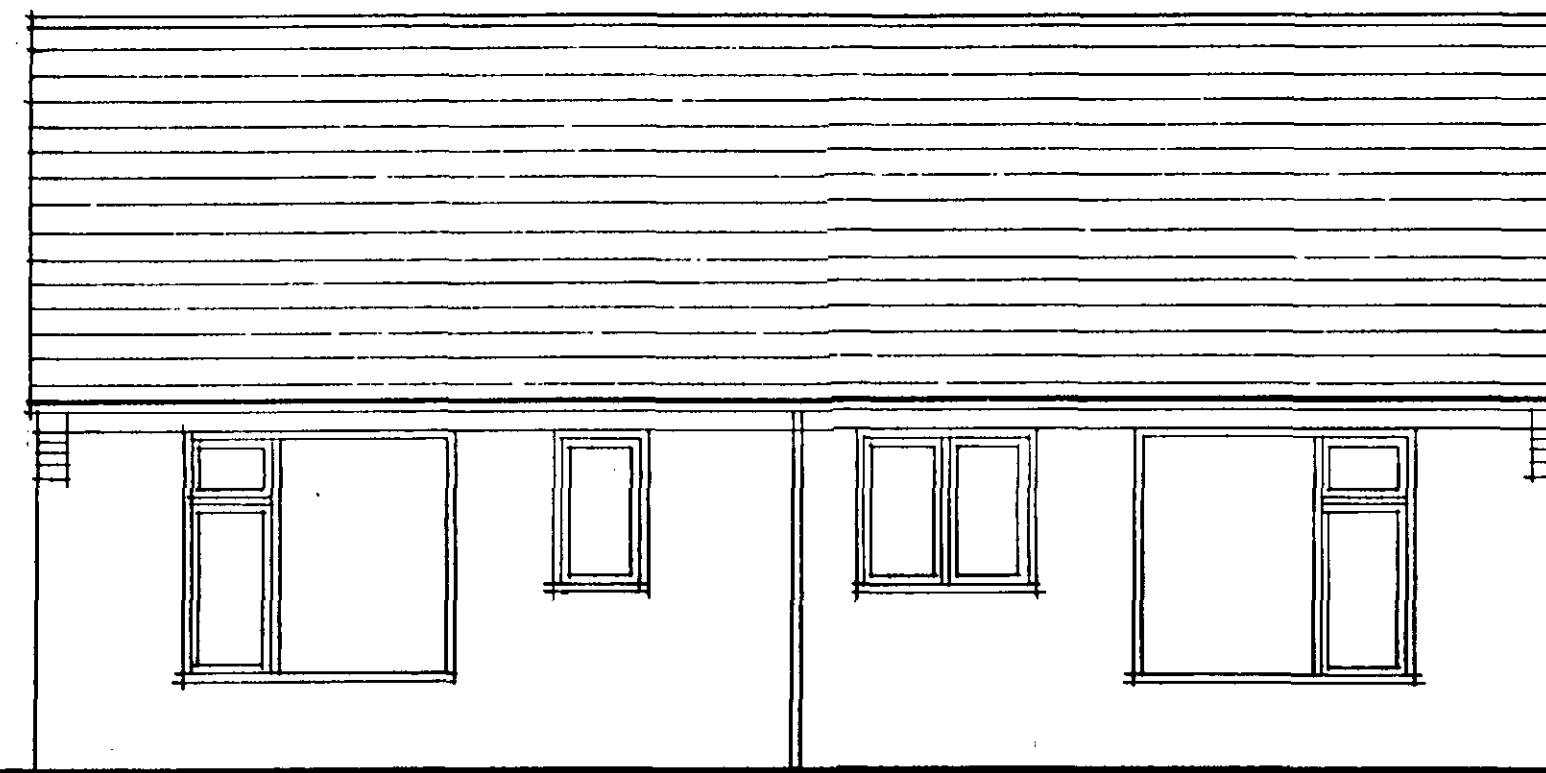

REAR 1 & 2

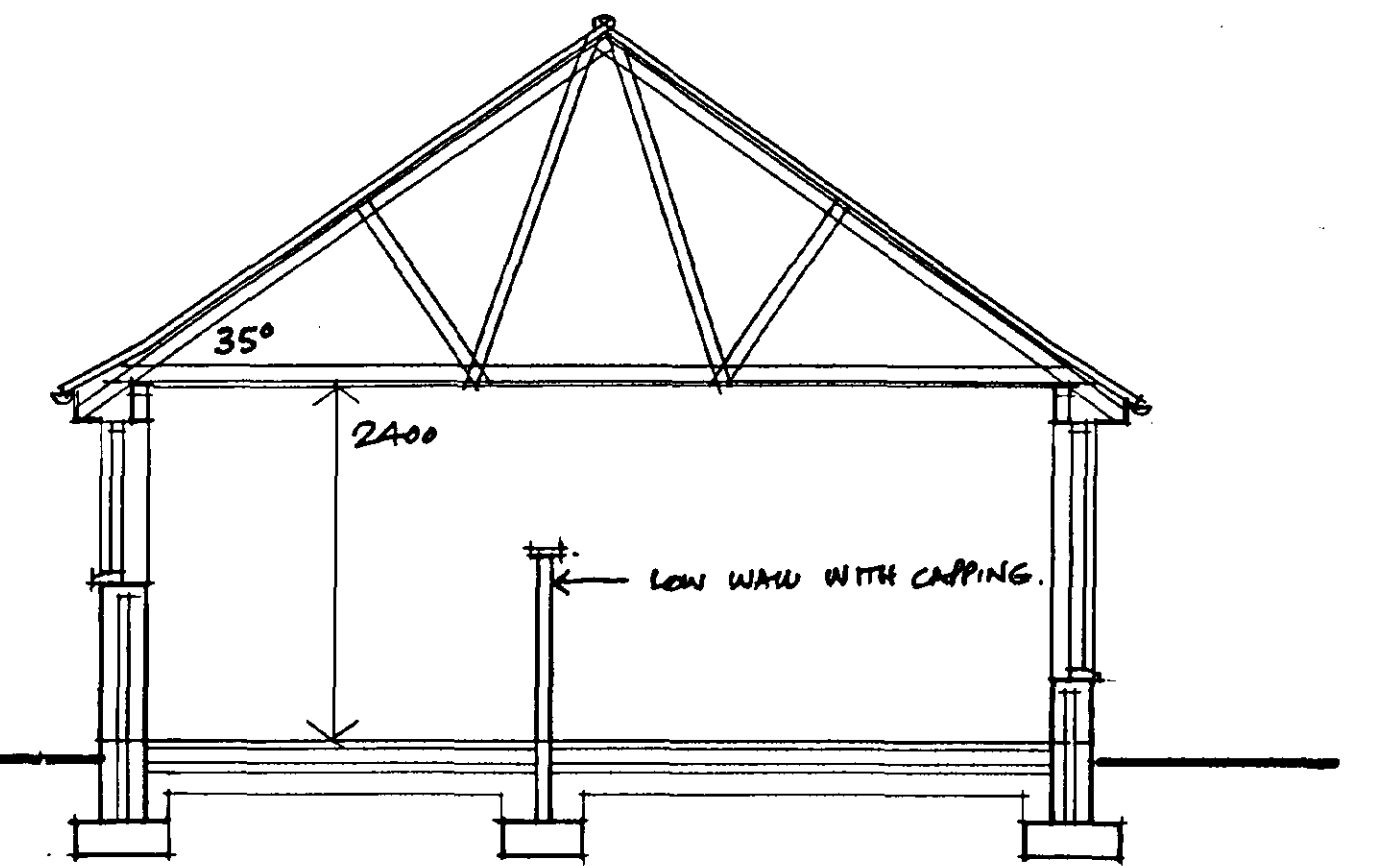


SECTION




FRONT 3 & 4



FRONT 1 & 2

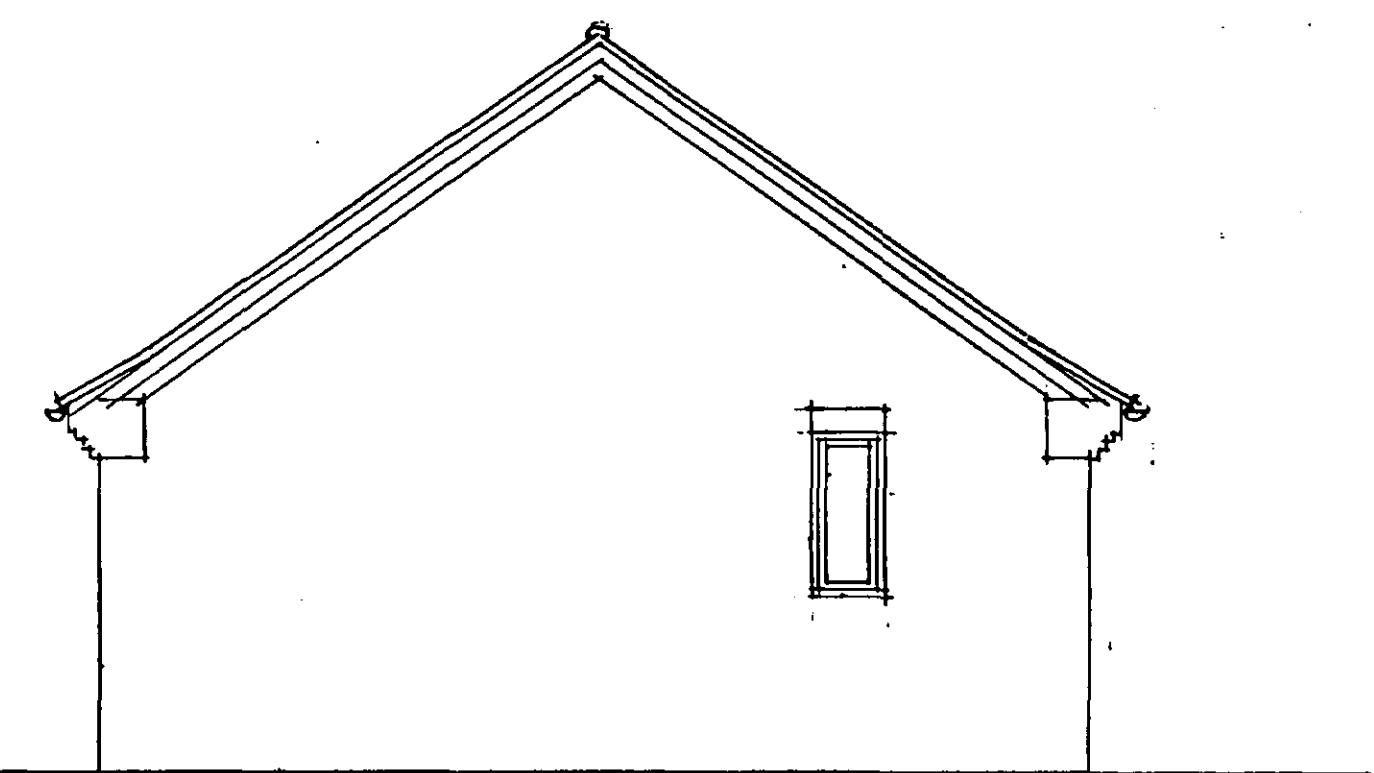


END 1

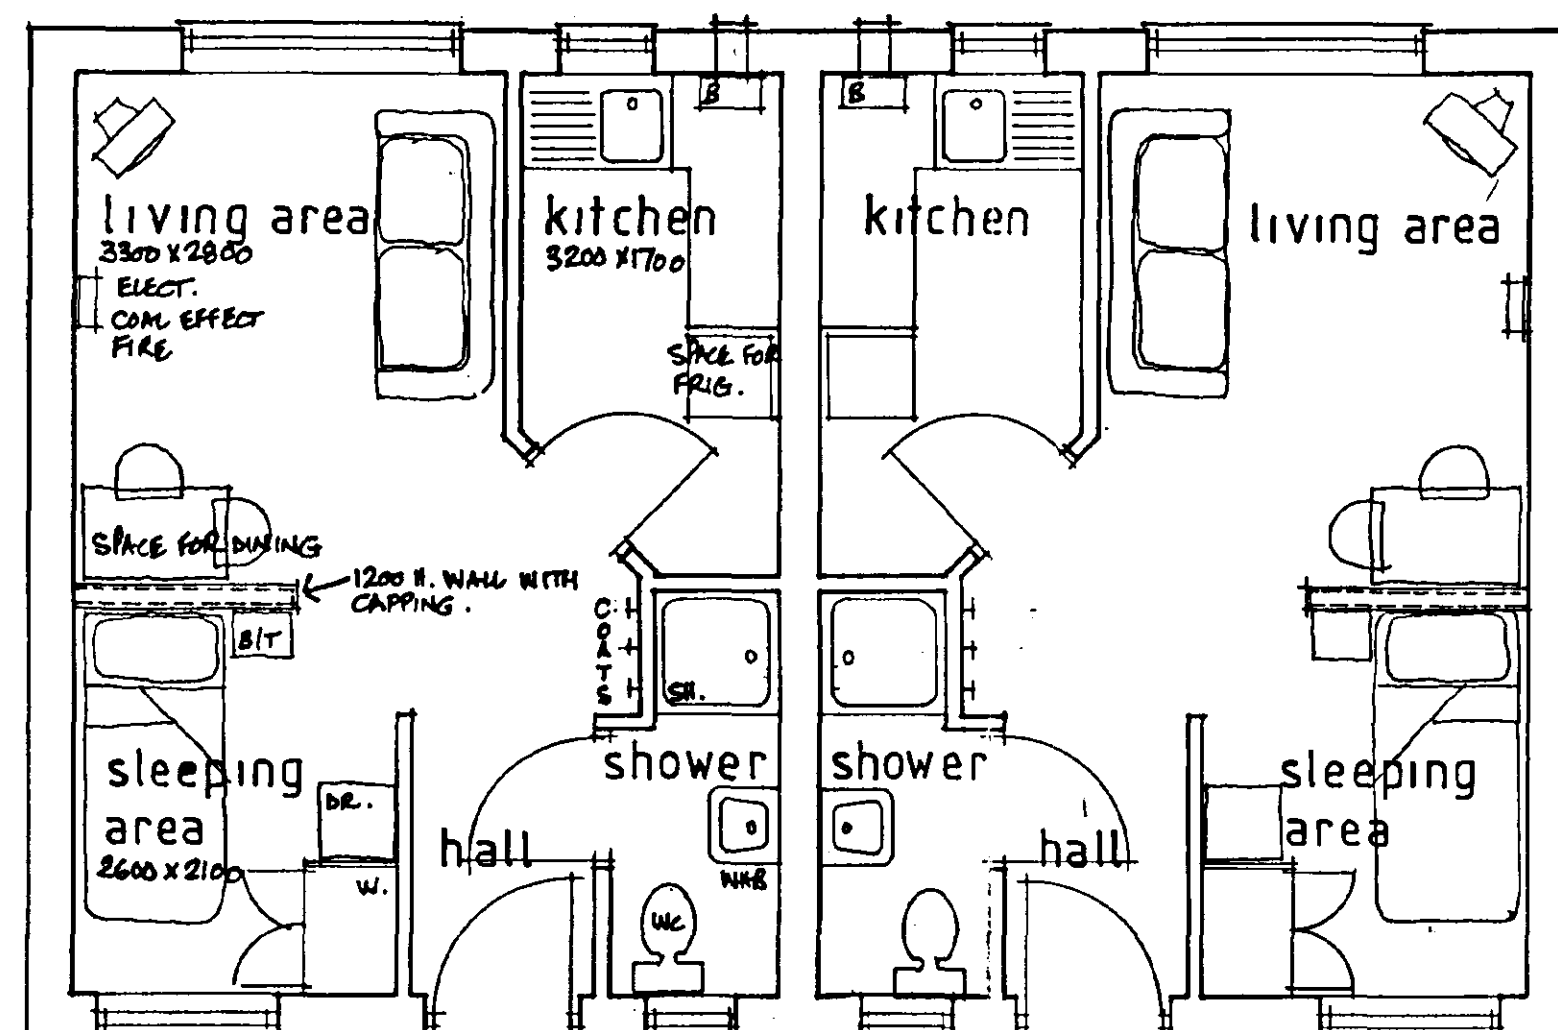

PLAN 3

4

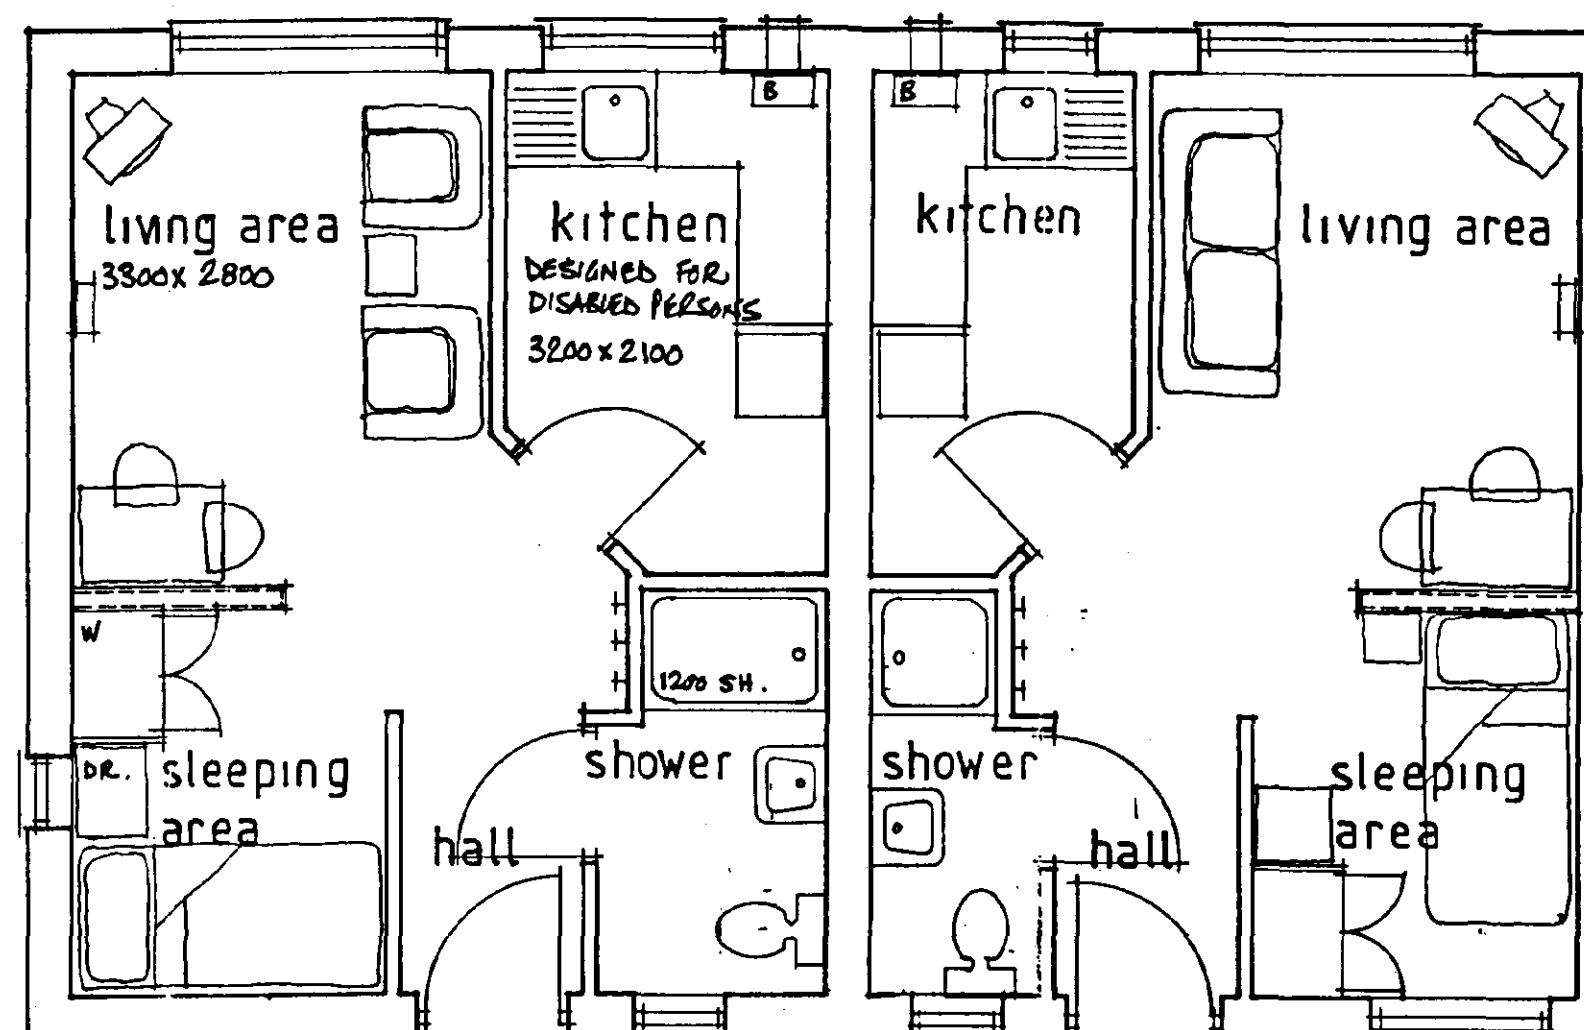

PLAN 1

1 specifically designed
for disabled persons

2


REVISIONS	
A. PLAN AMENDED AS SITE LAYOUT SCHEME.	8.1.03

Client
ST. MATTHEW SOCIETY

Job
**PROPOSED SINGLE PERSON
LIVING UNITS & COMMUNAL
FACILITIES,
THE MEADOWS,
PARK ROAD, SPALDING.**

SCALE • 1:50 m.	Drawing PLANS & ELEVATIONS
DATE • APRIL 2002	


MASTER PLAN

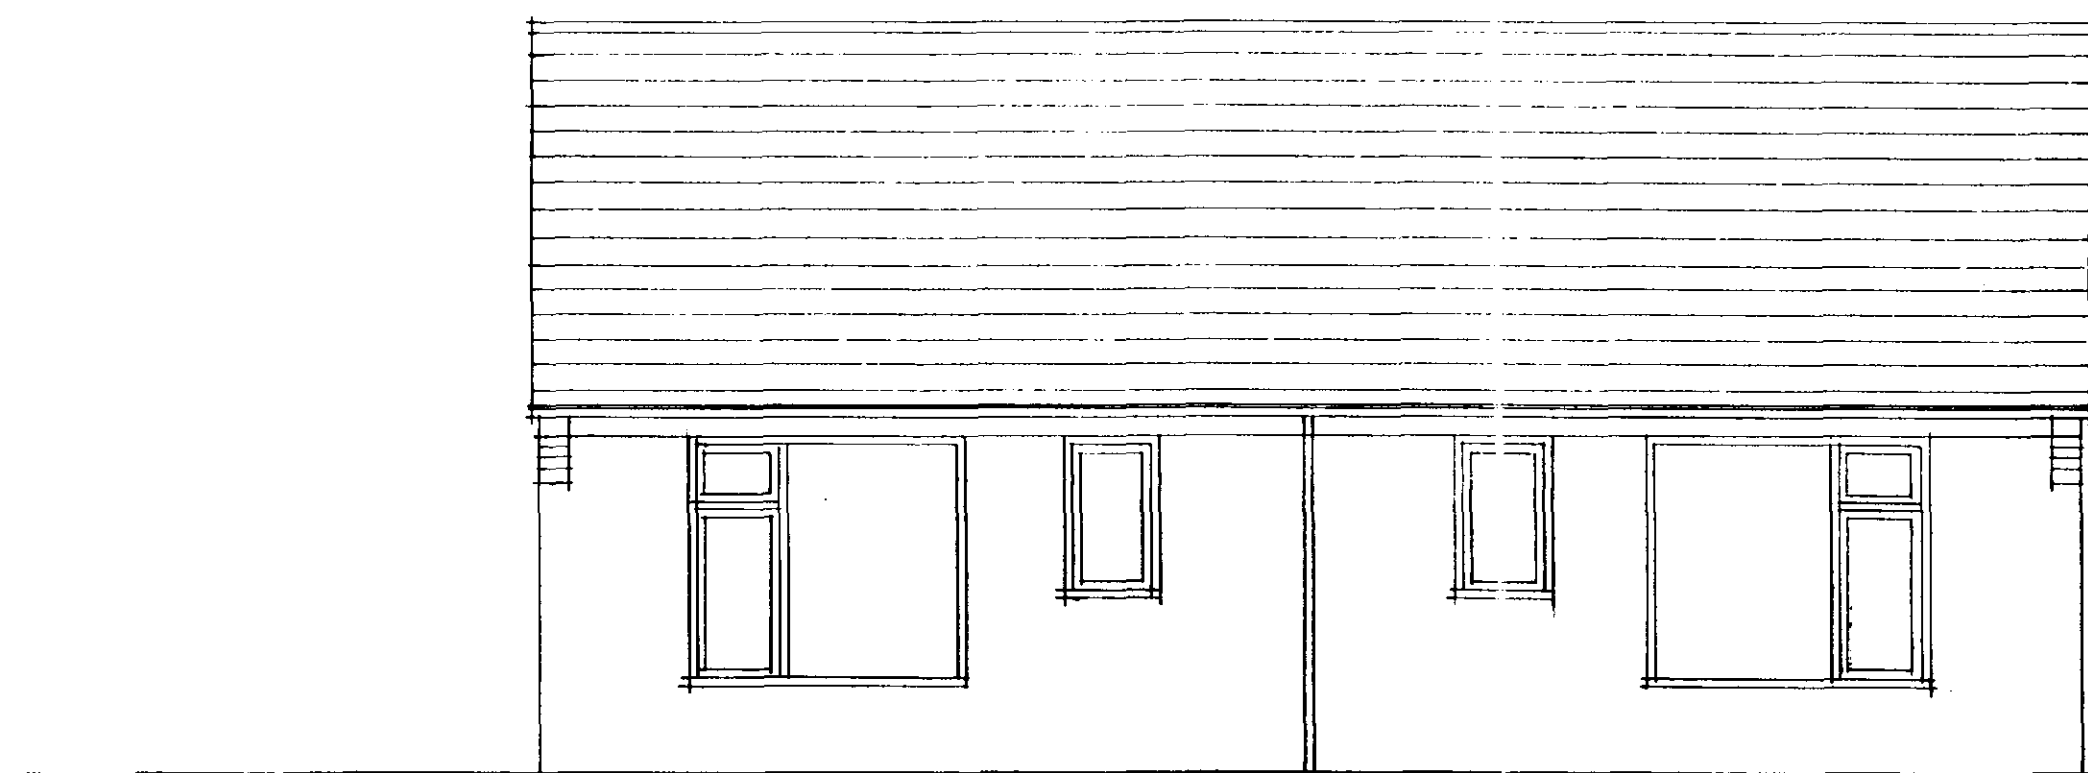

REAR 1256



REAR 34

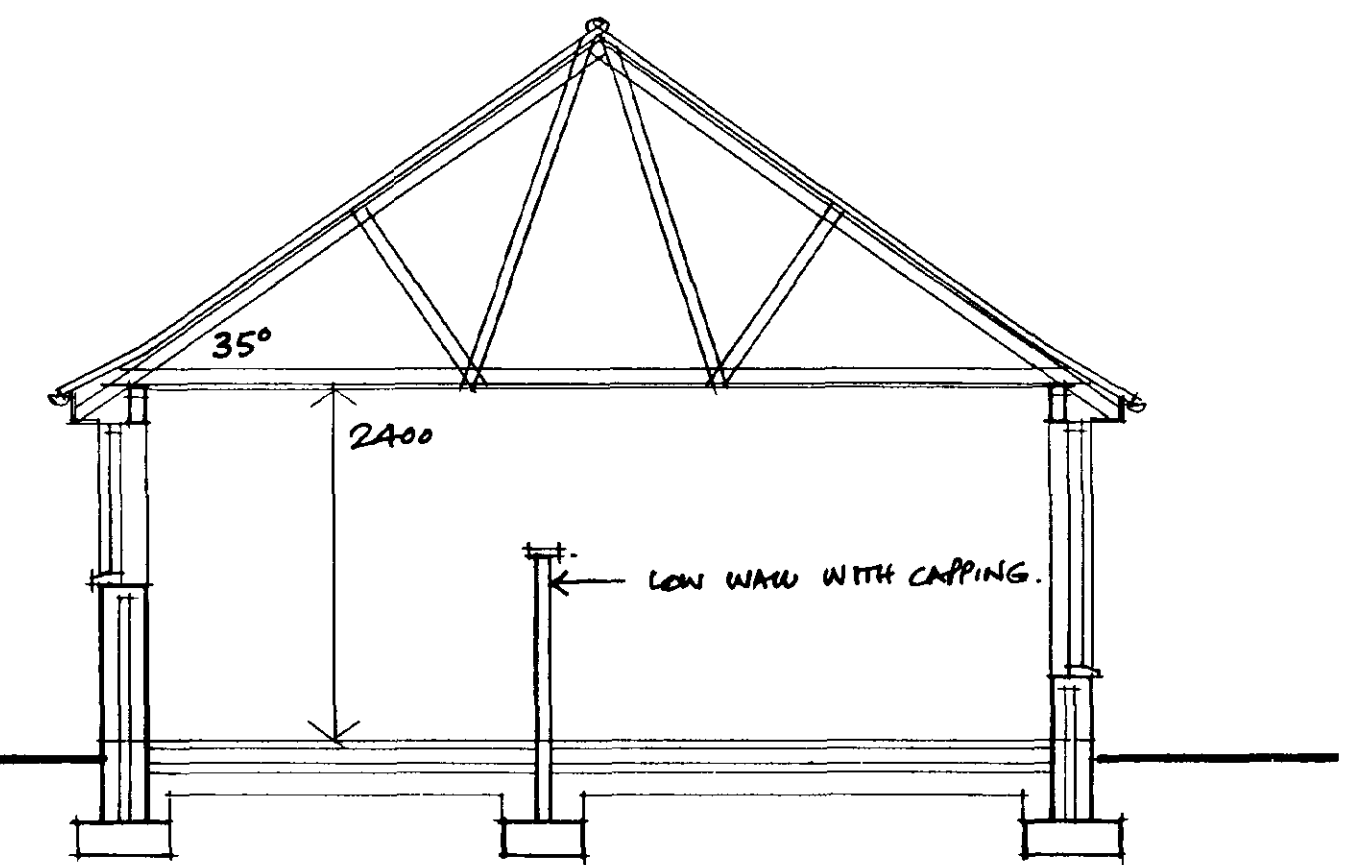


SECTION




FRONT 1256



FRONT 34

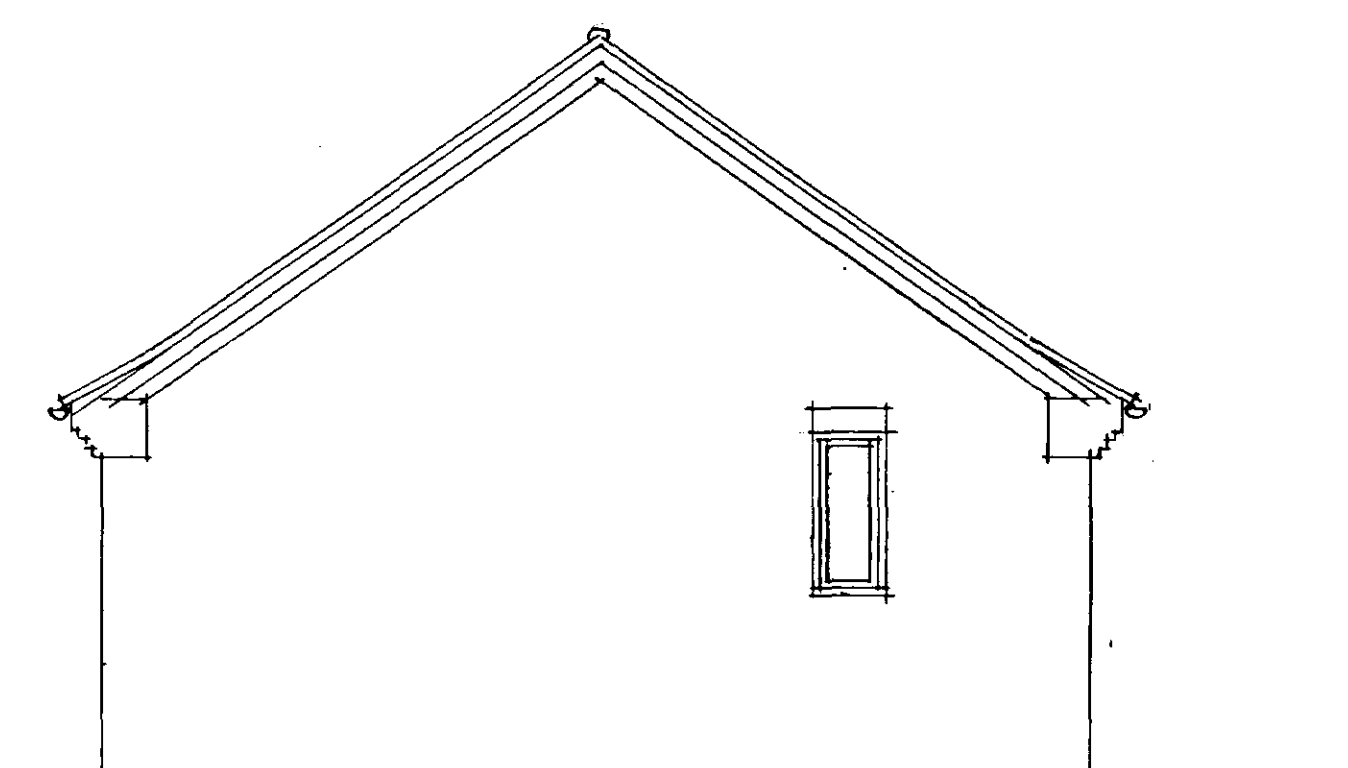


END 3

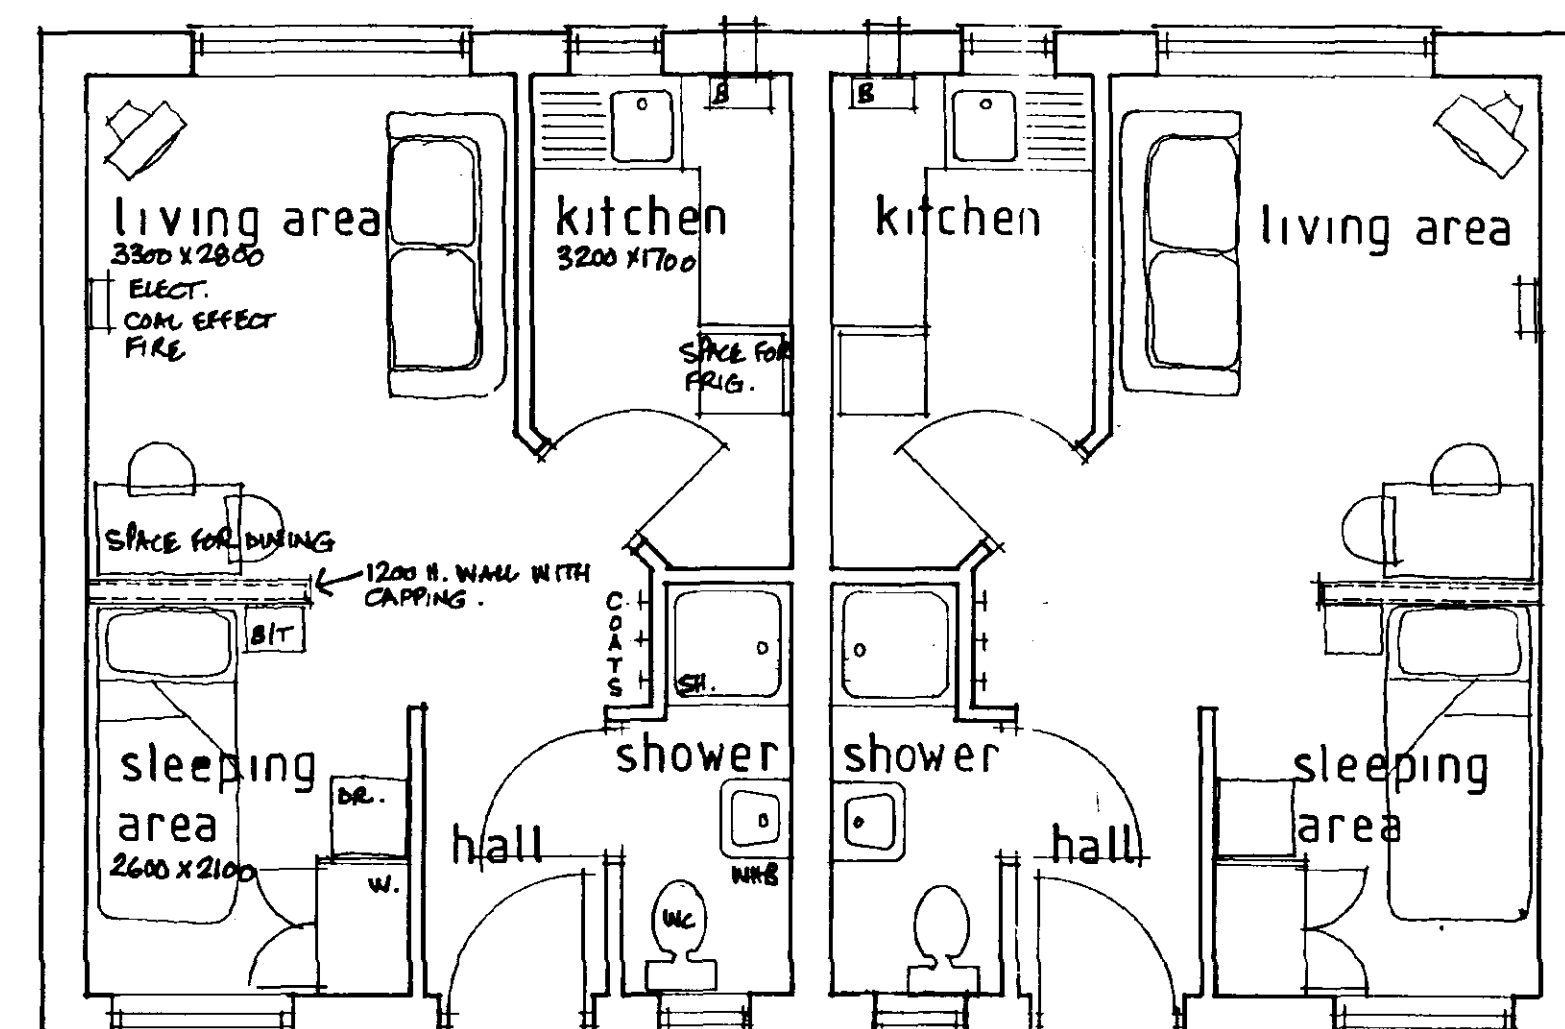

PLAN 15


26

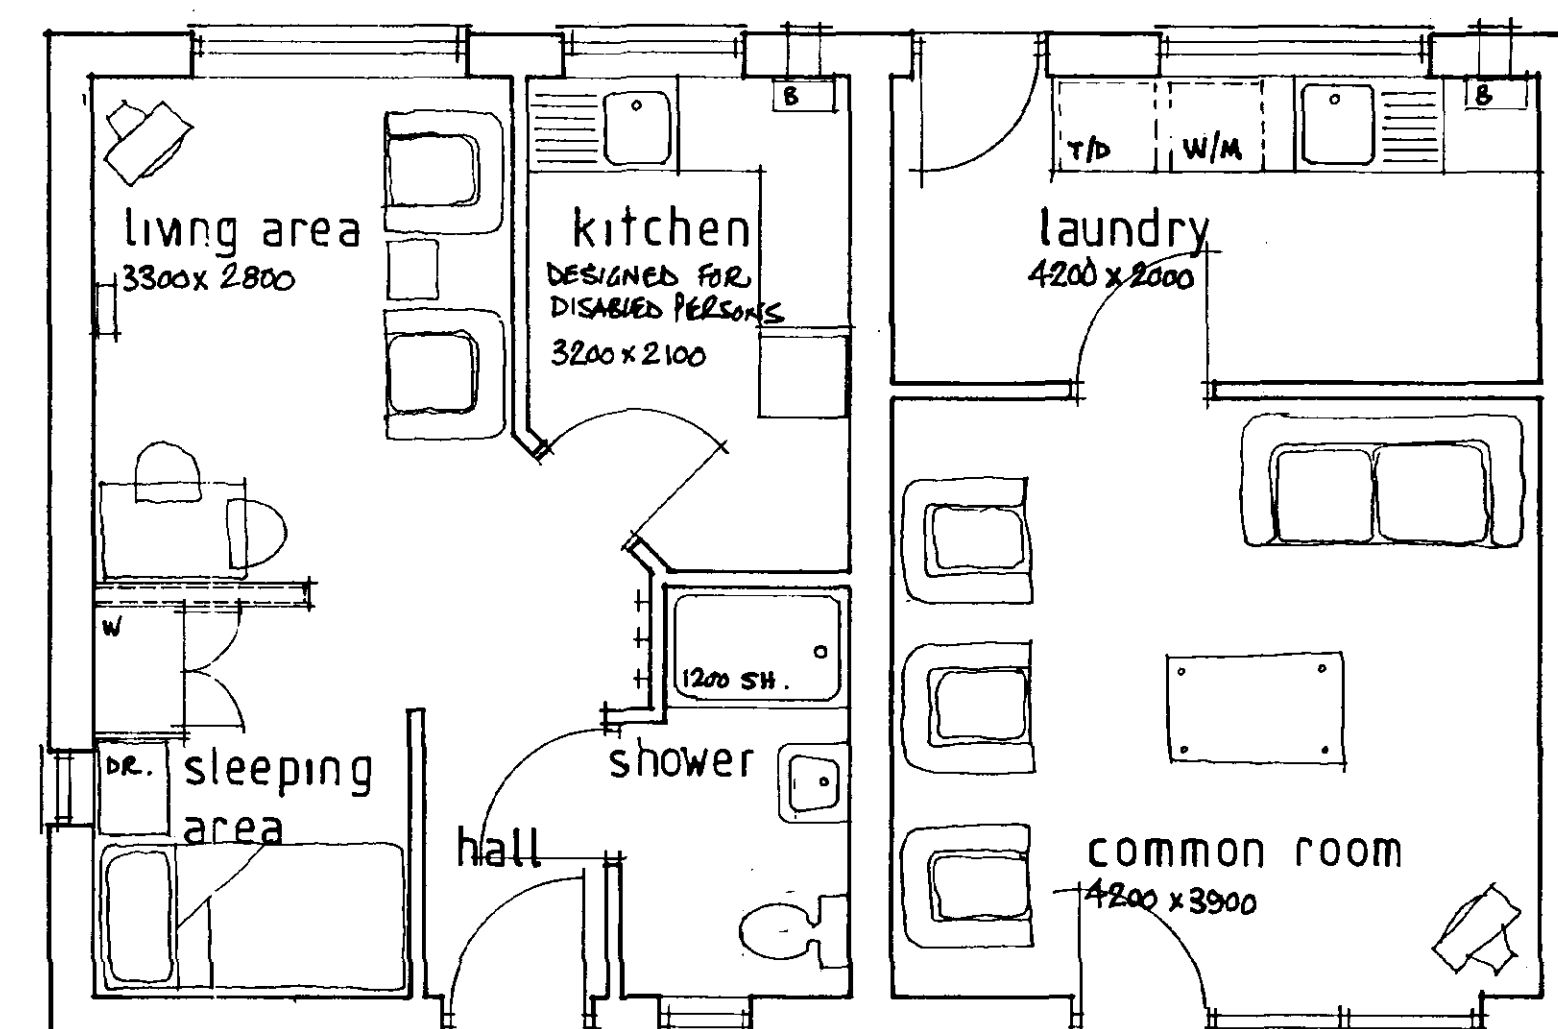

3 specifically designed
for disabled persons

4

Revisions

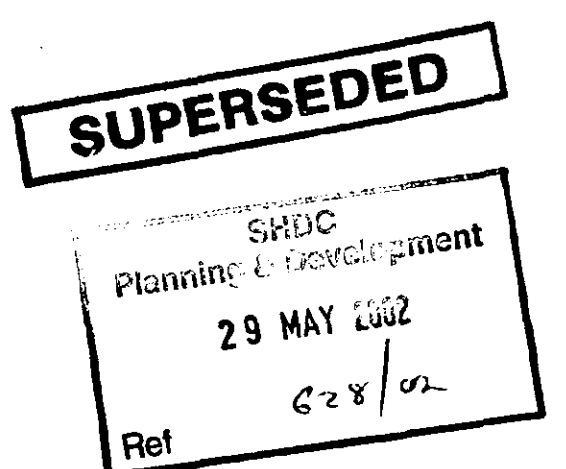

Client

ST. MATTHEW SOCIETY

Job


PROPOSED SINGLE PERSON
LIVING UNITS & COMMUNAL
FACILITIES,
THE MEADOWS,
PARK ROAD, SPALDING.

SCALE • 1:50 m.


DATE • APRIL 2002

Drawing

PLANS &
ELEVATIONS

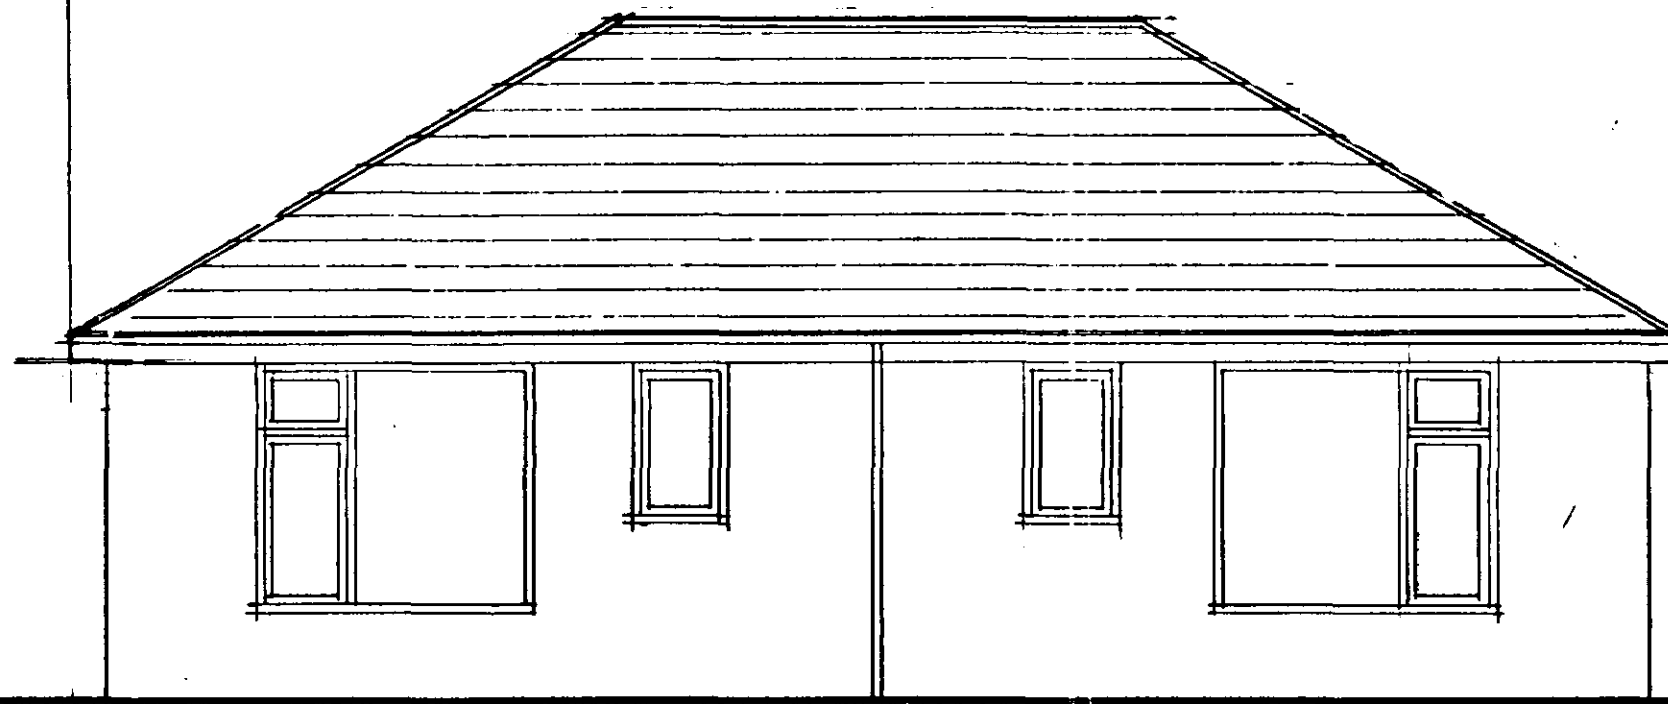


REAR 3 & 4

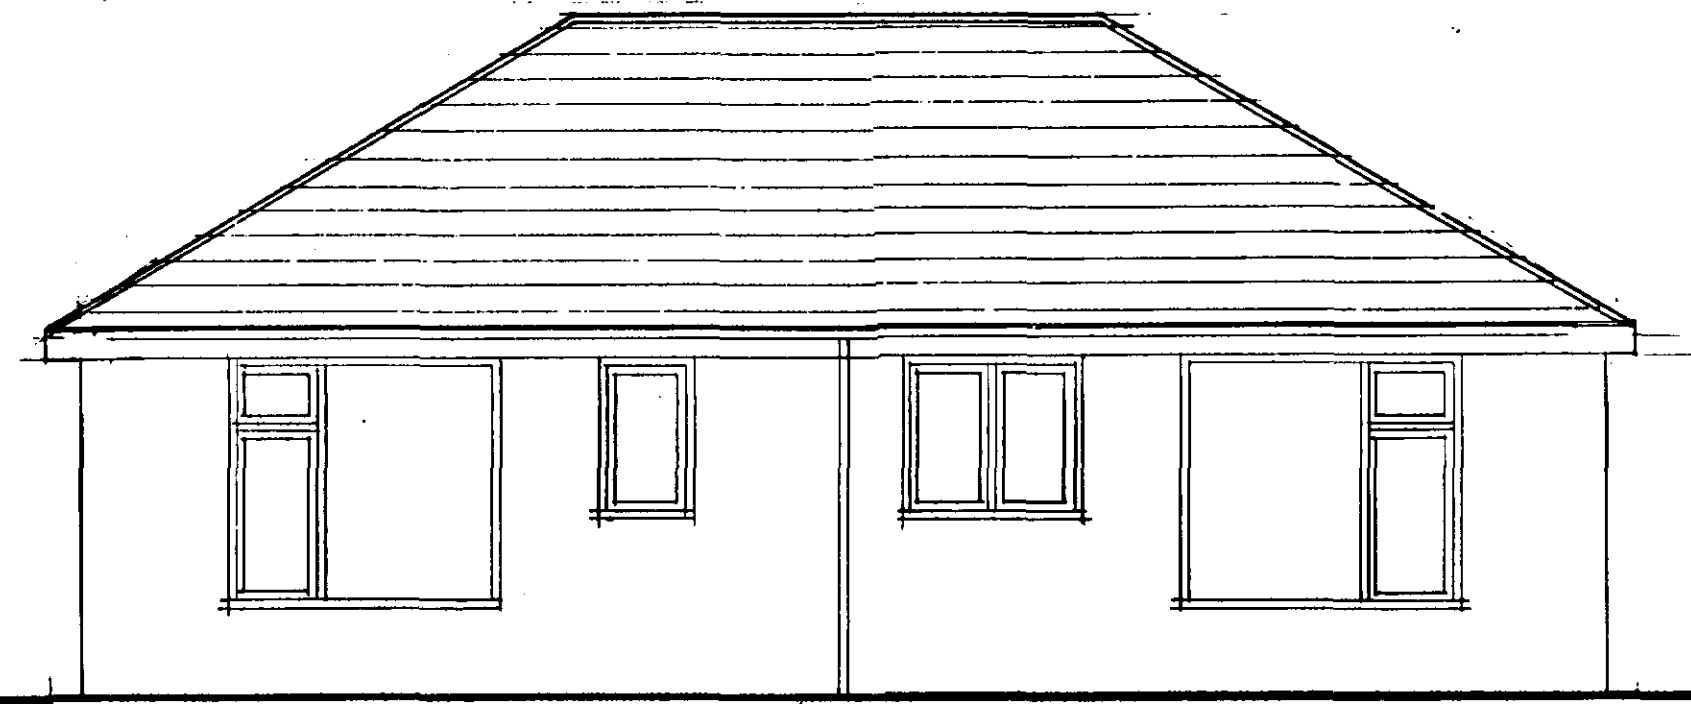


REAR 1 & 2




FRONT 3 & 4

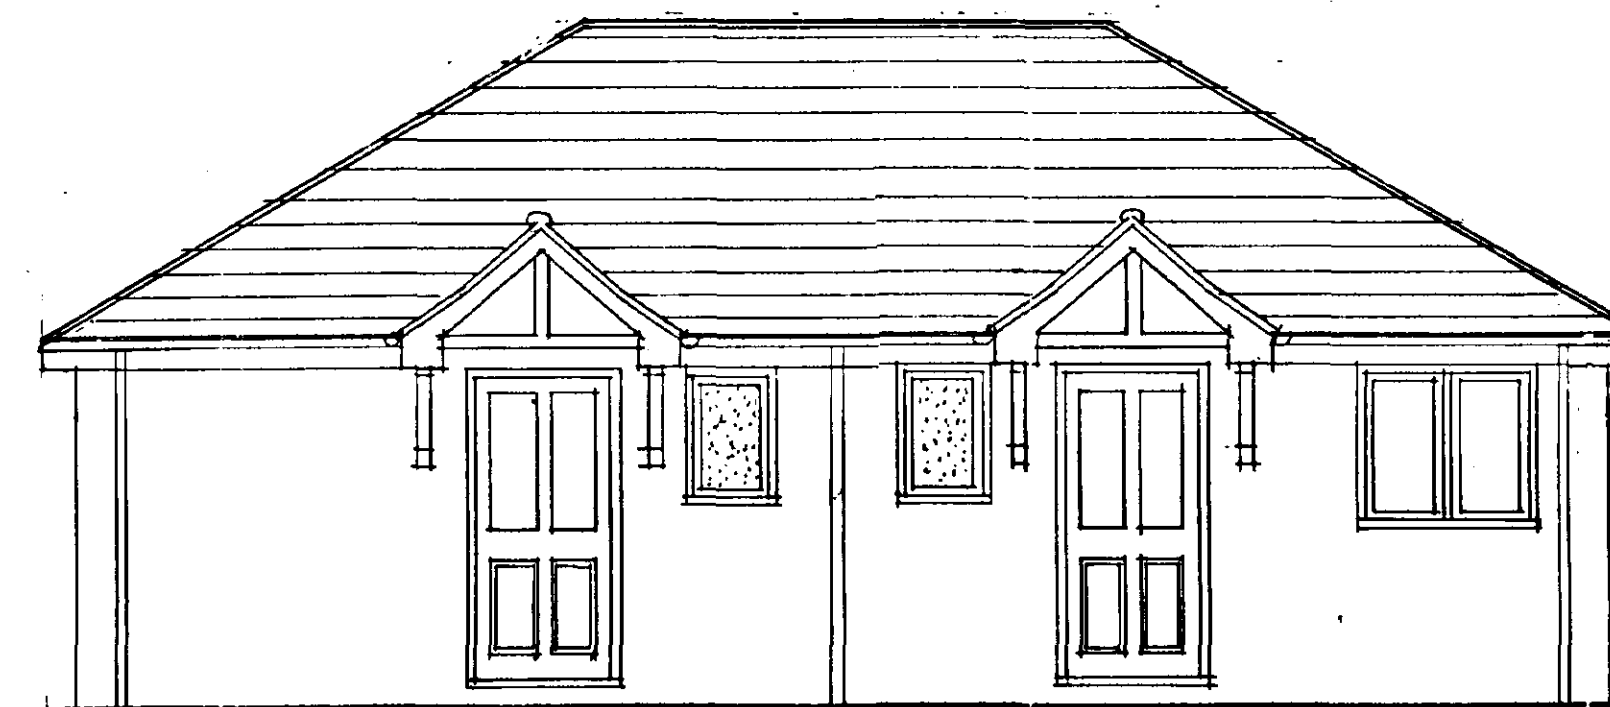


FRONT 1 & 2

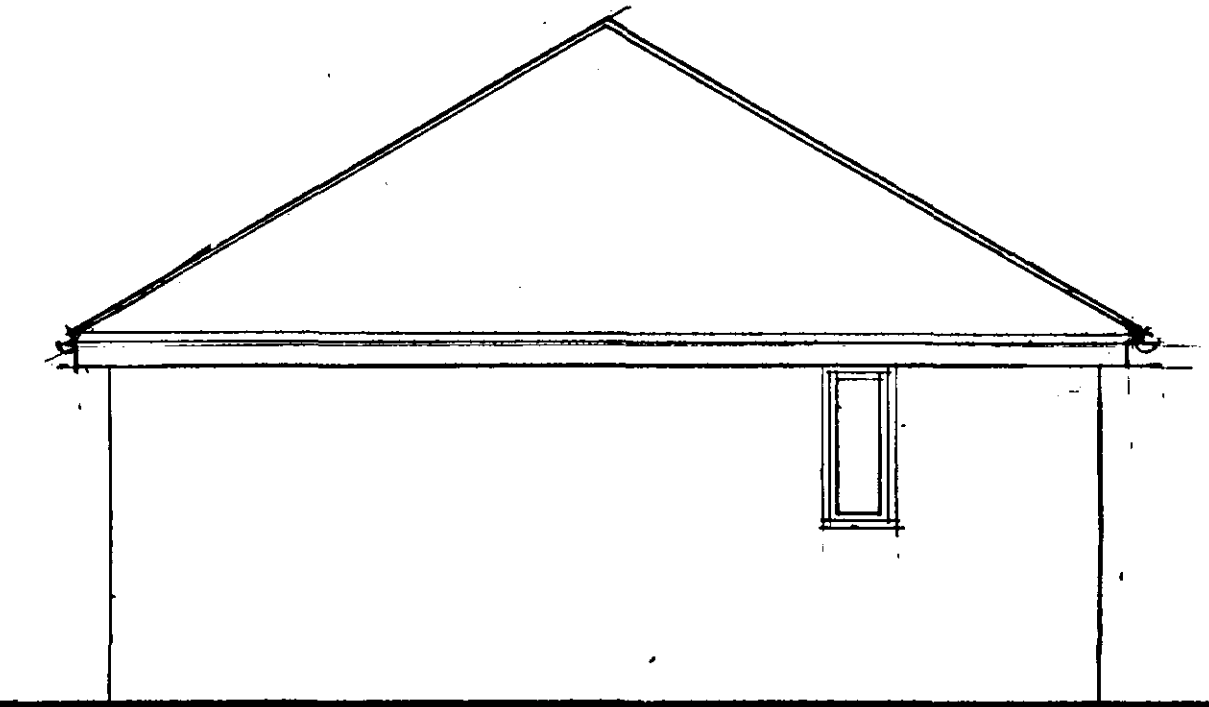

END 1

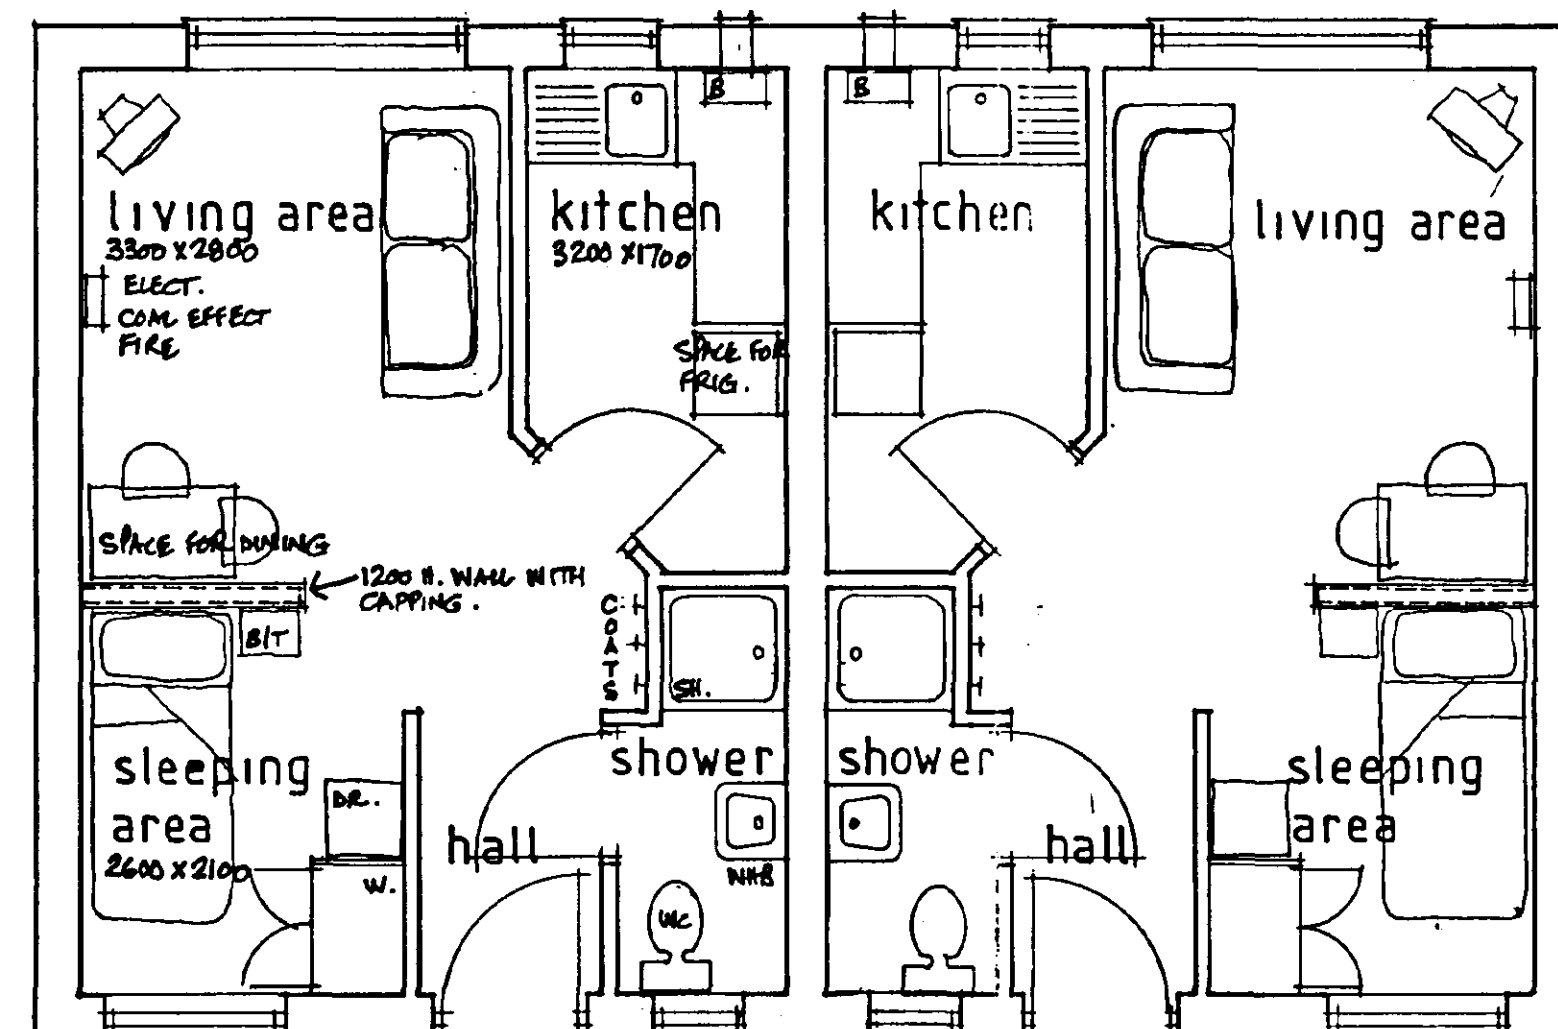

PLAN 3

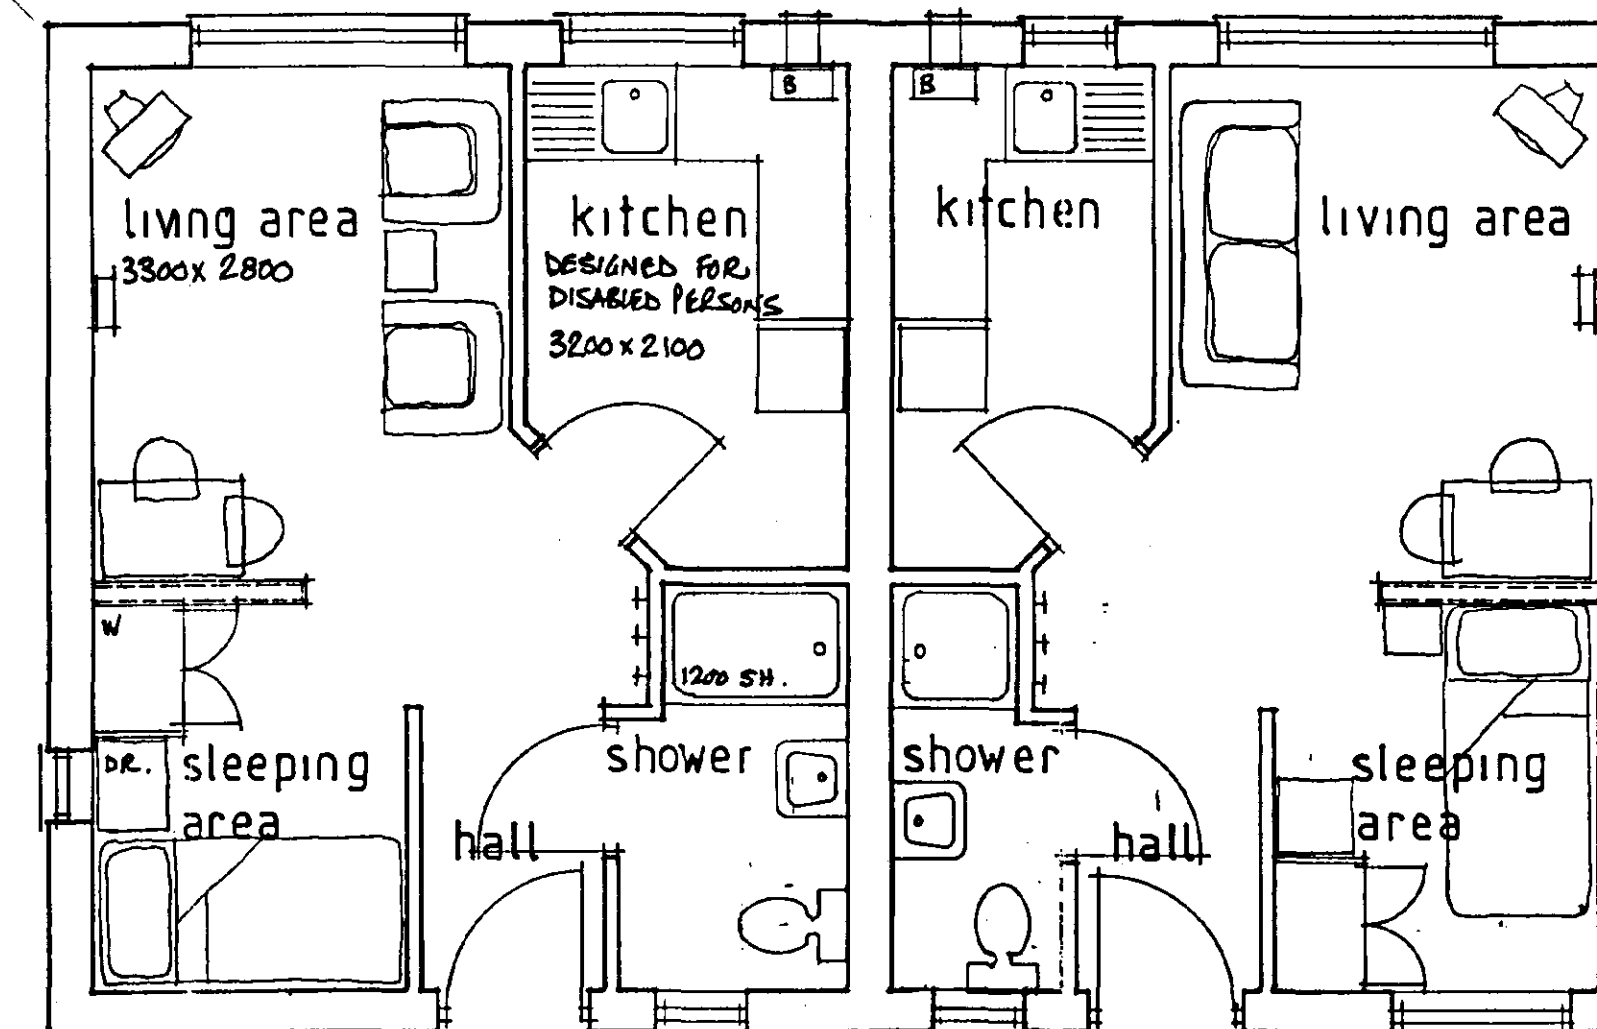

PLAN 1

1 specifically designed
for disabled persons

SHDC
Planning & Development
13 JAN 2003
Ref

DETERMINED
PLAN

Revisions
A. PLAN AMENDED AS SITE LAYOUT SCHEME.
B. ROOF CHANGED TO 30° HIP ROOF.

13.01.03.

Client

ST. MATTHEW SOCIETY

Job

**PROPOSED SINGLE PERSON
LIVING UNITS & COMMUNAL
FACILITIES,
THE MEADOWS,
PARK ROAD, SPALDING.**

SCALE • 1:50 m.

DATE • APRIL 2002

Drawing

**PLANS &
ELEVATIONS**

MASTER PLAN