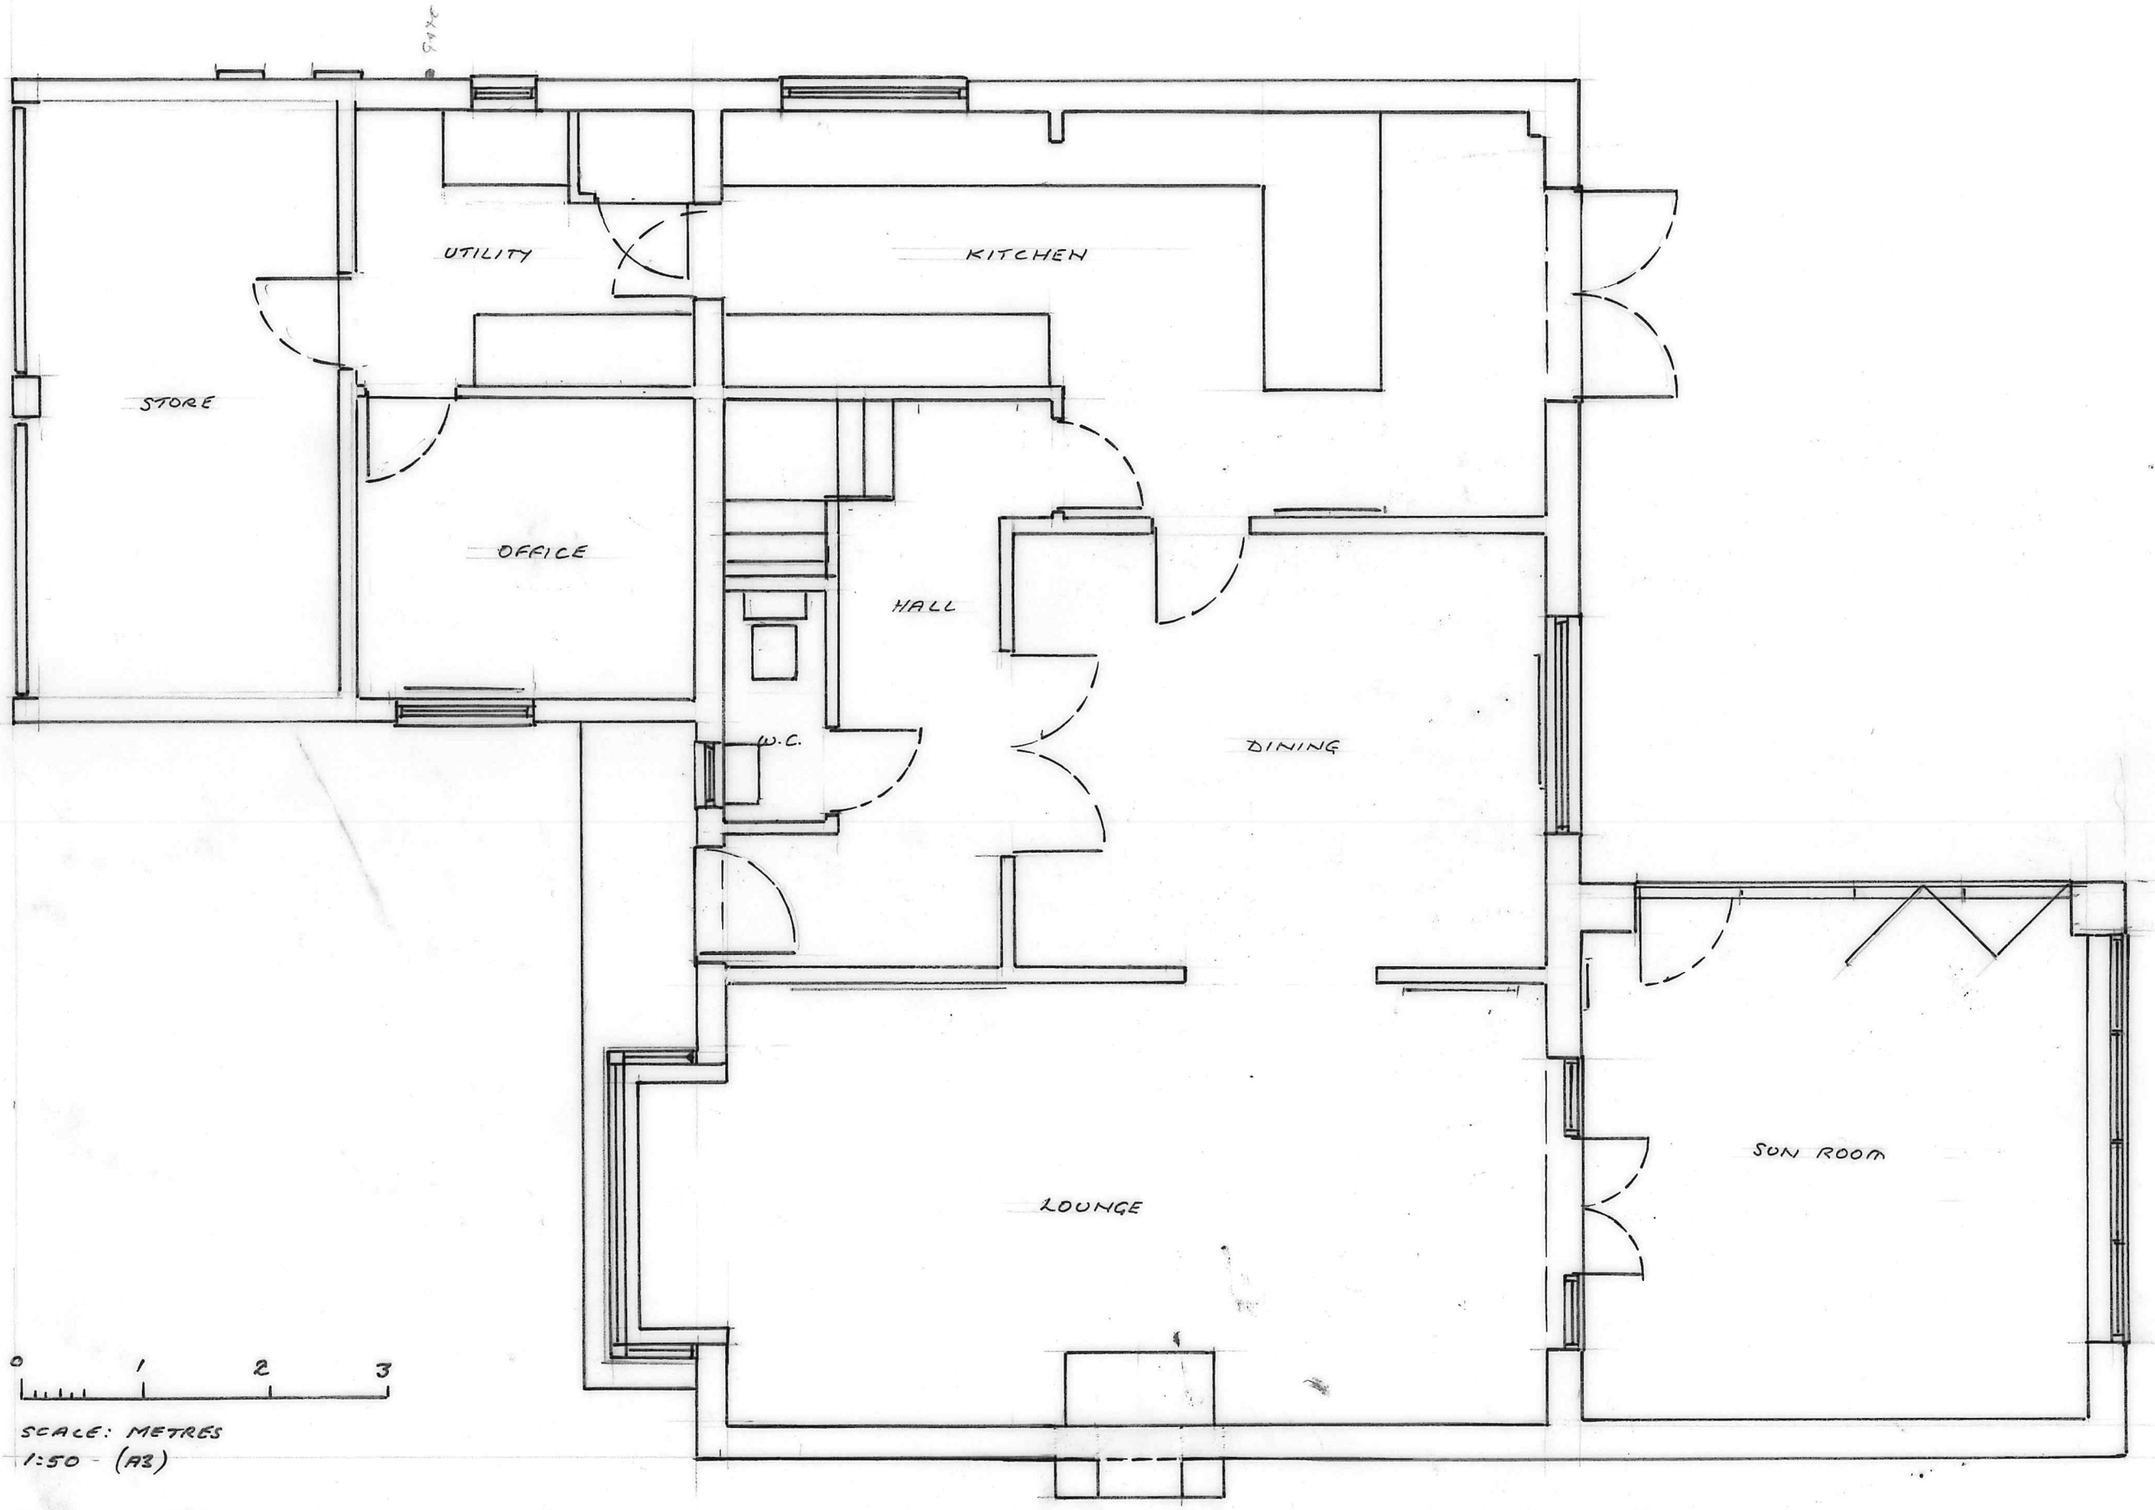


SCALE: METRES
1:50 - (A3)

EXISTING GROUND FLOOR PLAN, 3 THE CHANTRY, SPALDING

BY: Mark Rogers DATE: AUGUST 2020 DRC No AEM/1