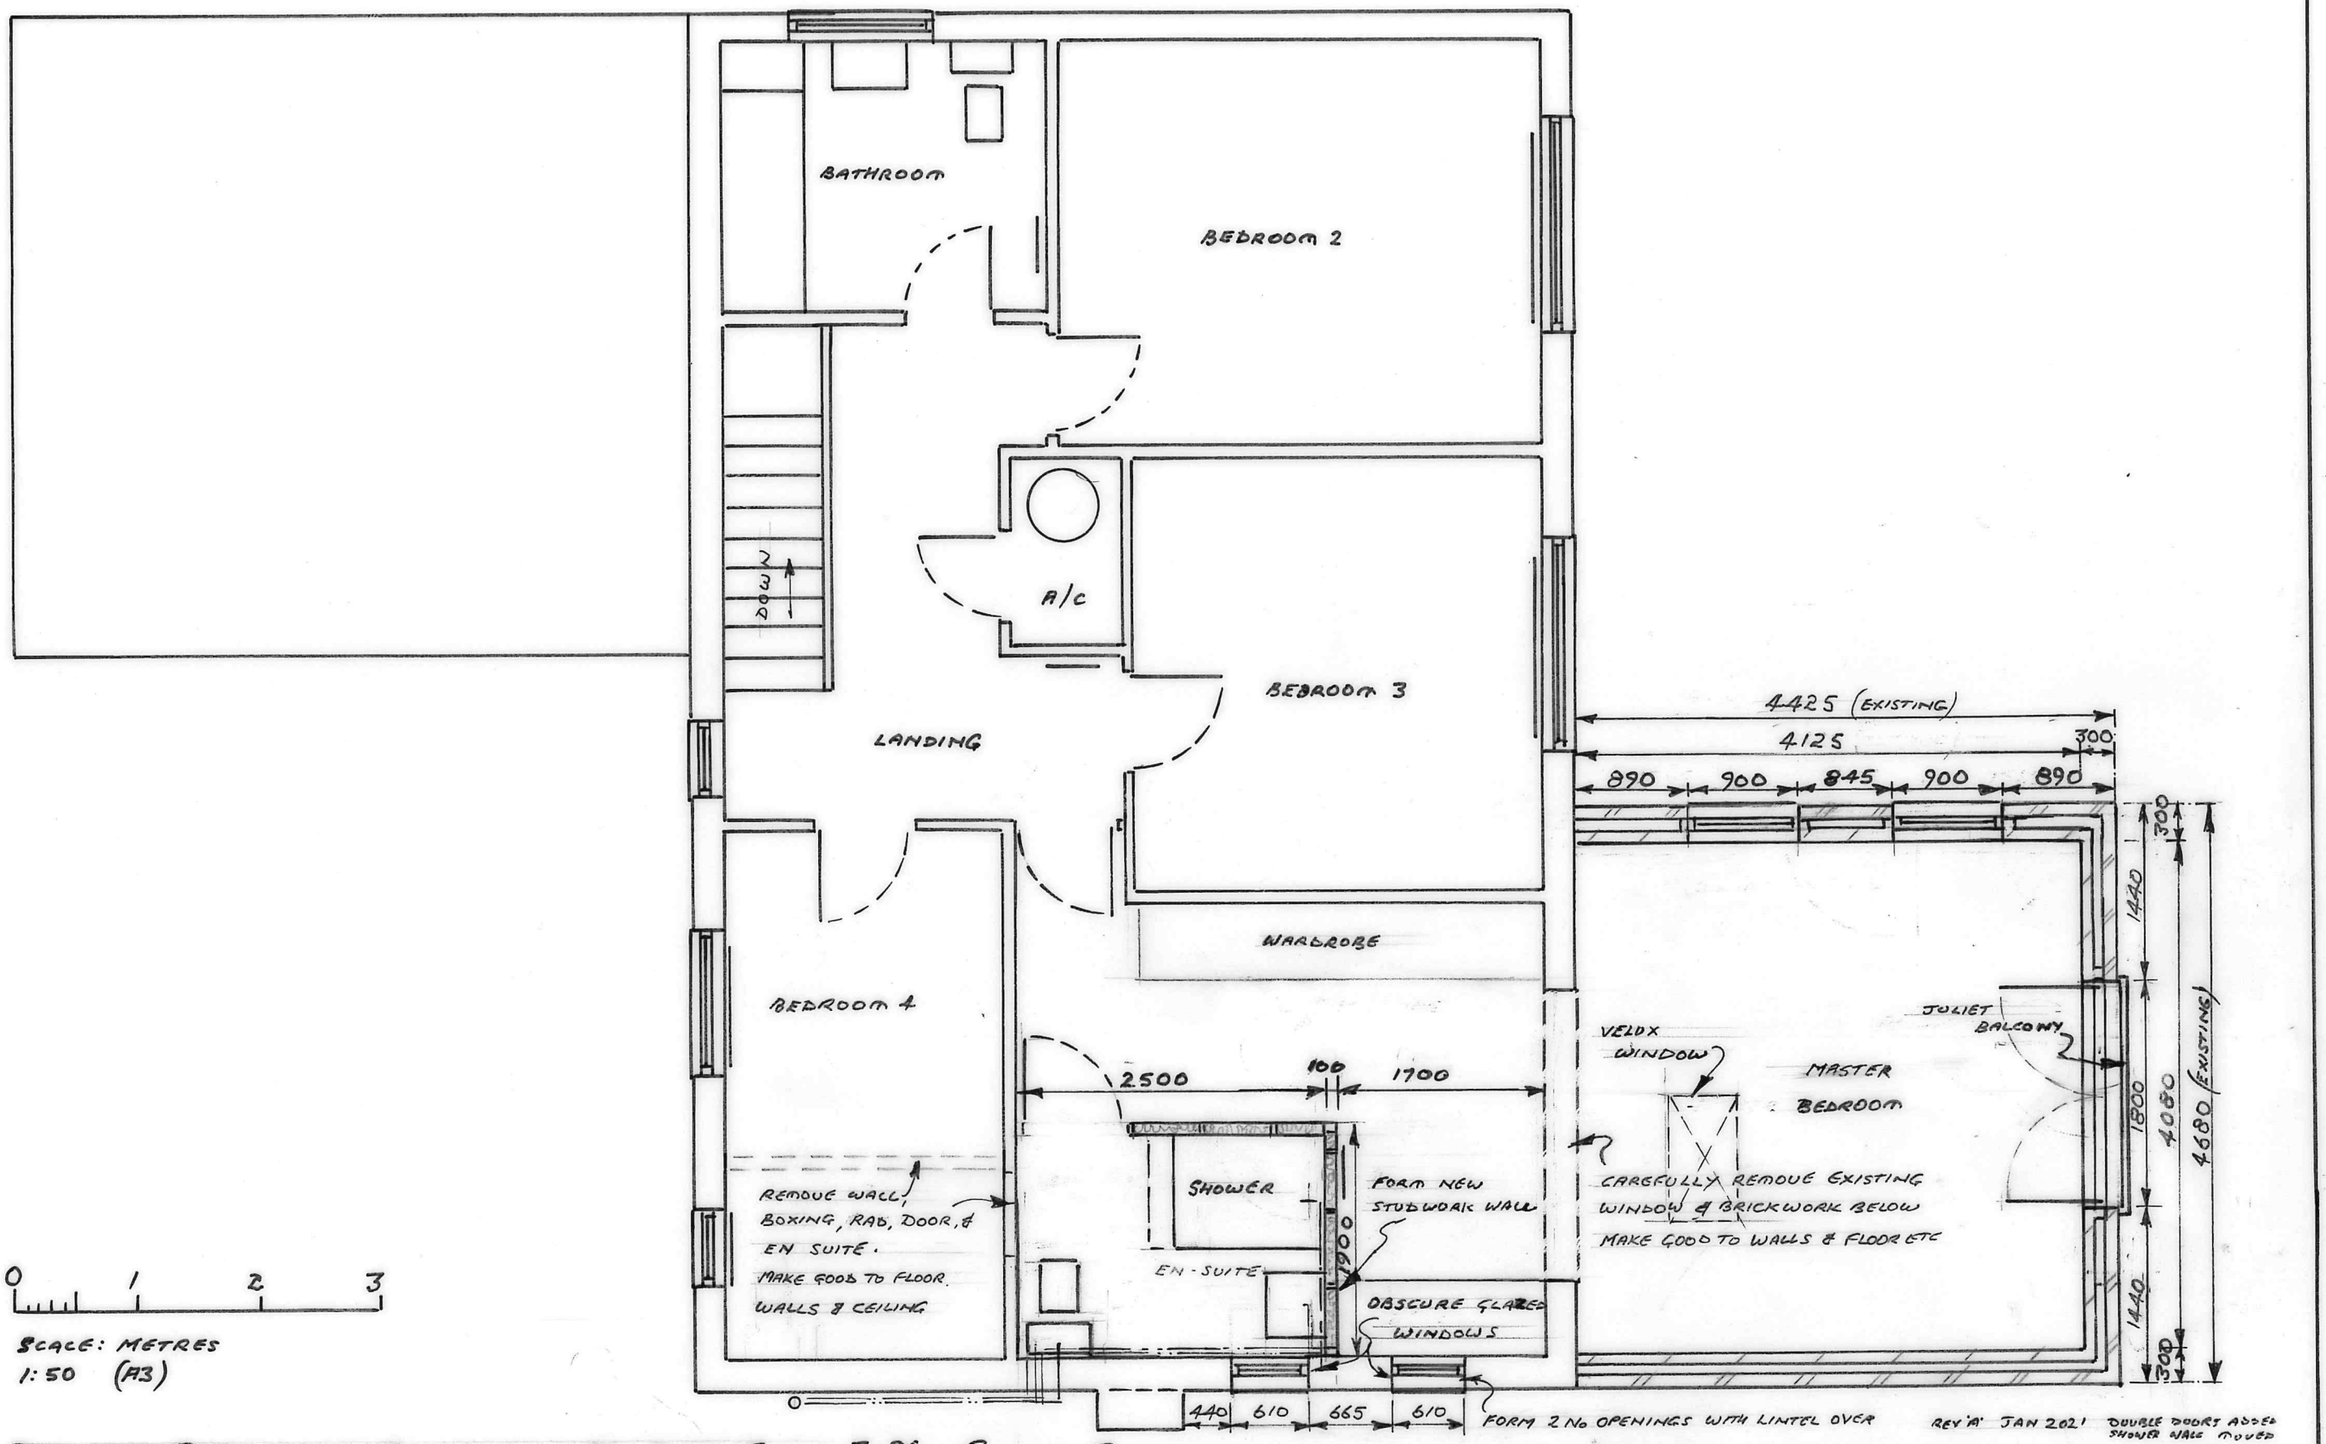


REV'A' JAN 2021 DOUBLE DOORS ADDED SHOWER WALL MOVED

PROPOSED EXTENSION & ALTERATIONS TO FIRST FLOOR, 3 THE CHANTRY, SPALDING

BY: Mark Rogers DATE: AUGUST 2020 DRG No AEM/4