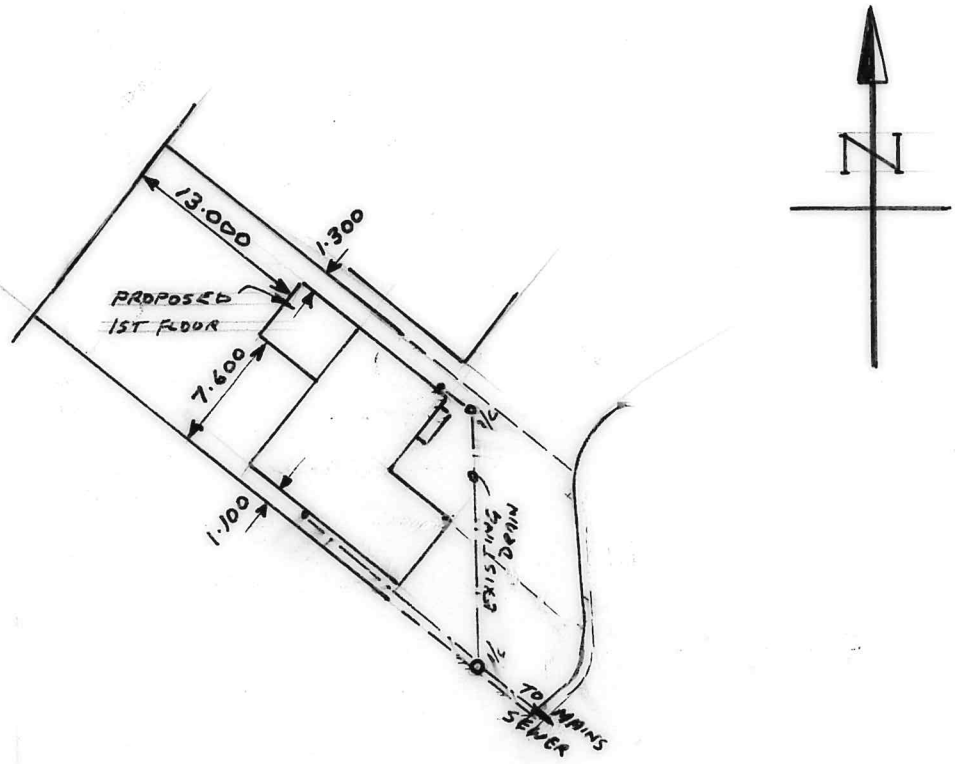


BLOCK PLAN

SCALE 1:500

0 5 10

SCALE - METRES

PROPOSED EXTENSION

3. THE CHANTRY, SPALDING. LINCS PE11 3LF

BY: MR SCALE 1:500 (A4)

DATE: FEB 2021 DRG No.: AEM/9