


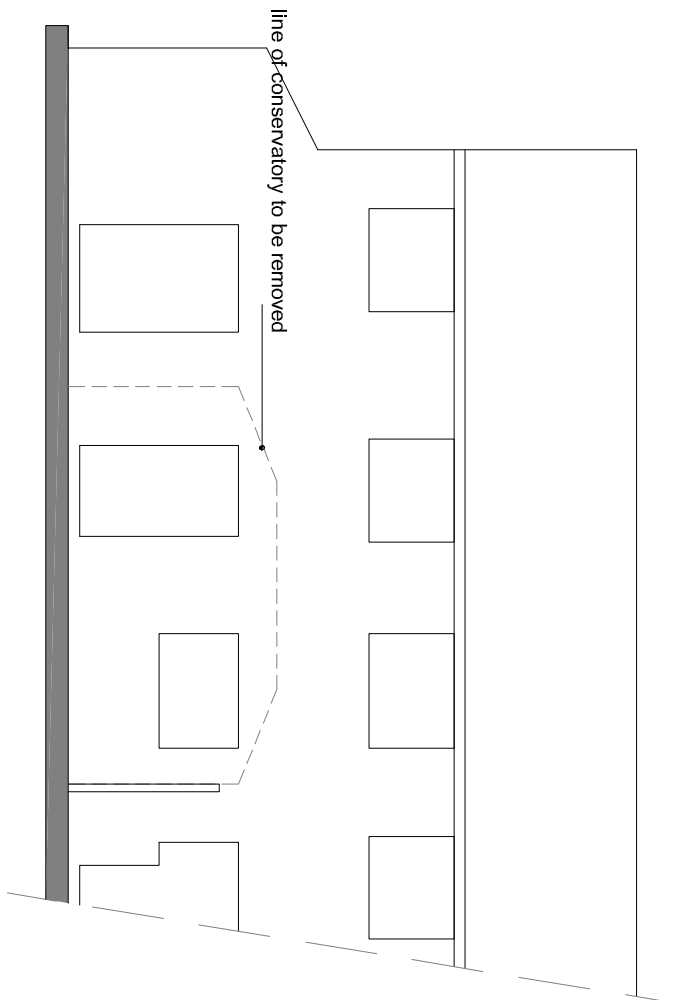
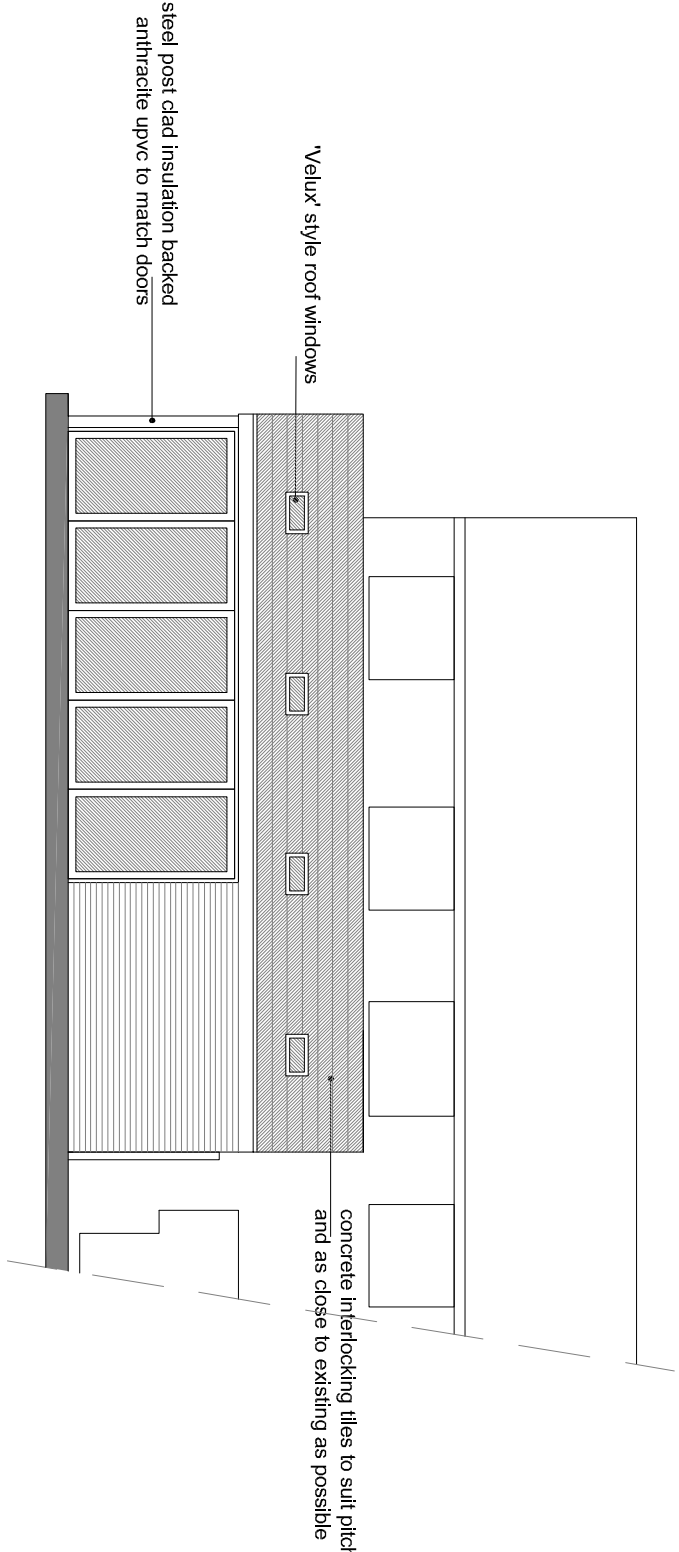


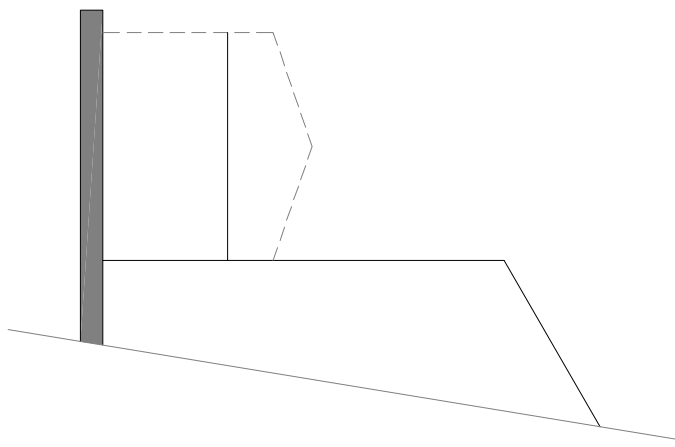


EXISTING REAR ELEVATION

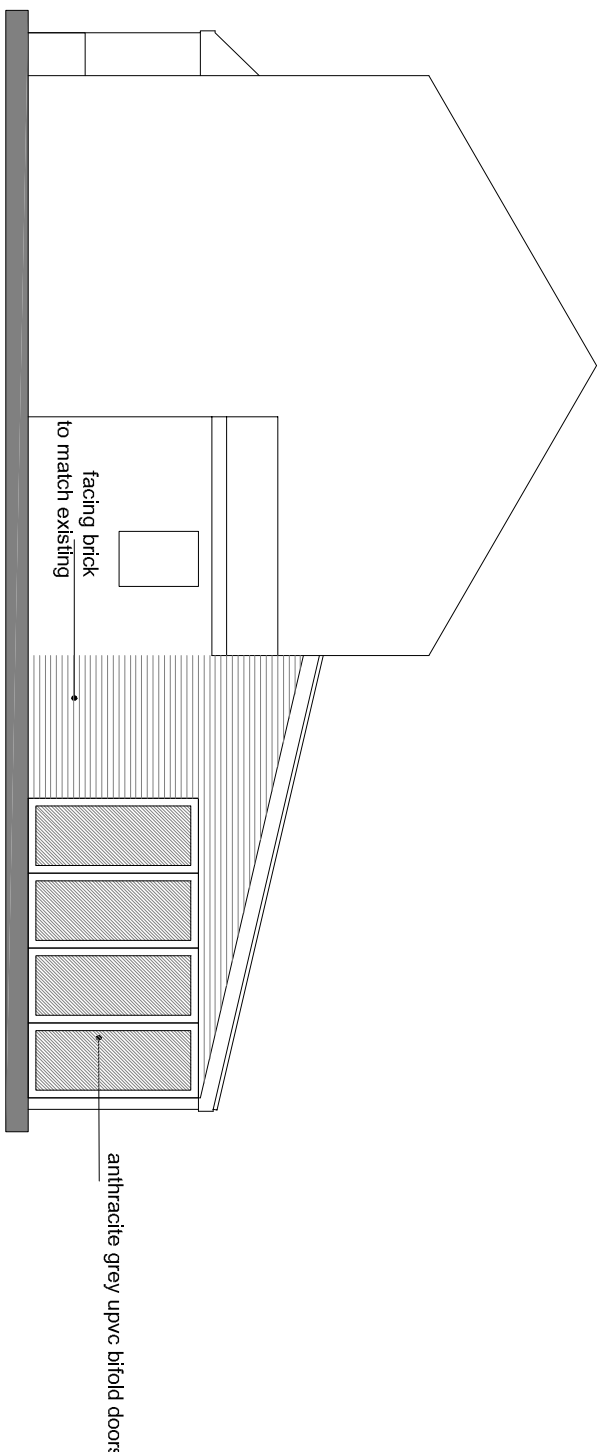


PROPOSED REAR ELEVATION

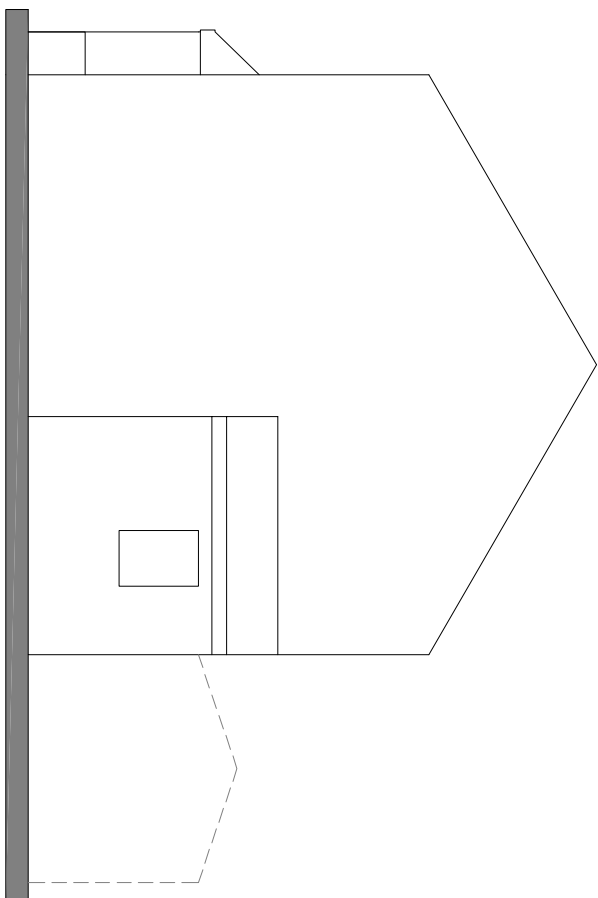


EXISTING SIDE ELEVATION (south)

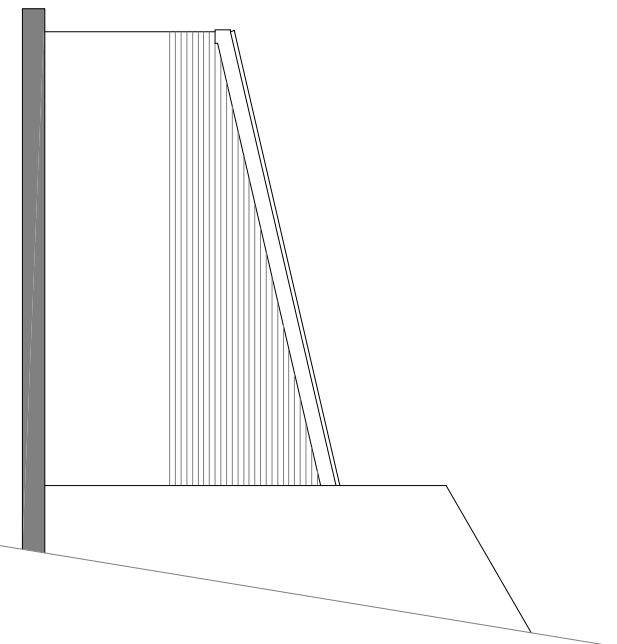


PROPOSED SIDE ELEVATION (south)

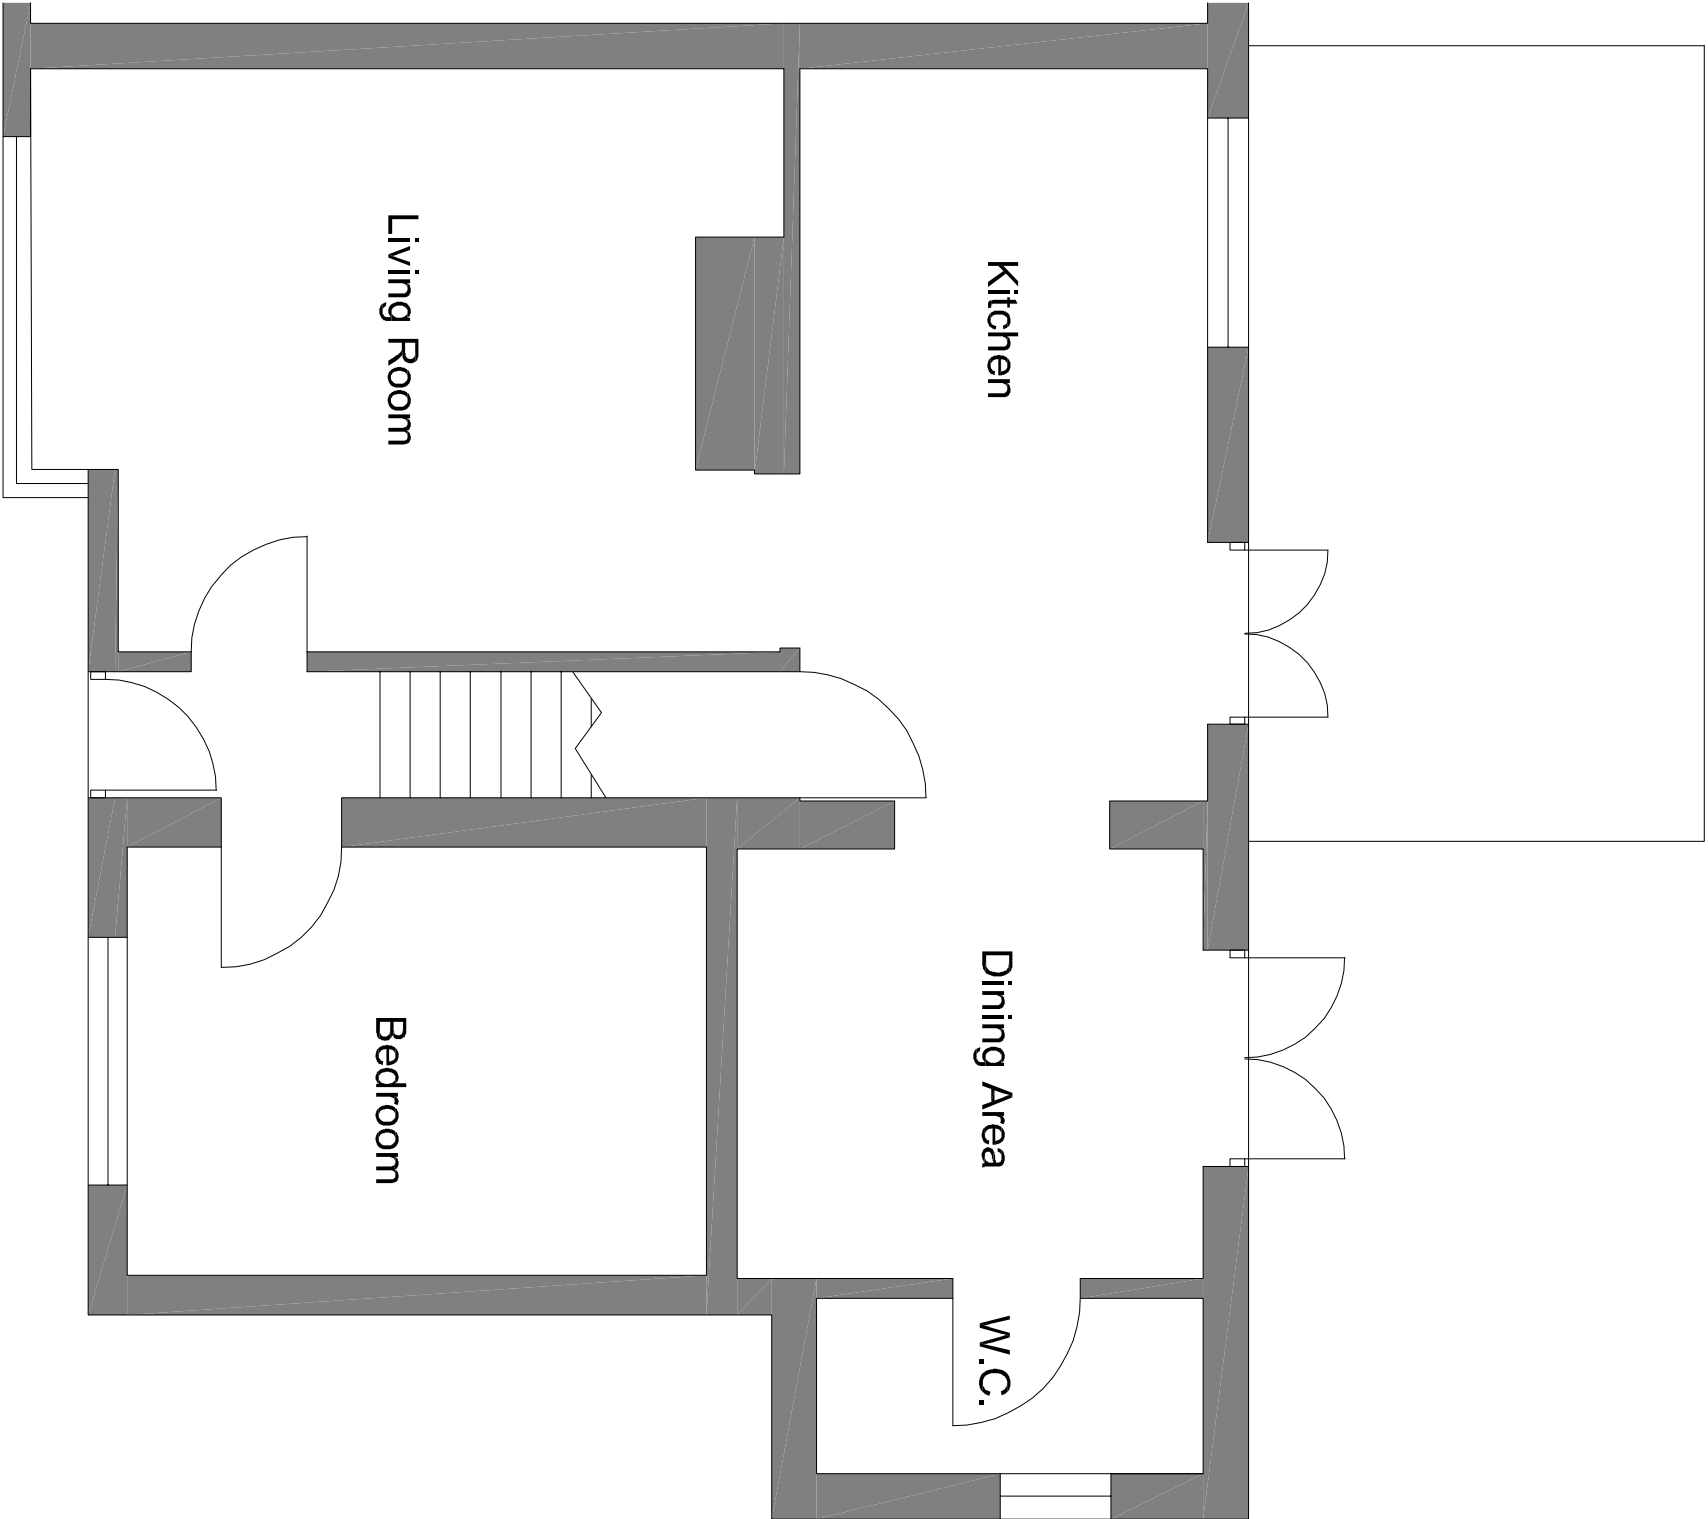


EXISTING FLOOR PLAN

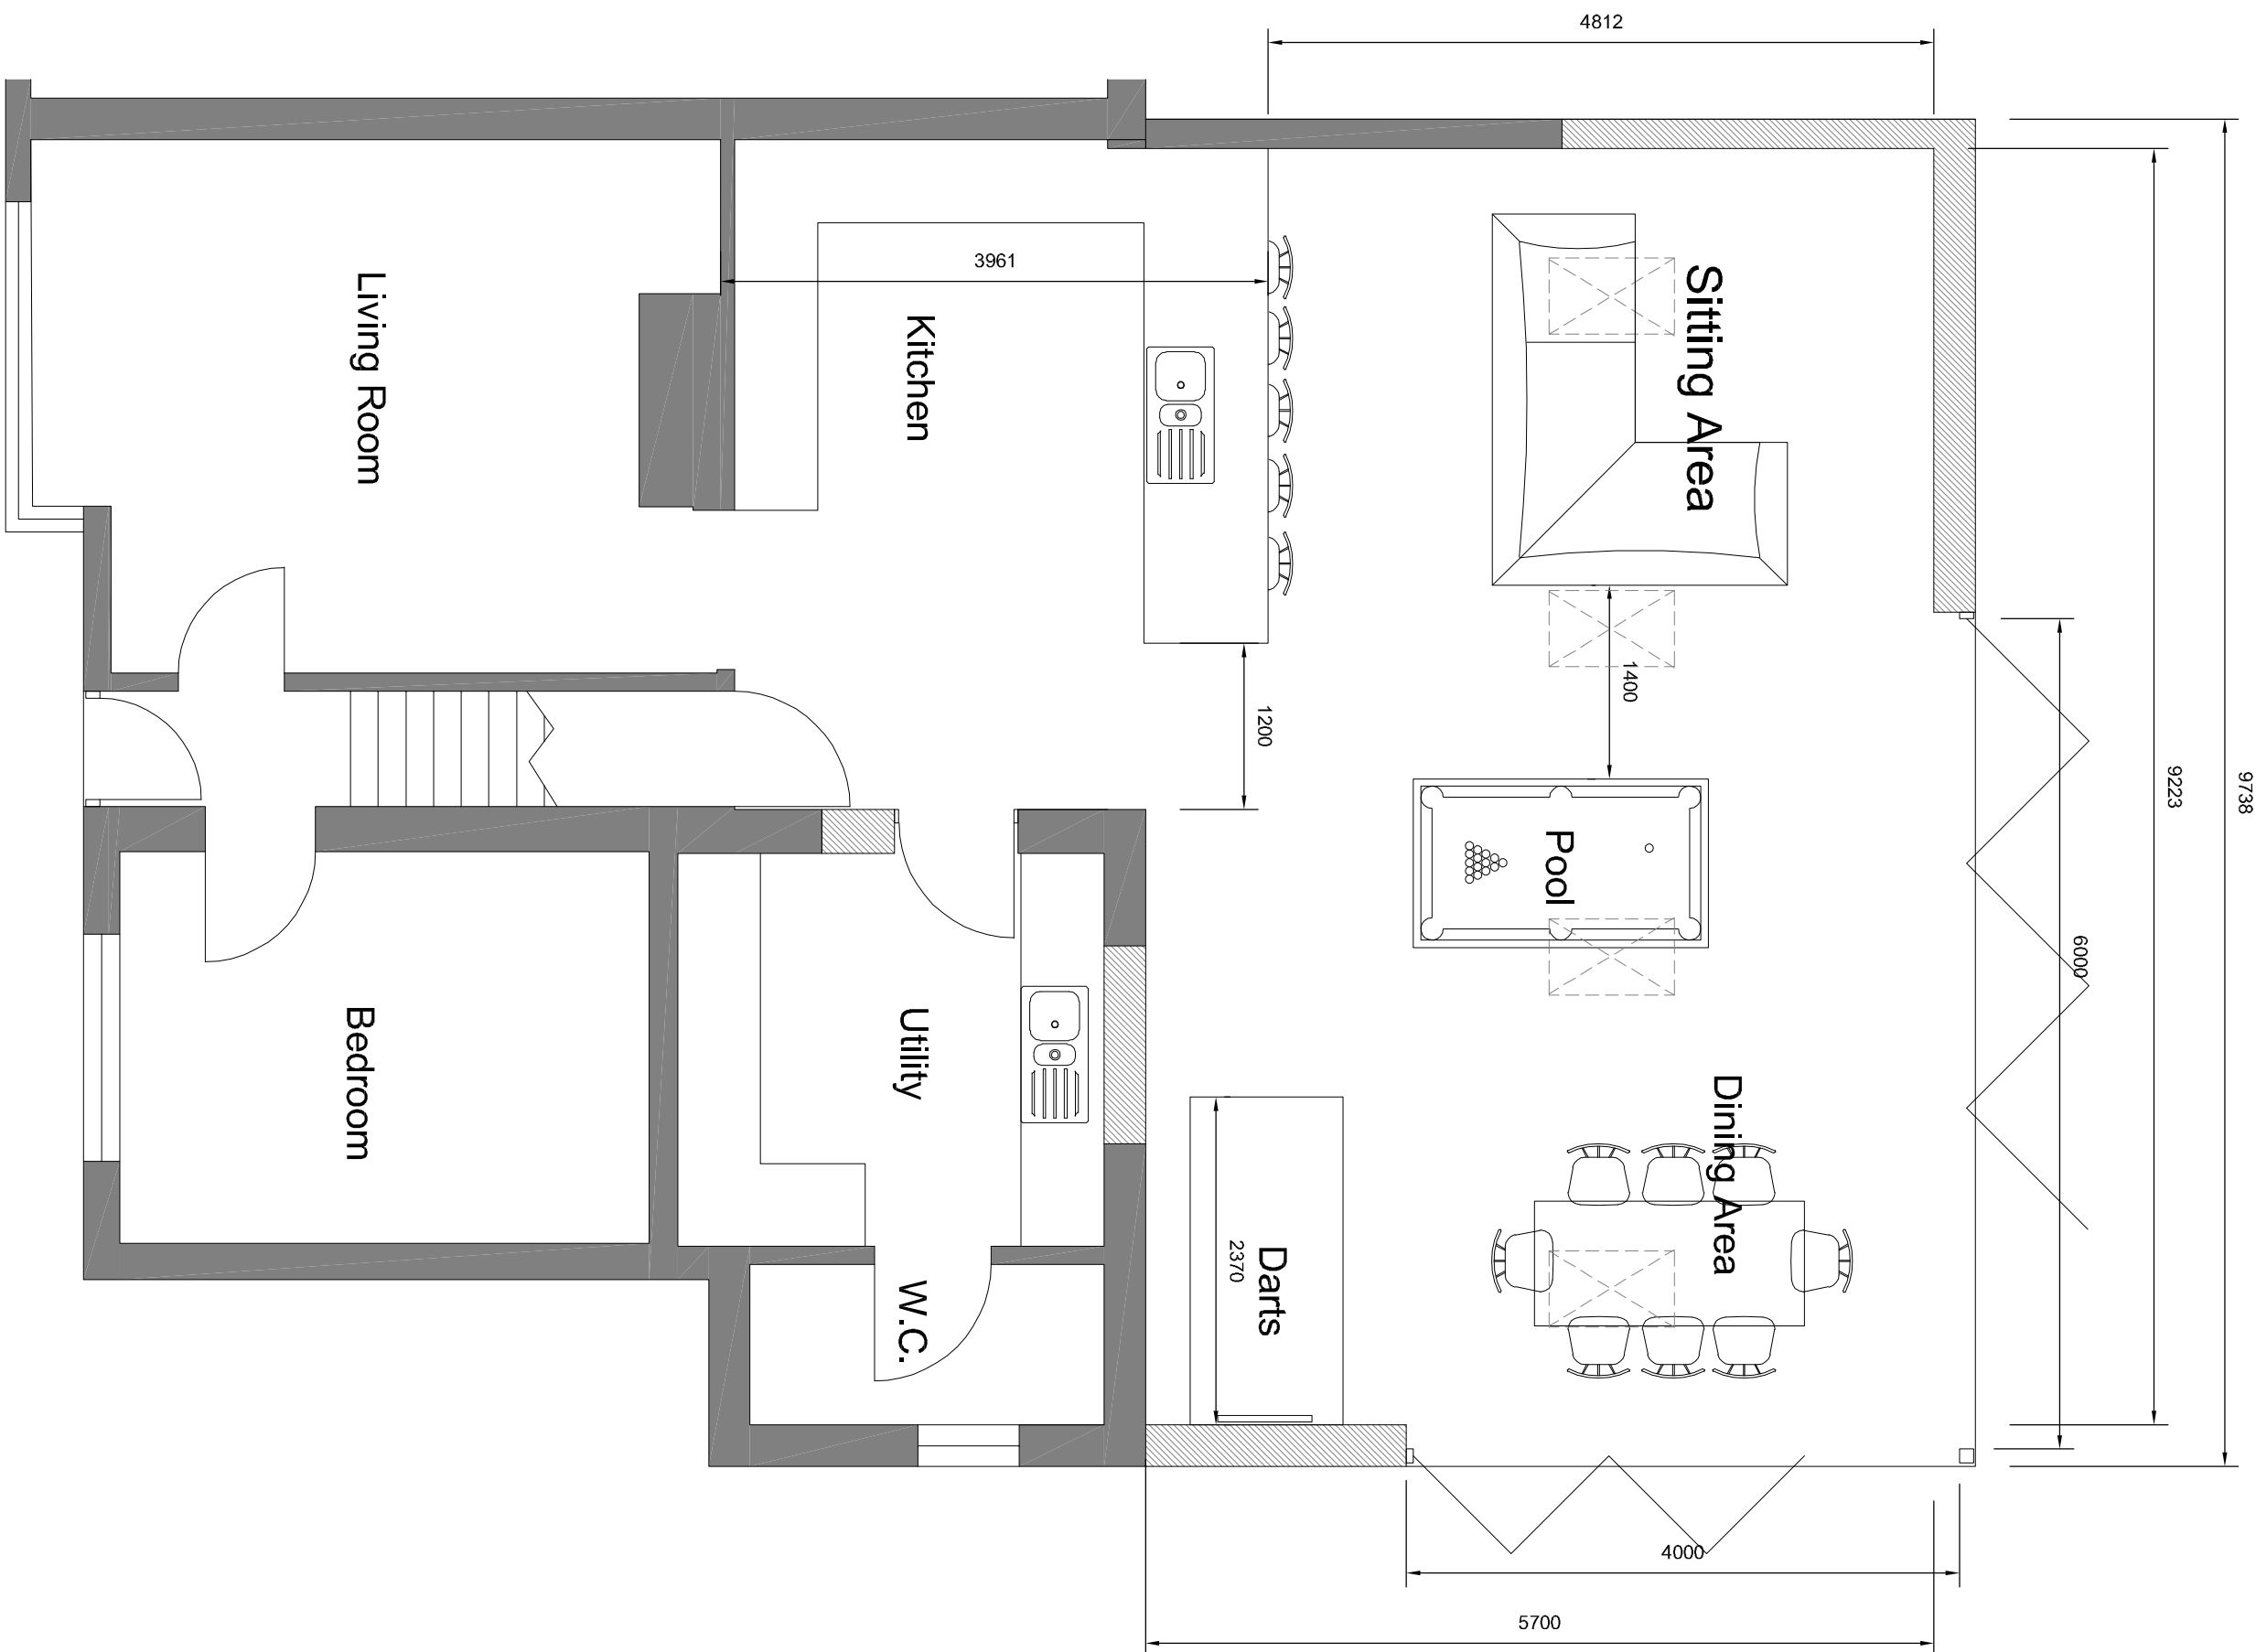

PROPOSED FLOOR PLAN

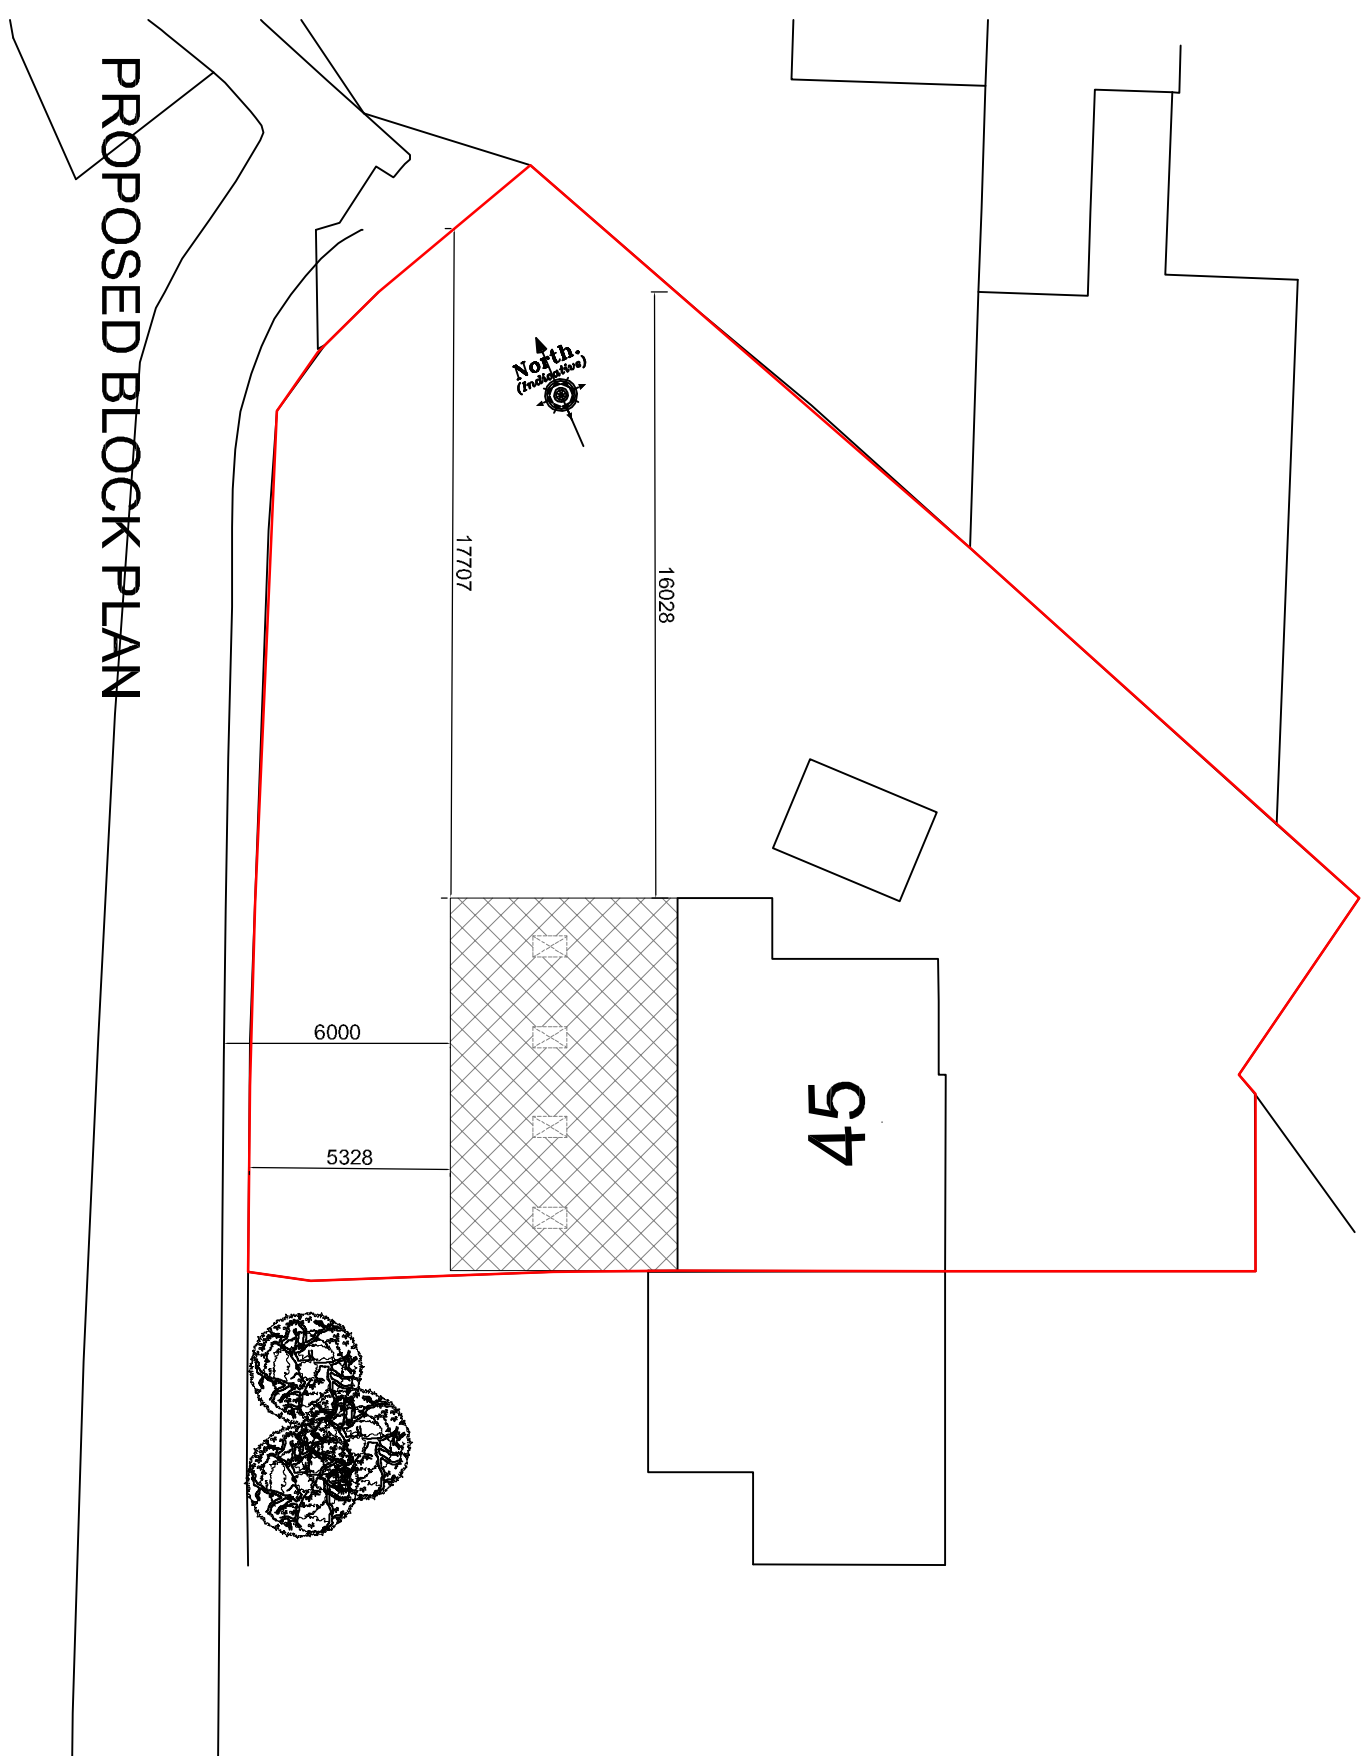

~~PROPOSED BLOCK PLAN~~

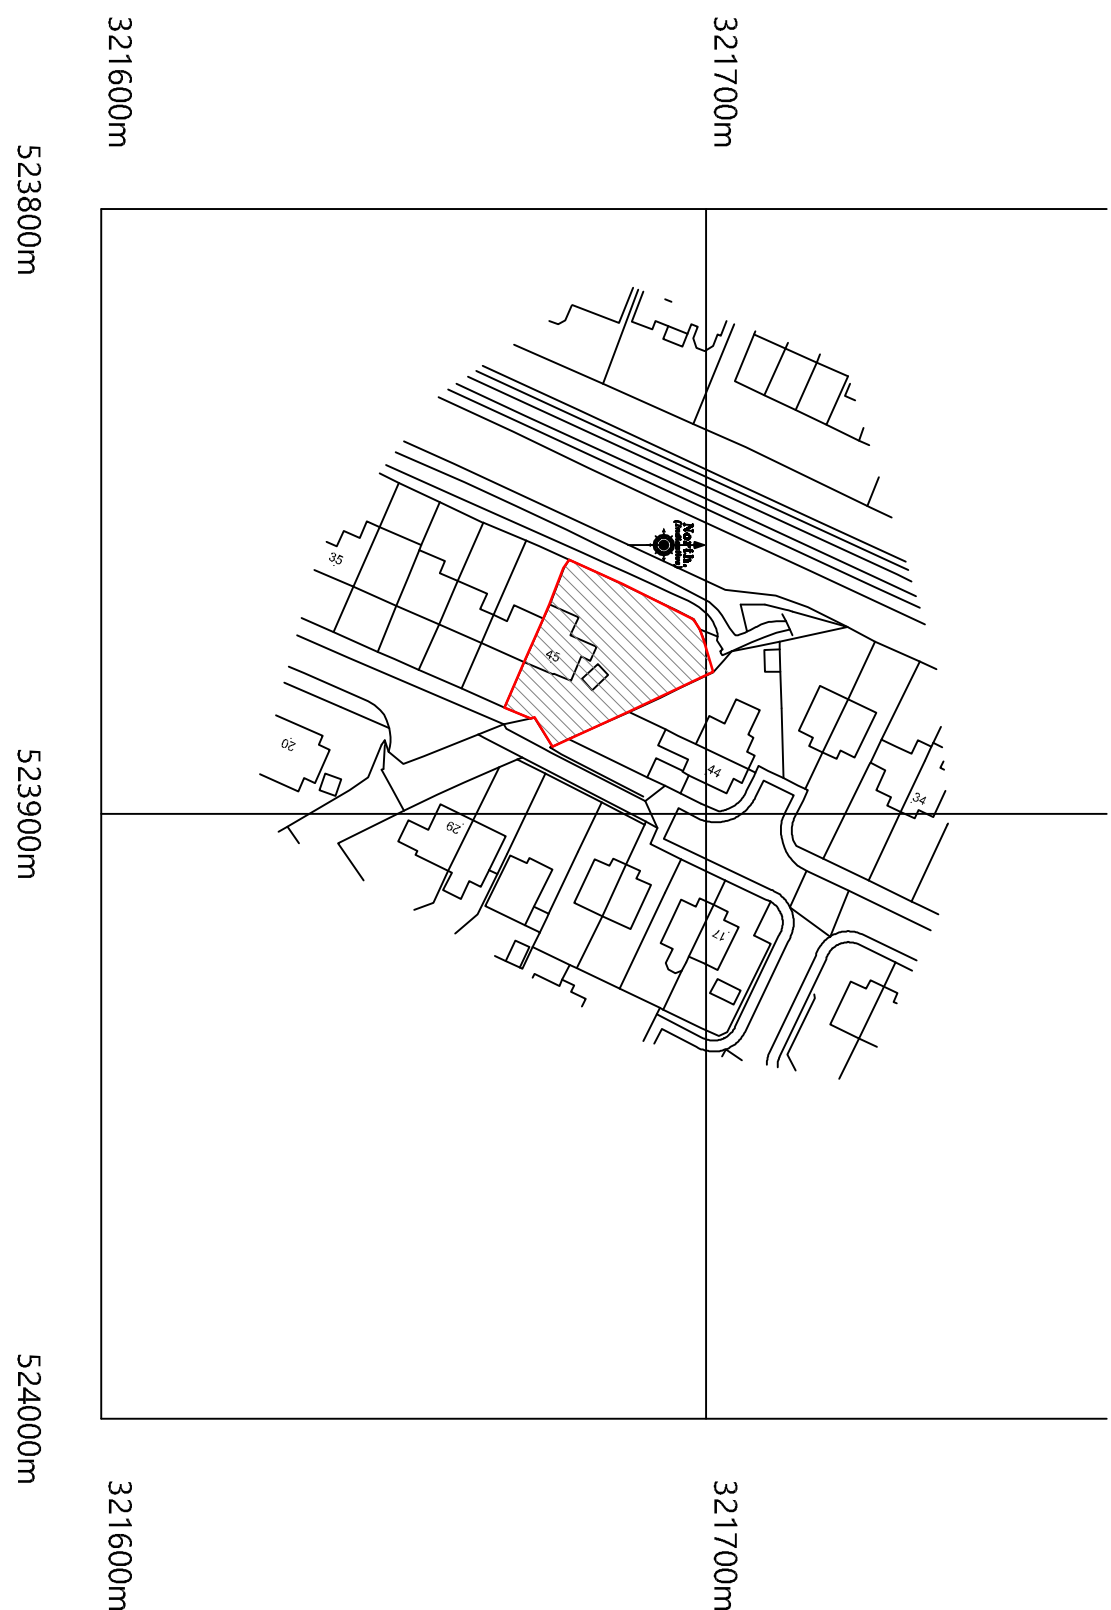

LOCATION PLAN

© Crown Copyright and database rights 2021 OS Licence no. 100019980

Rebber	Date	Drawn	Description
Client	Mr Wayne Taylor		
Project	45 Belvedere Close PE112UT		
Drawing Planning			



TAR
ARCHITECTS