



south

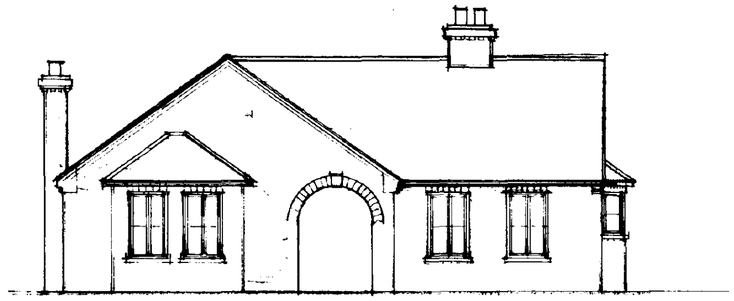


west

walls. - Ecc. traditional walling block
"weatherseal Cotswold.


Roof - Ecc Cotswold roofing slate

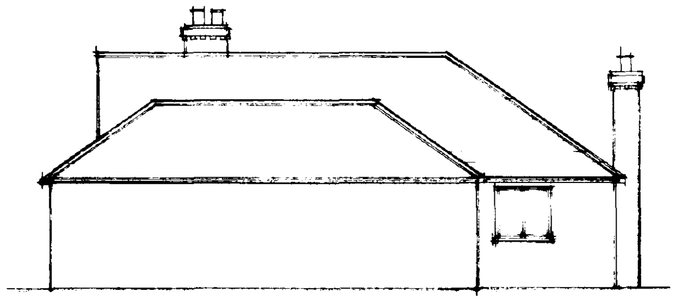


east

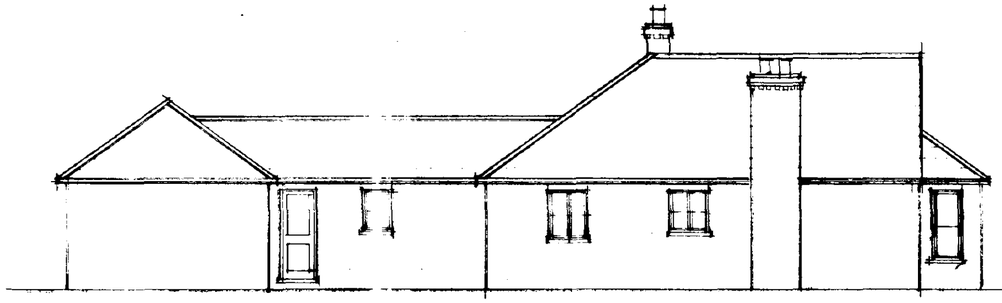

north

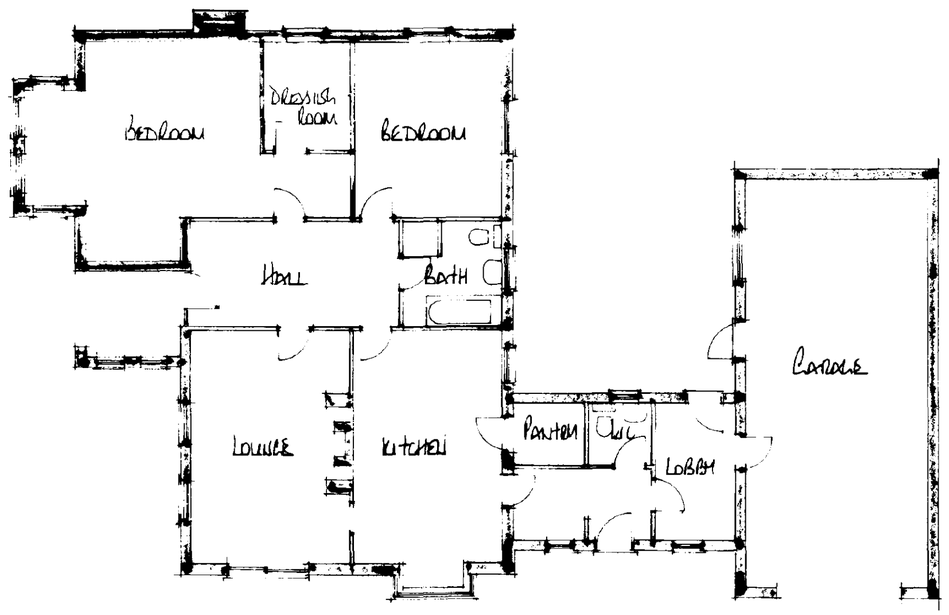

ground floor

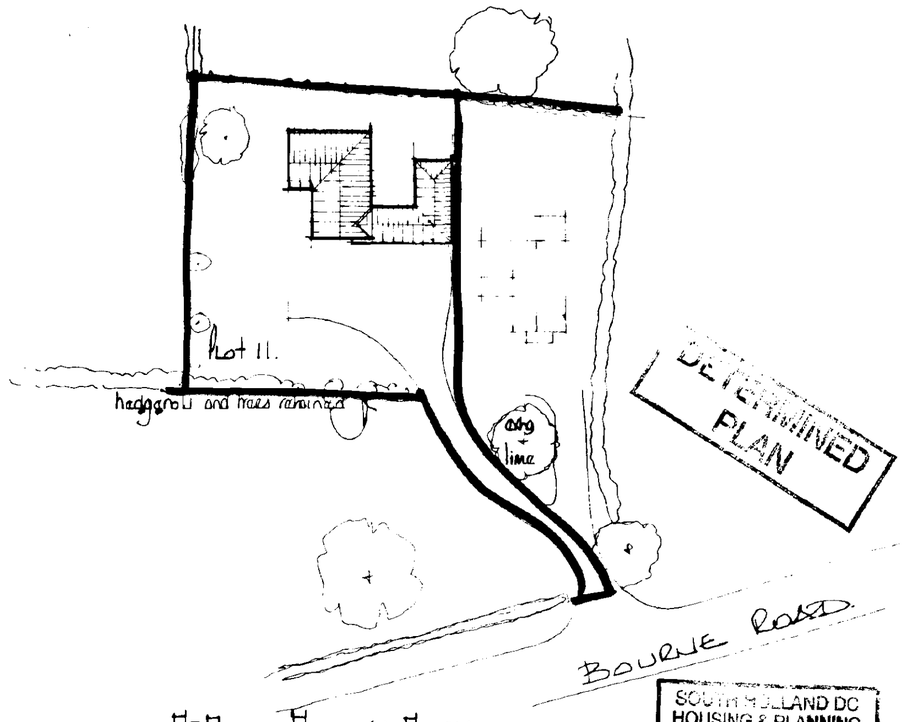

block plan

SOUTH KESTEVEN DC
HOUSING & PLANNING
13 JUN 1995
Ref: 0629/95

A	Date	Revisions

© copyright

EMDA
"Willow Lodge",
Horseshoe Road,
Spalding,
Lincs PE11 3JA
Tel Spalding (0775) 767968

Client
Mr. Mrs J. Earth

Job Title
Proposed Dwelling at
Plot 11 Monks House
Bourne Road
Spalding.

Drawing Title
Plan & Elevations

Scale 1:100

Date June 95 | Drawn by AL

Drg No 95/38/01 | Rev