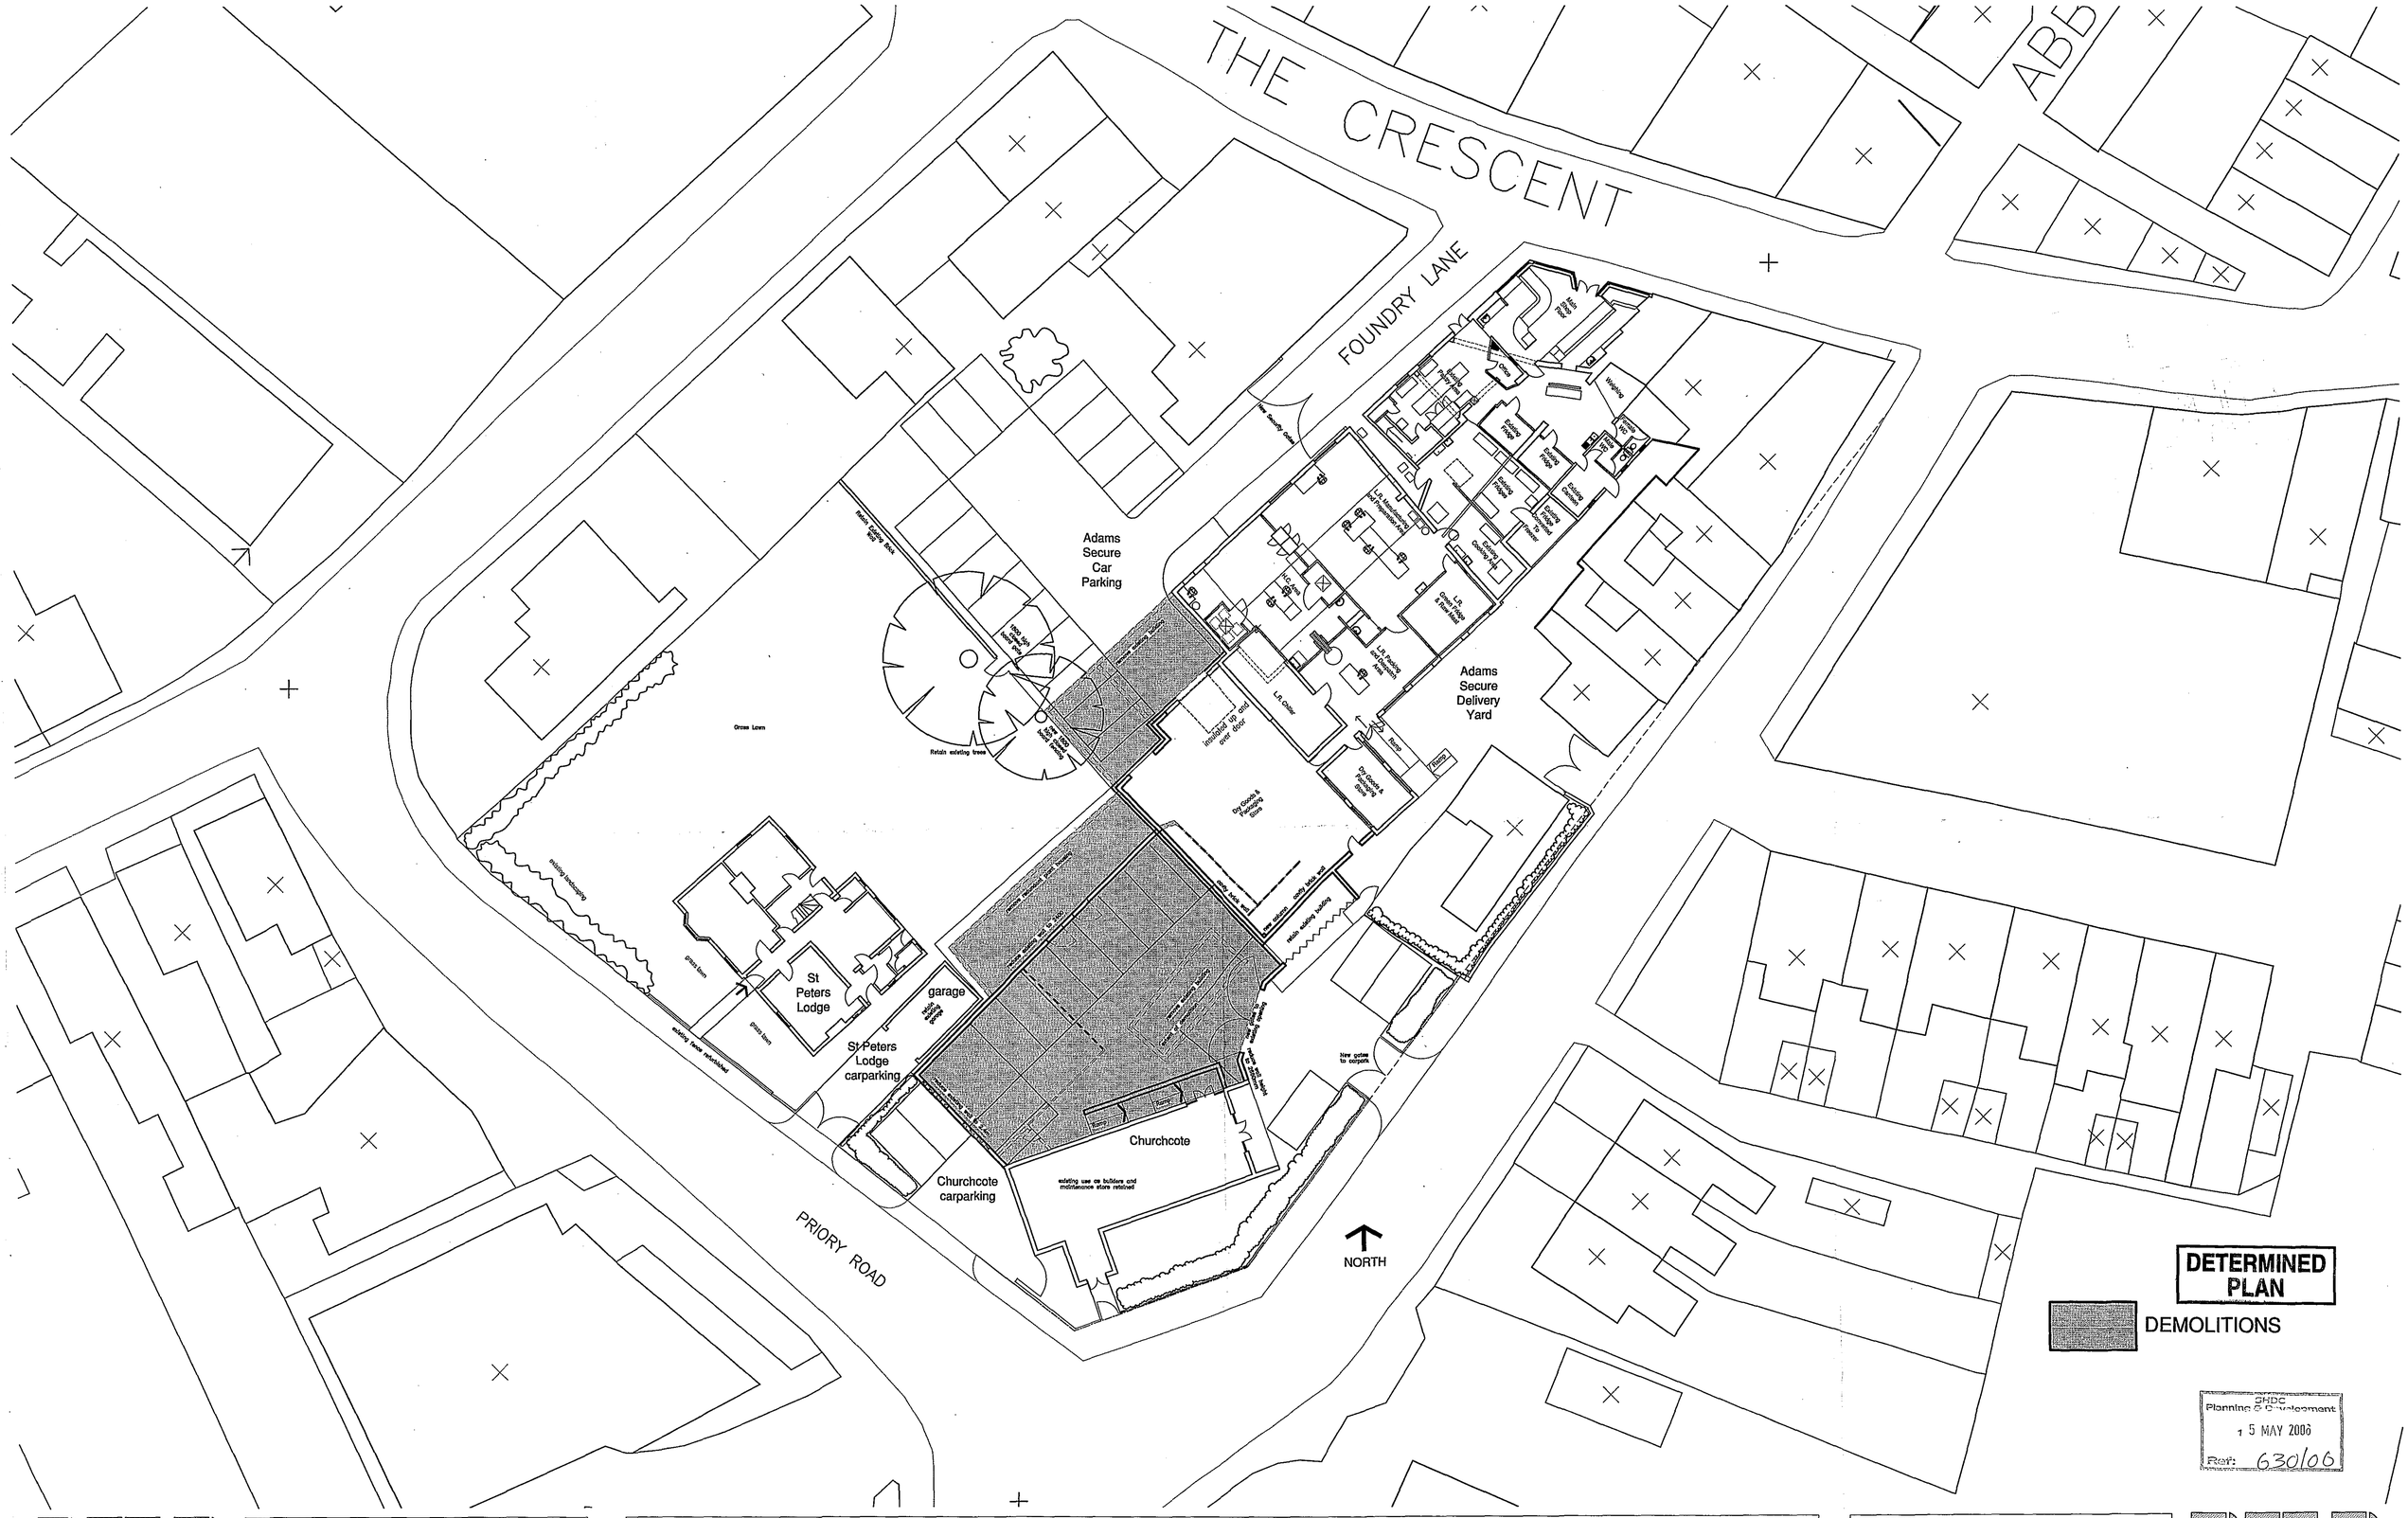

SHDC
Planning & Development
15 MAY 2006
Ref: 630/06

COPYRIGHT RESERVED
Do not scale. Dimensions to be checked on site
Discrepancies to be reported before proceeding.

NOTES:

Planning Application Issue:	Checked by:
Building Regulations Application Issue:	Checked by:
Tender Issue:	Checked by:
Final Issue:	Checked by:

REVISIONS:

A: B: C: D: E: F: G: H: J: K: L: M: N: O: P: Q: R: S: T: V: W: X: Y: Z:

SITE RE-DEVELOPMENT
GEO ADAMS AND SONS LTD
THE CRESCENT, SPALDING
DEMOLITION PLAN

PETER HADDON AND PARTNERS architects

CAD Ref: CRS06	Date: NOV 2005	3333/21
Scale at A1 : 1:200	Drawn: RT	

The Old Rectory, Rectory Lane, Milton Malsor
Northampton NN7 3AQ
Tel: 01604 858916 Fax: 01604 859123
e-mail: mail@peter-haddon.com