




EXISTING SOUTH EAST ELEVATION

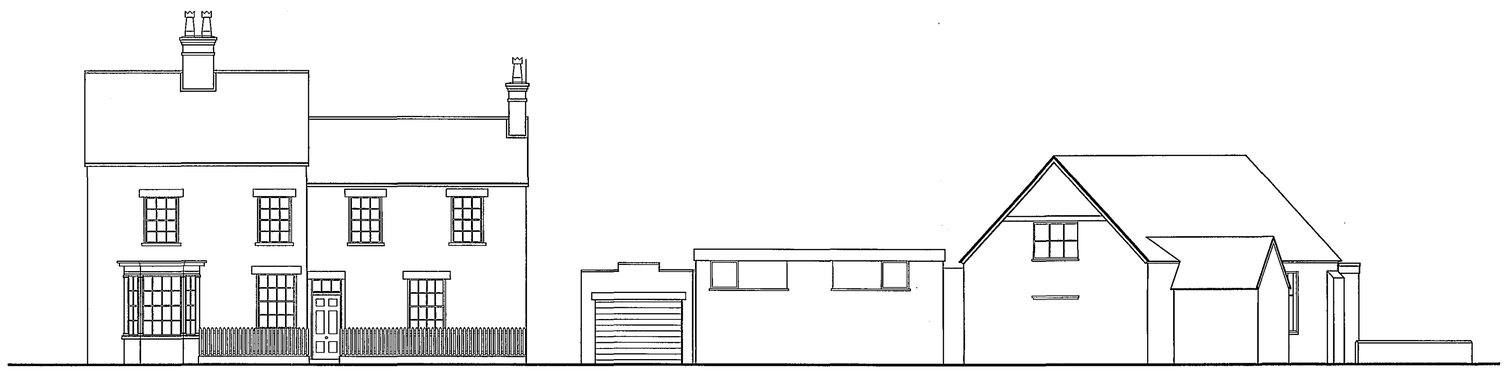

EXISTING SOUTH WEST ELEVATION

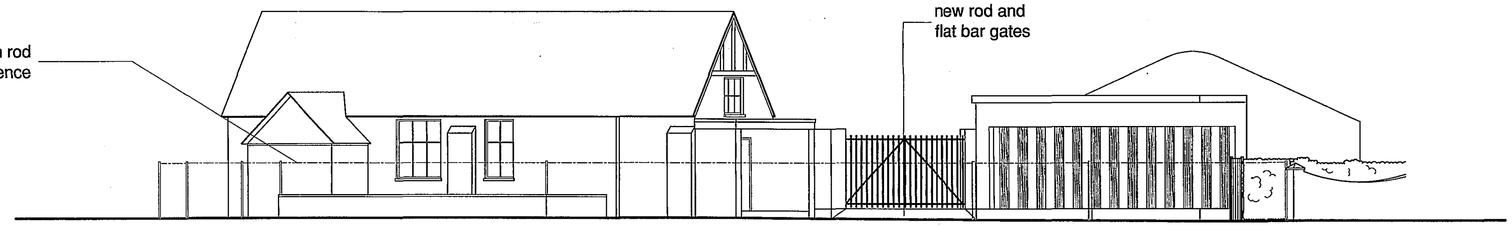


PROPOSED SOUTH EAST ELEVATION

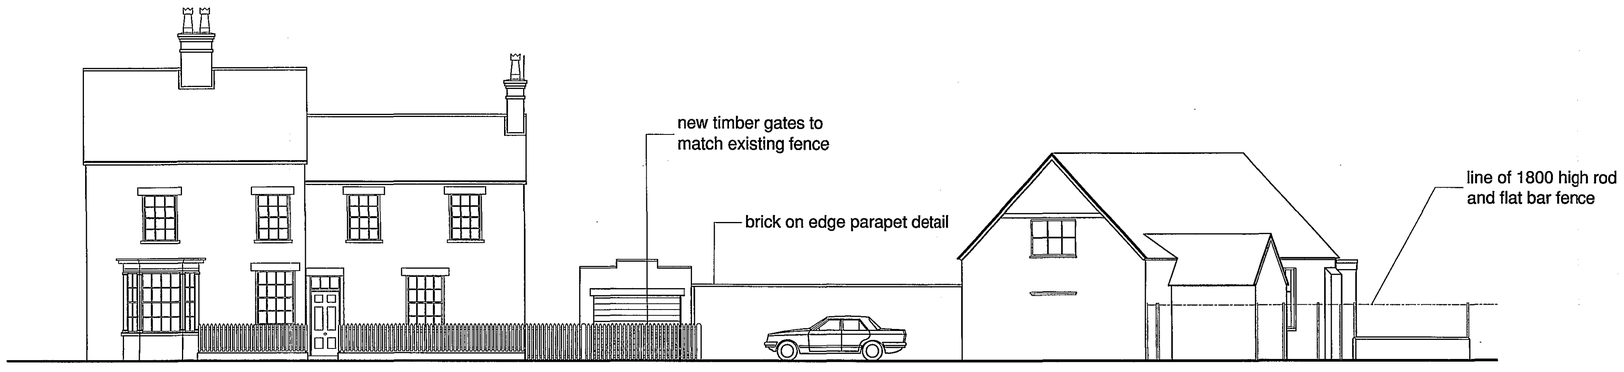

PROPOSED SOUTH WEST ELEVATION

Brick On Edge Parapet Detail
1:10 scale

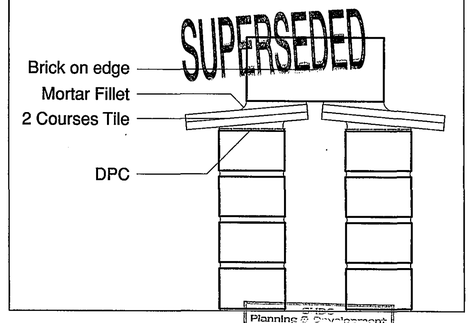

Planning & Development
5 MAY 2006
Ref: 630/06

COPYRIGHT RESERVED
Do not scale. Dimensions to be checked on site
Discrepancies to be reported before proceeding.

NOTES:

Planning Application Issue:	Checked by:
Building Regulations Application Issue:	Checked by:
Tender Issue:	Checked by:
Final Issue:	Checked by:

REVISIONS:

SITE RE-DEVELOPMENT
GEO ADAMS AND SONS LTD
THE CRESCENT, SPALDING
PROPOSED AND EXISTING ELEVATIONS

PETER HADDON AND PARTNERS

CAD Ref: CRSO6	Date: MARCH 2006	3333/20	
Scale at A1 : 1:100	Drawn: RT		

architects
The Old Rectory, Rectory Lane, Milton Malsor
Northampton NN7 3AQ
Tel: 01604 858916 Fax: 01604 859123
e-mail: mail@peter-haddon.com