
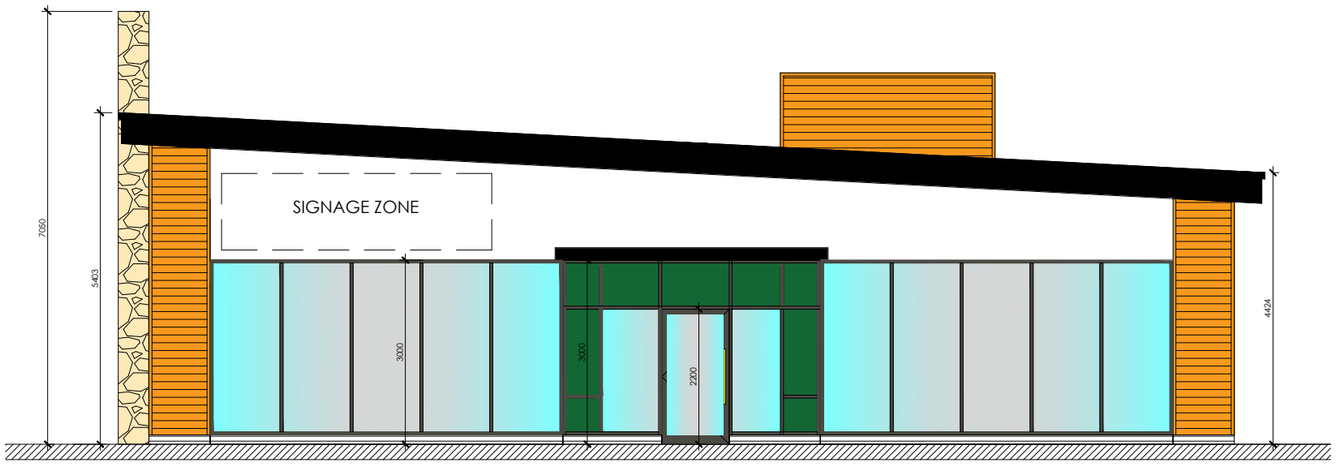



ELEVATION A

scale - 1:50 @ A1 + 1:100 @ A3

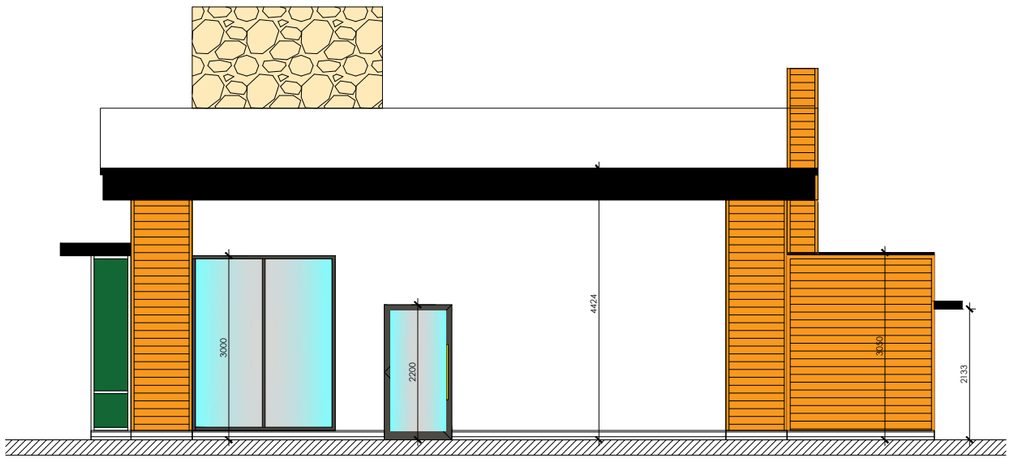


ELEVATION B

scale - 1:50 @ A1 + 1:100 @ A3

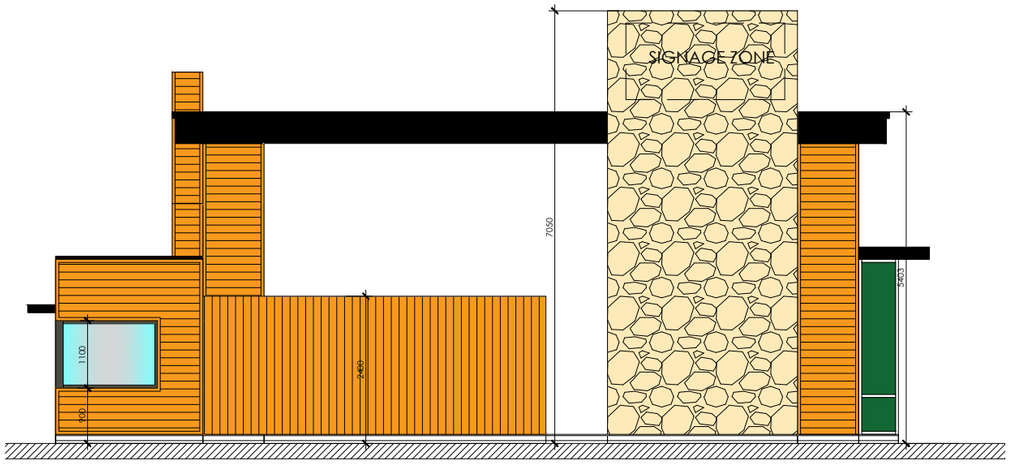

ELEVATION D

scale - 1:50 @ A1 + 1:100 @ A3

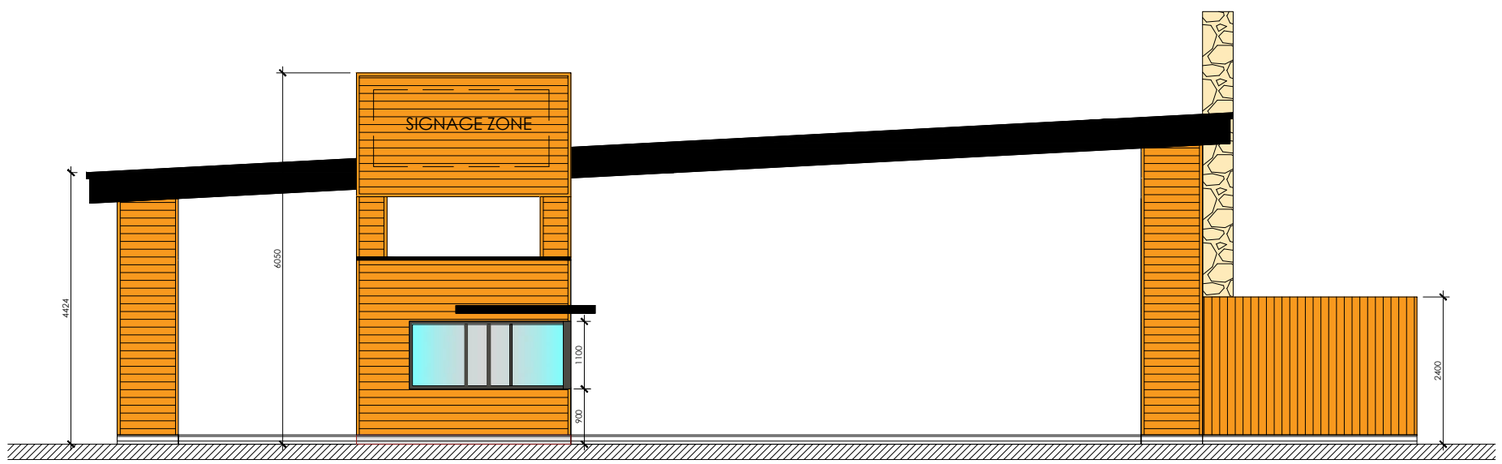


ELEVATION C

scale - 1:50 @ A1 + 1:100 @ A3

0 1 2 3 4 5 10

FOR INFORMATION

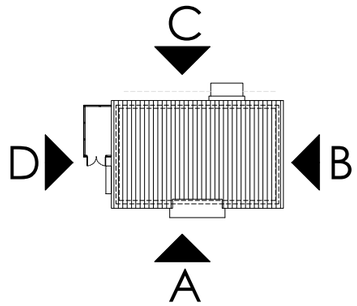

ALL DIMENSIONS TO BE CHECKED ON SITE.

DO NOT SCALE FROM THIS DRAWING EXCEPT FOR THE PURPOSES OF LOCAL AUTHORITY PLANNING

rev	date	description
-	-	-

rpa:group
51-53 church road
ashford, middlesex, tw15 2ty
telephone: +44 (0) 1784 256 579
facsimile: +44 (0) 1784 247 300
website: www.therpagroup.com

NEW STORE

store address
LAND at A151/A16
SPALDING
PE12 6EP
LINCOLNSHIRE

drawing title
PROPOSED DRIVE THROUGH COFFEE SHOP
EXTERNAL ELEVATIONS

drawn by	checked	date
DAO	MC	7.6.19
store no.	scale	
-	as indicated @ A1	

drawing no.	revision
2006267-2019-G101	-