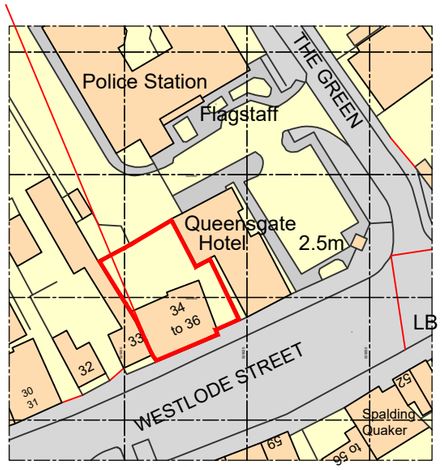


Ordnance Survey, (c) Crown Copyright 2022. All rights reserved. Licence number 100022432


Site Location Plan

Scale 1:1250 @ A3

Site of works proposal outlined in red.

SCALE 1 : 1250 — 0m 10m 20m 40m 60m 80m 100m 120m

SCALE 1 : 1 — 0m 8mm 16mm 40mm 56mm 80mm 100mm

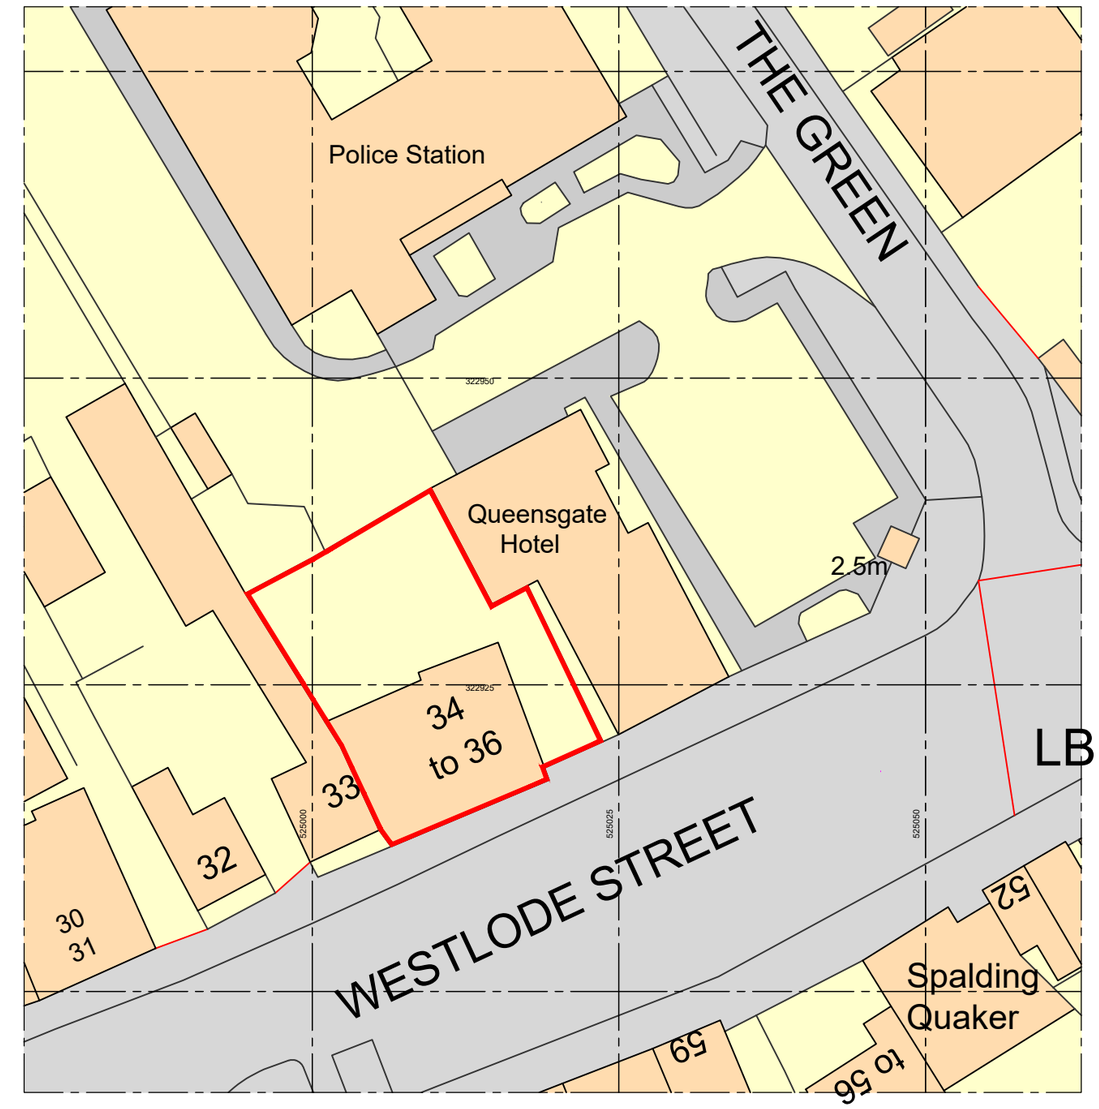

Ordnance Survey, (c) Crown Copyright 2022. All rights reserved. Licence number 100022432

Site Block Plan as existing

Scale 1:500 @ A3

Site of works proposal outlined in red.

SCALE 1 : 500 — 0m 5m 10m 20m 30m 40m 50m

SCALE 1 : 1 — 0m 10mm 20mm 40mm 60mm 80mm 100mm

DO NOT SCALE THIS DRAWING. THE CONTRACTOR IS DEEMED TO HAVE CHECKED ALL DIMENSIONS ON SITE AND REPORT ANY DISCREPANCIES TO OGLESBY & LIMB LTD.
THE CONTENTS OF THIS DRAWING ARE COVERED BY COPYRIGHT AND REMAIN THE PROPERTY OF OGLESBY & LIMB LTD. WRITTEN APPROVAL MUST BE OBTAINED FROM OGLESBY & LIMB LTD PRIOR TO DUPLICATION OR REPRODUCTION OF THIS DRAWING OR ITS CONTENTS.
ANY DIMENSIONS NOT SHOWN ARE TO BE CHECKED AND AGREED WITH OGLESBY & LIMB LTD.

Ref.	Date	Description	Initial
-	XX.XX.XX	Xxxxxx	RDL

Oglesby & Limb Ltd
Chartered Architect
Suite 1, Market Chambers
12 Market Place, Spalding, Lincs
PE11 1SL
Tel: 01775 761196
e-mail: design@o-l-ltd.co.uk

Client:
Grzegorz Wiglusz

Project:
Proposed Change of use of building to HMO at 34-36 Westlode Street Spalding Lincolnshire PE11 2AF

Drawing Title:
Site Location & Block Plans as existing

GENERAL ISSUE

Date:	Scale:
07.06.22	as shown @ A3
Drawn by: AJO	Checked by: CLS

Drawing Number:	Rev:
A1612 - 01	P1