

North West Elevation

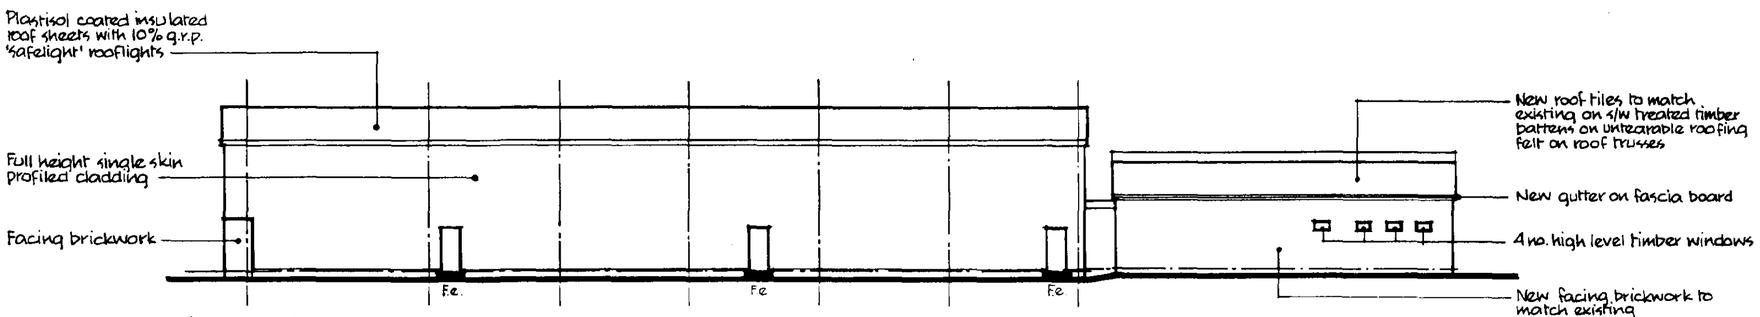

South East Elevation

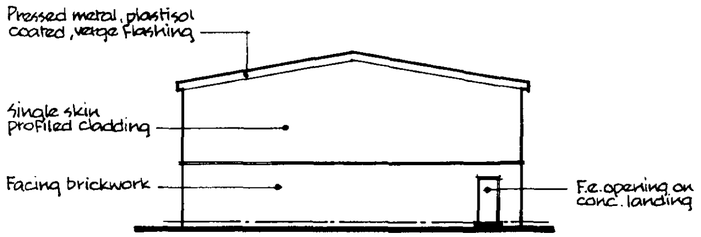

North East Elevation

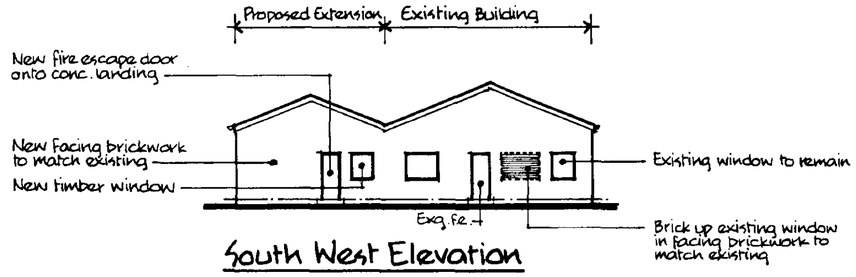

South West Elevation

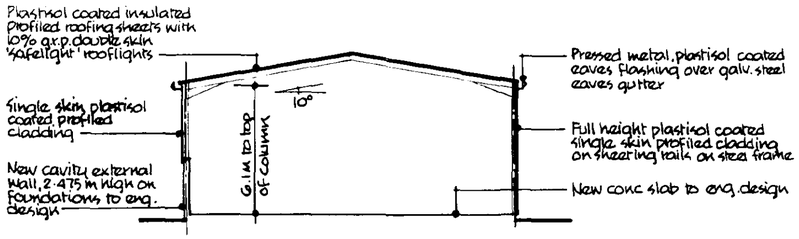

Section Y-Y

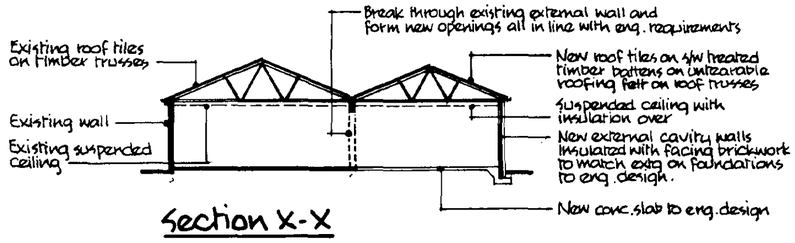

Section X-X

PLAN

SOUTH HOLLAND DC
HOUSING & PLANNING
15 JUN 1998
Ref. 063/98

PROPOSED ELEVATIONS.

PROPOSED ALTERATIONS
AT
ROMAN BANK
SPALDING
LINCOLNSHIRE
FOR
JENSON LTD

RONE
DESIGN
ARCHITECTURAL CONSULTANTS
PROJECT MANAGERS
INTERIOR DESIGNERS
PLANNING SUPERVISORS

SCALE 1:200
DATE JUNE '98
DRAWN BY D.J.M.
DRAWING No. 1433-7

RONE DESIGN LTD
22/23 VICTORIA ROAD, SALTAIRE, SHIPLEY,
WEST YORKSHIRE BD18 3LQ
TEL: (01274) 531707 FAX: (01274) 588629

GENERAL NOTES.

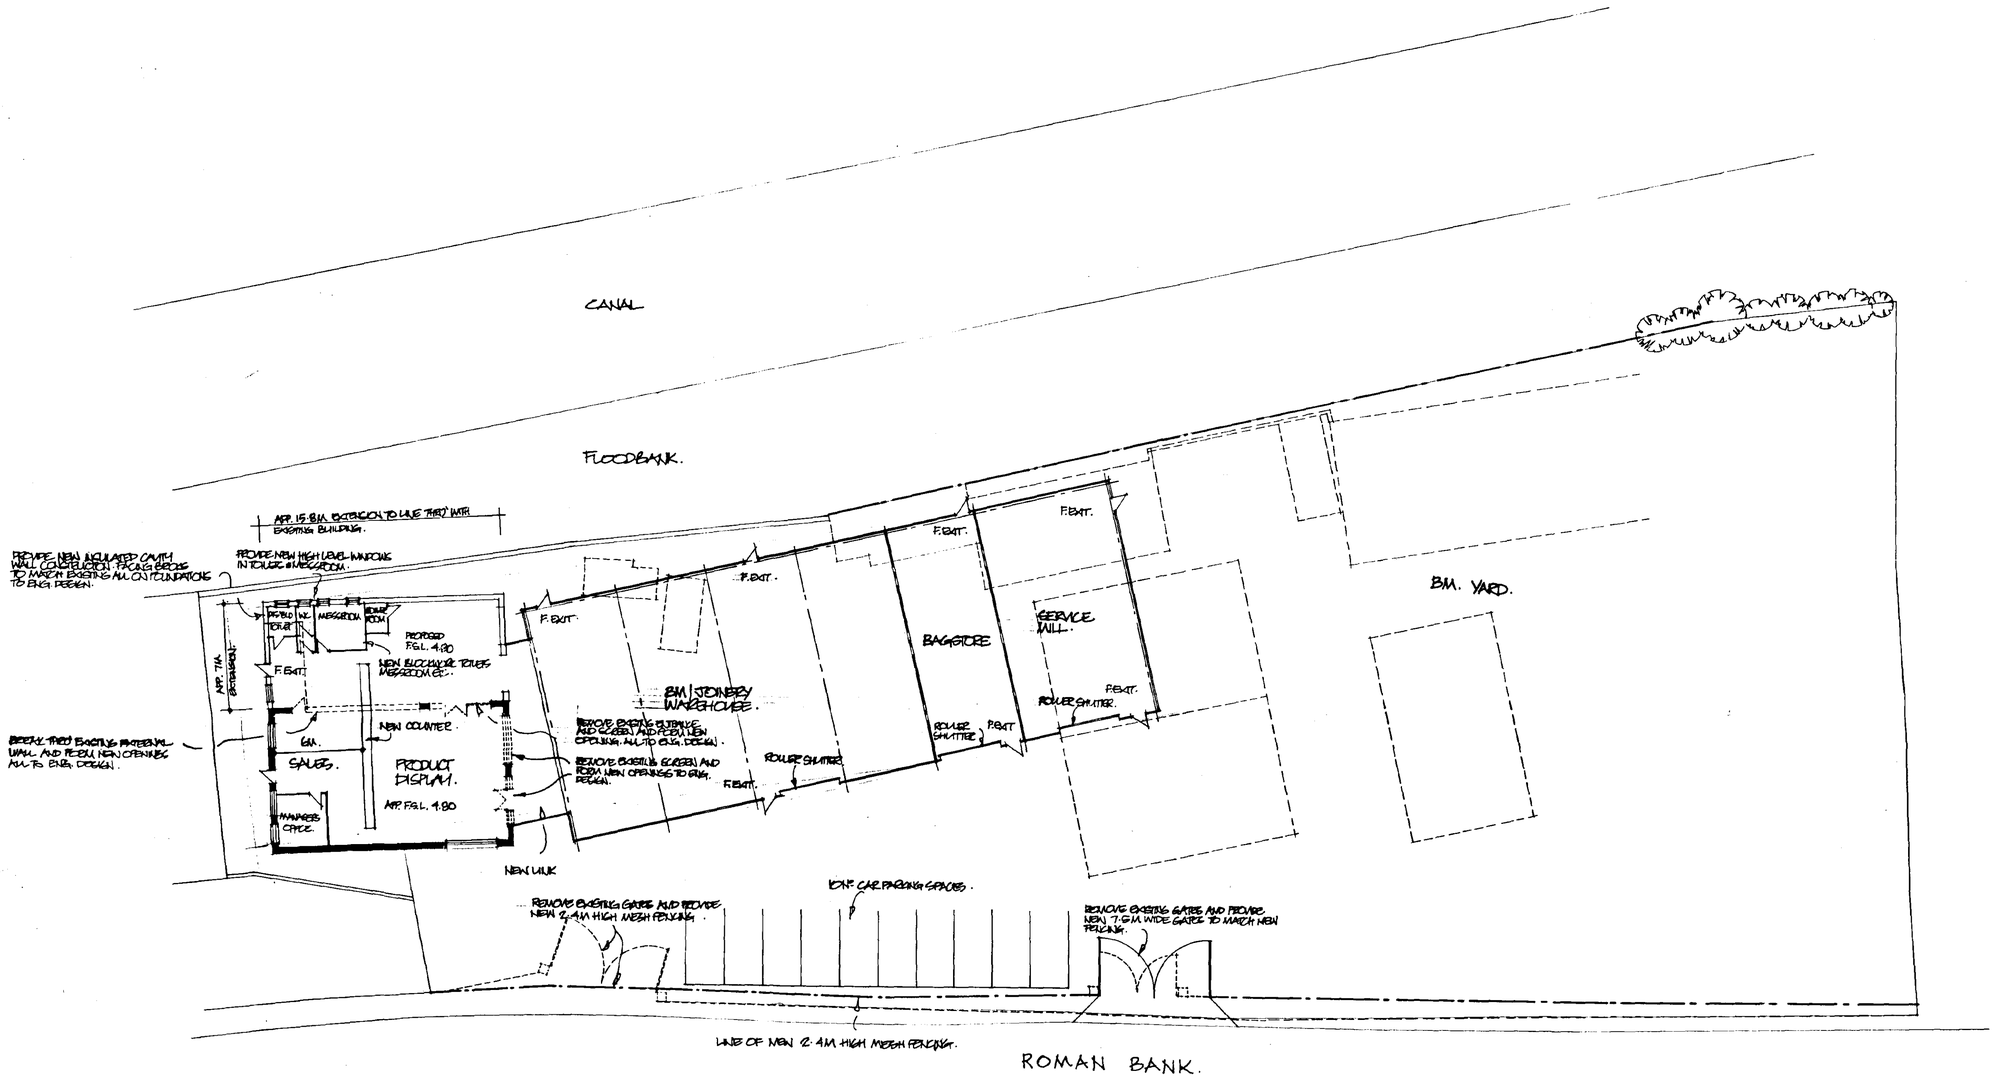

DETERMINED PLAN

SOUTH HOLLAND D/C HOUSING & PLANNING
19 JUN 1998
Ref: 0631/98

PROPOSED SCHEME A.

PROPOSED ALTERATIONS.
AT
ROMAN BANK
SPALDING
LINCOLNSHIRE.
FOR
JENSON LTD.

RONE DESIGN

ARCHITECTURAL CONSULTANTS
PROJECT MANAGERS
INTERIOR DESIGNERS
PLANNING SUPERVISORS

SCALE 1:100.

DATE MAY 98'

DRAWN BY M. LOUGHMAN.

DRAWING No. 1433.5

RONE DESIGN LTD
22/23 VICTORIA ROAD, SALTAIRE, SHIPLEY,
WEST YORKSHIRE BD18 3LQ
TEL: (01274) 531707 FAX: (01274) 588629

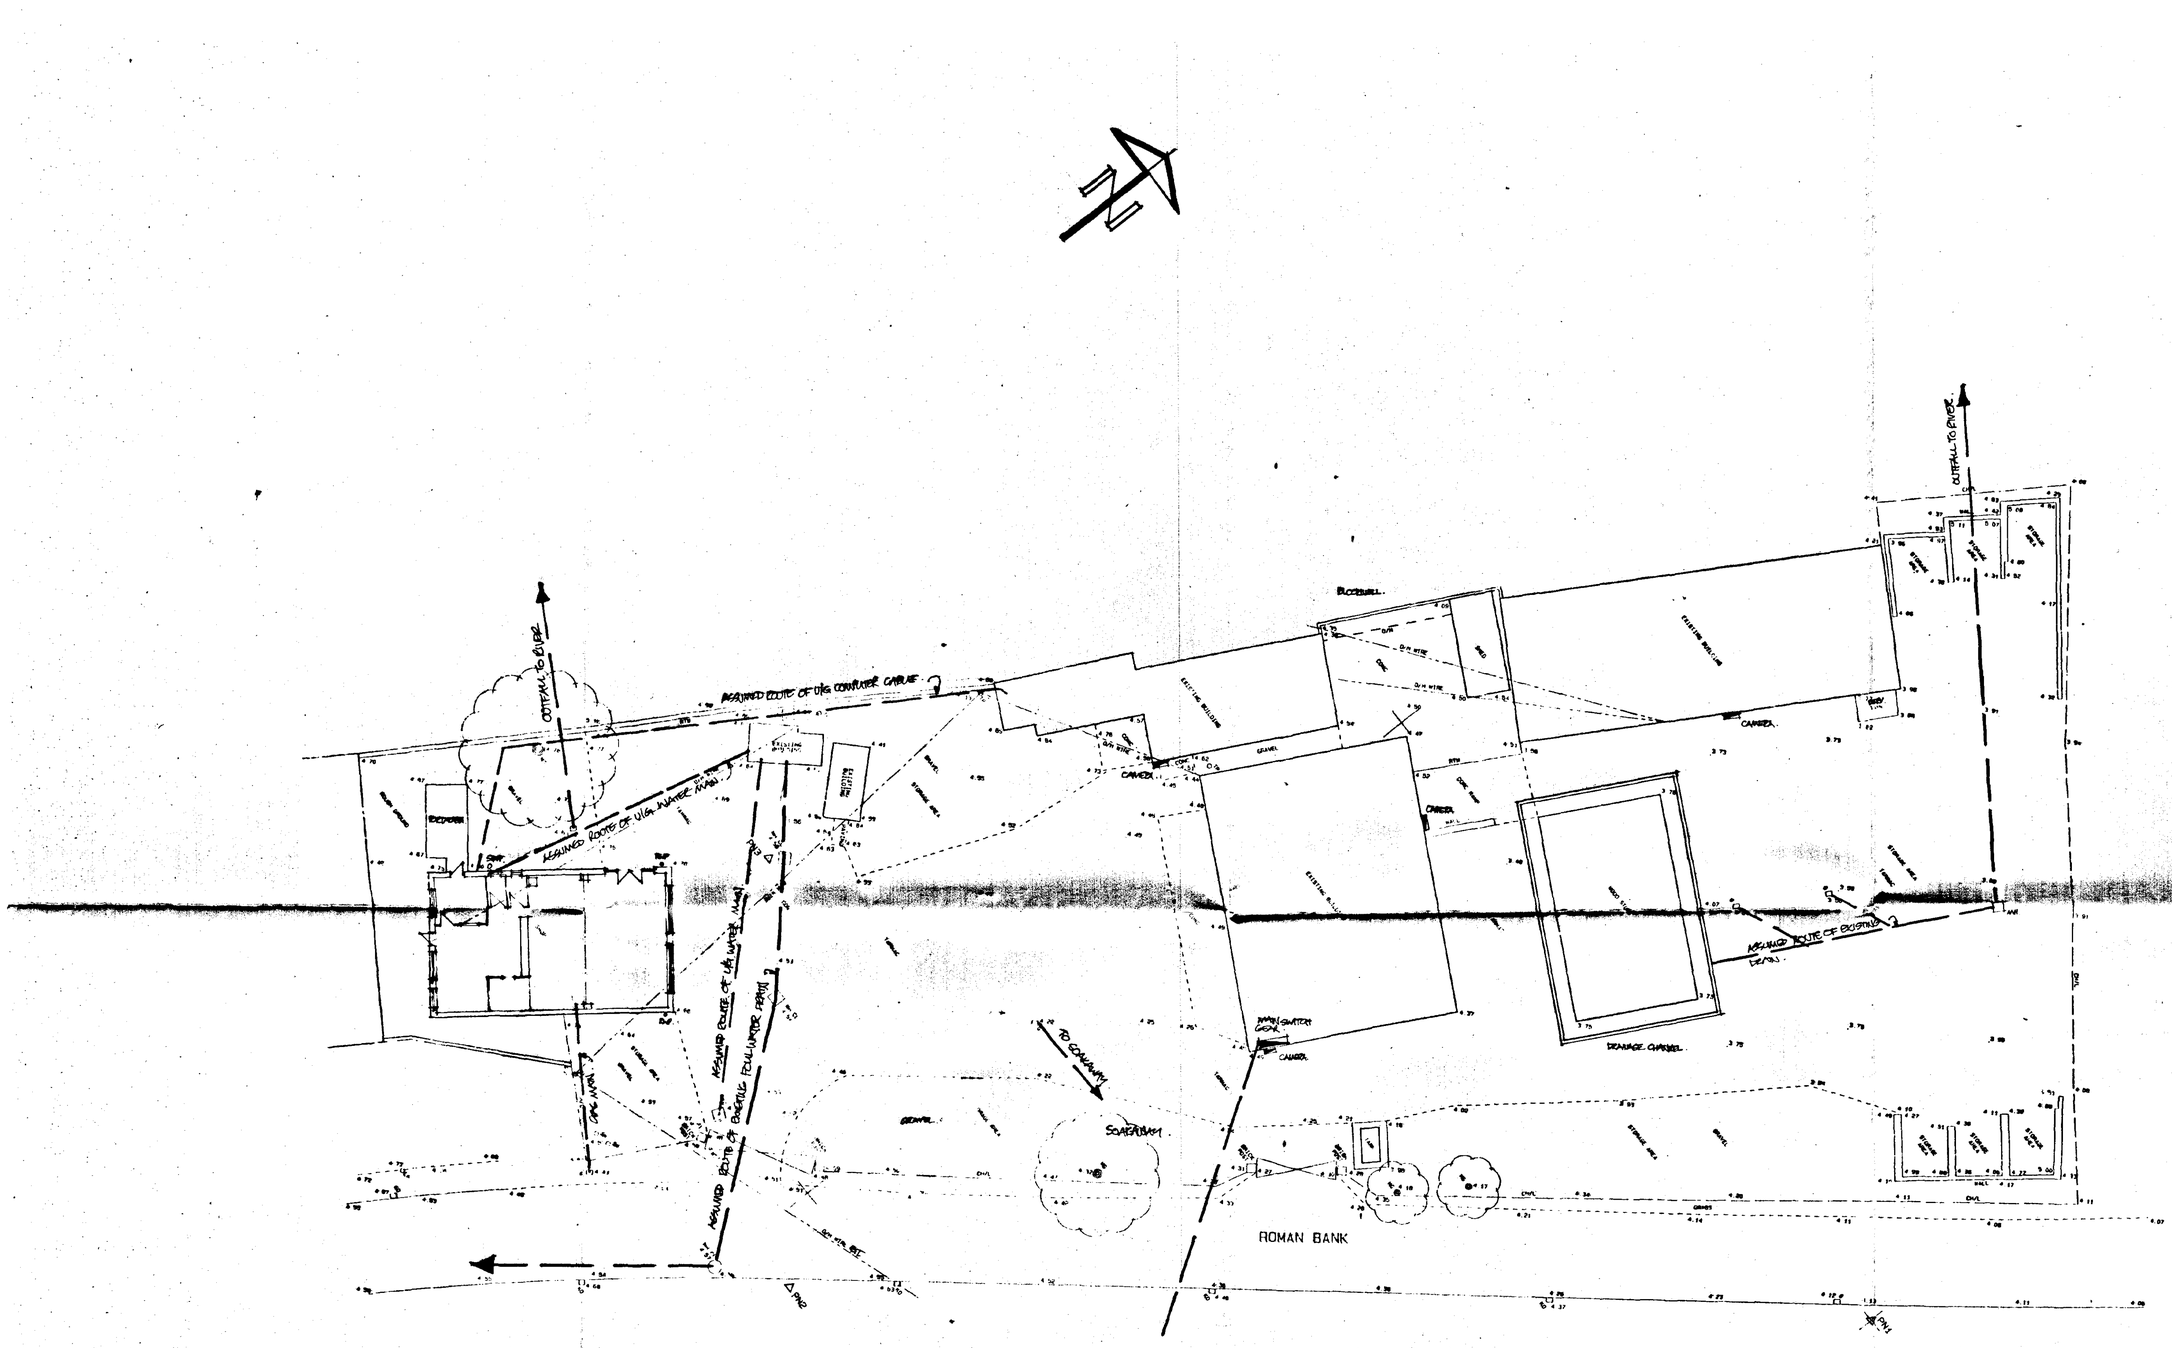

DETERMINED PLAN

SOUTH HOLLAND DC HOUSING & PLANNING 19 JUN 1998 Ref: 063/98

EXISTING SURVEY.

PROPOSED ALTERATIONS.
AT
ROMAN BANK
SPALDING
LINCOLNSHIRE
FOR
HARCROS TIMBER AND BUILDING SUPPLIES LTD.

RONE
DESIGN
ARCHITECTURAL CONSULTANTS
PROJECT MANAGERS
INTERIOR DESIGNERS
PLANNING SUPERVISORS

SCALE 1:200.

DATE AUGUST 97.

DRAWN BY

DRAWING No. 1432.1

RONE DESIGN LTD
22/23 VICTORIA ROAD, SALTAIRE, SHIPLEY,
WEST YORKSHIRE BD18 3LQ
TEL: (01274) 531707 FAX: (01274) 588629