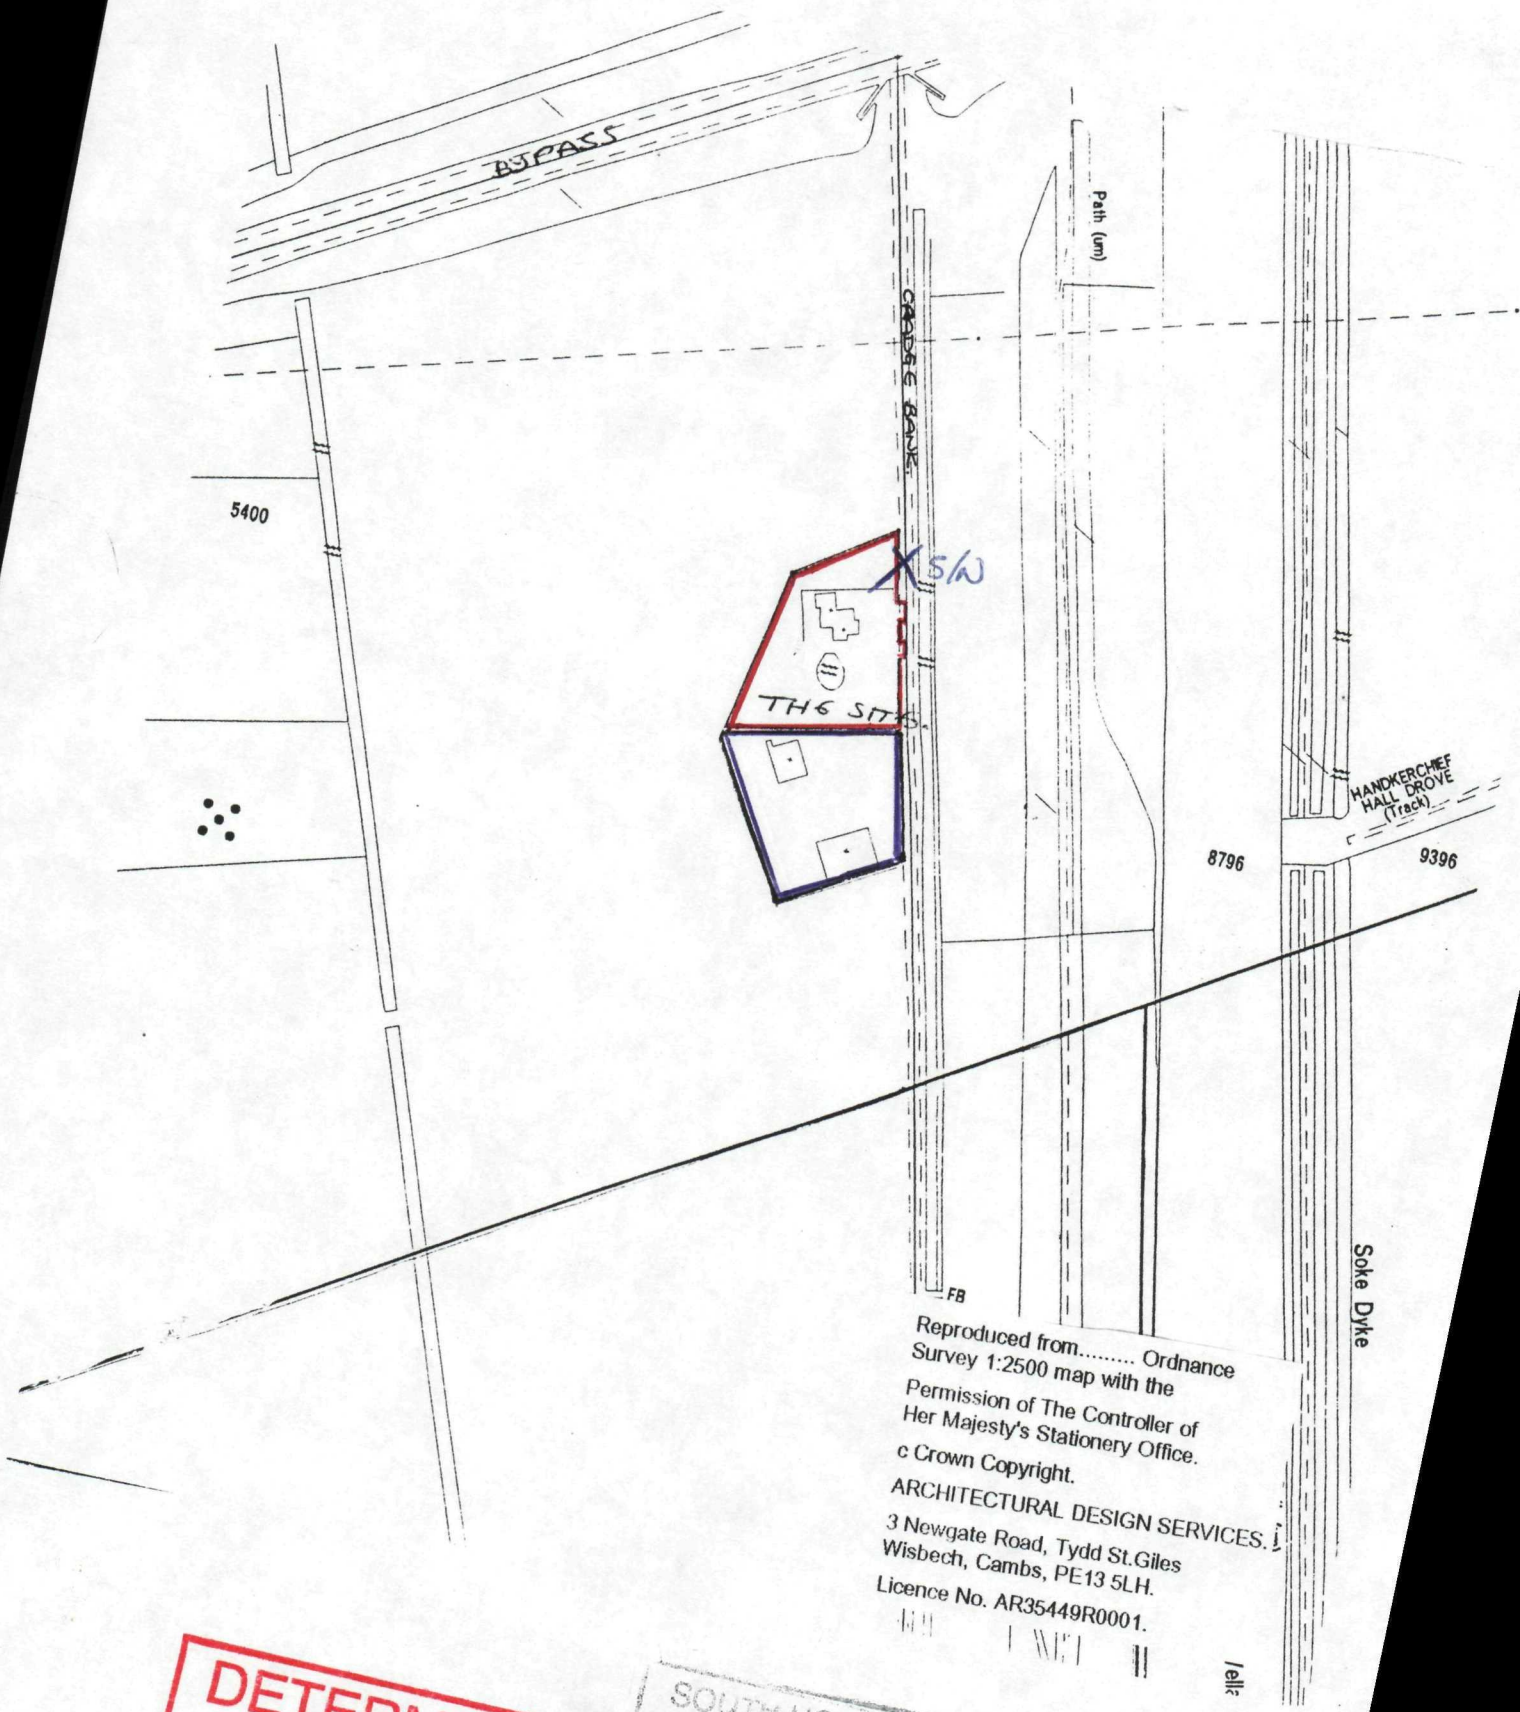


Reproduced from..... Ordnance Survey 1:2500 map with the Permission of The Controller of Her Majesty's Stationery Office.
c Crown Copyright.
ARCHITECTURAL DESIGN SERVICES.
3 Newgate Road, Tydd St.Giles
Wisbech, Cambs, PE13 5LH.
Licence No. AR35449R0001.

DETERMINED PLAN

SOUTH HOLLAND DC
HOUSING & PLANNING
28 JUN 1999
Ref: 0631/99