
DETERMINED PLAN
SOUTH HOLLAND DC
HOUSING & PLANNING
26 JUN 1999
Ref: 0631/99

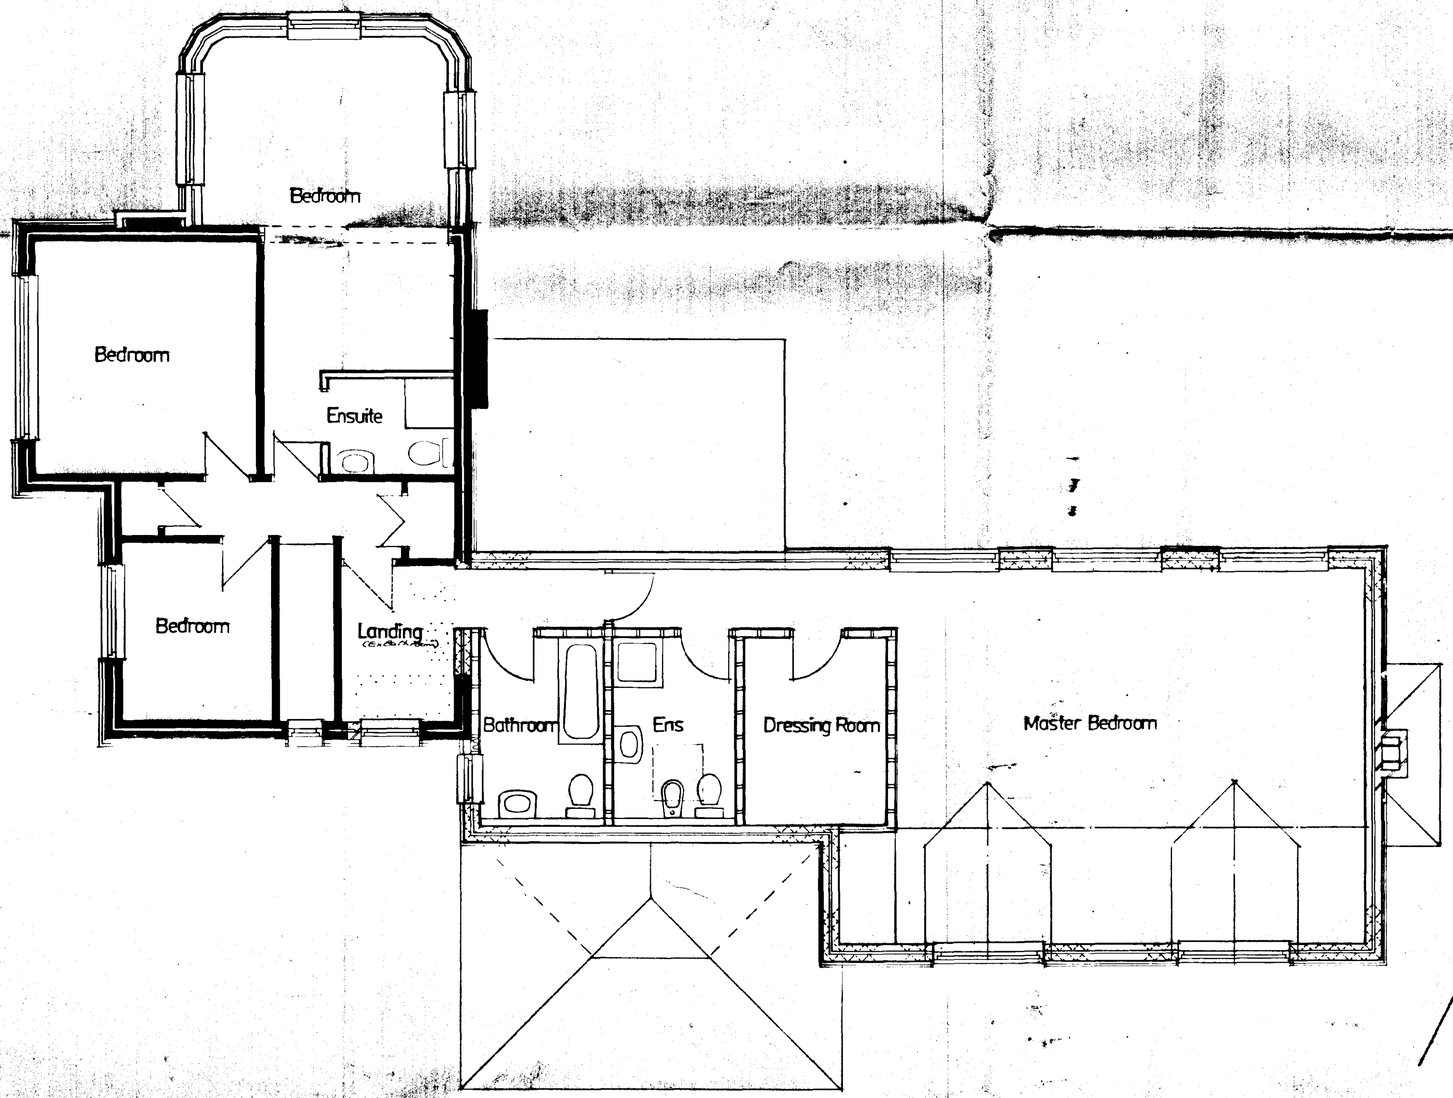

Architectural
Design Services
S J Thrower
3 Newgate Road
Tydd St. Giles
Wisbech
Cambridgeshire
PE13 5LH
Telephone
01945 870022


Proposed Extension and Alterations
at
Welland House, Cradge Bank,
Spalding.

For Mr & Mrs C.Currin.

Proposed First Floor Plan.

1-50	July 98	S J T	

Drng no. SH/43598.

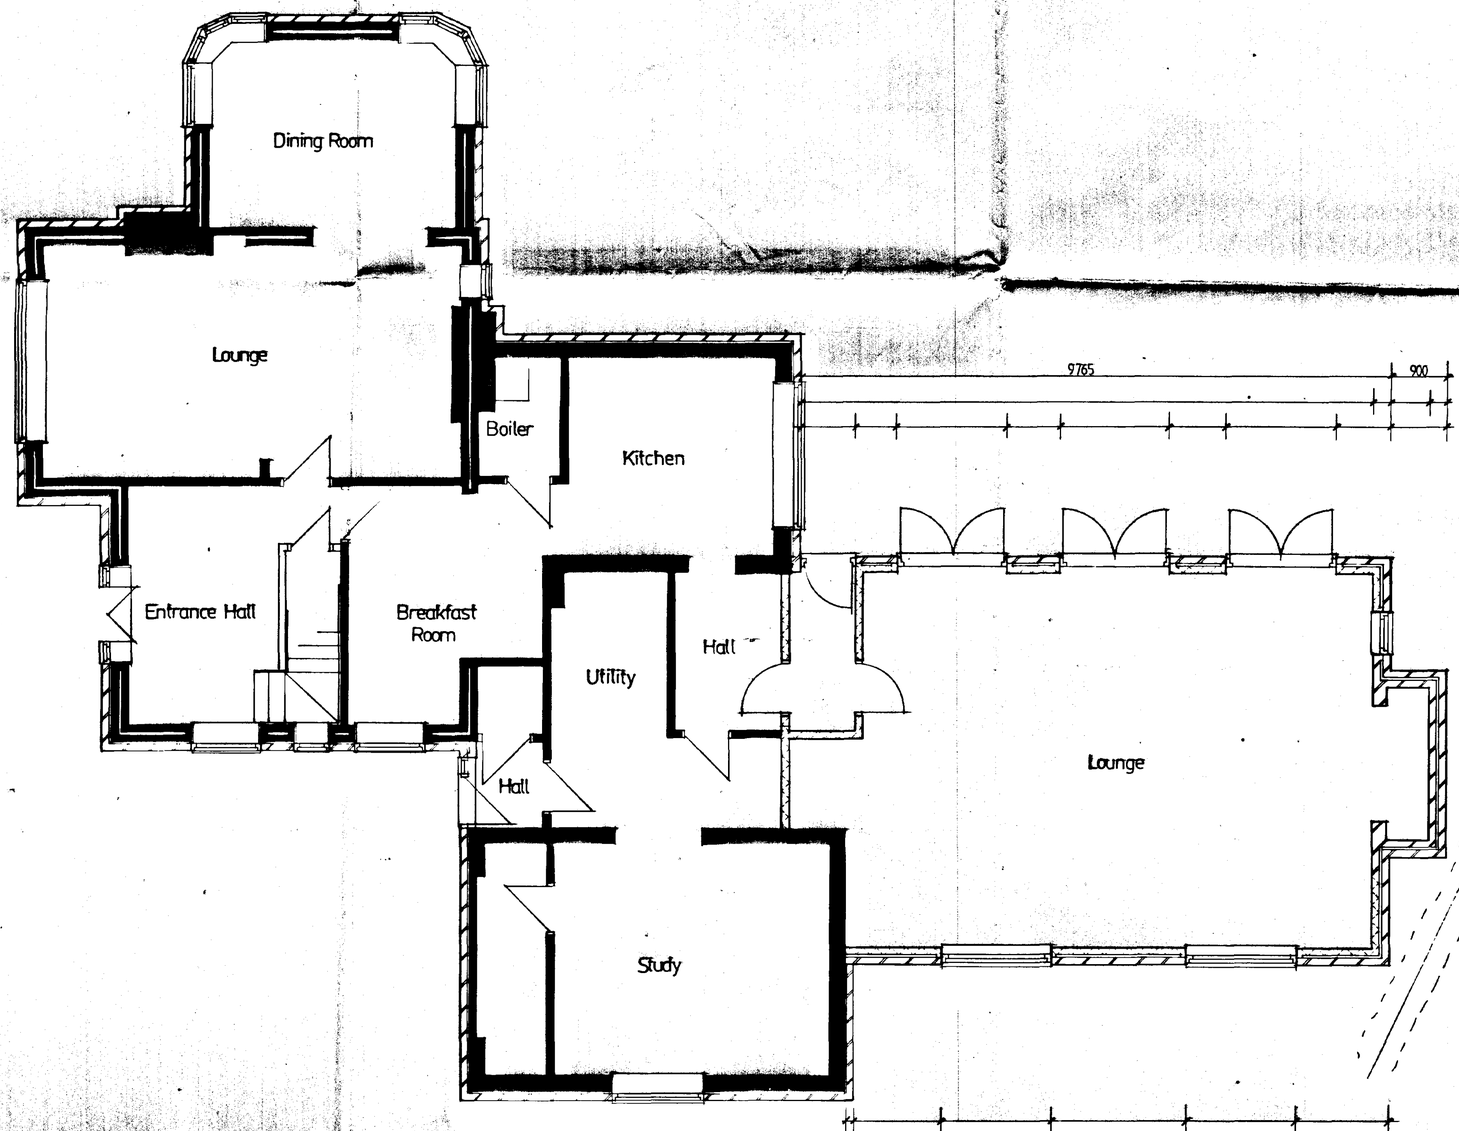

DETERMINED PLAN

SOUTH HOLLAND DC HOUSING & PLANNING
28 JUN 1999
Ref. S631/99

Architectural Design Services
S. J. Thrower
2 Newgate Road
Tydd St Giles
Wisbech
Cambridgeshire
PE13 5LH
Telephone
01945 870022

Proposed Extension and Alterations at Welland House, Cradge Bank, Spalding.

For Mr & Mrs C. Curnin.


Ground Floor Plan.

Scale	Date	Drawn	Check
1-50.	May 99.	S. J.T.	—

Drng no. SH/51499.




FRONT ELEVATION.

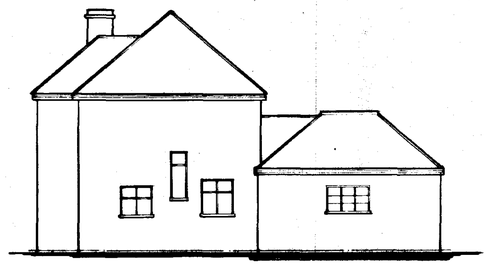

END ELEVATION.



REAR ELEVATION.

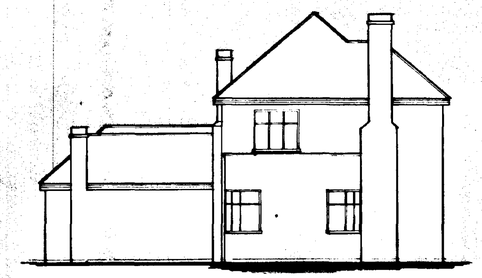


END ELEVATION.


PROPOSED ELEVATIONS.




FRONT ELEVATION.

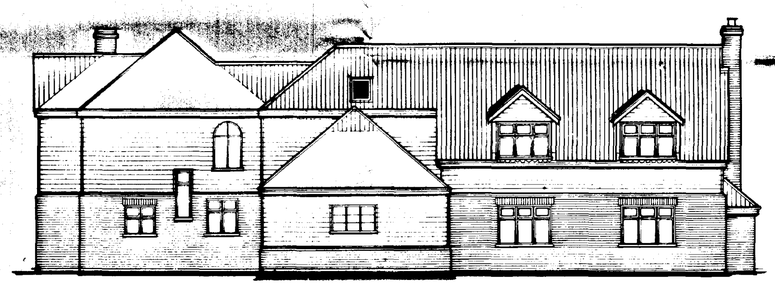

END ELEVATION.

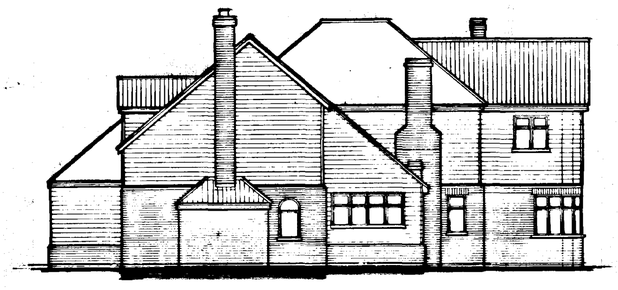

REAR ELEVATION.

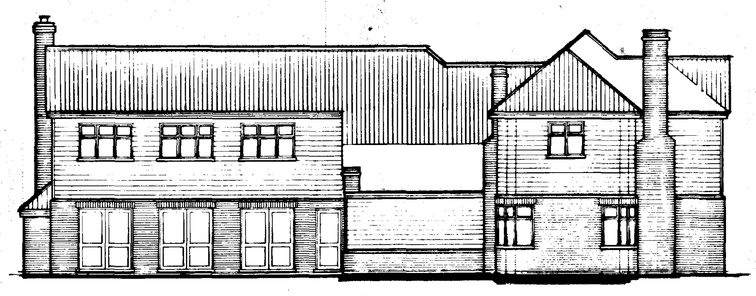

END ELEVATION.

DETERMINED PLAN

SOUTH HOLLAND DC HOUSING & PLANNING

28 JUN 1999

Ref: 0631/99

Architectural Design Services

S. J. Thrower

3 Newgate Road
Tydd St Giles
Wisbech
Cambridgeshire
PE13 5LH
Telephone
01945 870022


Proposed Extension and Alterations at Welland House, Cradge Bank, Spalding.

For: Mr. & Mrs. C. Curmin.

Existing and Proposed Elevations.

Scale	Date	Drwn	Chkd
1-100	Apr 99	S.J.T.	—

Drwng no. SH/51899.

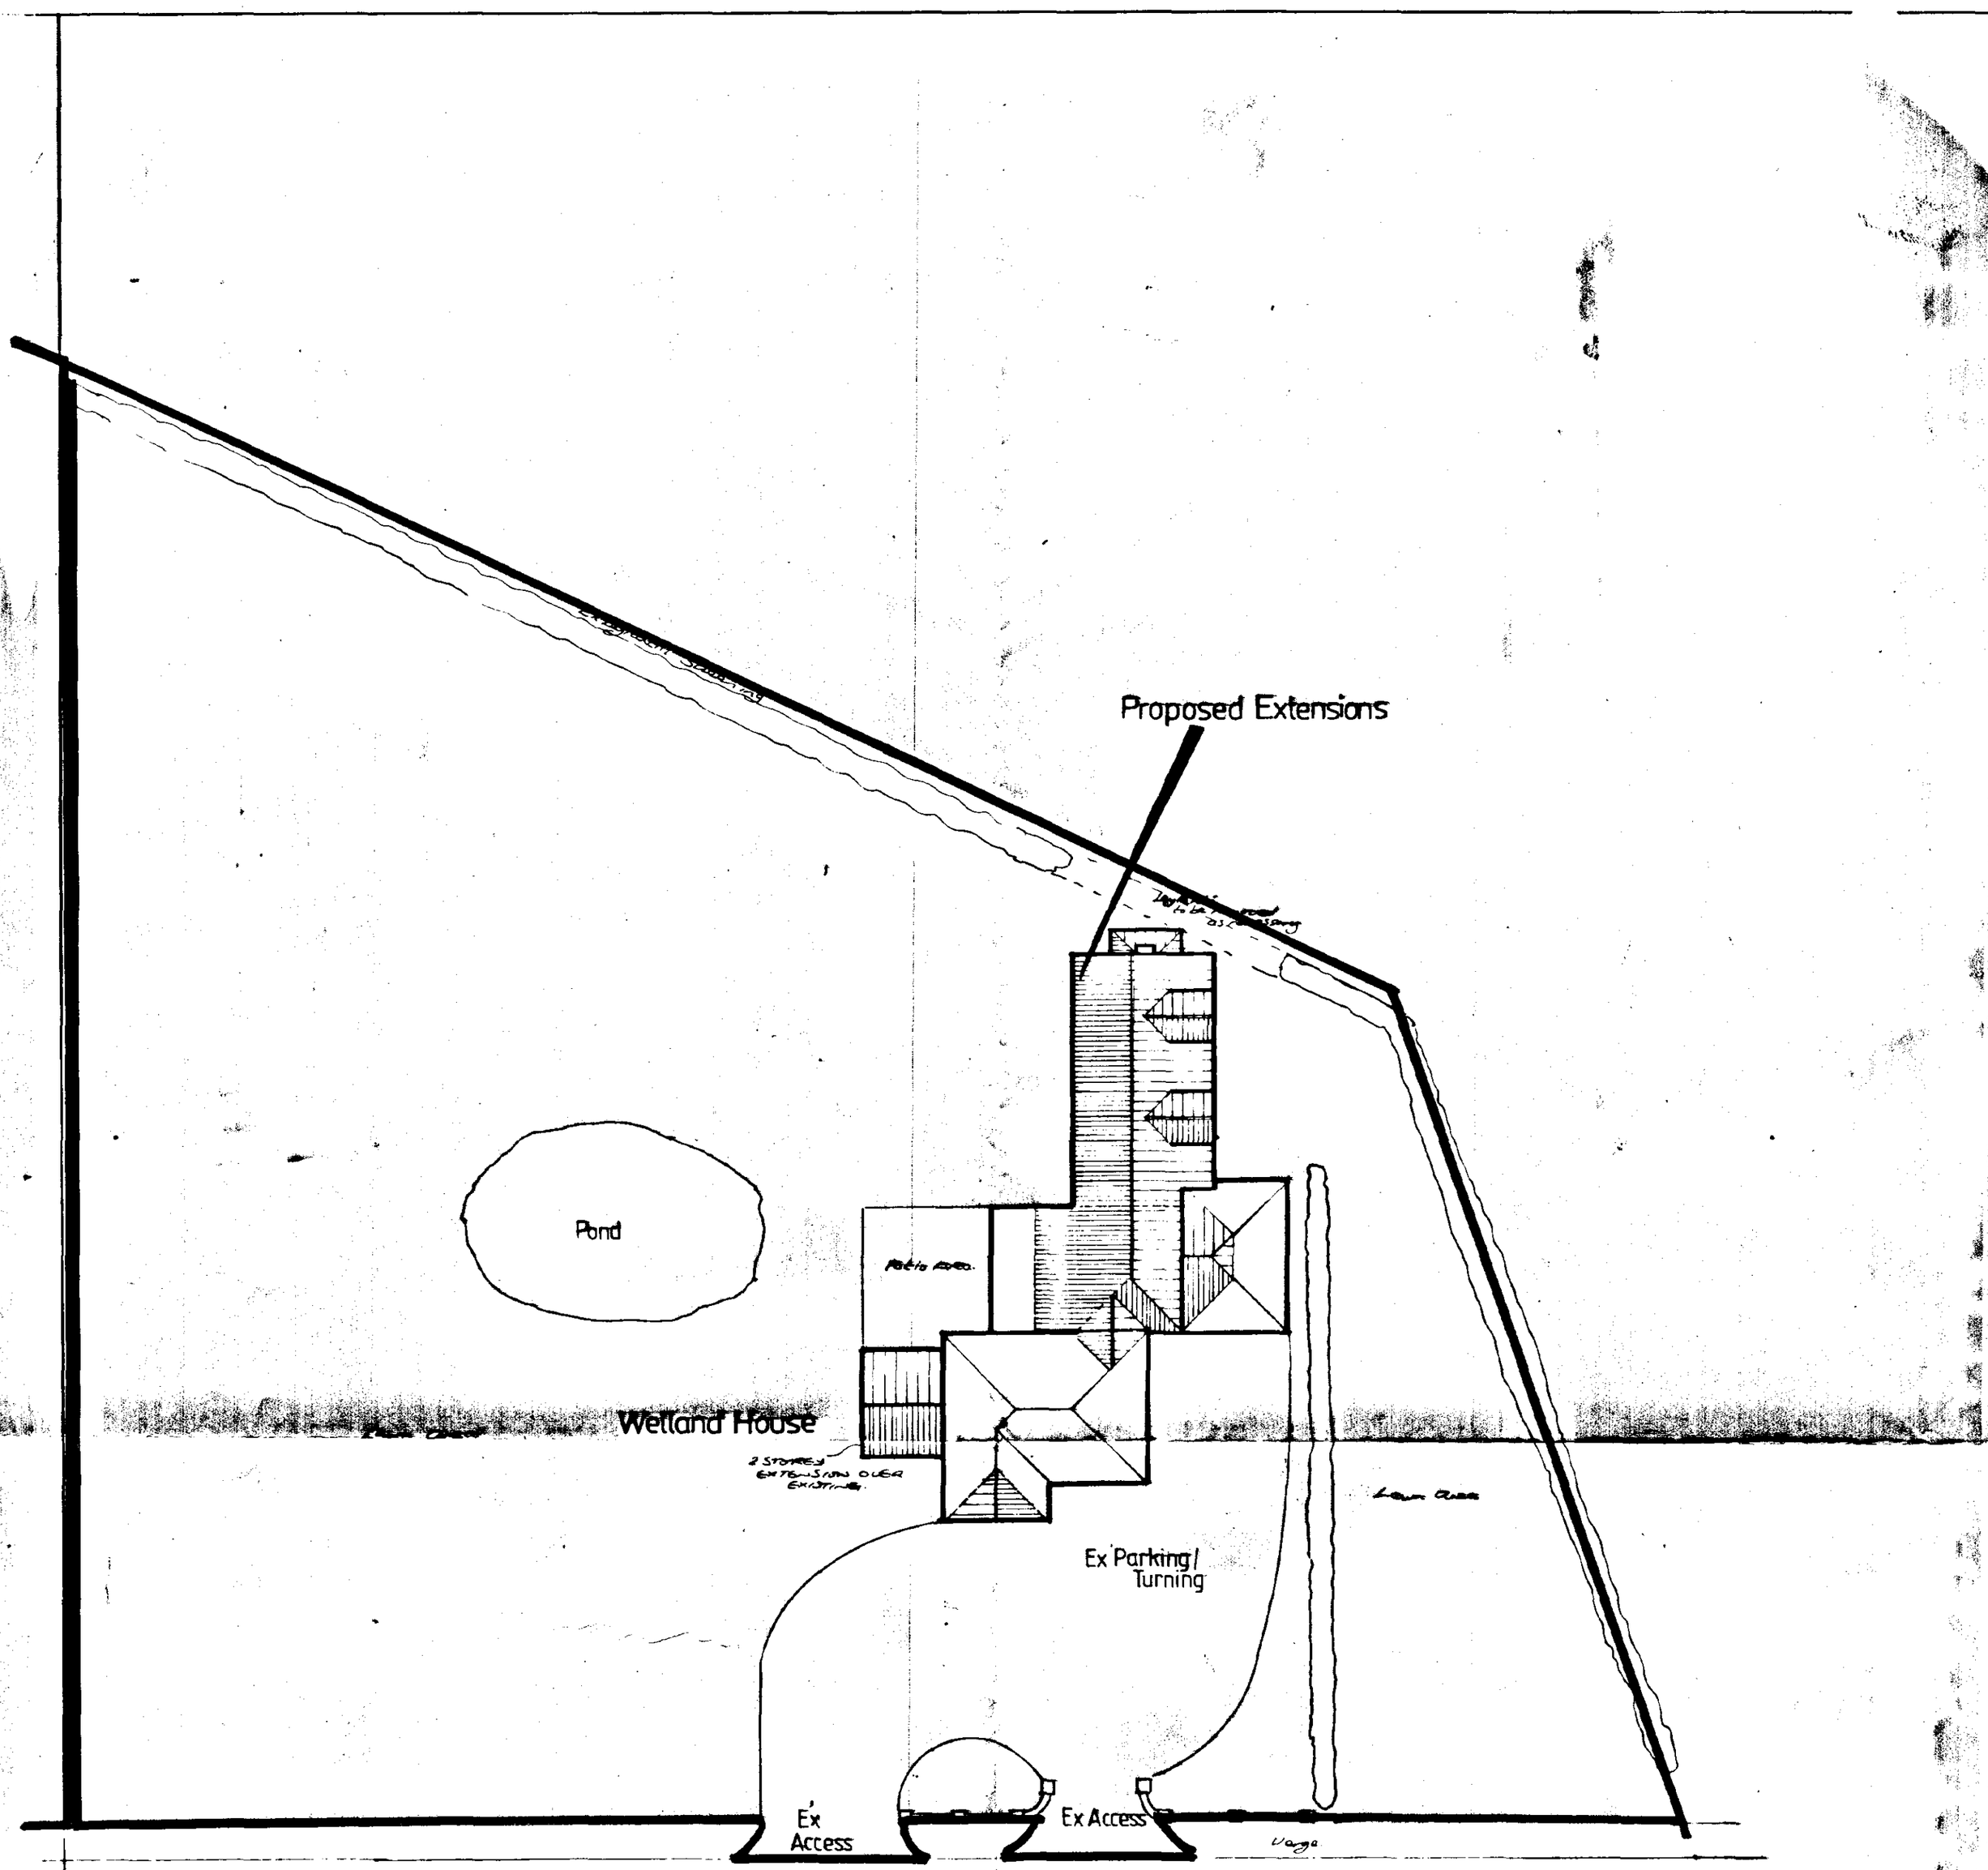

SOUTH HOLLAND DC
HOUSING & PLANNING
28 JUN 1999
Ref: 0621/99

DETERMINED PLAN

PLANNING ISSUE ONLY

Architectural
Design Services
S. J. Thrower

3 Newgate Road
Tydd St Giles
Wisbech
Cambridgeshire
PE13 5LH
Telephone
01945 870022

Proposed Extension and Alterations
at
Welland House, Cradge Bank,
Spalding.

For Mr. & Mrs. C. Curnin.

Site Plan.

Scale	Date	Drawn	Chkd
1-200	Aug 98	S.J.T.	—

Drwng no. SH/4498.A SHEET 4 of 4