

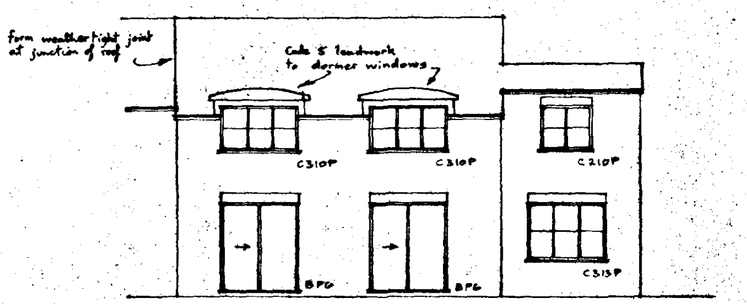



SOUTH WEST

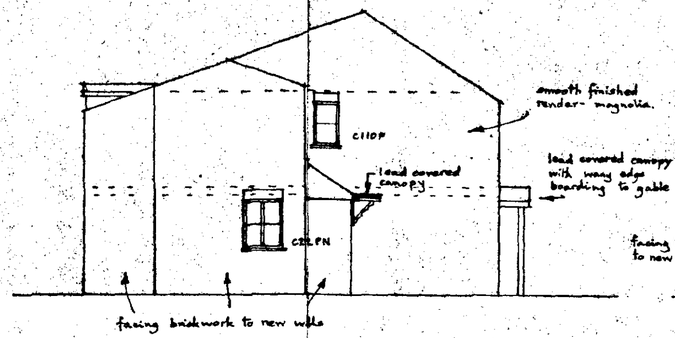


SOUTH EAST

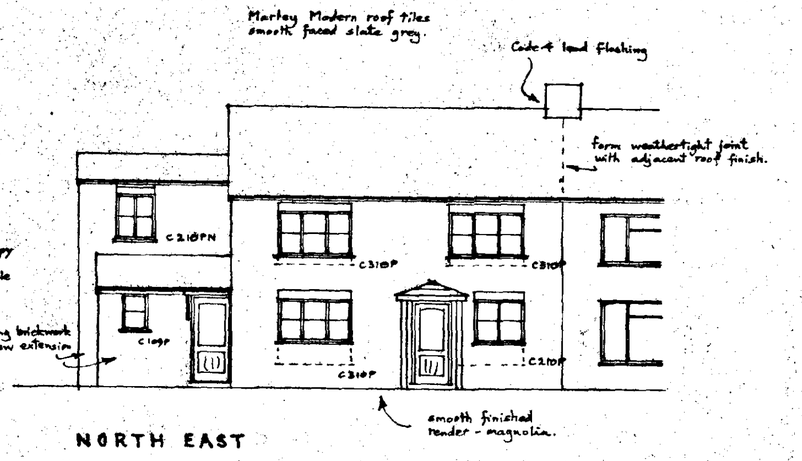


NORTH EAST

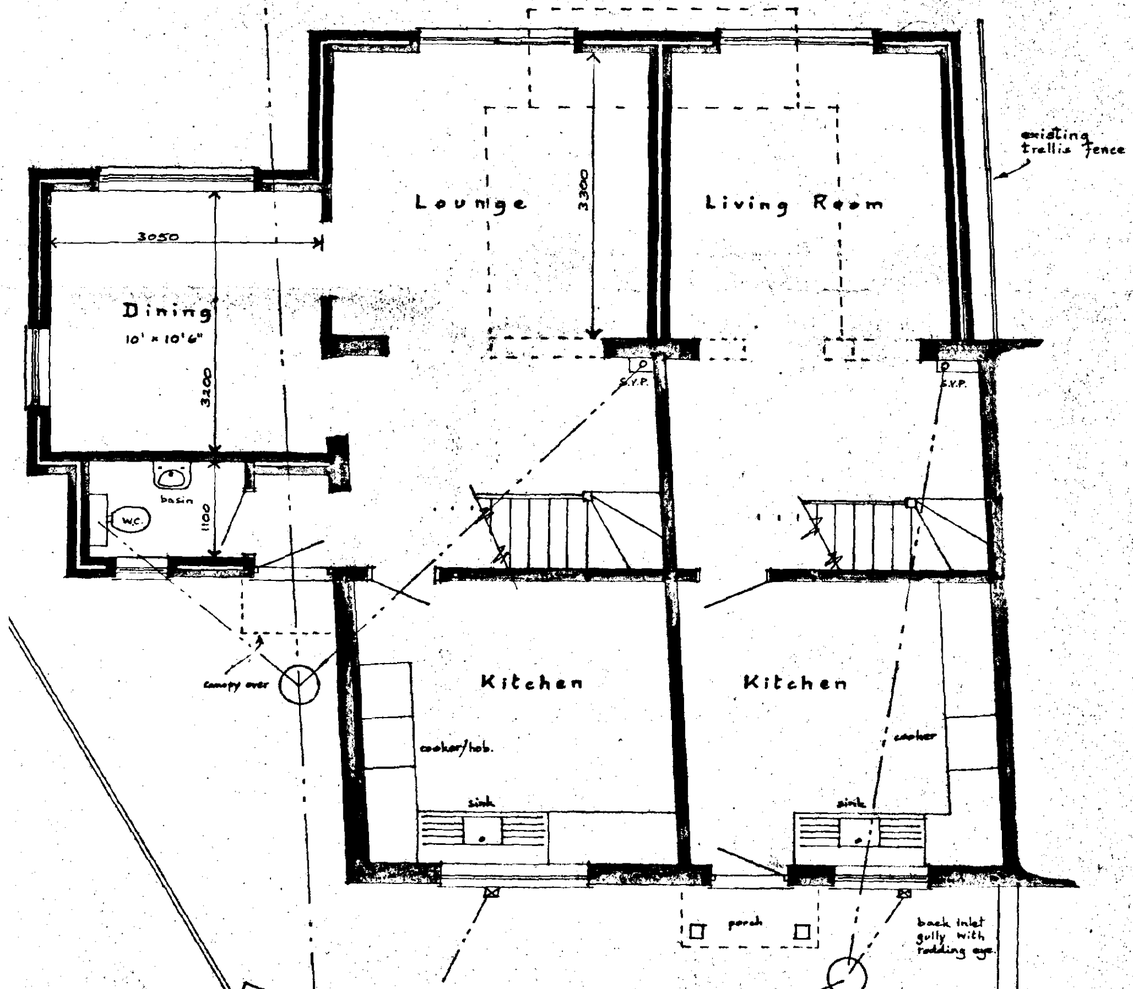


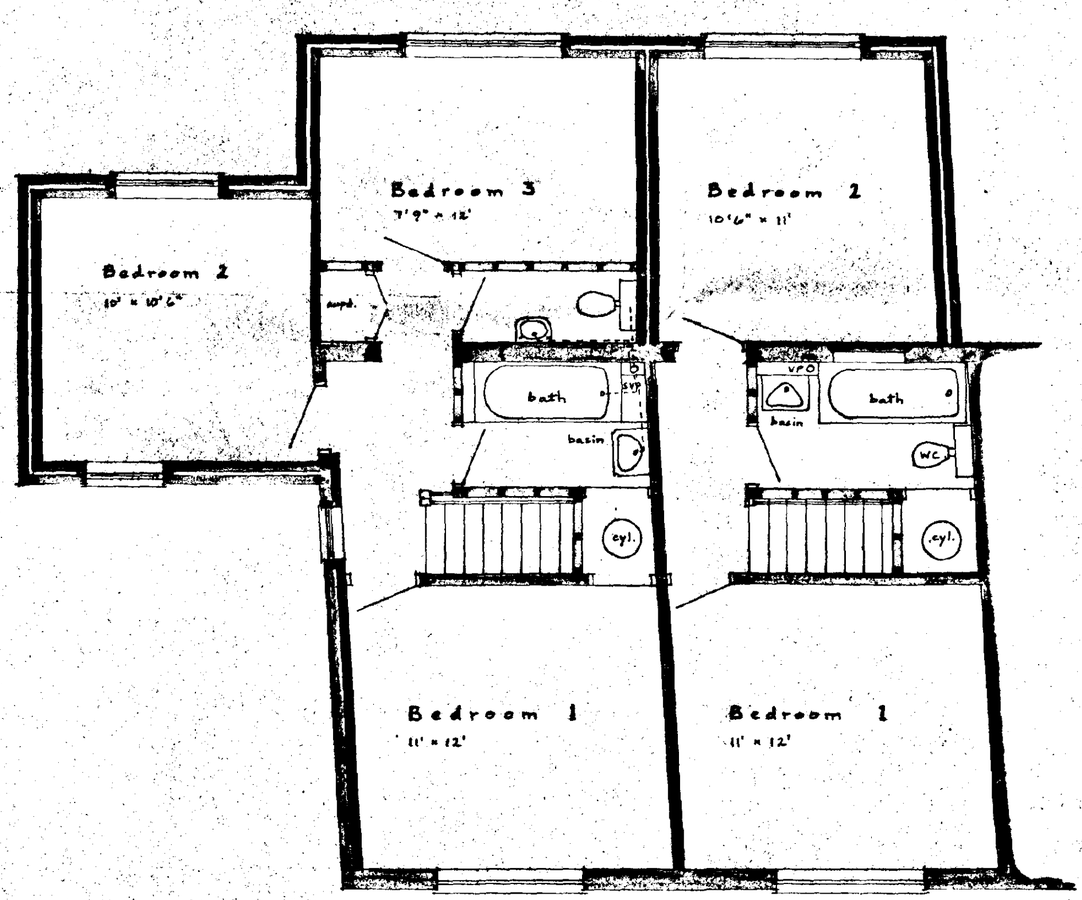


FIRST FLOOR

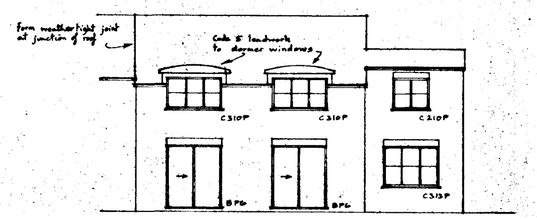


SOUTH WEST

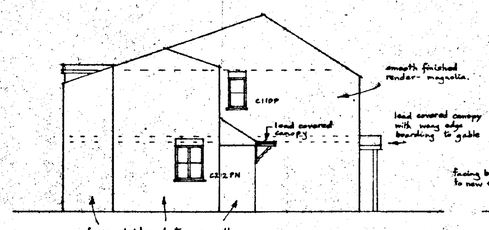


SOUTH EAST

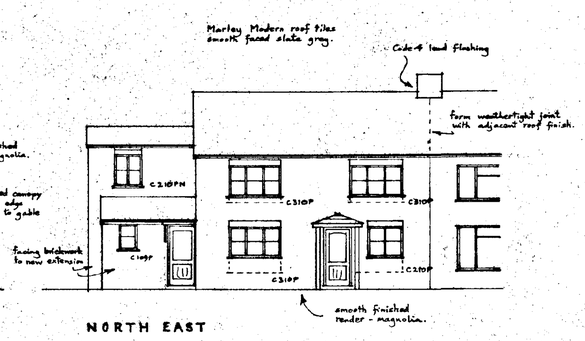

NORTH EAST

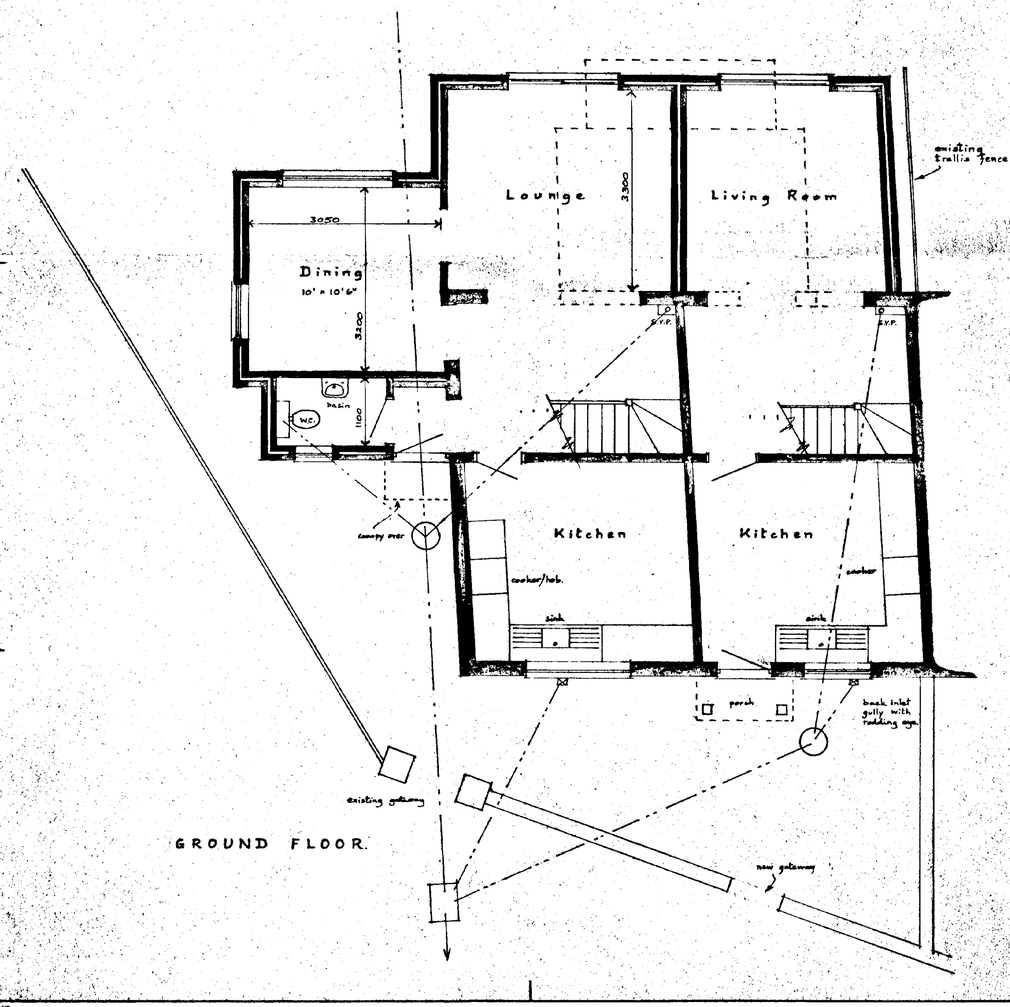

GROUND FLOOR.

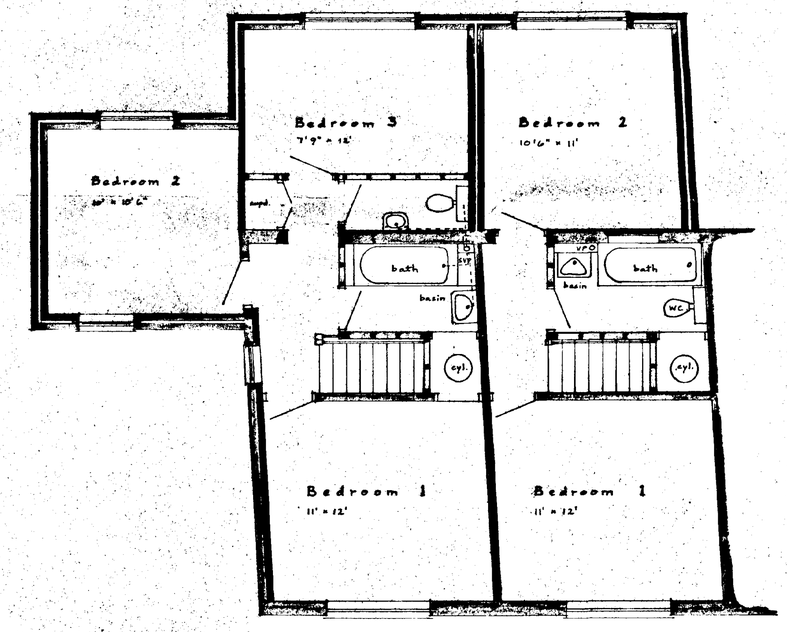

FIRST FLOOR

DETERMINED PLAN

22, Low Road, SPALDING
Conversion of property
Coleman Builders.

SOUTH HOLLAND D.C.
PLAN DEPT.
01 JUL 1994
REF. 0634/94

Scale: 1 : 50

Drawing No: 1

L. A. Ref.:

Date: March 1994

A. ROFFE
BUILDING DESIGN & PLANS
1 Green Lane,
SPALDING,
Lincs. PE11 2YB Tel. (0775) 723680

BLUMMIT
7005-9987