




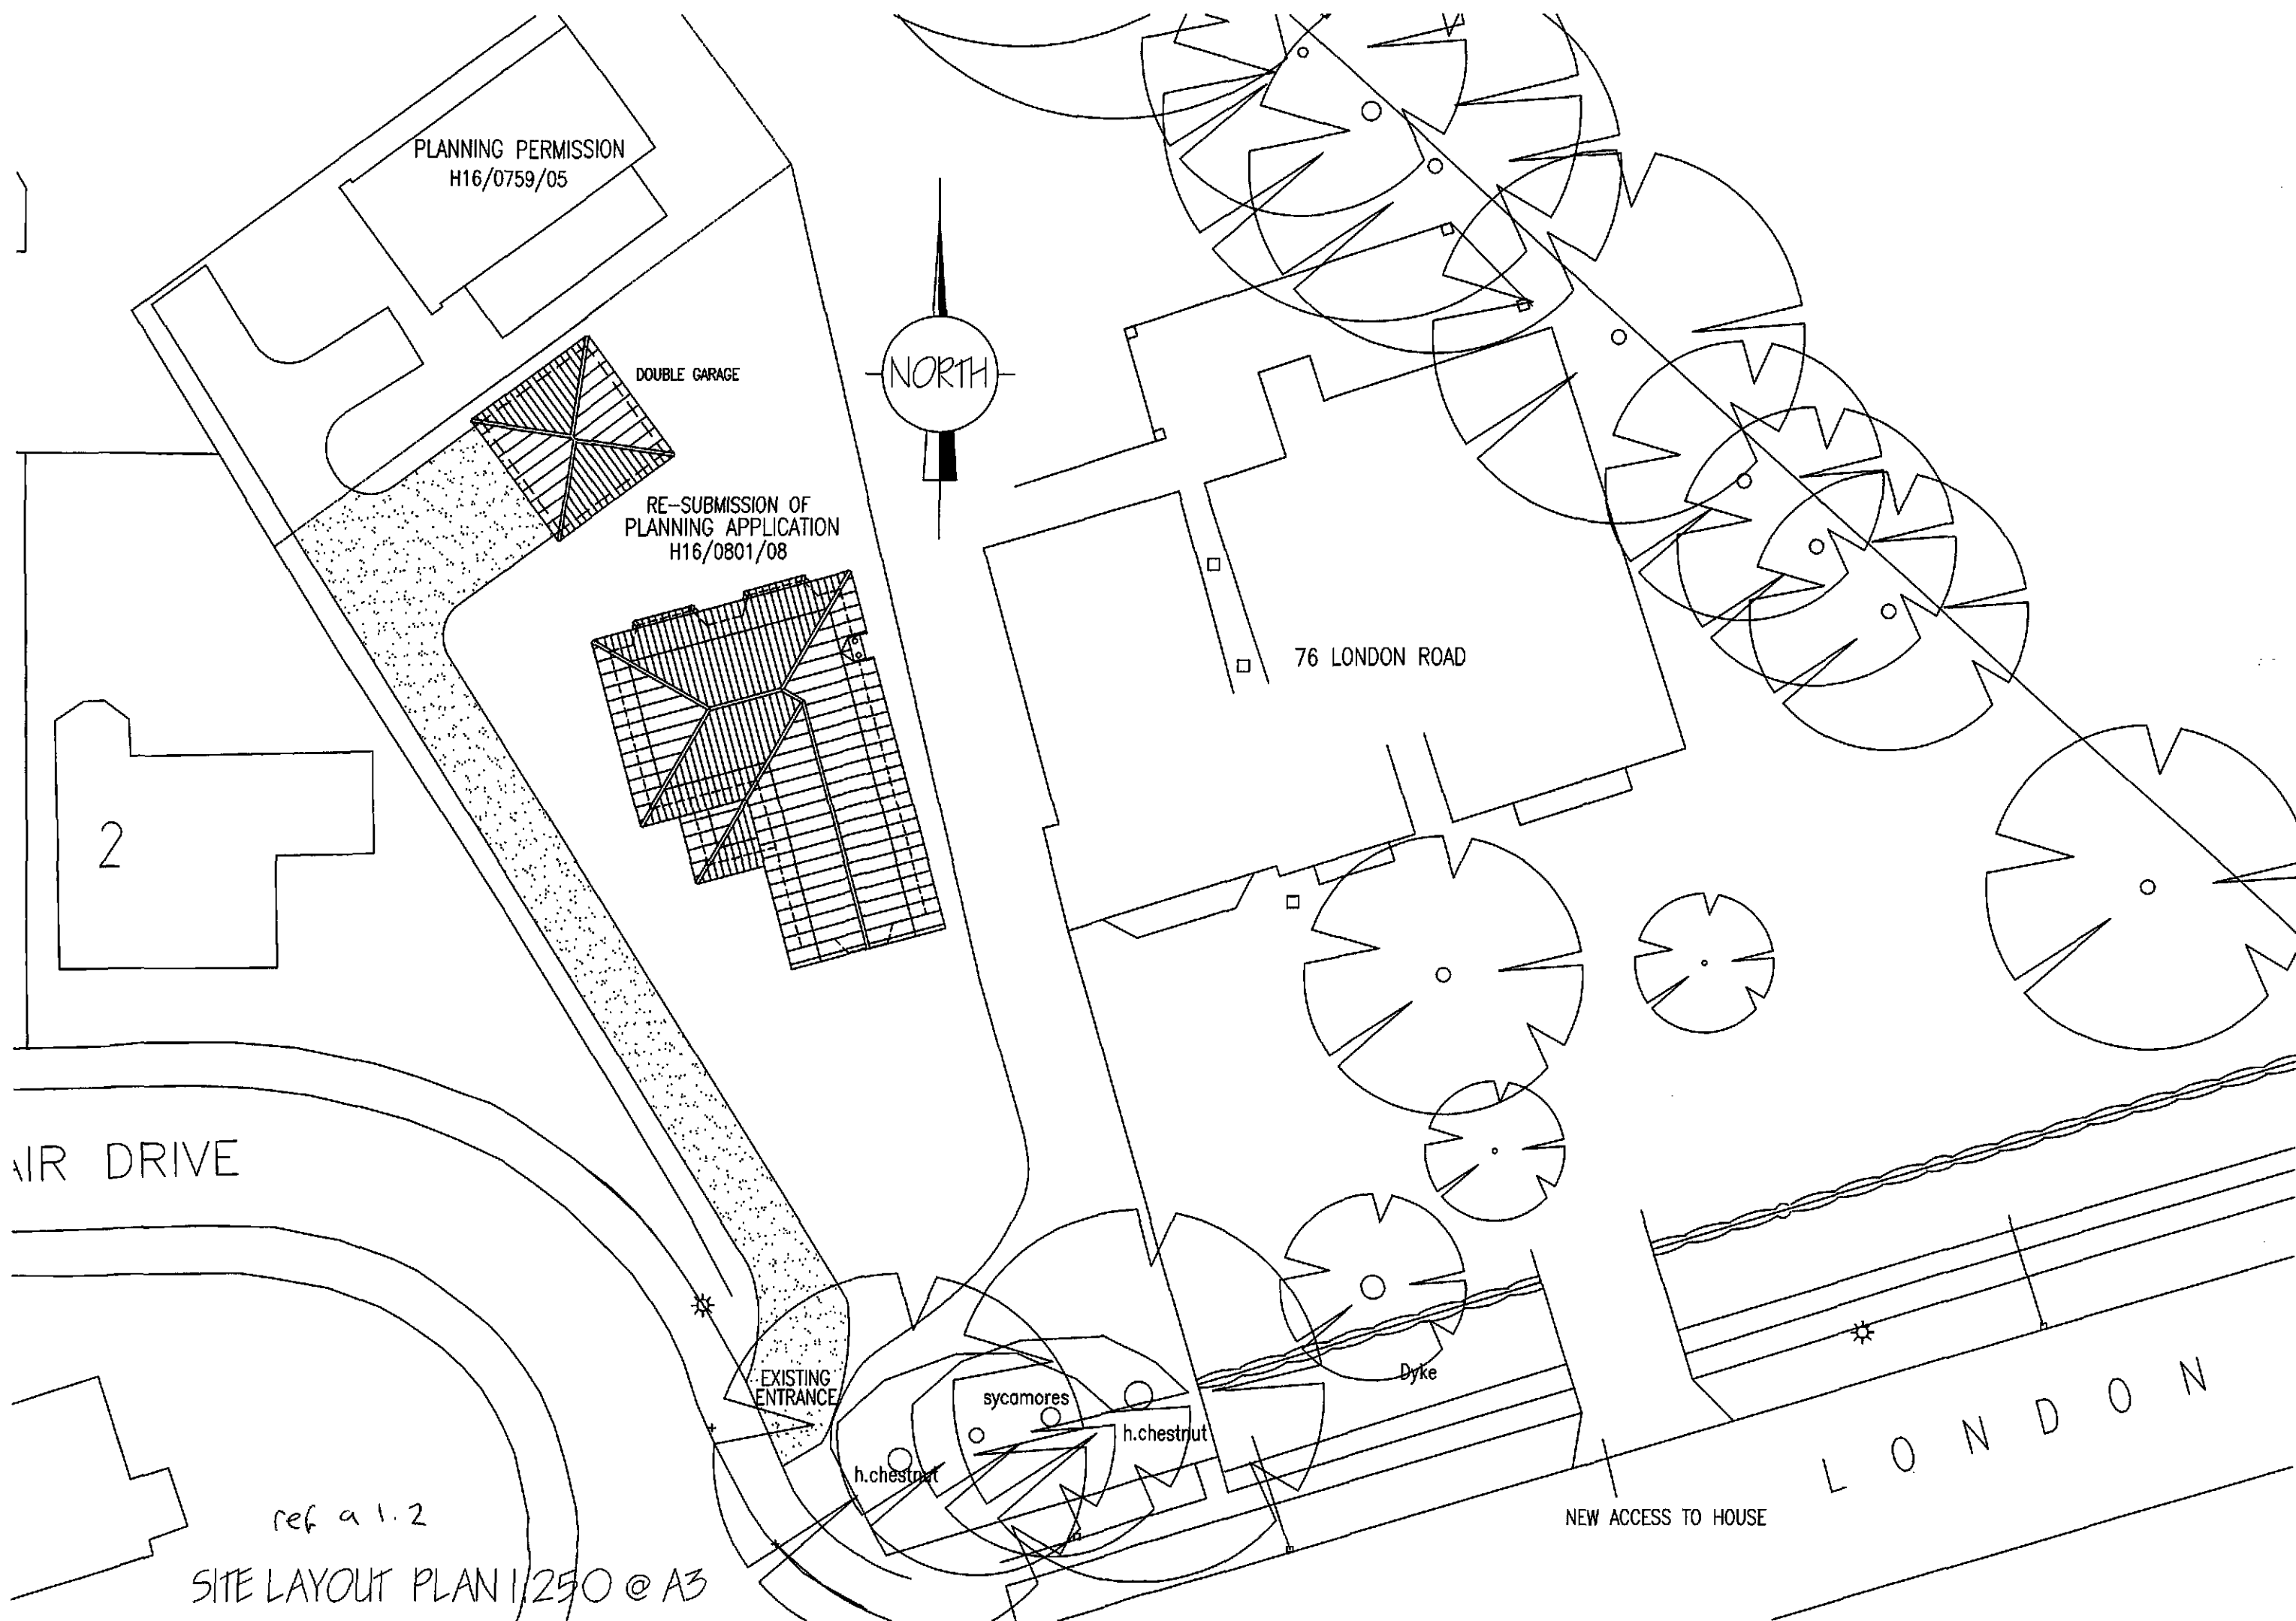

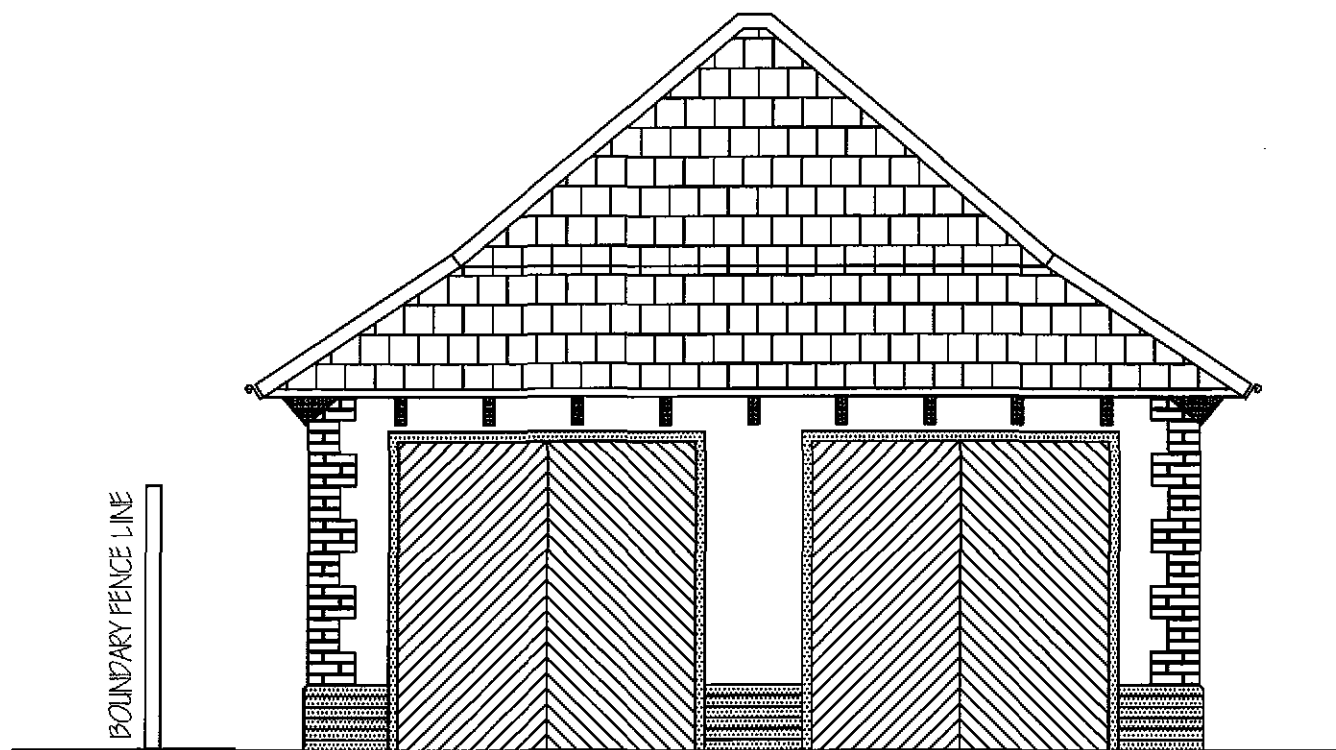


FRONT ELEVATION

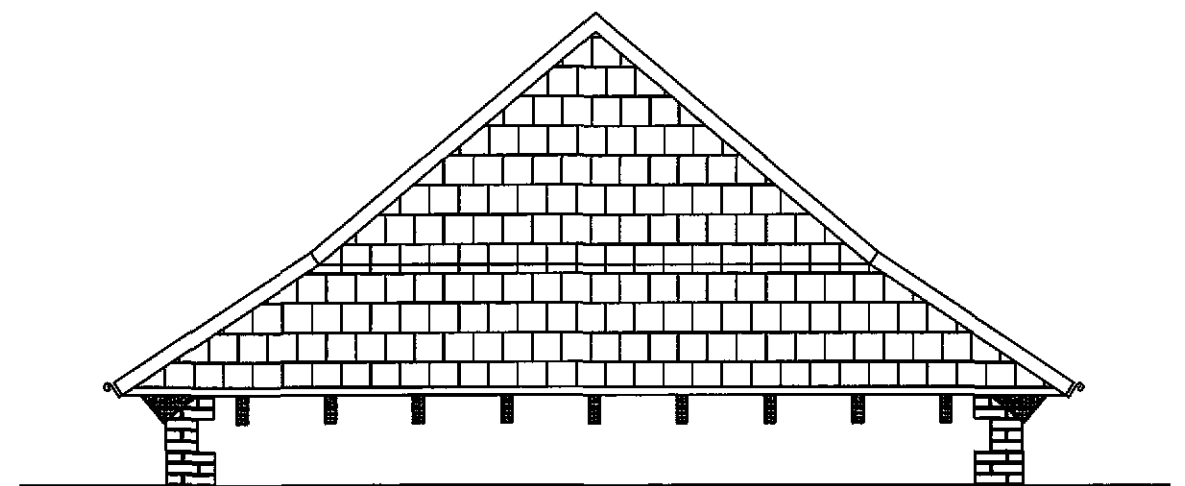


BOUNDARY FENCE LINE

SIDE ELEVATION

GDOUBLE GARAGE
1:50 @ A3

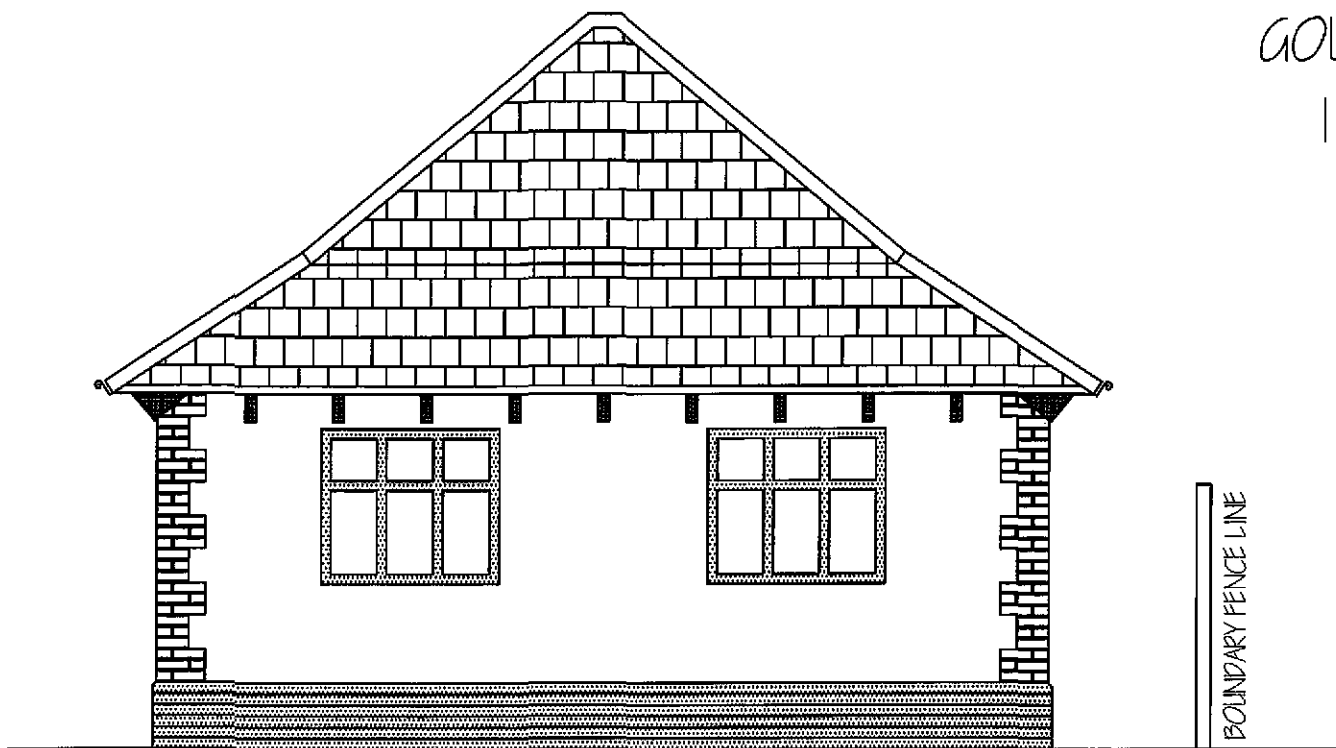

REAR ELEVATION

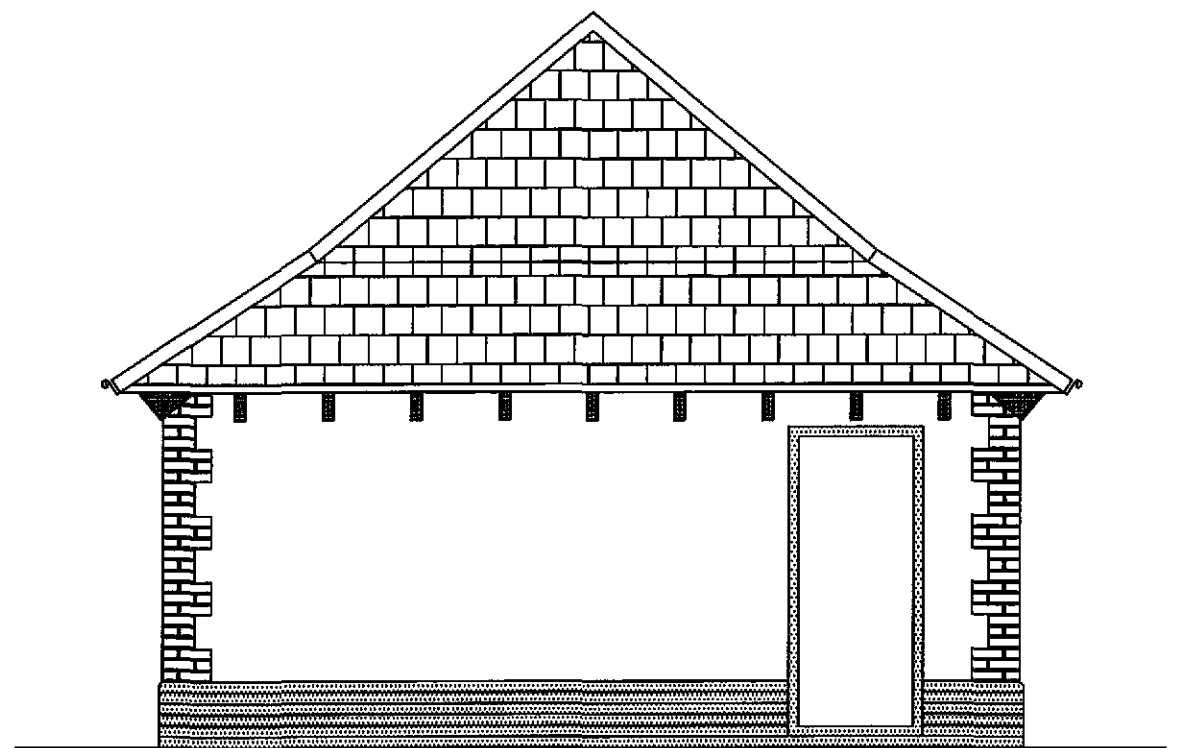


SIDE ELEVATION



SHOC
Planning & Development
18 AUG 2009
Ref: 0635-09


FRONT ELEVATION 1:50 @ A3

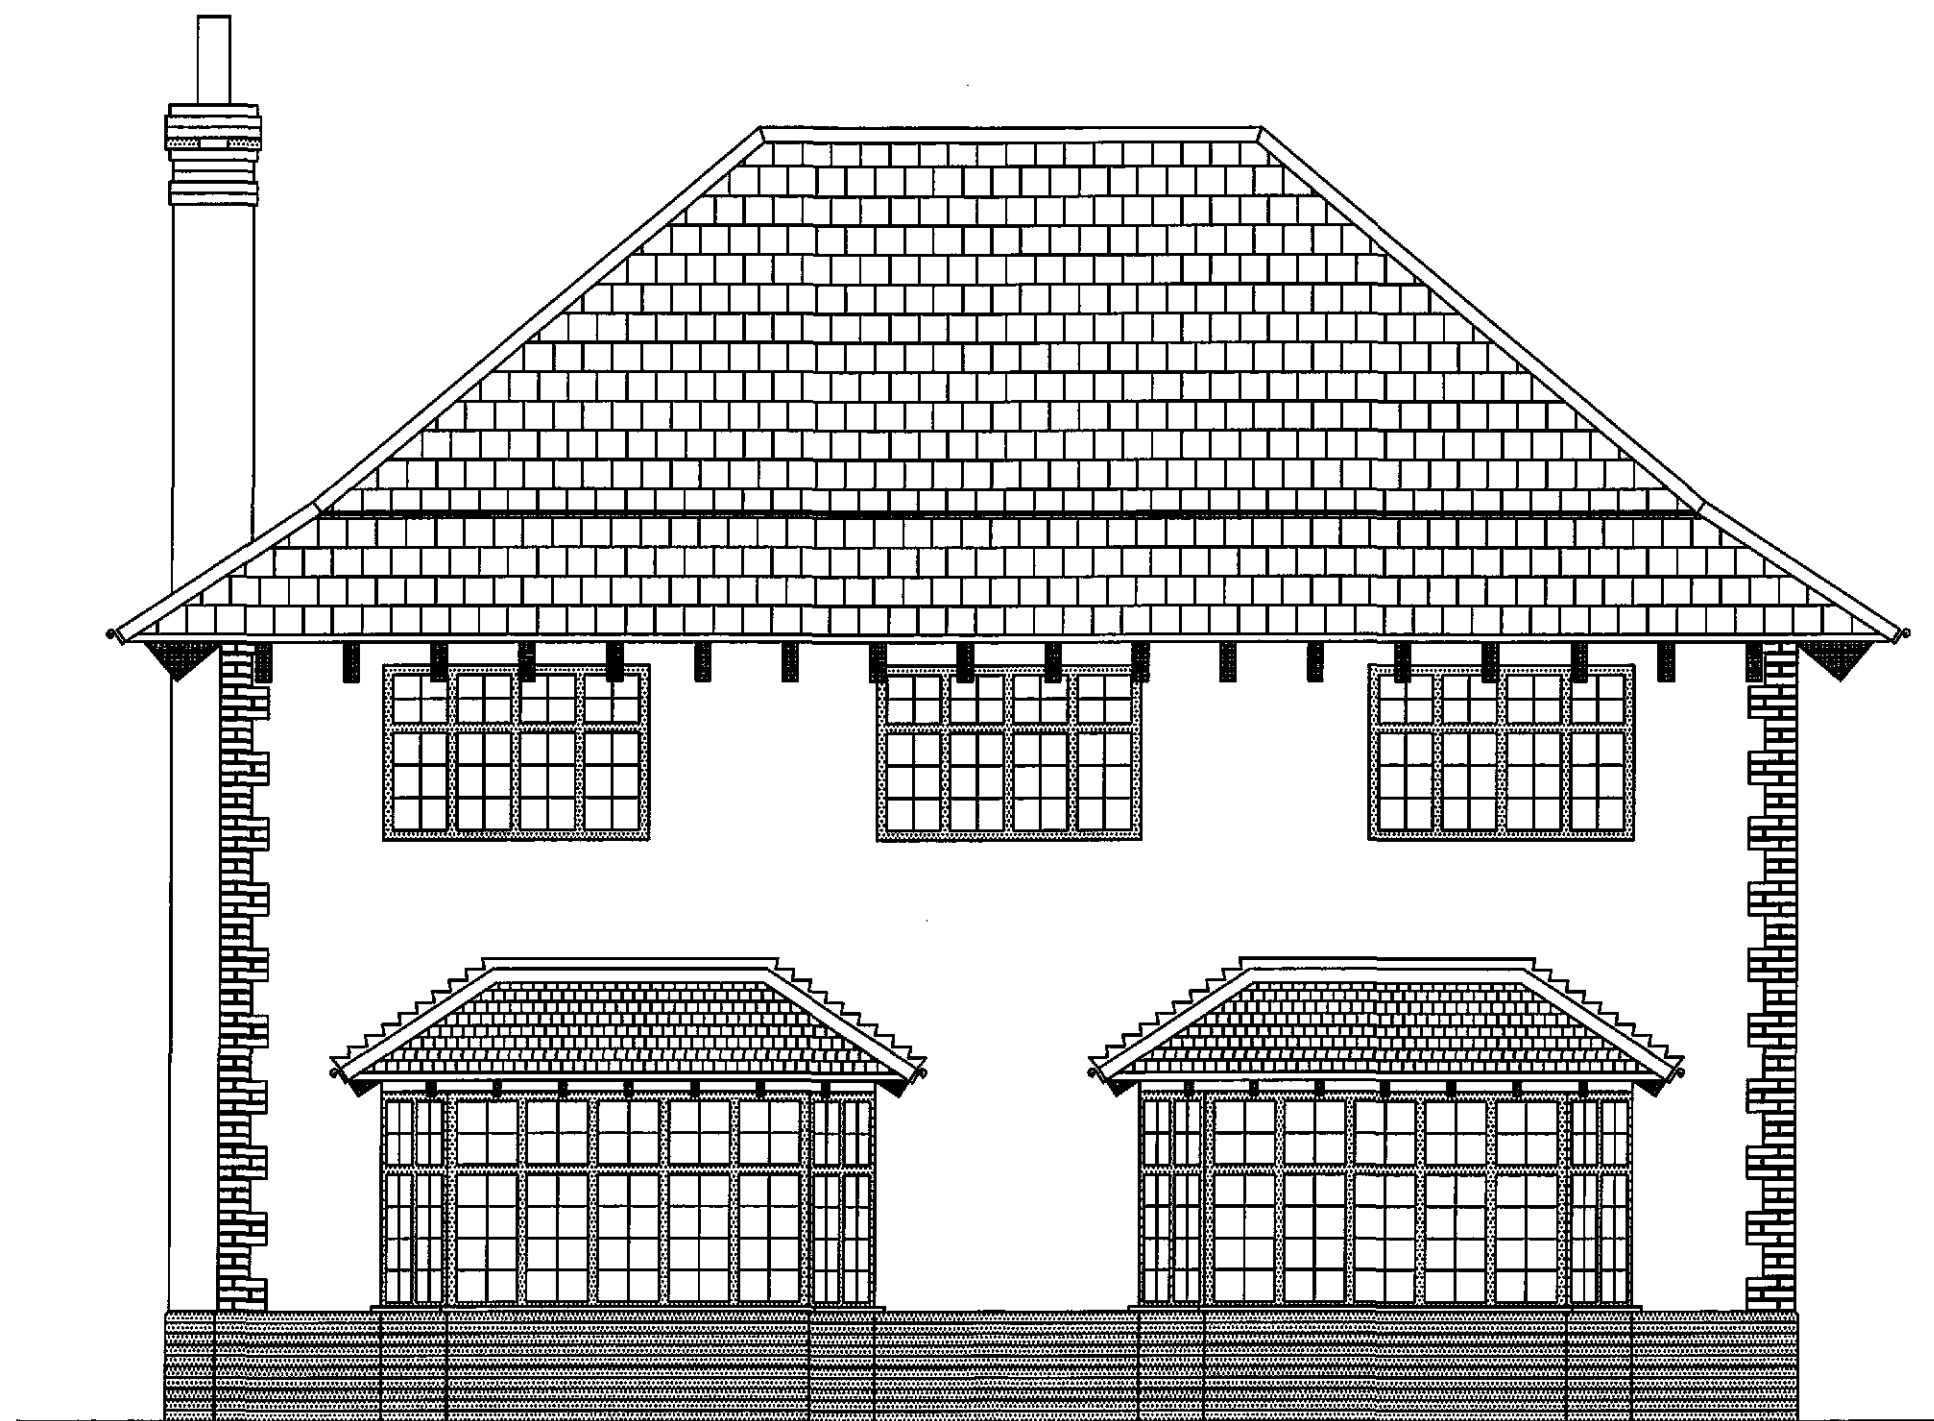

SHDC
Planning & Development
18 AUG 2009
Ref: 0635-09


REAR ELEVATION 1:50 @ A3

C. 1.1

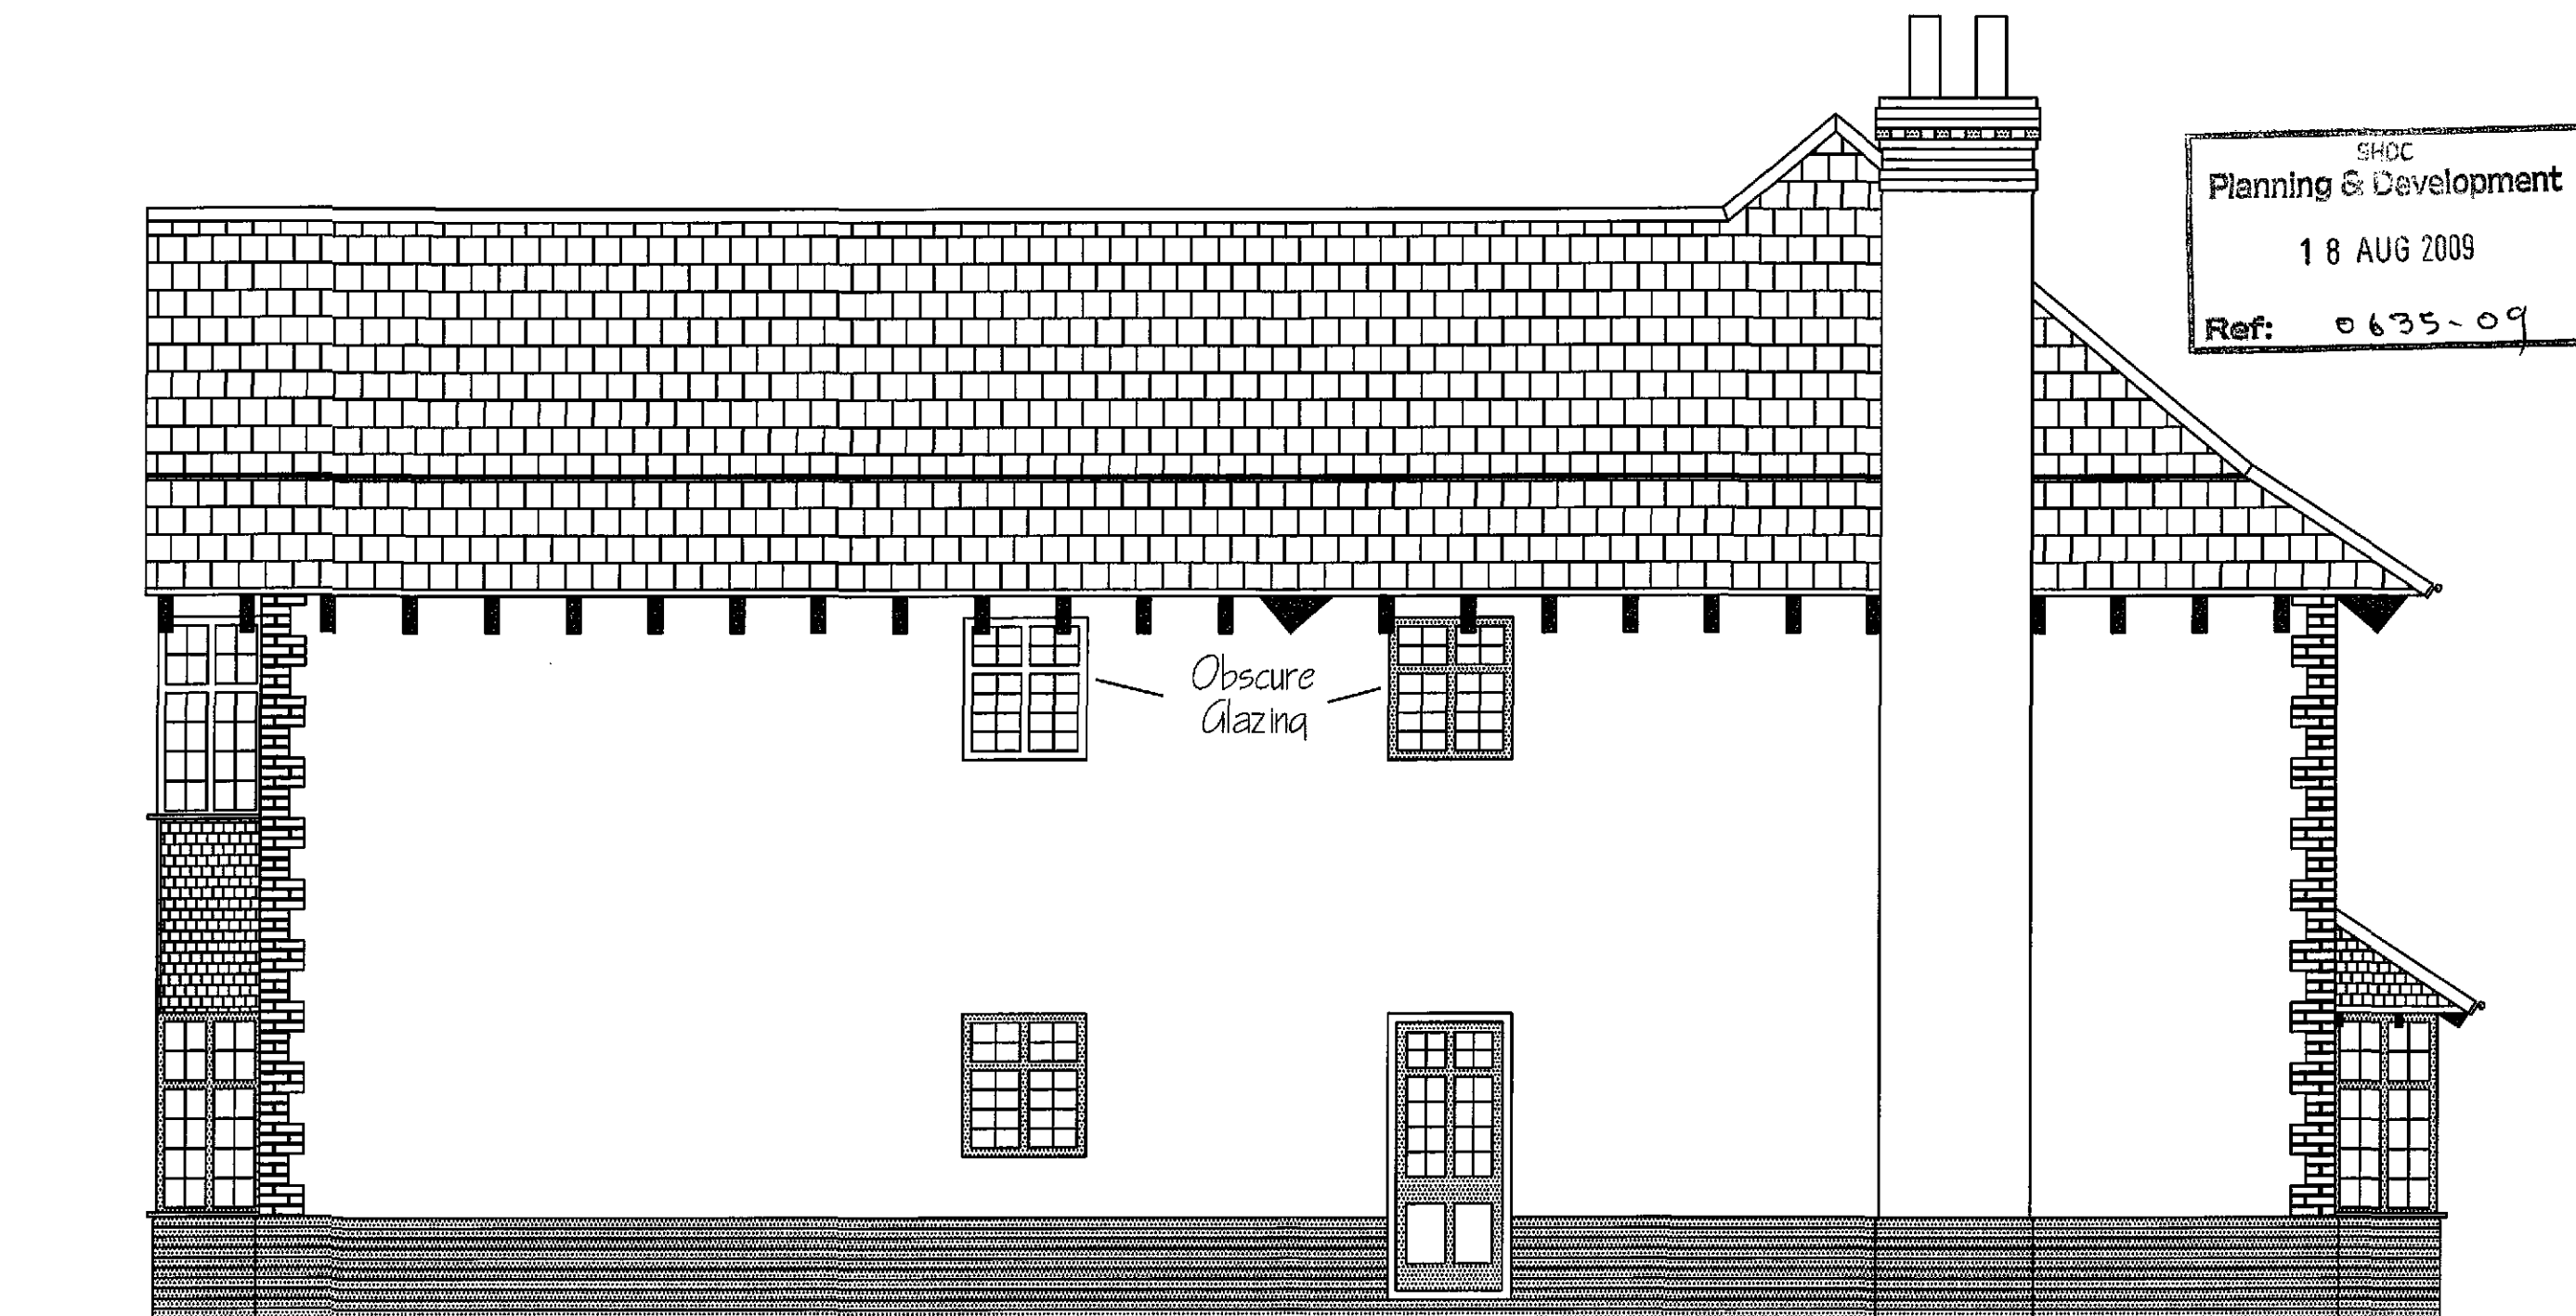


EASTERN SIDE ELEVATION 1:50 @ A3

SHDC
Planning & Development
18 AUG 2009
Ref: 0635-09

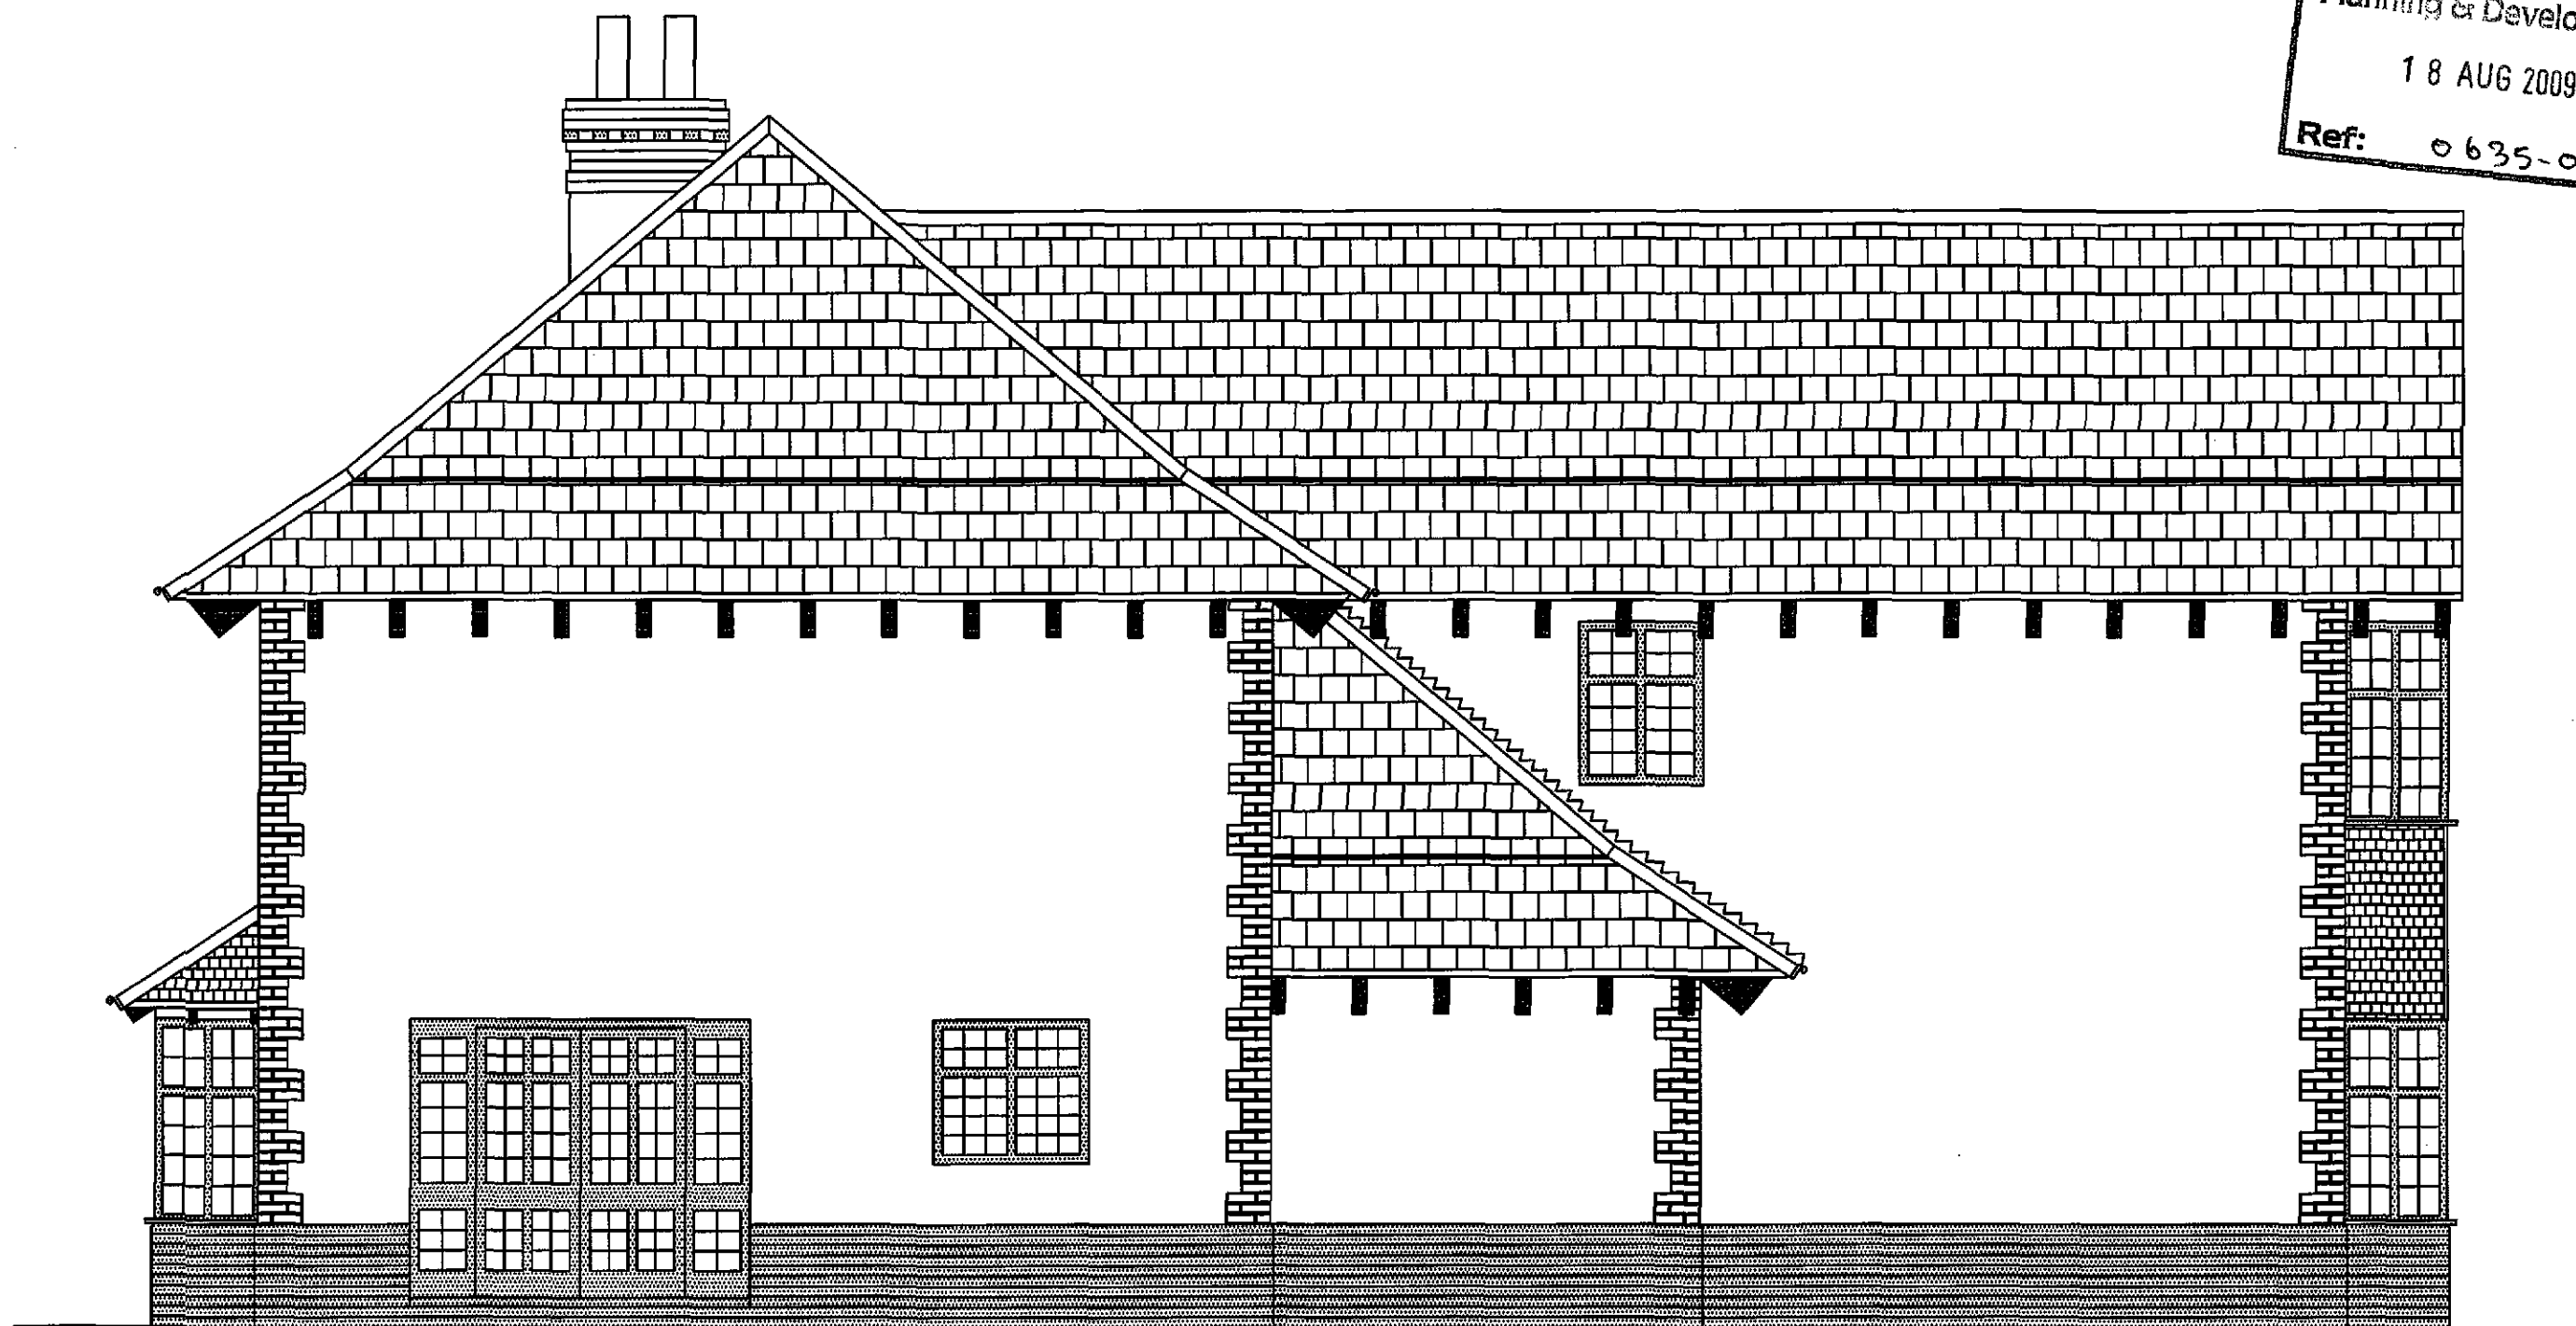

WESTERN SIDE ELEVATION 1:50 @ A3


GROUND FLOOR PLAN 1:50 @ A3

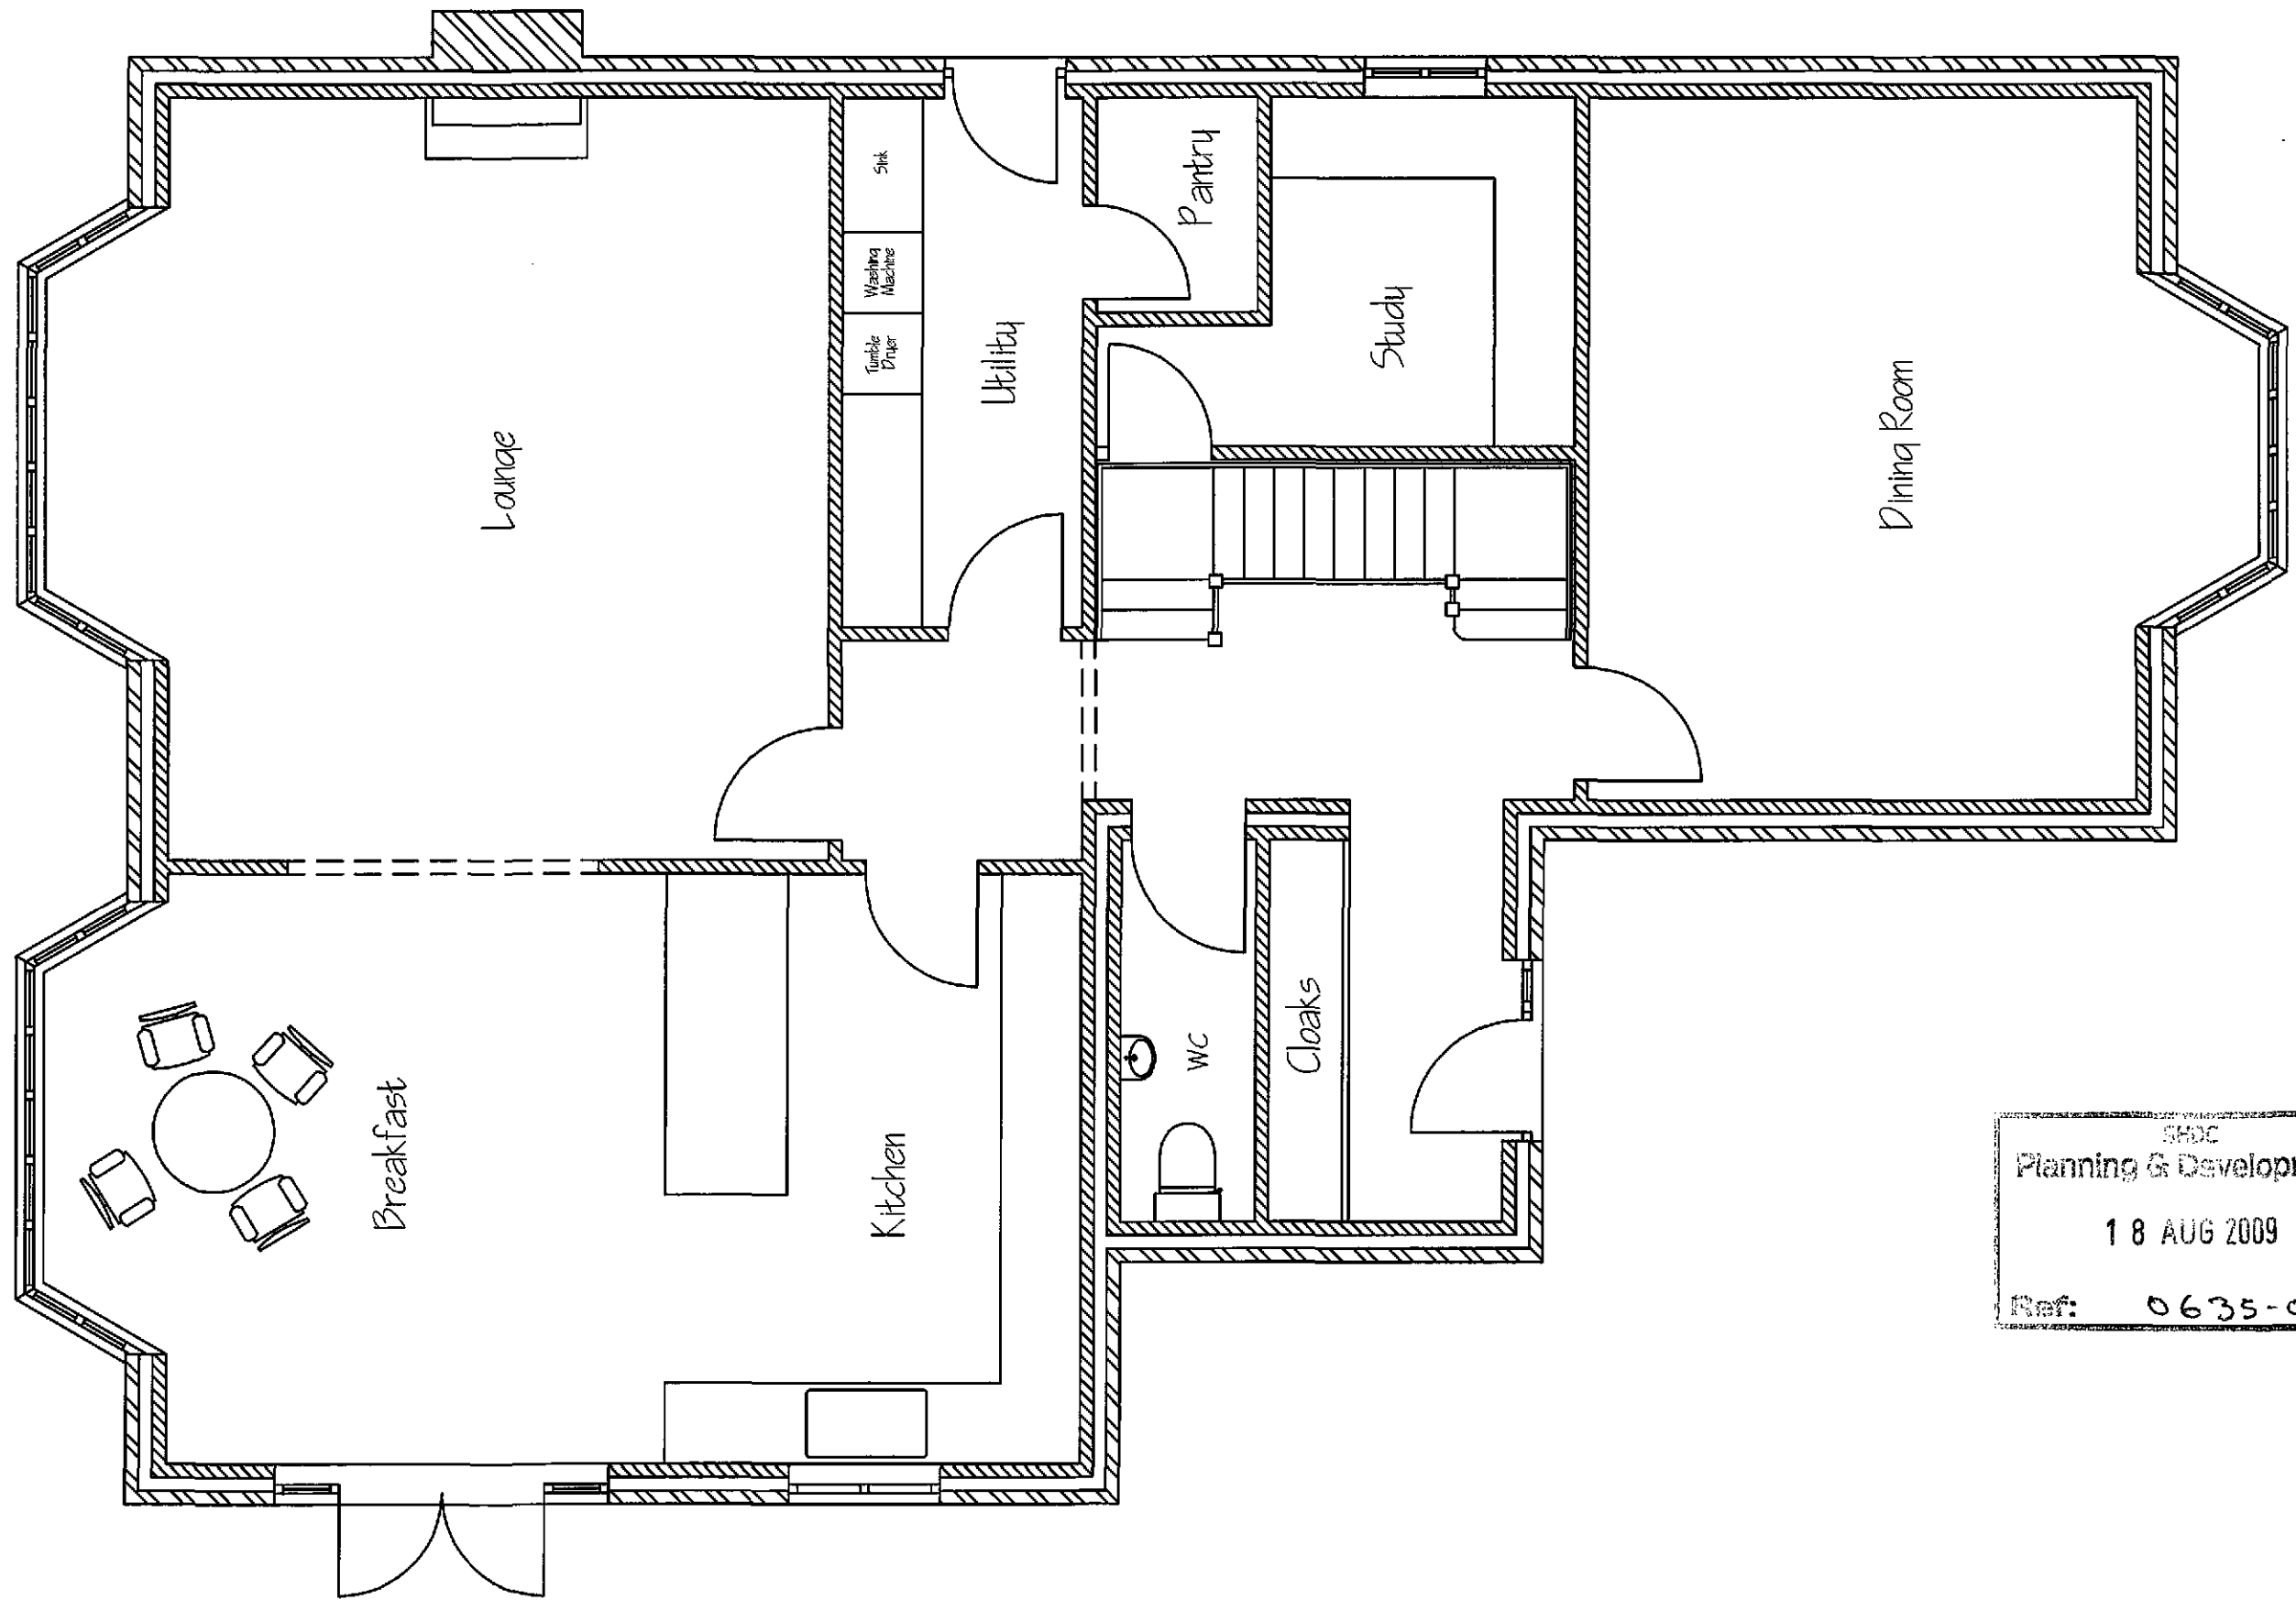

SHDC
Planning & Development
18 AUG 2009
Ref: 0635-09


f 1.1

FIRST FLOOR PLAN 1:50 @ A3

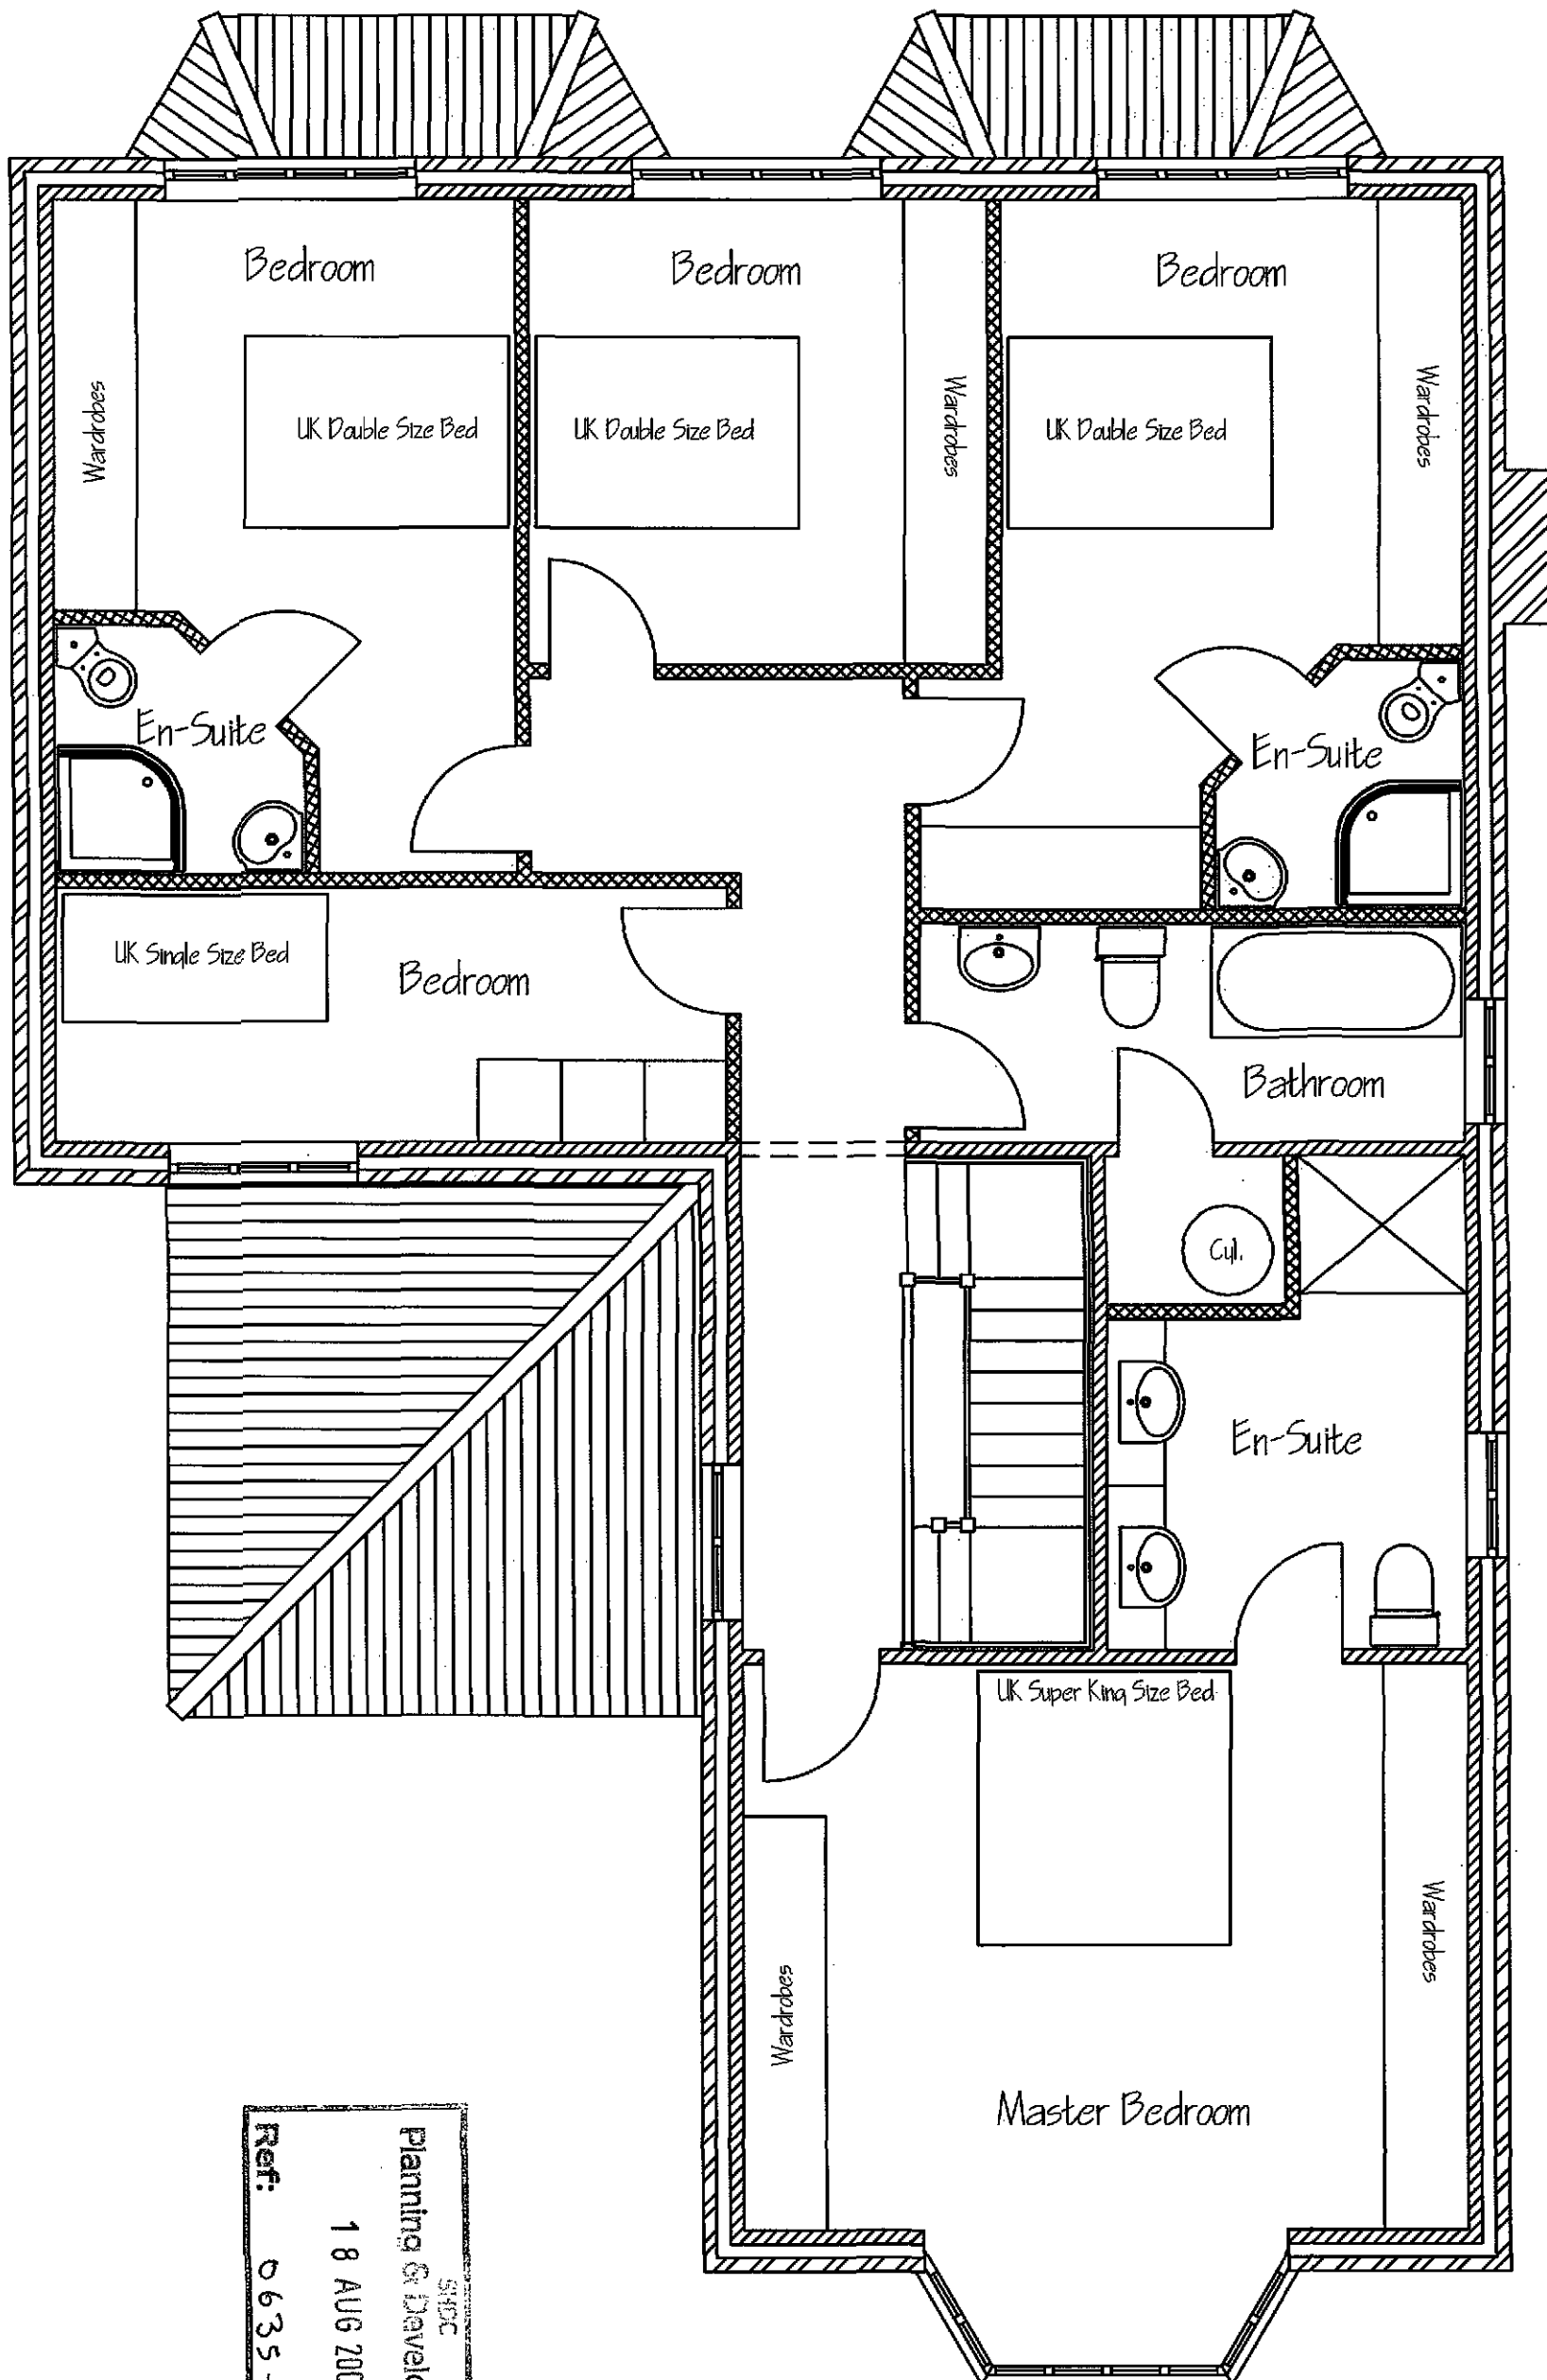


SHDC
 Planning & Development
 18 AUG 2009
 Ref: 0635-09

ROOF PLAN 1:50 @ A3

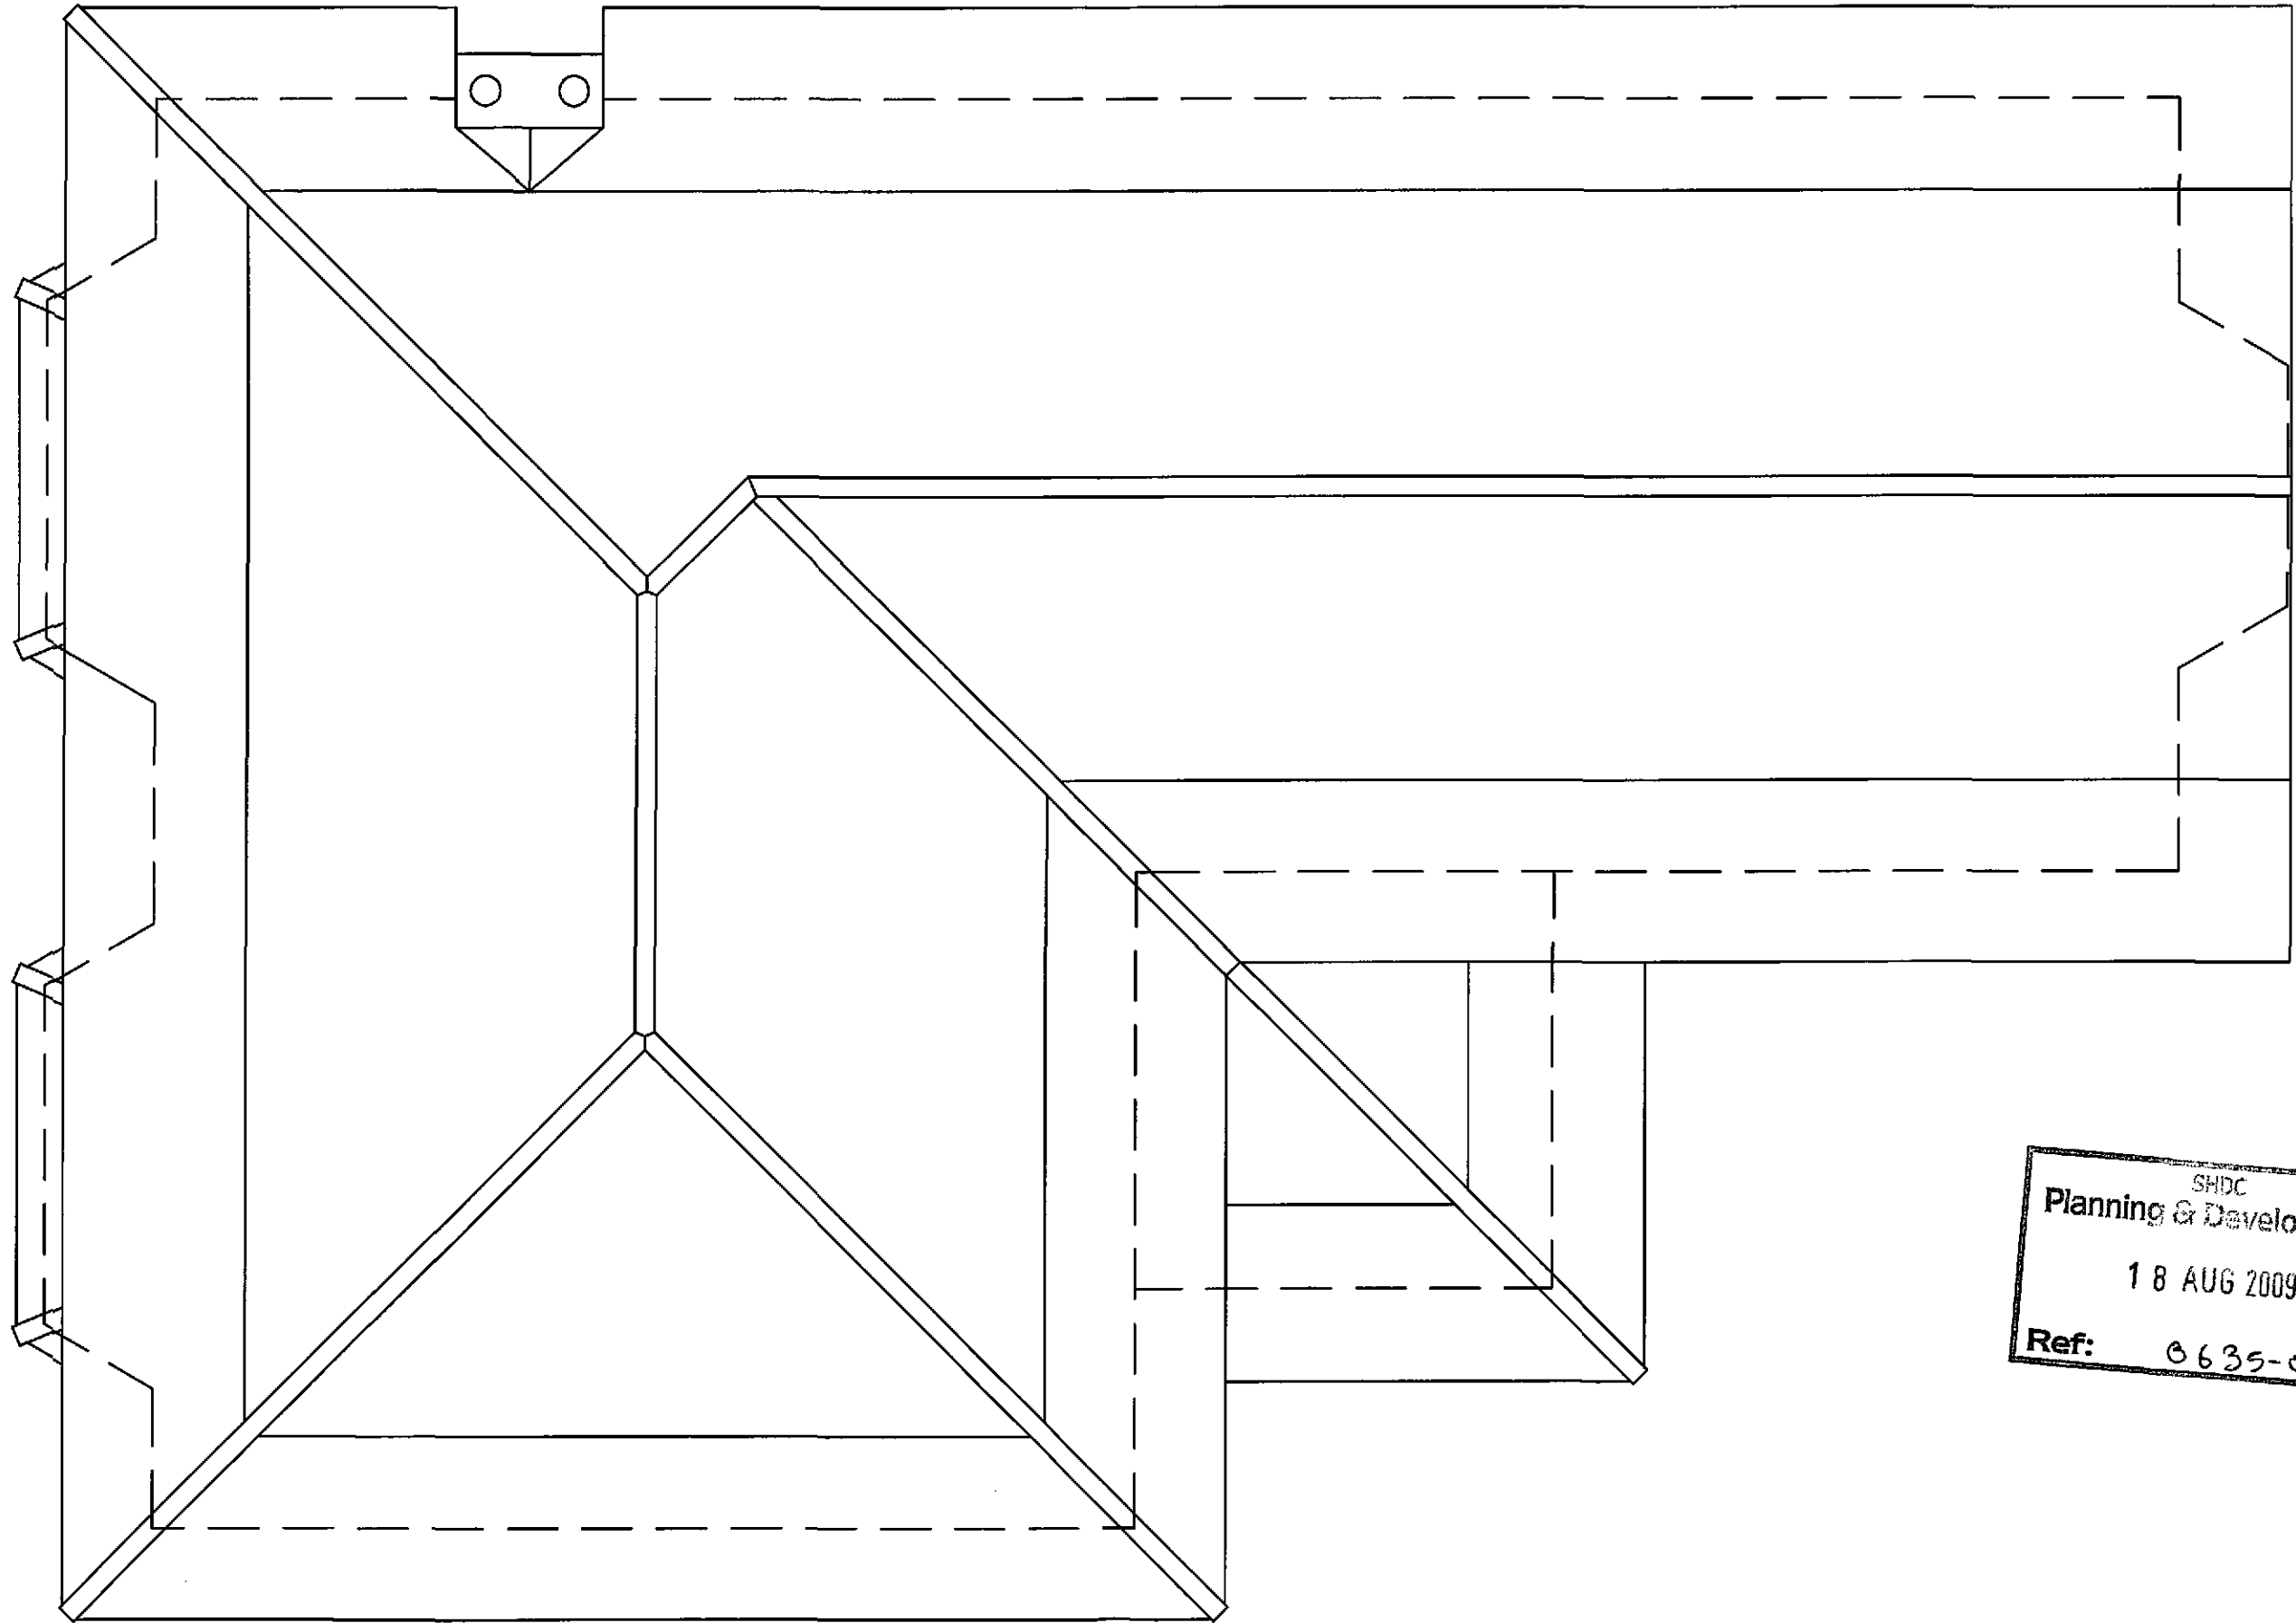

SHDC
Planning & Development
18 AUG 2009
Ref: 0635-09

h 1.1

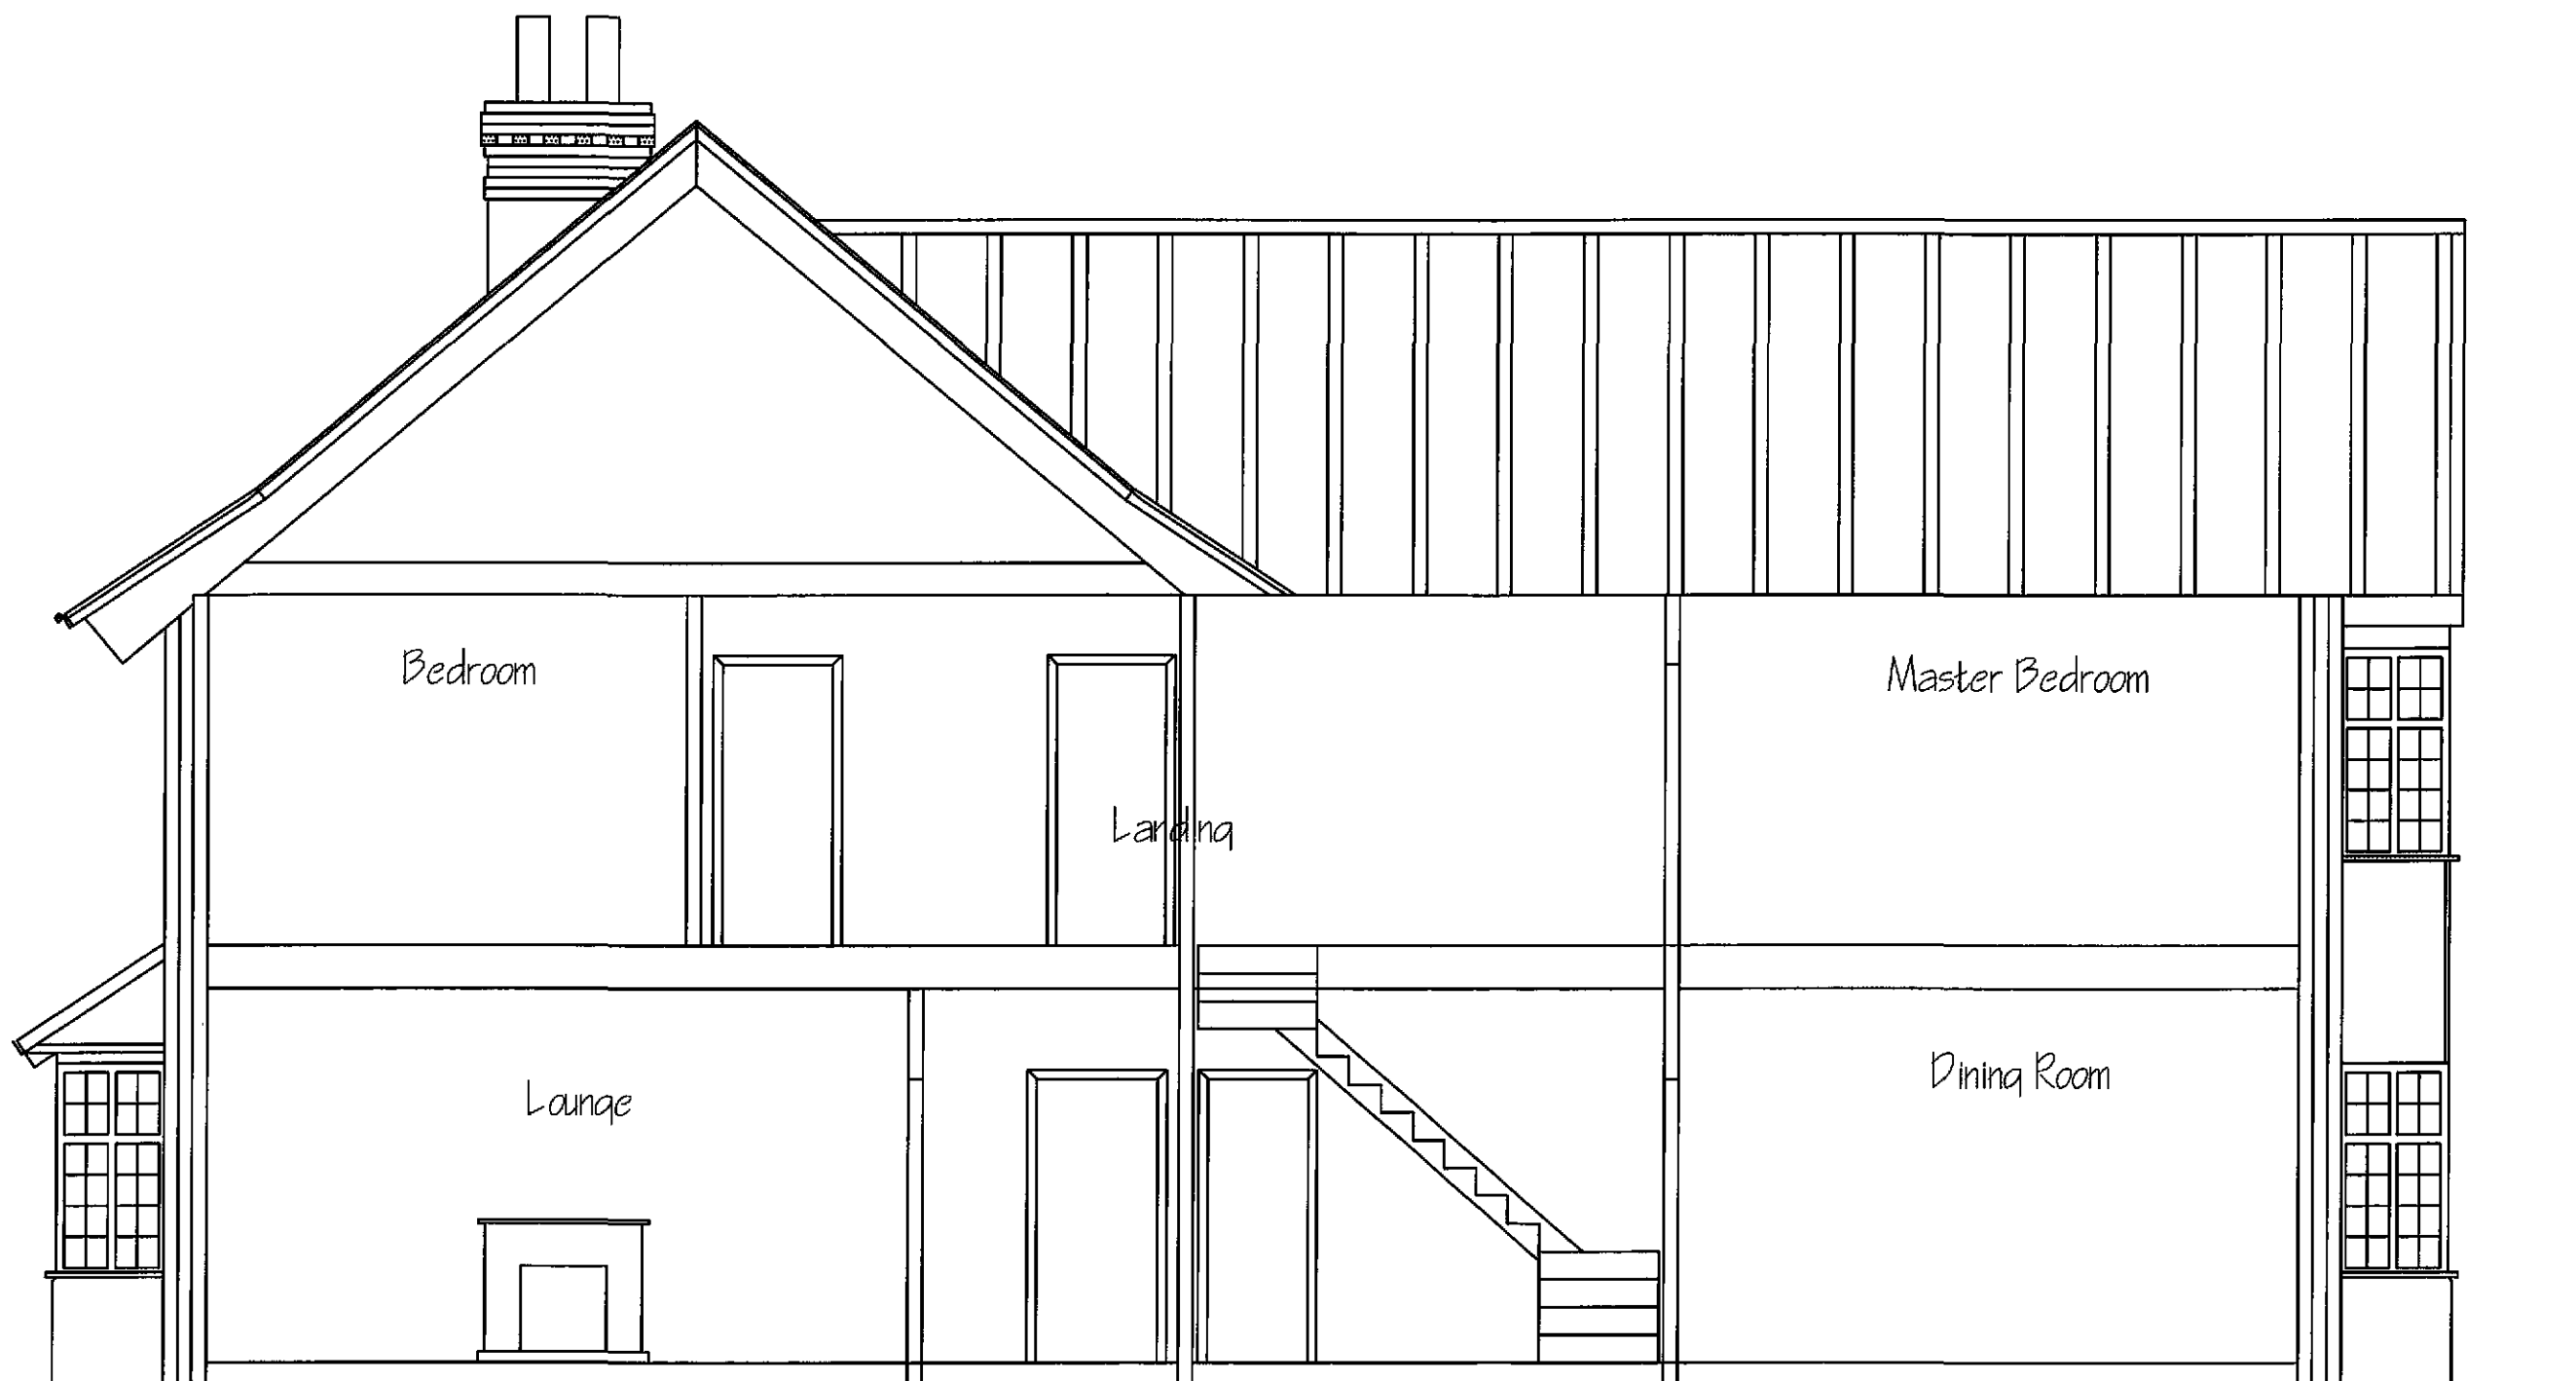

Main Ridge Level 8.880

Ceiling Level 5.550

Floor To Ceiling Level 2.475

First Floor Level 3.075

Ceiling Level 2.775

Floor To Ceiling Level 2.625

Ground Floor Level 0.150
Footpath Level 0.000

SECTION THRO' 1:50 @ A3

SHDC
Planning & Development
18 AUG 2009
Ref: 0635-09

j 1.1



Crown Copyright All rights reserved. Licence Number 100020449

LOCATION PLAN

1/1250

ref C.1.1.