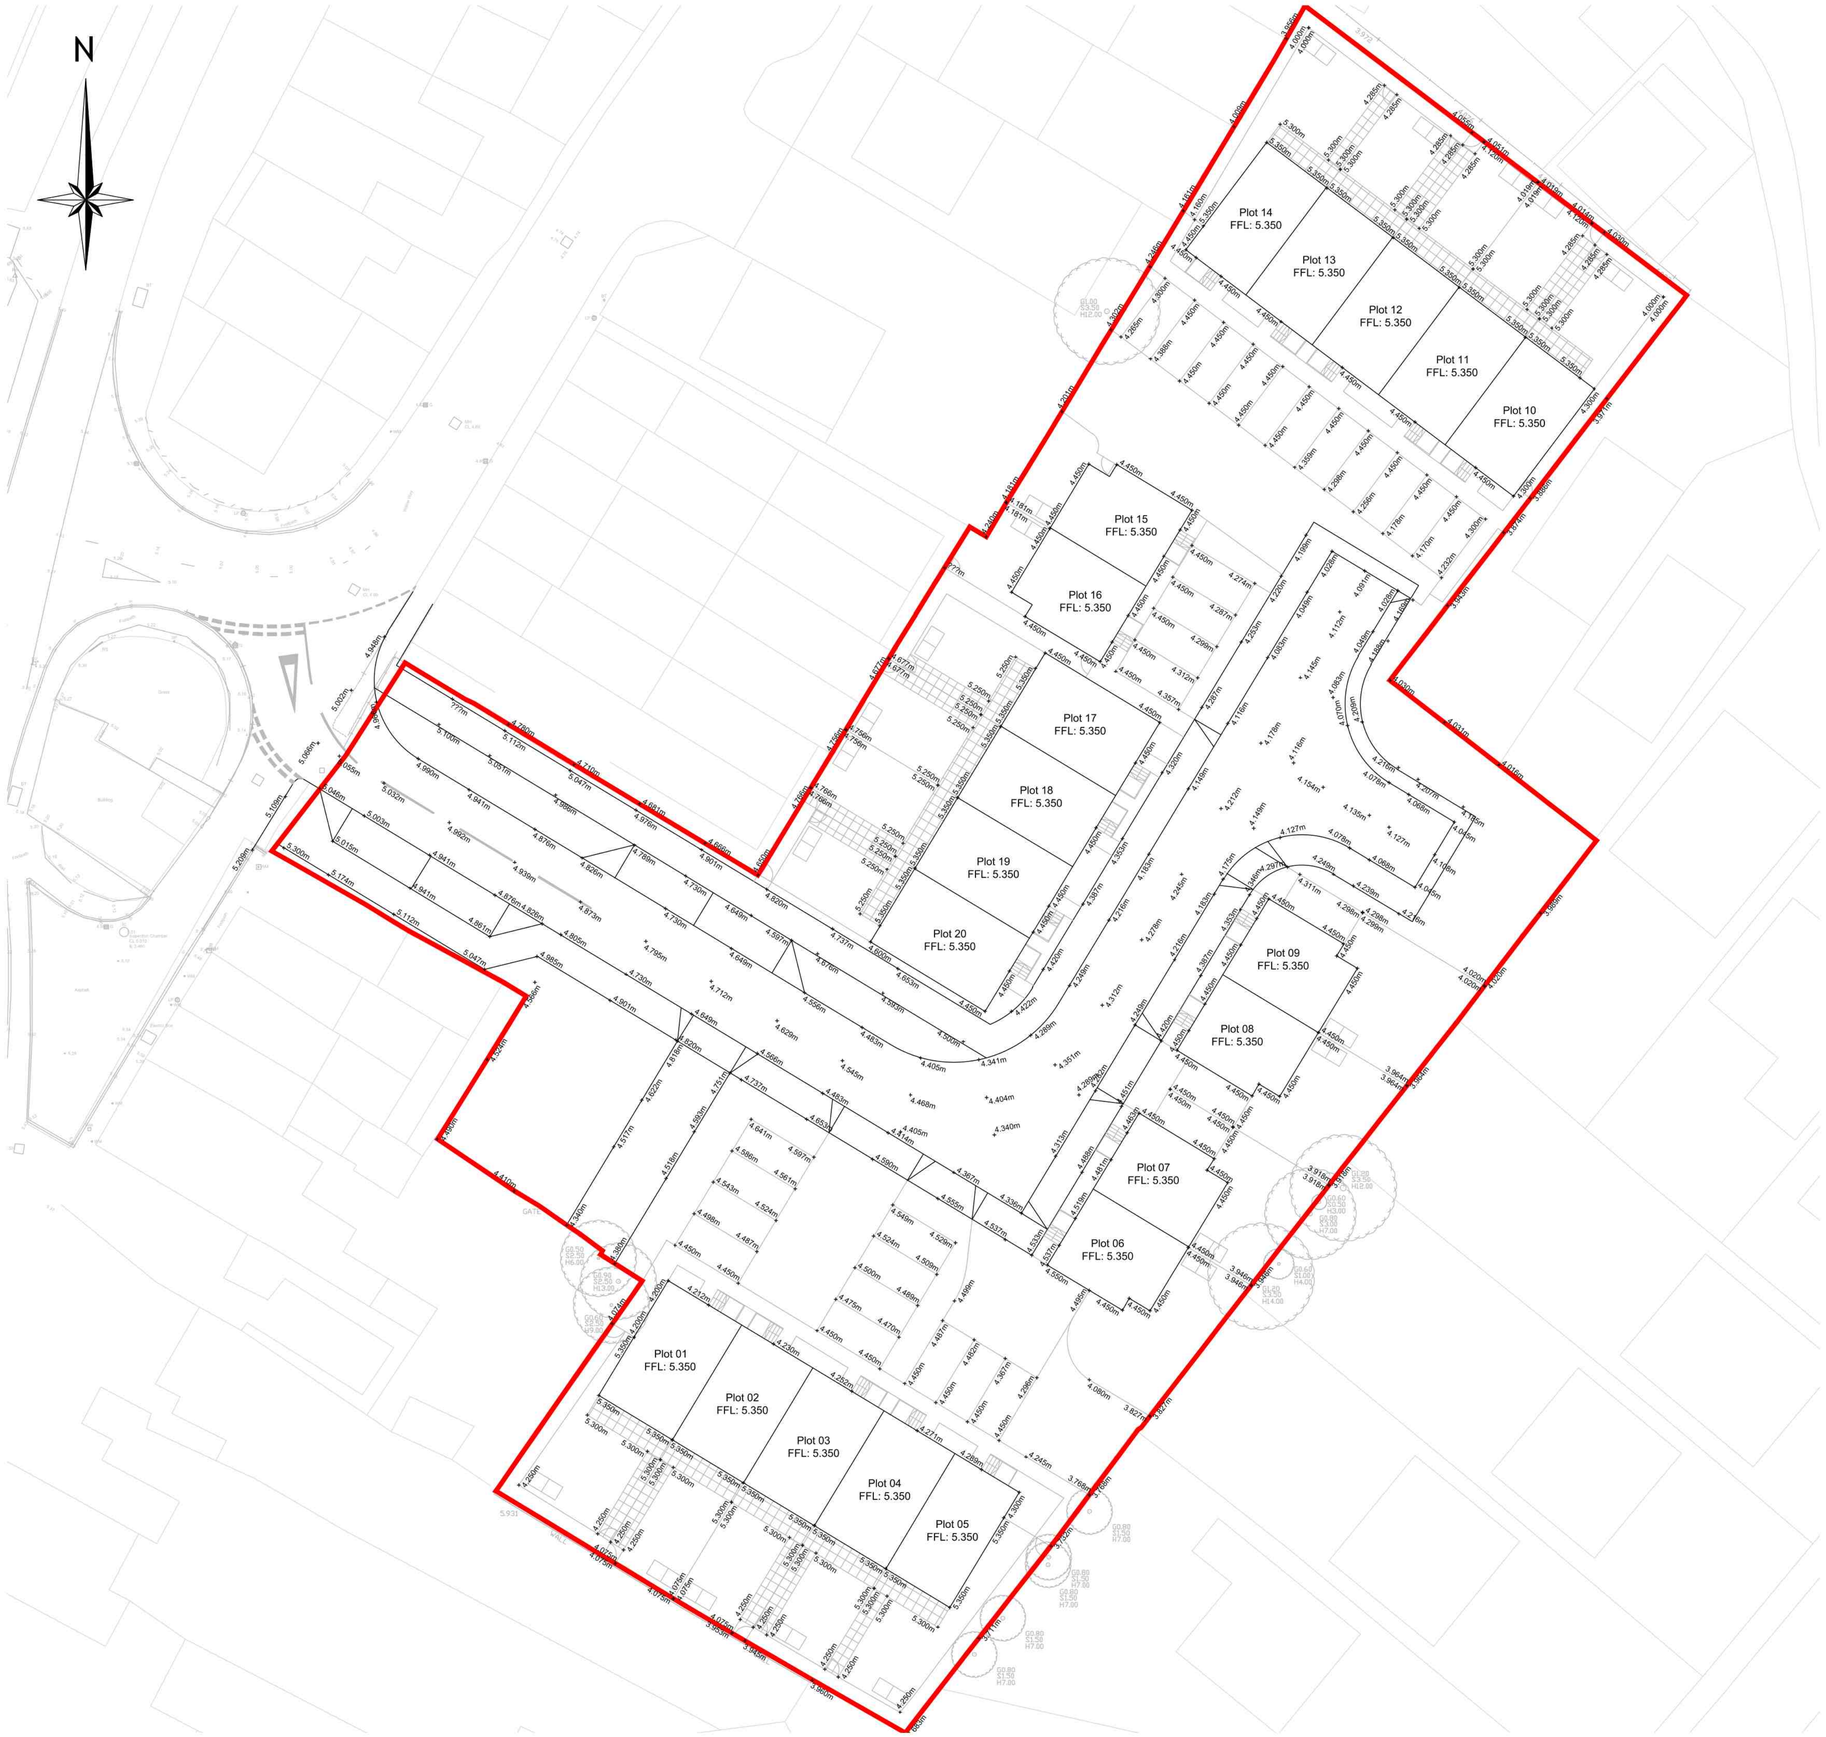


KEY

- Site Boundary
- $+^{0.000}$ Proposed levels
- 50mm contour
- 250mm contour

G30 Consulting Ltd

Copyright © 2019 G30 Consulting Ltd. All rights reserved.

Copying of these plans in full or in part is not permitted unless the written consent of G30 Consulting Ltd is obtained.

General Notes

1. Do not scale this drawing.
2. All dimensions are in millimeters unless stated otherwise.
3. This drawing is to be read in conjunction with all other relevant drawings & specifications.
4. All proprietary items to be installed in strict compliance with manufacturers instructions and recommendations.
5. No works shall commence on site until approval has been obtained from all relevant Agencies / Authorities.
6. All dimensions referred to in this drawing must be verified.

Revision	Description	Date
P6	Highways centreline levels revised.	18.02.2021
P5	External levels revised.	11.05.2020
P4	Access track adjacent soakaways shown.	13.09.2019
P3	Site layout plan revised. External levels revised to suit.	05.05.2019
P2	Site layout plan revised. External levels revised to suit.	18.02.2019
P1	First Issue	15.02.2019

PRELIMINARY

G30 CONSULTING

59 Springfield Road, Sheffield, South Yorkshire, S7 2GG
W: www.g30consulting.com
E: enquiries@g30consulting.com
T: 0114 349 2720

Project
Burmor Construction Limited
Willow Walk, Spalding,
Lincolnshire

Title
External Levels Plan

Drawn by	Checked by	Paper Size
SG	SG	A1

Drawing Number	Revision	Scale
07-0123-005	P6	1:200

Date
15.02.2019