

Proposed Boundary Treatments

Scale: 1:200

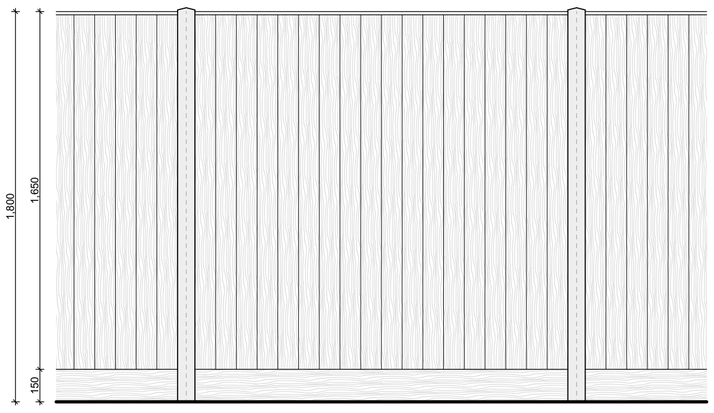


Fence A

Close Board Fencing with Concrete Fence Posts, and Timber Gravel Board

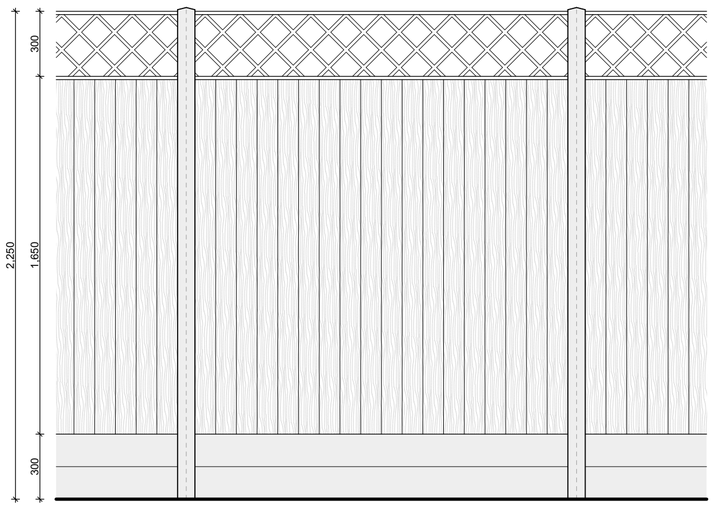

Fence B

Close Board Fencing with Concrete Fence Posts, 0.3m Concrete Gravel Boards, and 0.3m Trellis

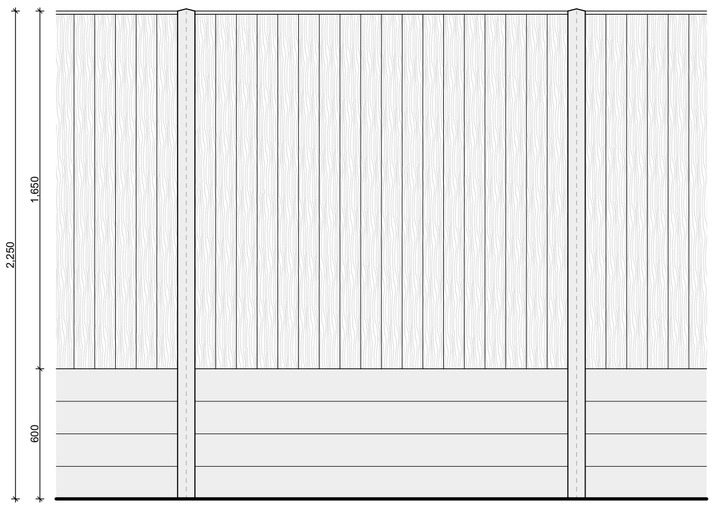

Fence C

Close Board Fencing with Concrete Fence Posts, 0.6m Concrete Gravel Boards



Boundary D

Masonry Wall

Site Boundary Key

Fence A
1.8m Close Board Fencing

Fence B
2.25m Close Board Fencing with Trellis Above

Fence C
2.25m Close Board Fencing

Boundary D
2.285m Masonry Wall

Existing Boundary Treatments Retained (Replaced like for like where damaged during construction)

Disclaimer: This document and its design content is copyright protected ©. It shall be read in conjunction with all other associated project information including models, specifications, schedules and related consultants documents. Do not scale from documents. All scales noted correct at original paper size. All dimensions to be checked on site. Immediately report any discrepancies, errors or omissions on this document to the originator. If in doubt ask.

Source File:
18011 Site Model.pln

Rev	Date	Drawn	Note
P02	14/02/2020	JKG	Boundaries and types amended.
P03	22/06/2020	JKG	Masonry wall type added. Southern boundary amended.

Scale (m)
0 2 4 6 8 10 20

N

burmor construction

JAMES GARNER
ARCHITECTURE
e: hello@jg-a.co.uk t: 07429 162747
architecture - masterplanning - residential - extra care - commercial - primary healthcare

Client
Burmor Construction Ltd.

Project Title
Residential development at land off Willow Walk,
Spalding

Drawing Title
Proposed Boundary Treatments

Drawing Status
Preliminary

Scale(s): 1:200
Original Paper Size: A1
Drawn: JKG
Date: 11.12.19
Project Number: 18011
Drawing Number: 1004
Revision: P03