

Proposed Boundary Treatments

Scale: 1:200

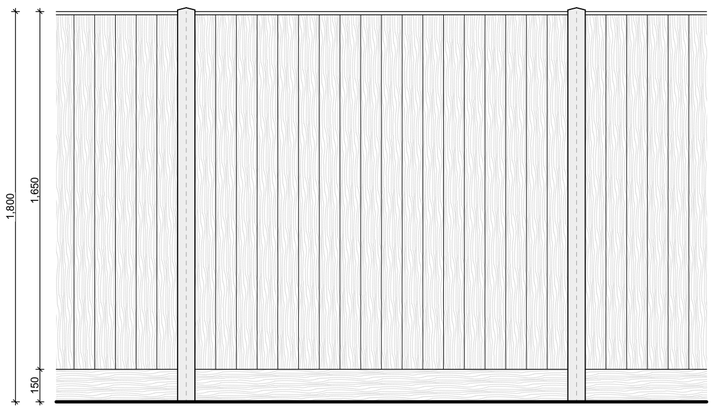

Fence A

Close Board Fencing with Concrete Fence Posts, and Timber Gravel Board

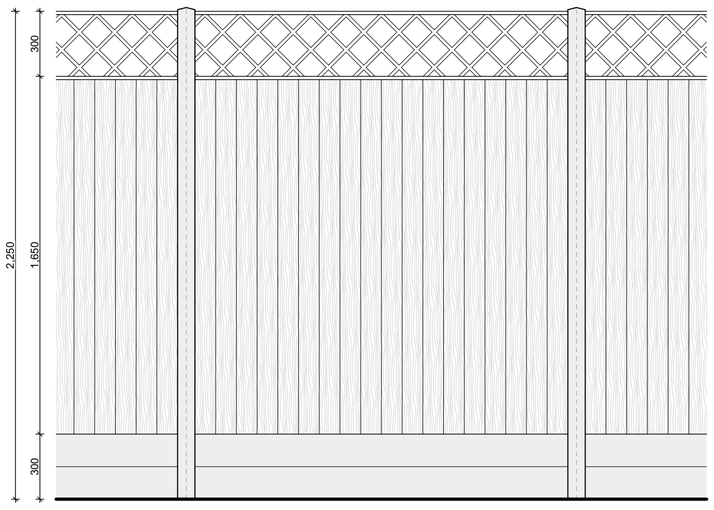

Fence B

Close Board Fencing with Concrete Fence Posts, 0.3m Concrete Gravel Boards, and 0.3m Trellis




Fence C

Close Board Fencing with Concrete Fence Posts, 0.3m Timber Gravel Boards, 0.6m Concrete Gravel Boards




Boundary D

Masonry Wall

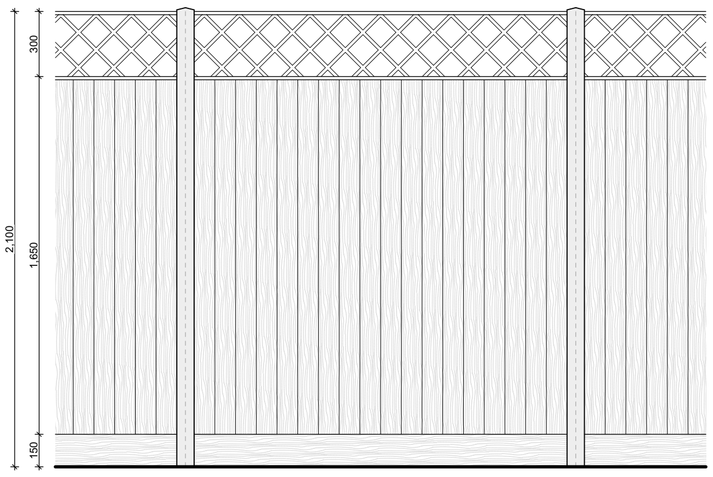

Fence E

Close Board Fencing with Concrete Fence Posts, Timber Gravel Board, and 0.3m Trellis

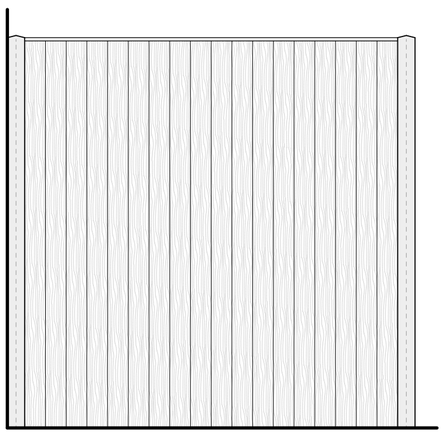

Fence F - Blanking Panel

Close Board Fencing to sides of Patio Areas

Site Boundary Key

Fence A
1.8m Close Board Fencing - height taken from highest point of adjacent new turfed area

Fence B
2.25m Close Board Fencing with Trellis Above

Fence C
2.55m Close Board Fencing

Boundary D
2.285m Masonry Wall - height from finished level of new patio areas

Boundary E
1.8m Close Board Fencing with Trellis Above

Boundary F - Blanking Panels
1.8m Close Board Fencing

Existing Boundary Treatments Retained (Replaced like for like where damaged during construction)

Fence height to match that of adjacent brick wall

Disclaimer: This document and its design content is copyright protected ©. It shall be read in conjunction with all other associated project information including models, specifications, schedules and related consultants documents. Do not scale from documents. All scales noted correct at original paper size. All dimensions to be checked on site. Immediately report any discrepancies, errors or omissions on this document to the originator. If in doubt ask.

Source File:
18011 Site Model.pln

Rev	Date	Drawn	Note
P02	14/02/2020	JKG	Boundaries and types amended.
P03	22/06/2020	JKG	Masonry wall type added. Southern boundary amended.
P04	25/09/2020	JKG	Boundary treatments updated following meetings with Planning Officers.

Scale (m)
0 2 4 6 8 10 20

N

burmor construction

JAMES GARNER
ARCHITECTURE
e: hello@jg-a.co.uk t: 07429 162747
architecture - masterplanning - residential - extra care - commercial - primary healthcare

Client
Burmor Construction Ltd.

Project Title
Residential development at land off Willow Walk,
Spalding

Drawing Title
Proposed Boundary Treatments

Drawing Status
Preliminary

Scale(s):		Original Paper Size:
1:200		A1
Drawn:		Date:
JKG		11.12.19
Project Number:	Drawing Number:	Revision:
18011	1004	P04