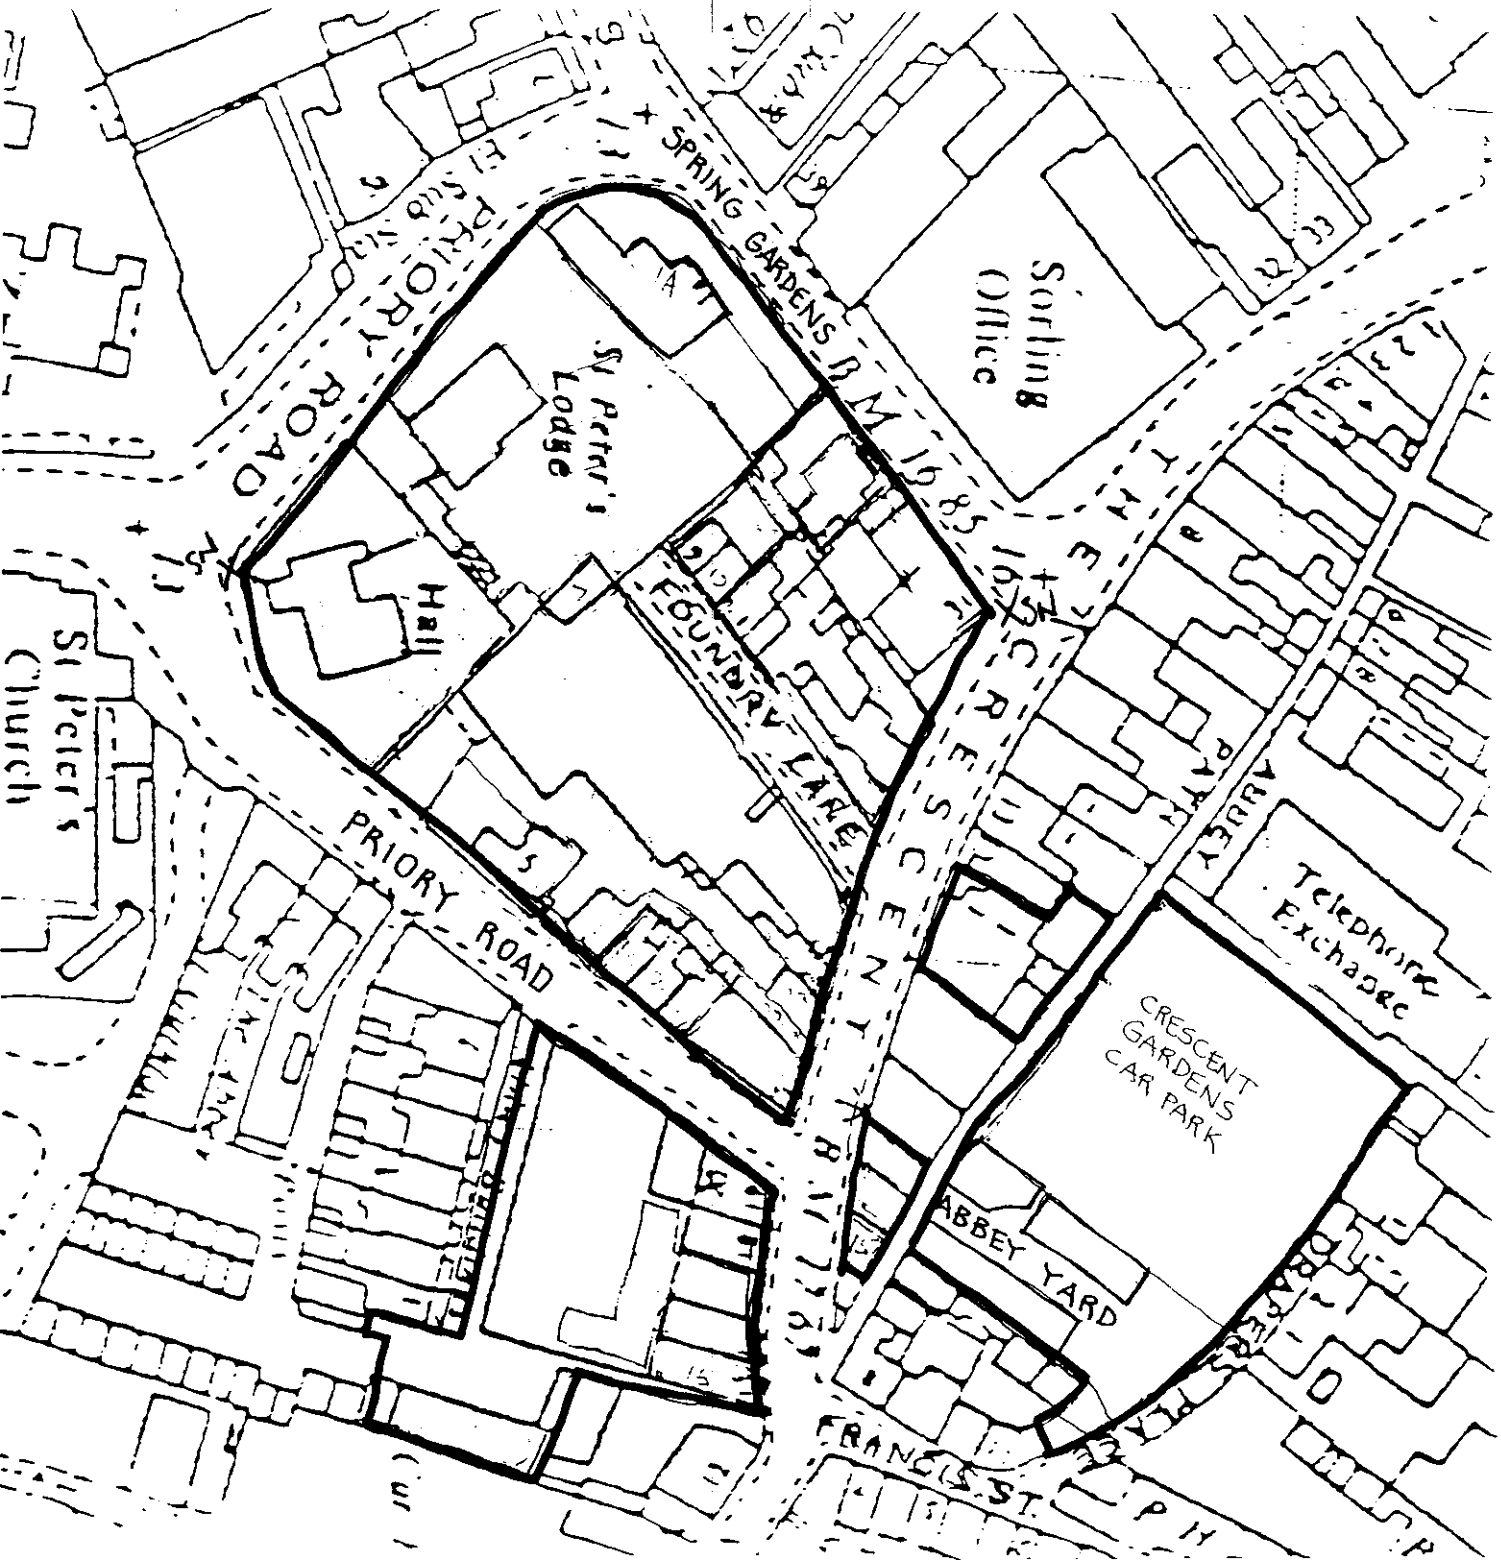


0636/96

PETER HADDON AND PARTNERS
THE OLD RECTORY MILTON MALSOR

ARCHITECTS
NORTHAMPTON
NN7 3AQ
TEL. 01604 858916
FAX. 01604 859123

Spring Gardens

RETAIL

The Crescent

bistro café

PIAZZA

Priory Road

shop

parking

pedestrian access from parking

CAR SHOWROOM

Priory Road

N

11 JUL 1996

Ref: 0636/96

URBAN RENEWAL PROJECT THE CRESCENT SPALDING 1·500

PETER HADDON & PARTNERS ARCHITECTS

OFFICE COPY

© -McLINTOCK-

The material contained in this plot has been reproduced from Ordnance Survey digital map data with the permission of the Controller of Her Majesty's Stationery Office.

©Crown copyright.

OS License no : LA079413


1:1250

SOUTH HOLLAND DISTRICT COUNCIL

HOUSING AND PLANNING SERVICES DEPARTMENT

Council Offices,
Priory Road,
Spalding,
Lincolnshire,
PE11 2XE

Telephone: (01775) 761161
Fax: (01775) 710772

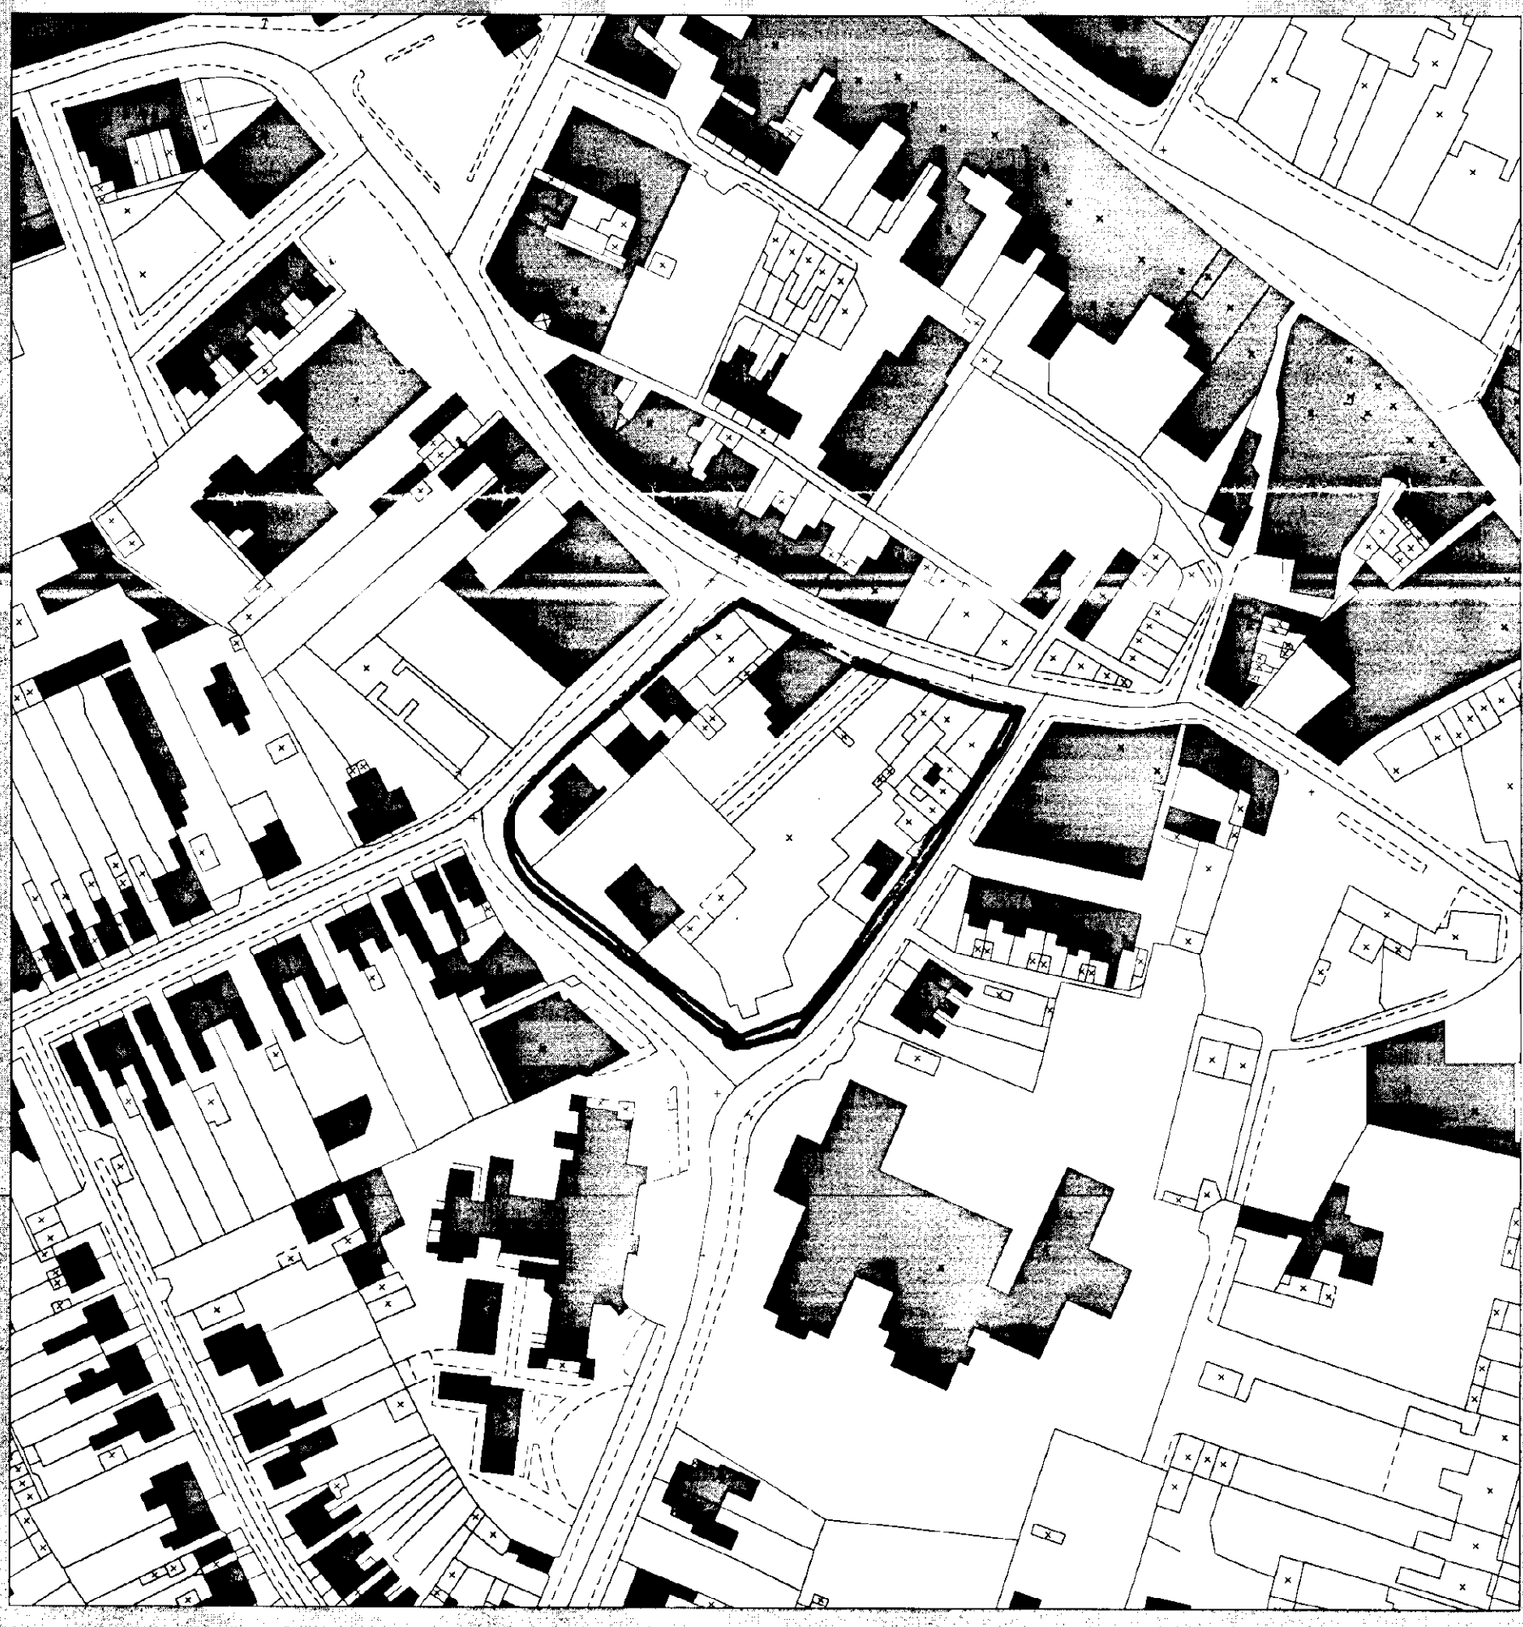

OFFICE PLAN

© -McLINTOCK-

The material contained in this plot has been reproduced from Ordnance Survey digital map data with the permission of the Controller of Her Majesty's Stationery Office.

©Crown copyright.

OS License no : LA079413

1:500

SOUTH HOLLAND DISTRICT COUNCIL

HOUSING AND PLANNING SERVICES DEPARTMENT

Council Offices,
Priory Road,
Spalding,
Lincolnshire, PE11 2XE

Telephone: (01775) 761161
Fax: (01775) 710772

