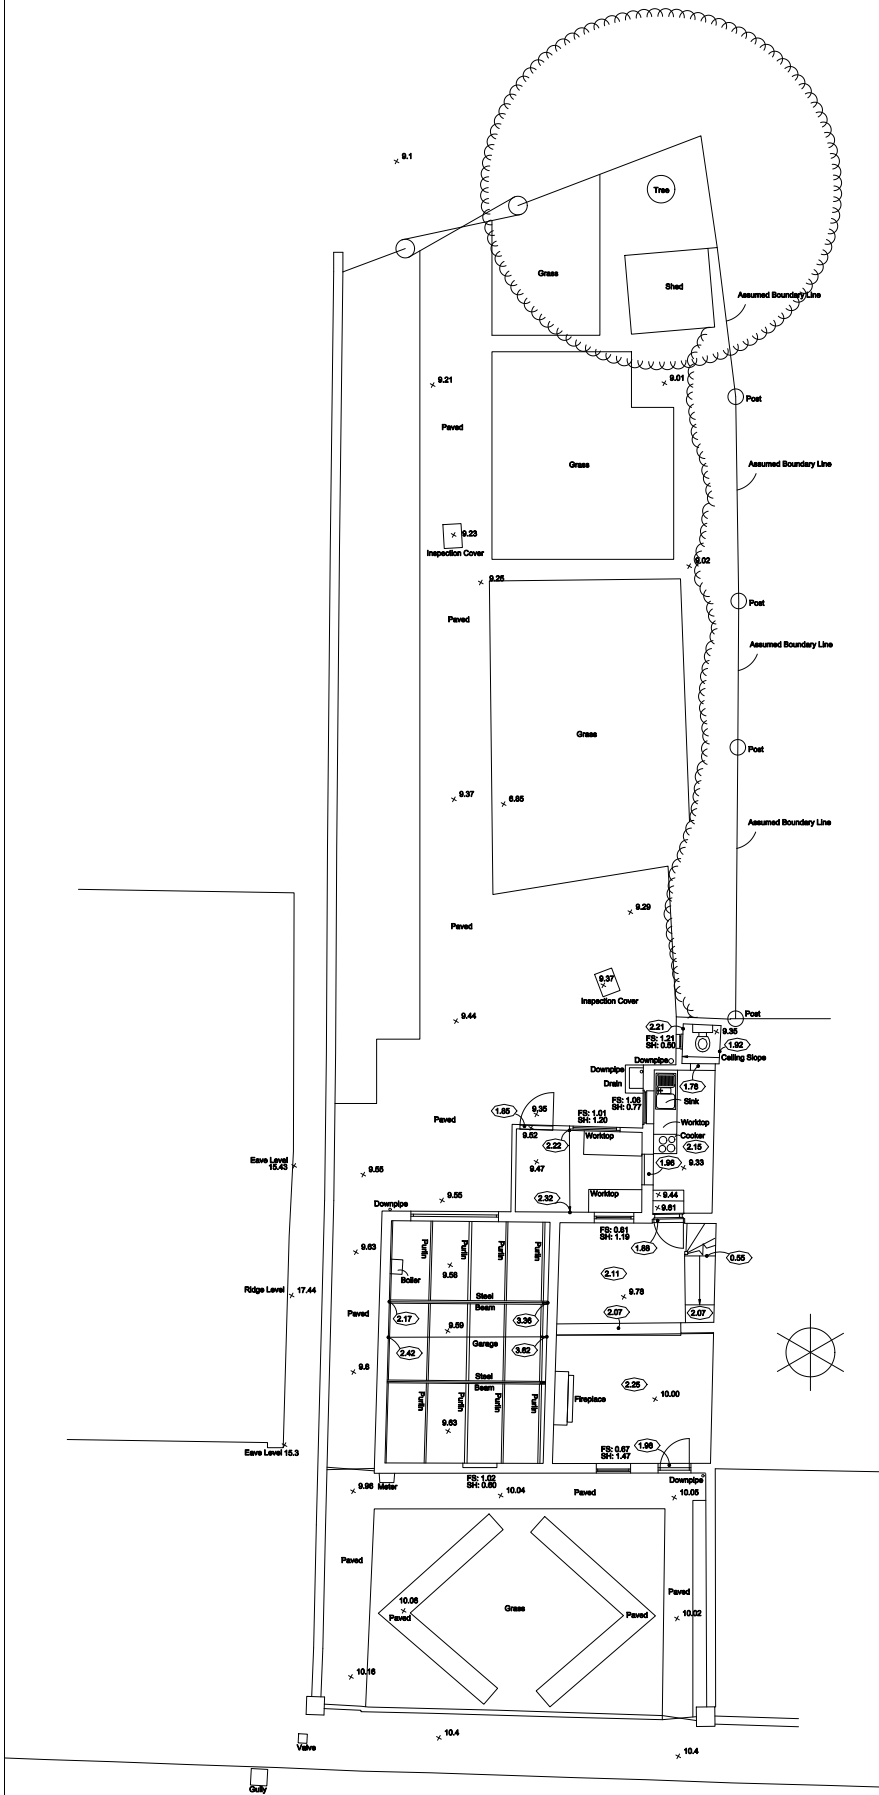


GENERAL NOTES:

ABBREVIATIONS:

SURVEY AND DATUM INFORMATION:

UTILITY NOTES:

WEATHER CONDITIONS:

|      |          |                                  |         |
|------|----------|----------------------------------|---------|
| A    | 24000001 | Added Type detail to garden area | JG      |
| Rev. | Date     | Revisions                        | Revised |
| -    | -        | -                                | -       |

DO NOT SCALE!

|                                              |                          |              |                 |
|----------------------------------------------|--------------------------|--------------|-----------------|
| Client:                                      | Faramarz Mir Javadi      |              |                 |
| Project:                                     | 98 London Road           |              |                 |
| Survey Type:                                 | Measured Building Survey |              |                 |
| Start Date of Survey:                        | May 2022                 |              |                 |
| Drawing Status:                              | Surveyed: JG             | Checked: JG  | Approved: JG/JM |
| Original File: P0000007 - 98 London Road.dwg | Original: A2             | Scale: 1:100 | Sheet: 1        |

|             |                   |          |    |
|-------------|-------------------|----------|----|
| Drawing No: | A2_98 London Road | Revision | 00 |
|-------------|-------------------|----------|----|

1 BANBOUR SQUARE  
TATTON HALL  
CHESHIRE  
CH5 3JG  
Tel: 0153 687 4100  
Email: info@measured.co.uk