
Contractor to check all Dimensions on site prior to ordering materials / commencing work.Do Not Scale from this Drawing - If in doubt then please ask




2 Front Elevation
1 : 100

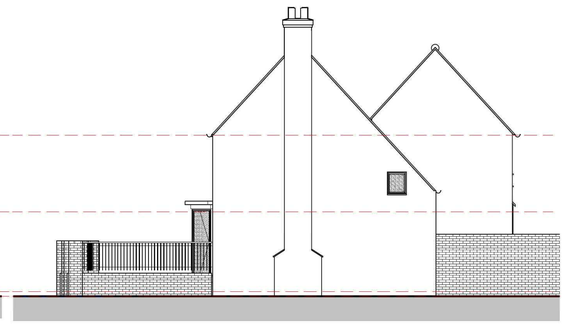

3 Right Side Elevation
1 : 100



4 Rear Elevation
1 : 100

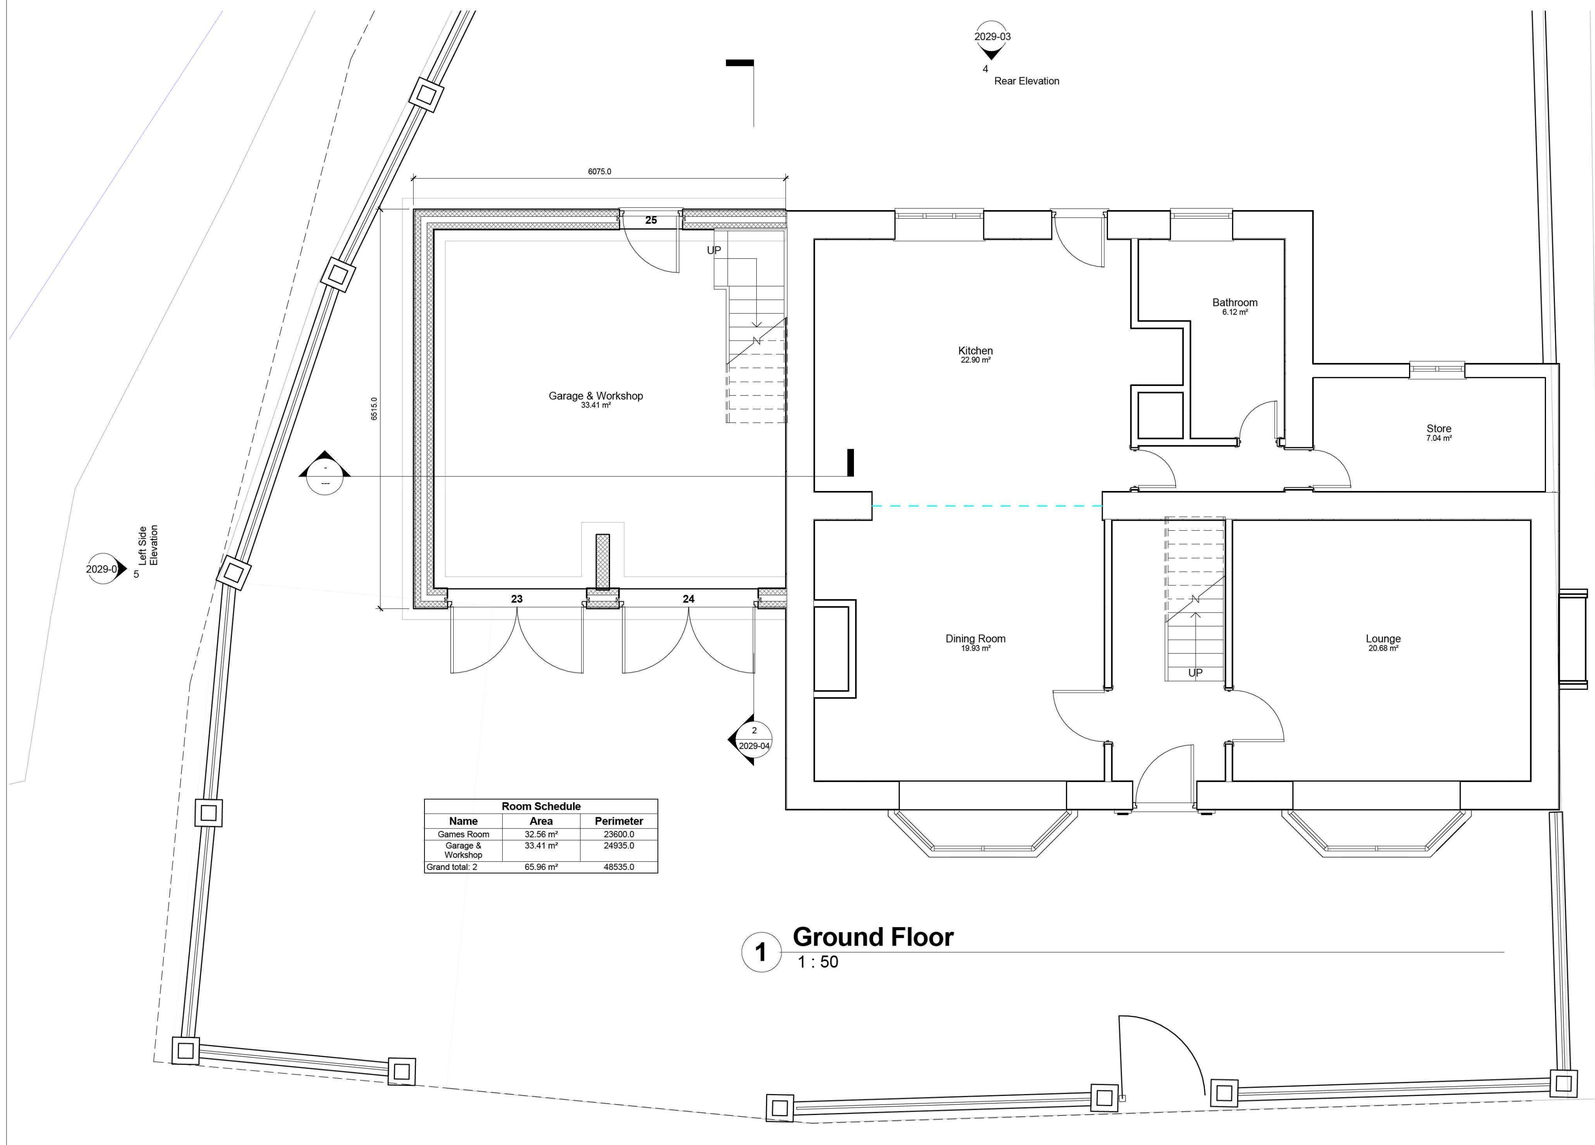

1 Ground Floor
1 : 50



5 Left Side Elevation
1 : 100

Room Schedule		
Name	**Area**	**Perimeter**
Games Room	32.56 m²	23600.0
Garage & Workshop	33.41 m²	24935.0
Grand total: 2	65.96 m²	48535.0

Roof Material Takeoff	
Material: Area	**Comments**
51.06 m²	garage roof
3.70 m²	dormer roof
3.70 m²	dormer roof
58.47 m²	

Wall Material Takeoff - Blockwork		
Mark	**Material: Area**	**Block Qtys**
	2.88 m²	29
	6.91 m²	69
	7.27 m²	73
	7.41 m²	74
	16.77 m²	168
	31.30 m²	313
	58.40 m²	584
	130.92 m²	1310

Wall Material Takeoff - Brickwork		
Mark	**Material: Area**	**Brick Qtys**
	0.45 m²	27
	0.45 m²	27
	0.45 m²	27
	0.45 m²	27
	0.45 m²	27
	0.45 m²	27
	0.45 m²	27
	0.45 m²	27
	0.45 m²	27
	0.45 m²	27
	0.45 m²	27
	0.45 m²	27
	0.45 m²	27
	0.45 m²	27
	0.45 m²	27
	0.45 m²	27
	0.64 m²	38
	0.64 m²	38
	0.64 m²	38