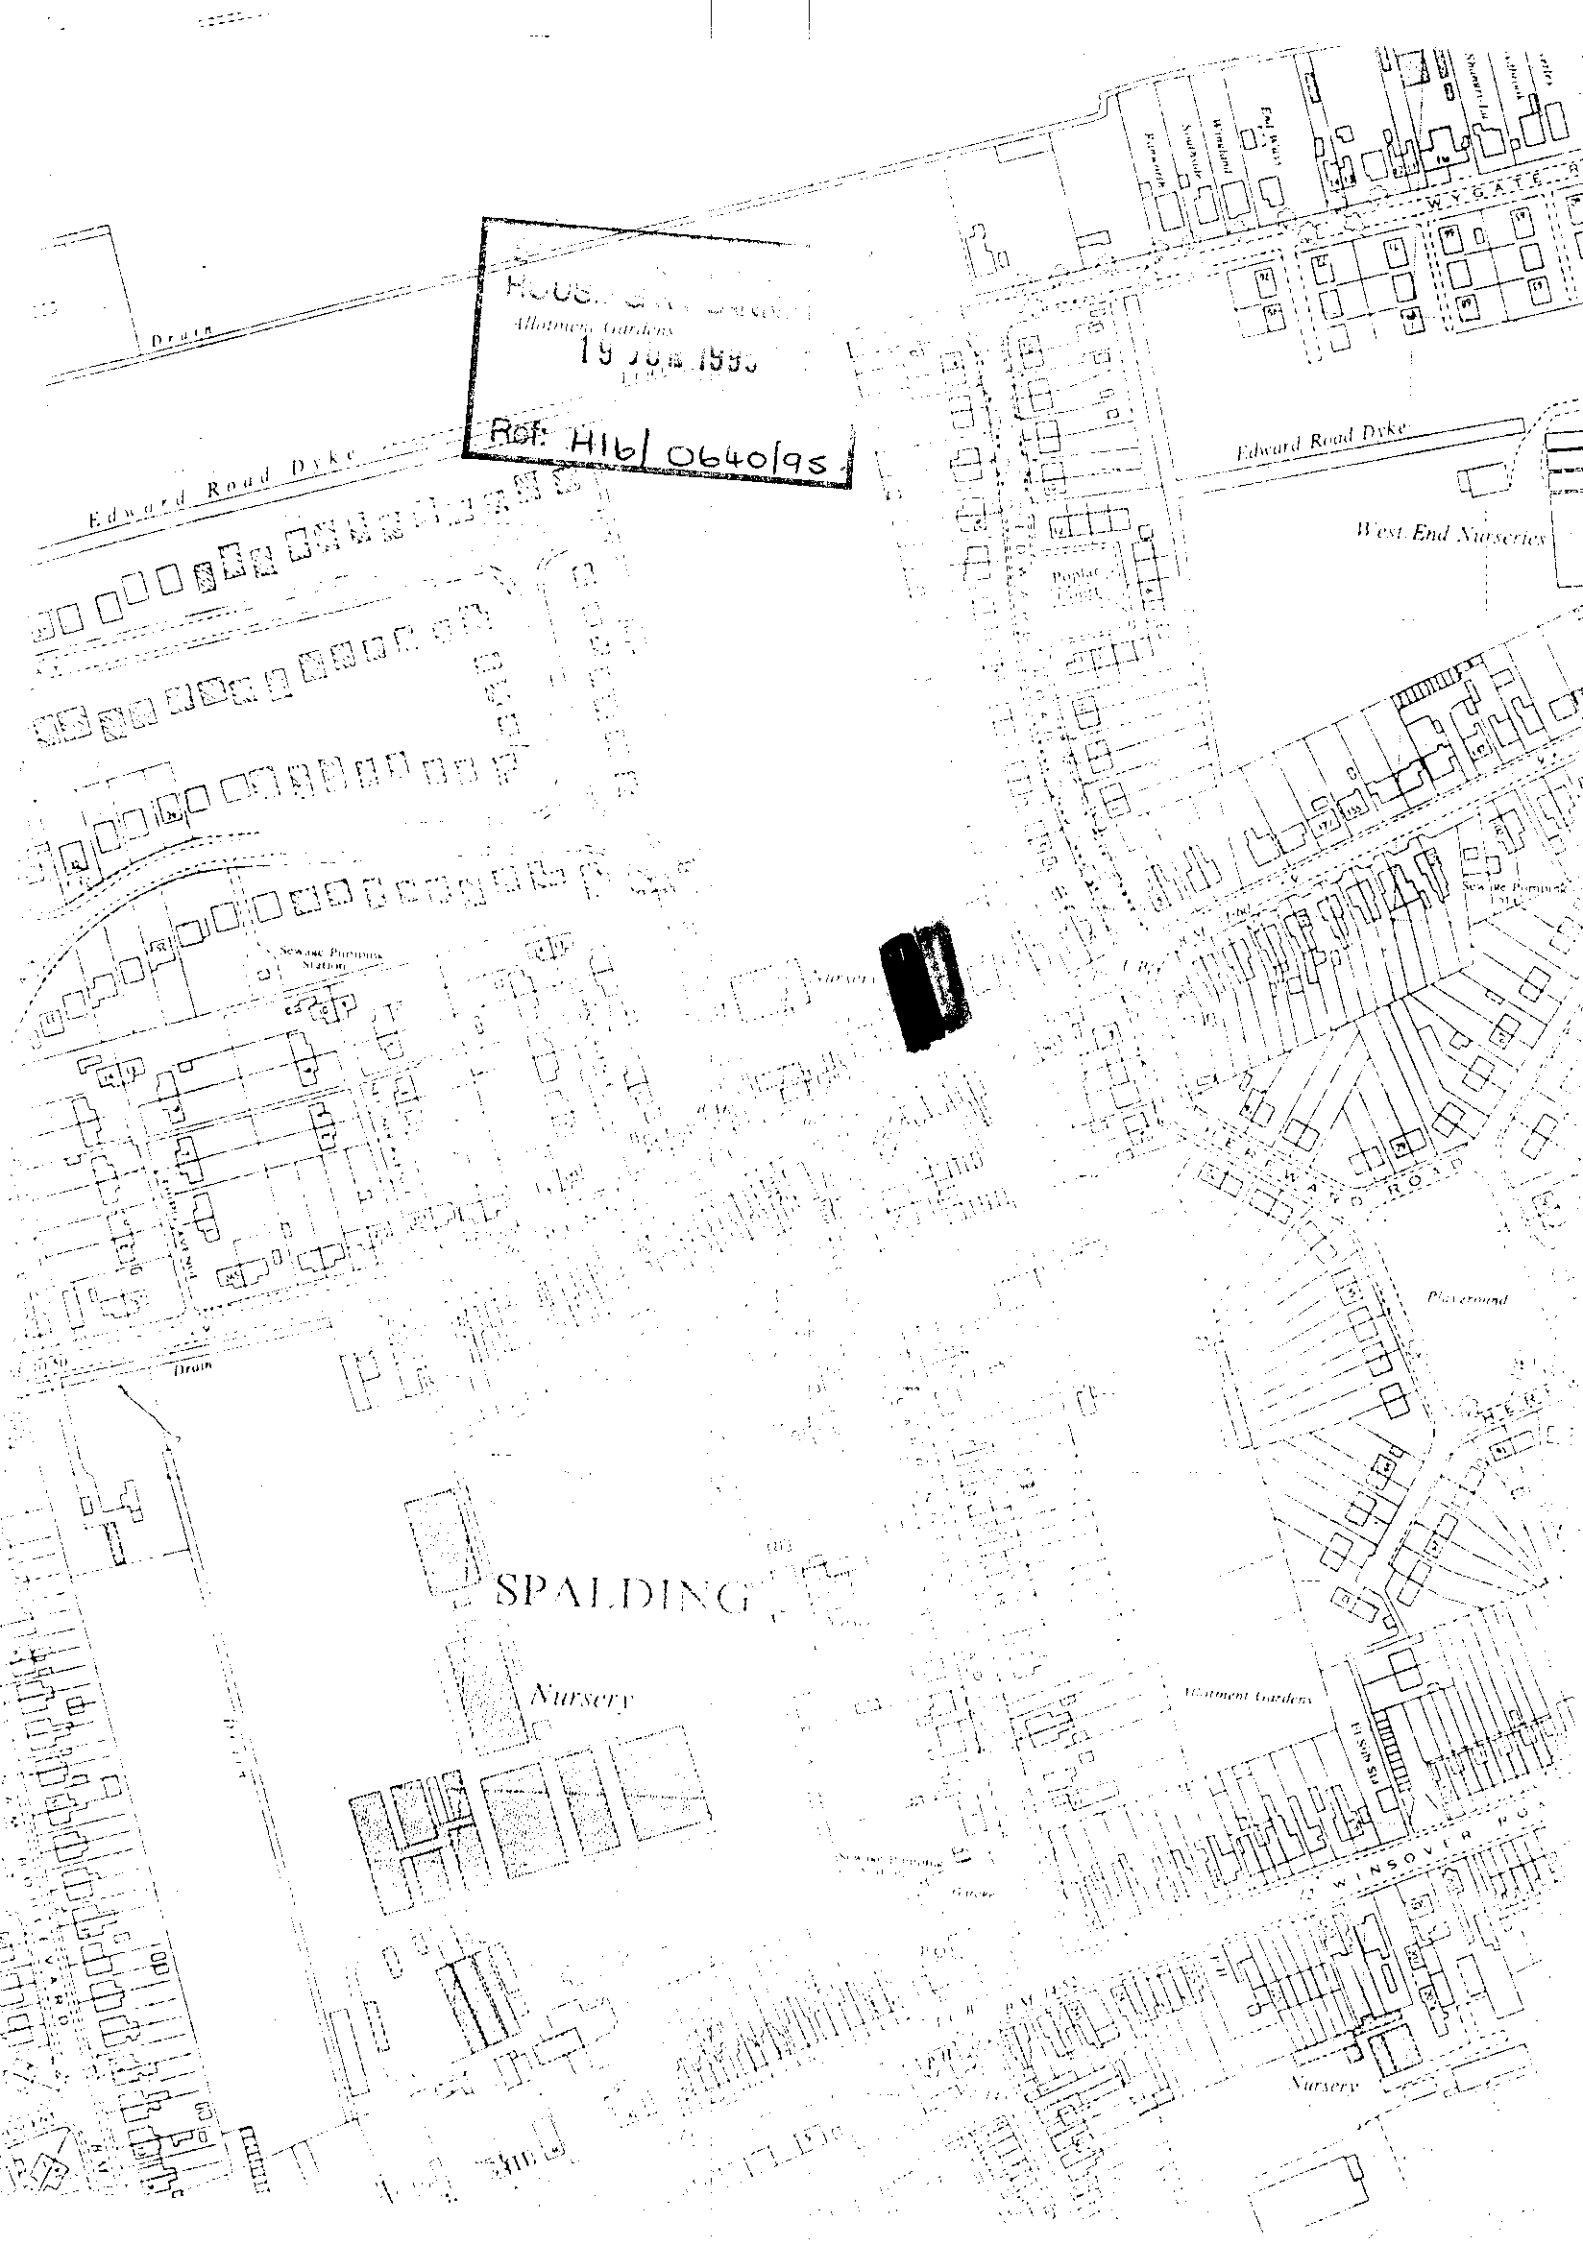

Ref: H16/0640/95
Edward Road Dyke
West End Nurseries
Drain
Sewage Pumping Station
SPALDING
Nursery
Allotment Gardens
Nursery