
NO DIMENSIONS TO BE SCALED FROM THIS DRAWING, ALL DIMENSIONS TO BE CHECKED ON SITE. ANY DISCREPANCIES WITH THE DRAWINGS TO BE REPORTED AND CLARIFIED PRIOR TO COMMENCING WORKS ON SITE, IF IN DOUBT – ASK. THIS DRAWING IS COPYRIGHT.

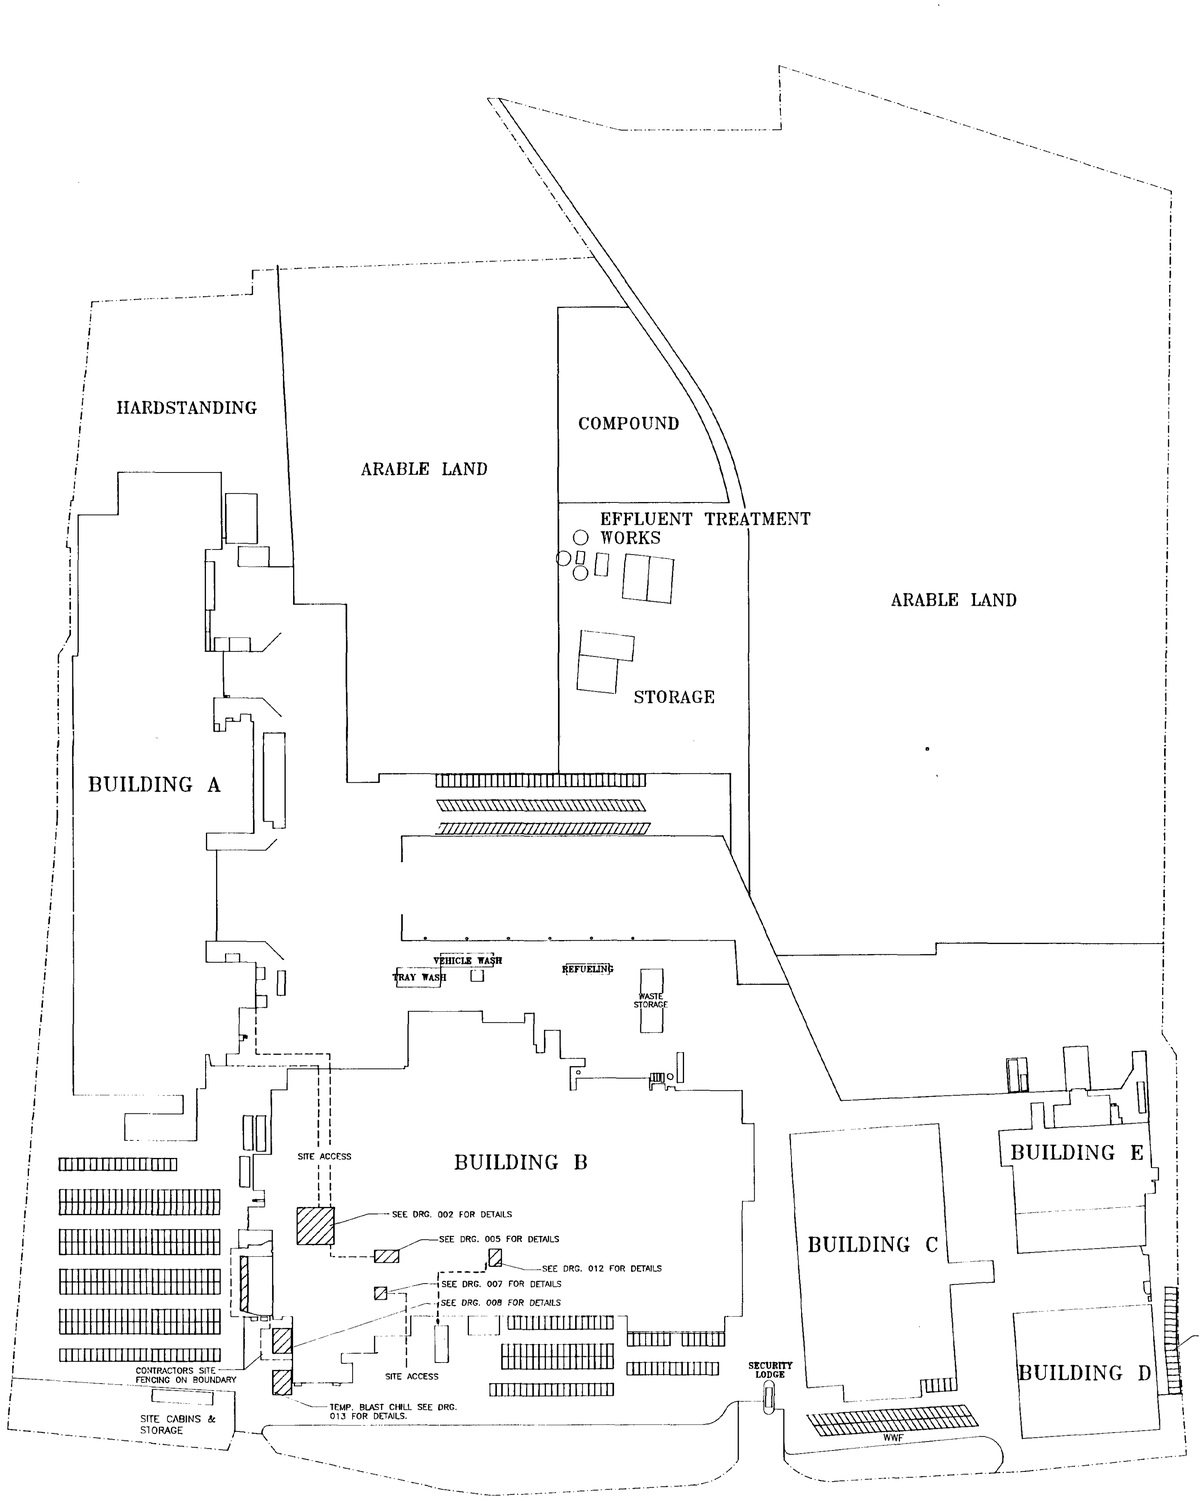

WORK AREAS

SOUTH HOLLAND DC
HOUSING & PLANNING
05 JUN 1997
Ref: 0412/97

Rev.	Description
A	TEMP. BLAST CHILLERS AND DECANT ADDED TO DRAWING.
Date 29.05.97	

CORPORATE a Ltd
ARCHITECTURE
CHARTERED ARCHITECTS & PLANNING SUPERVISORS
3rd floor,St Georges House,6 St.Georges Way,Leicester,LE1 1GB Tel:0116 255 2323

Client: Geest Prepared Foods

Project: PROJECT ACORN

DETERMINED PLAN


Title: Construction Site Organisation

Scale	Project no.	Date
1:1250	1326	

Drg no.	Rev'n
D/ 011	A


THIS DRAWING HAS BEEN CREATED IN AutoCAD – IF IN DOUBT ASK.

NO DIMENSIONS TO BE SCALED FROM THIS DRAWING, ALL DIMENSIONS TO BE CHECKED ON SITE. ANY DISCREPANCIES WITH THE DRAWINGS TO BE REPORTED AND CLARIFIED PRIOR TO COMMENCING WORKS ON SITE, IF IN DOUBT – ASK. THIS DRAWING IS COPYRIGHT.

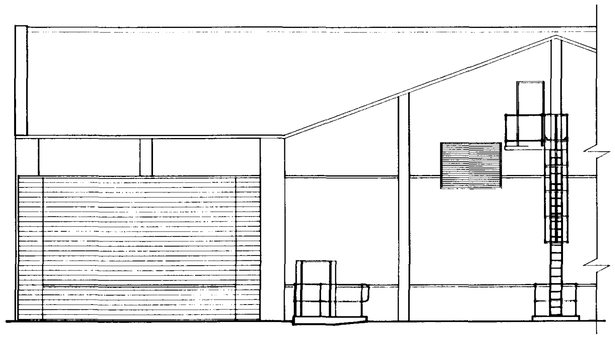

PROPOSED EXTENSION


ELEVATION 1

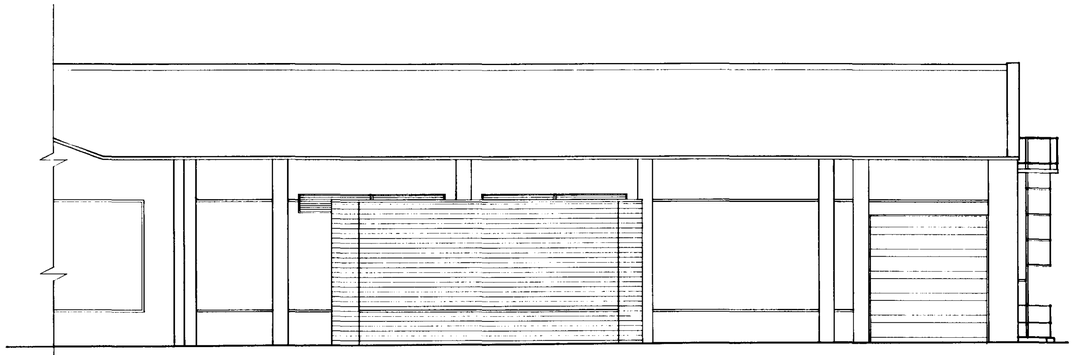

PROPOSED EXTENSION

ELEVATION 2

DETERMINED PLAN

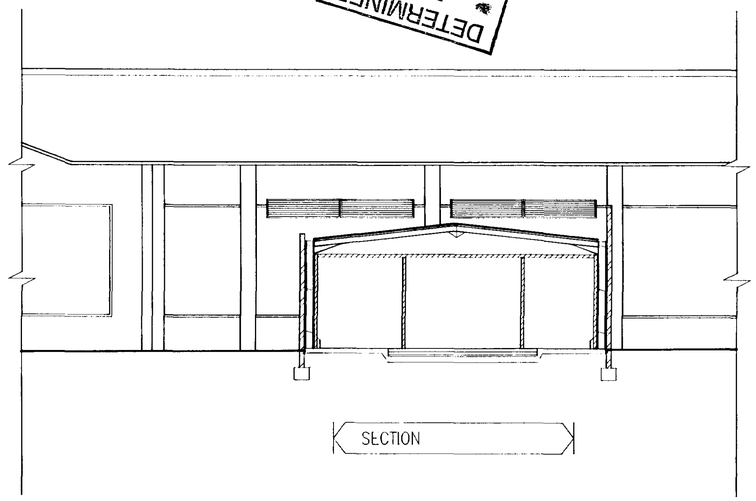

SECTION

BRICKWORK: FACING BRICKWORK AND PROTRUDING COURSE TO MATCH EXISTING.

FOUNDATION: REFER TO STRUCTURAL ENGINEERING DRAWINGS FOR FOUNDATIONS & FLOOR SLAB.

SOUTH HOLLAND DC
HOUSING & PLANNING
0 5 JUN 1997
Ref: 0622/97.

Rev.	Description
A.	ELEVATION 1 ALTERED. SECTION & NOTES ADDED.
Date 22.5.97	

CORPORATE a Ltd
ARCHITECTURE
CHARTERED ARCHITECTS & PLANNING SUPERVISORS
3rd floor,St Georges House,6 St.Georges Way,Leicester.LE1 9GB Tel.0116 255 2323

Client: Geest Prepared Foods

Project: Project Acorn

Title: Proposed Elevations & Section


Scale	Project no.	Date
1:100	1326	12.05.97


Drg no.	Rev'n
D/ 009	B

THIS DRAWING HAS BEEN CREATED IN AutoCAD – IF IN DOUBT ASK.


NO DIMENSIONS TO BE SCALED FROM THIS DRAWING, ALL DIMENSIONS TO BE CHECKED ON SITE. ANY DISCREPANCIES WITH THE DRAWINGS TO BE REPORTED AND CLARIFIED PRIOR TO COMMENCING WORKS ON SITE, IF IN DOUBT -- ASK. THIS DRAWING IS COPYRIGHT.

NEW DRAINAGE
EXISTING DRAINAGE

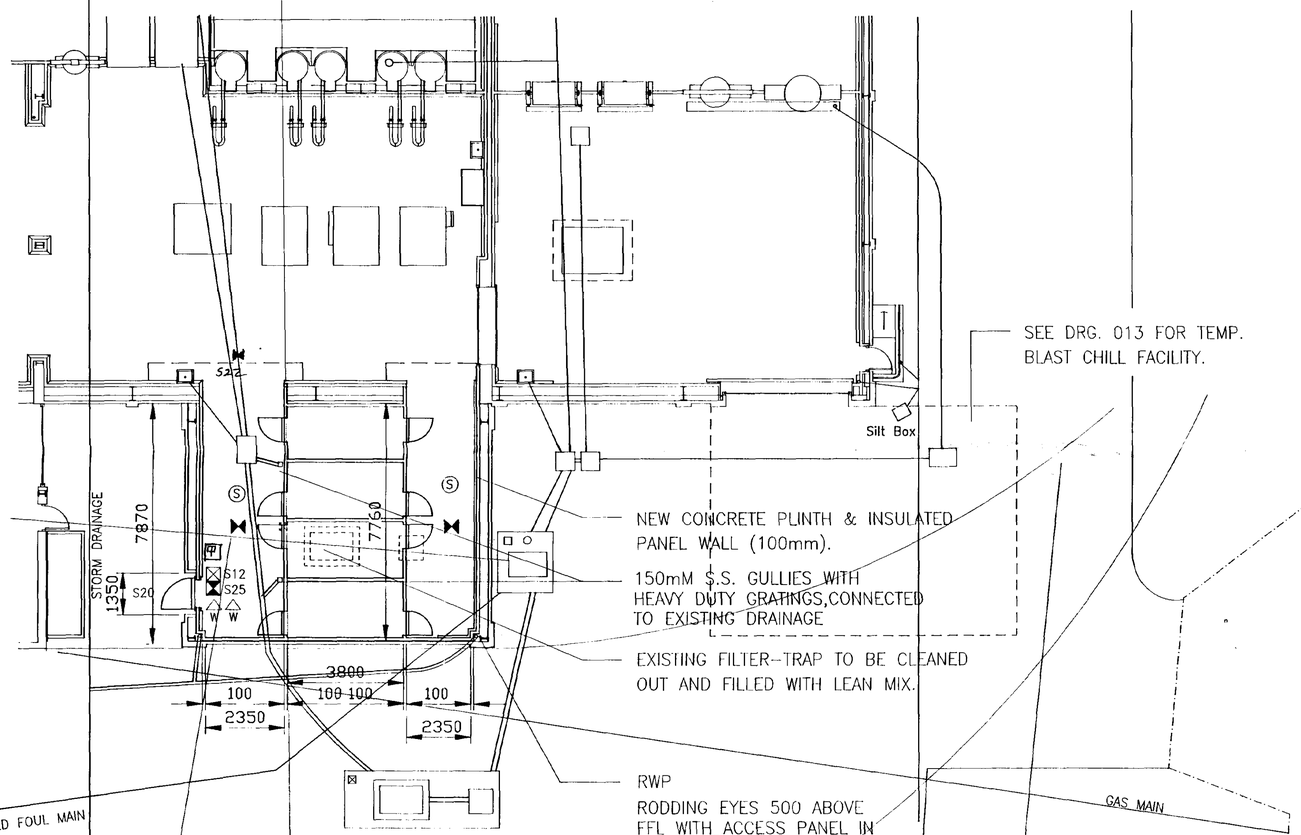


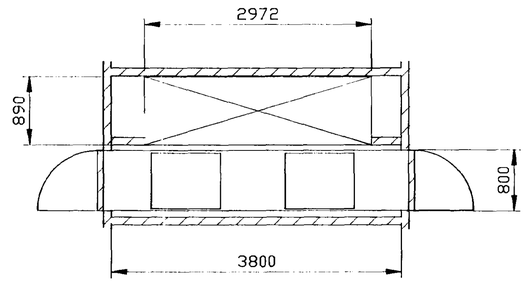

ENLARGED PLAN OF BLASTCHILL

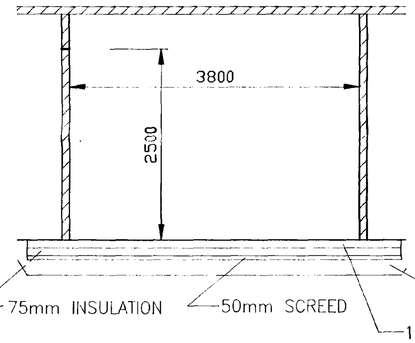

TYPICAL SECTION

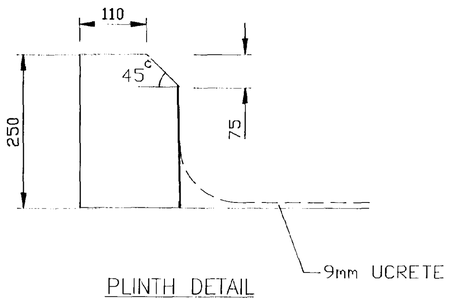

PLINTH DETAIL

SOUTH HOLLAND DC
HOUSING & PLANNING
05 JUN 1997
Ref: 0413/97

Rev.	Description
D	POWER CABLES ADDED.
Date 02.06.97	.

CORPORATE a Ltd
ARCHITECTURE
CHARTERED ARCHITECTS & PLANNING SUPERVISORS
1st floor 3 Gedney Hill Spalding Lincs PE11 1QB Tel:01775 725323

DETERMINED PLAN

Client
Project
Project Acorn
Title
Blast Chillers

Scale	Project no.	Date
1:100	1326	13.05.97

Drg no.	Rev'n
D/ 008	D

THIS DRAWING HAS BEEN CREATED IN AutoCAD - IF IN DOUBT ASK.