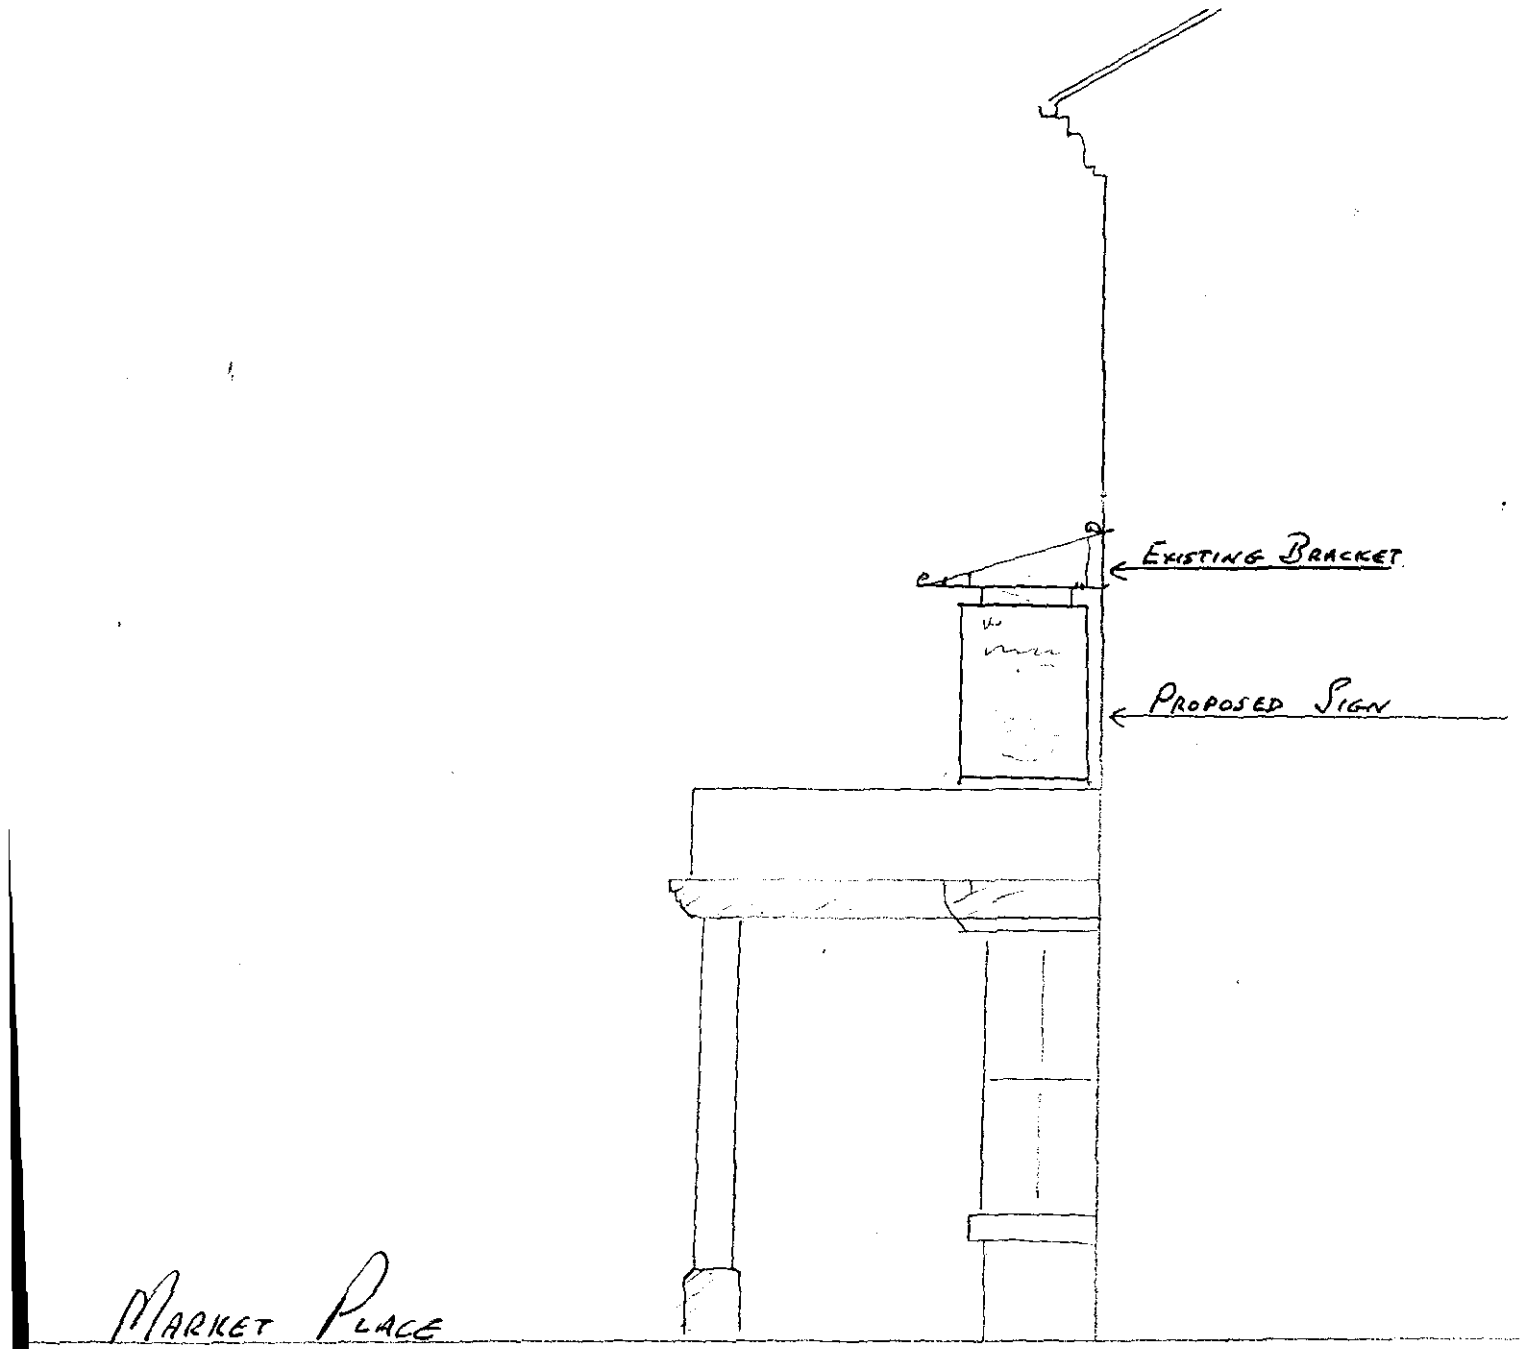
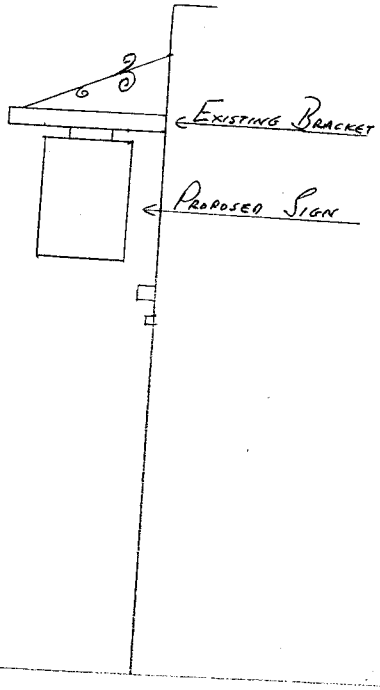
ELEVATION OF THE RED LION HOTEL FACING THE MARKET PLACE 1:50



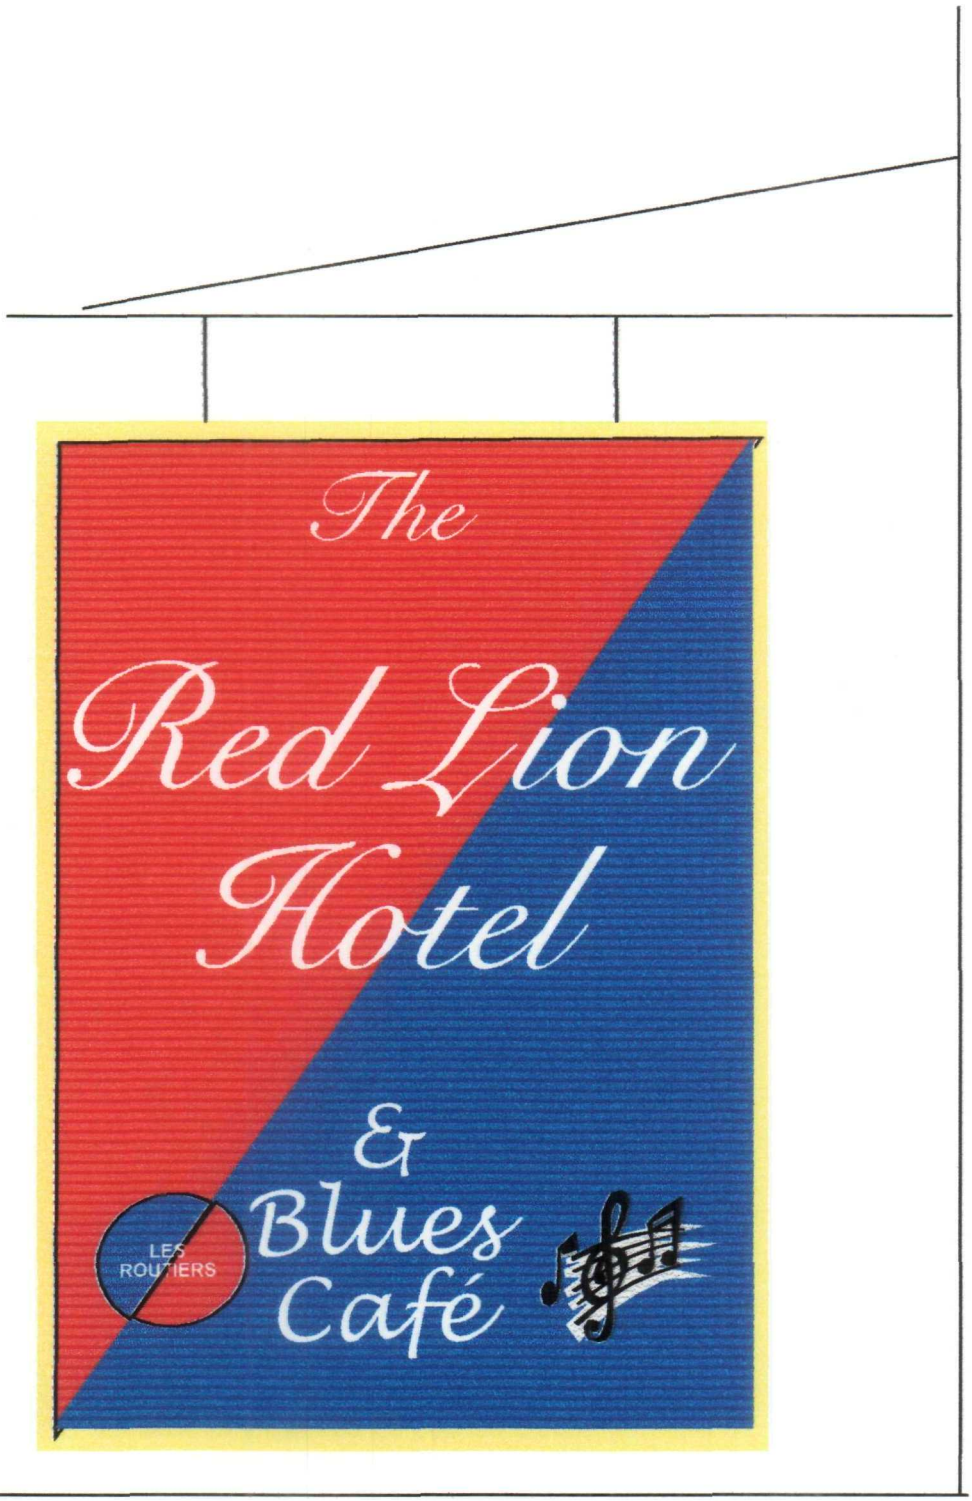

DETERMINED PLAN

ELEVATION OF 'THE RED LION HOTEL' FACING RED LION STREET 1:50




DETERMINED
PLAN

DETERMINED
PLAN




DETERMINED
PLAN



DETERMINED
PLAN



DETERMINED
PLAN