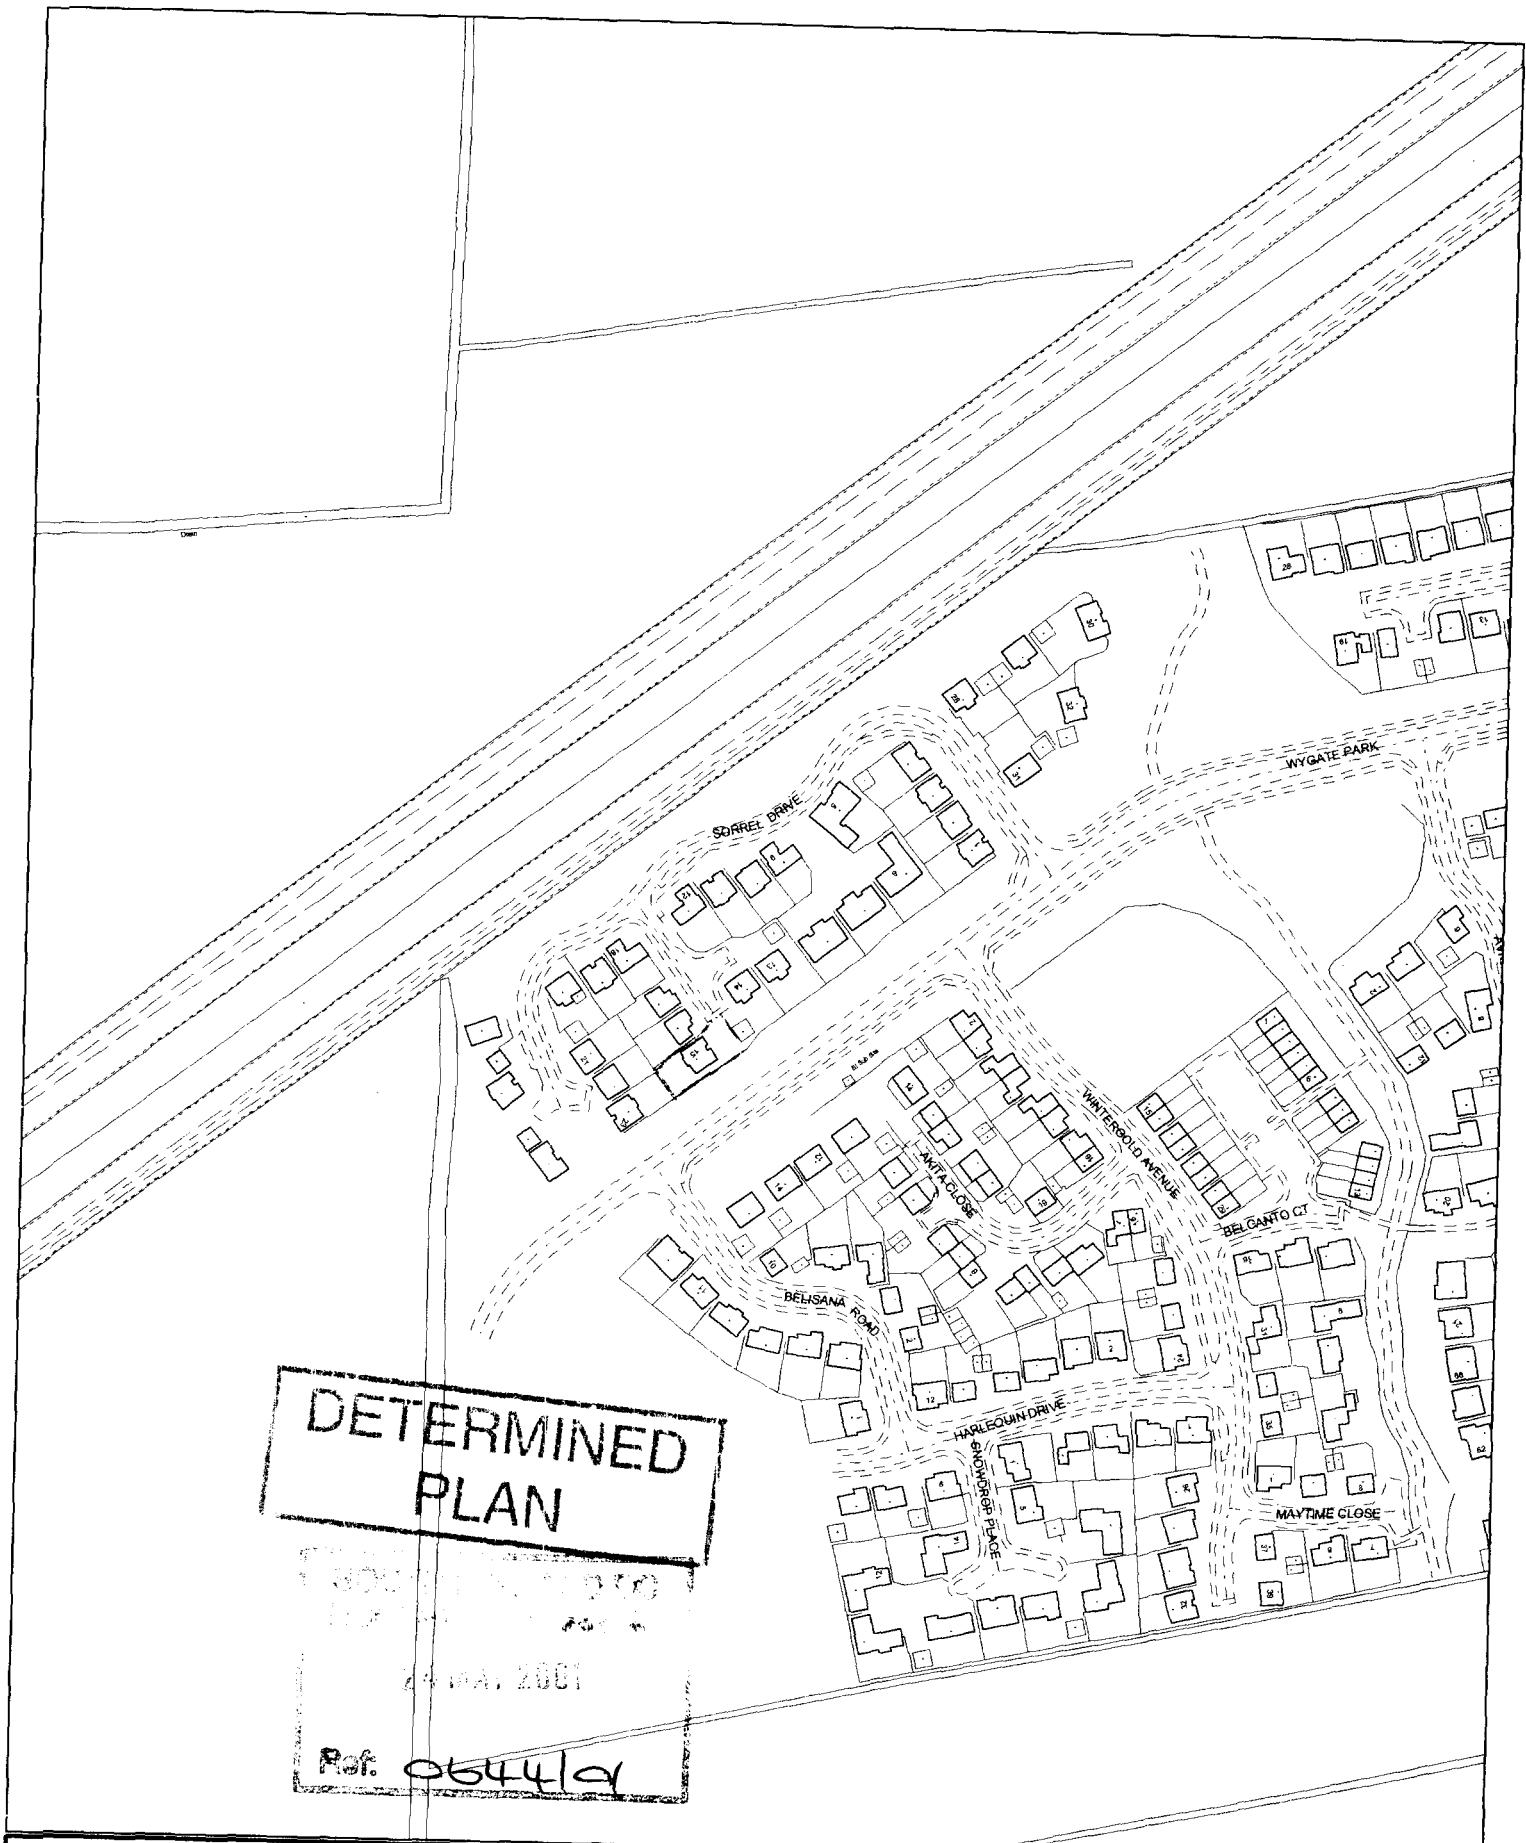


DETERMINED PLAN

[redacted]

Ref. 0644/a


This copy has been produced specifically for the map return scheme purposes only. No further copies may be made.


Scale: 1:2500

Council Offices, Priory Road, Spalding, Lincolnshire PE11 2XE


This map is reproduced from Ordnance Survey material with permission of Ordnance Survey on behalf of Her Majesty's Stationery Office (c) Crown copyright. Unauthorised reproduction infringes Crown copyright and may lead to prosecution or civil proceedings. South Holland District Council LA079413 2001


N

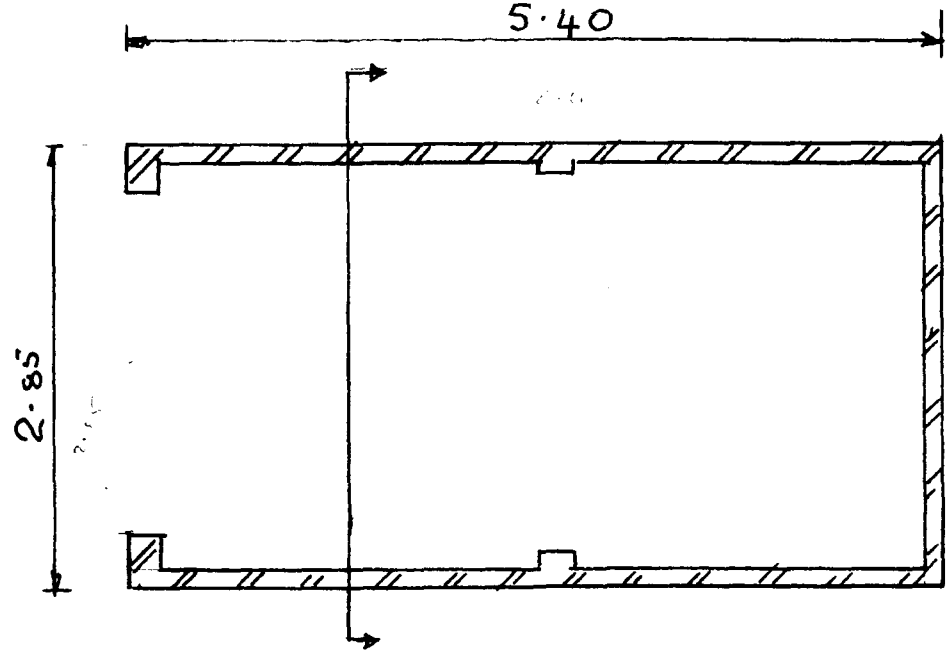

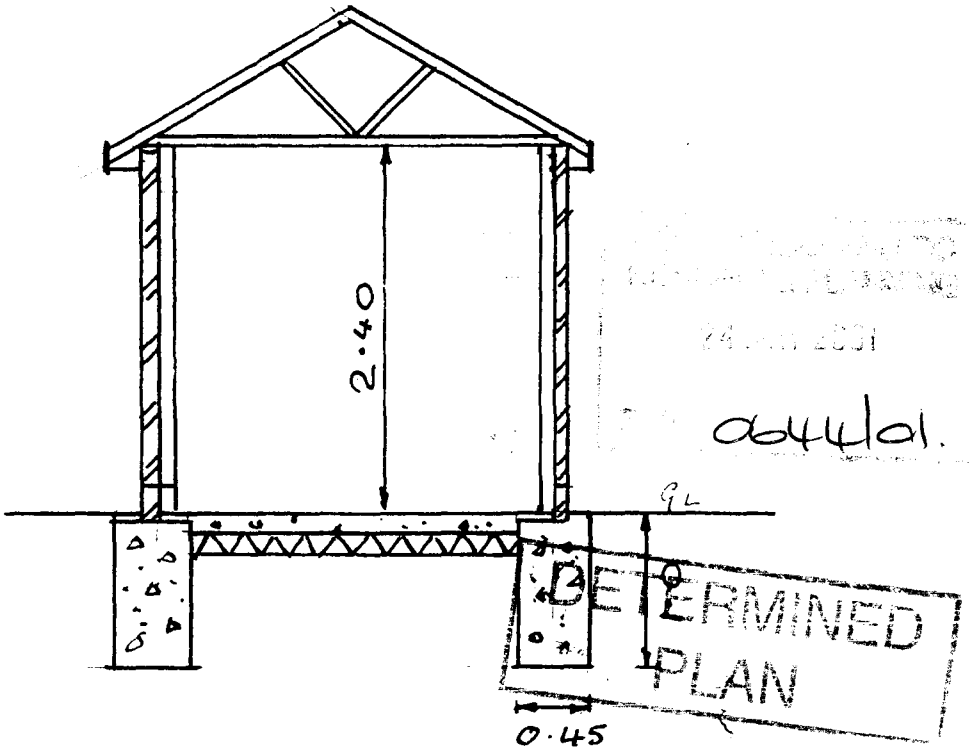


0644/01.
DETERMINED
PLAN

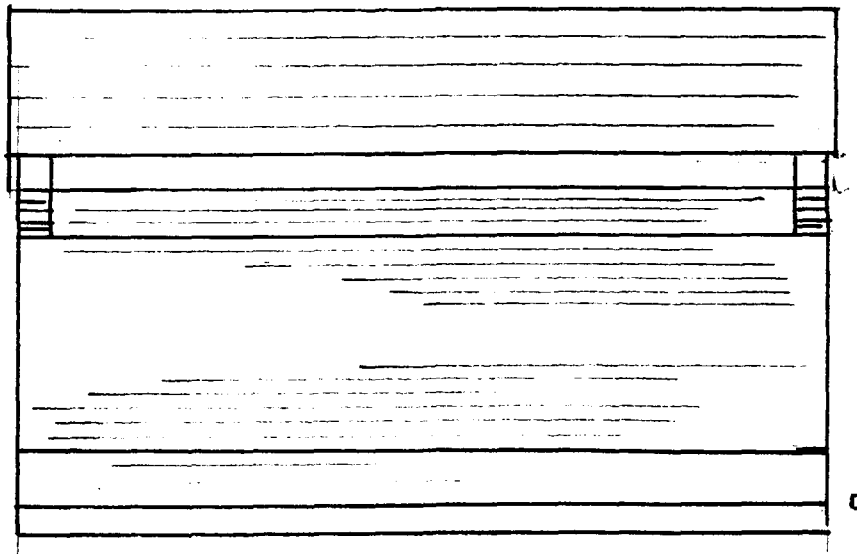

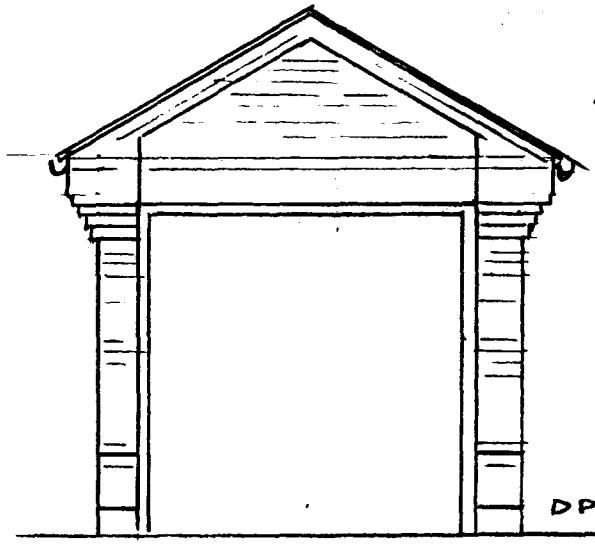

CN 7 OR SIMILAR LINTEL OVER DOOR OPENING

PROPOSED GARAGE AT 15 SORREL DRIVE SPALDING. SCALE 1:50

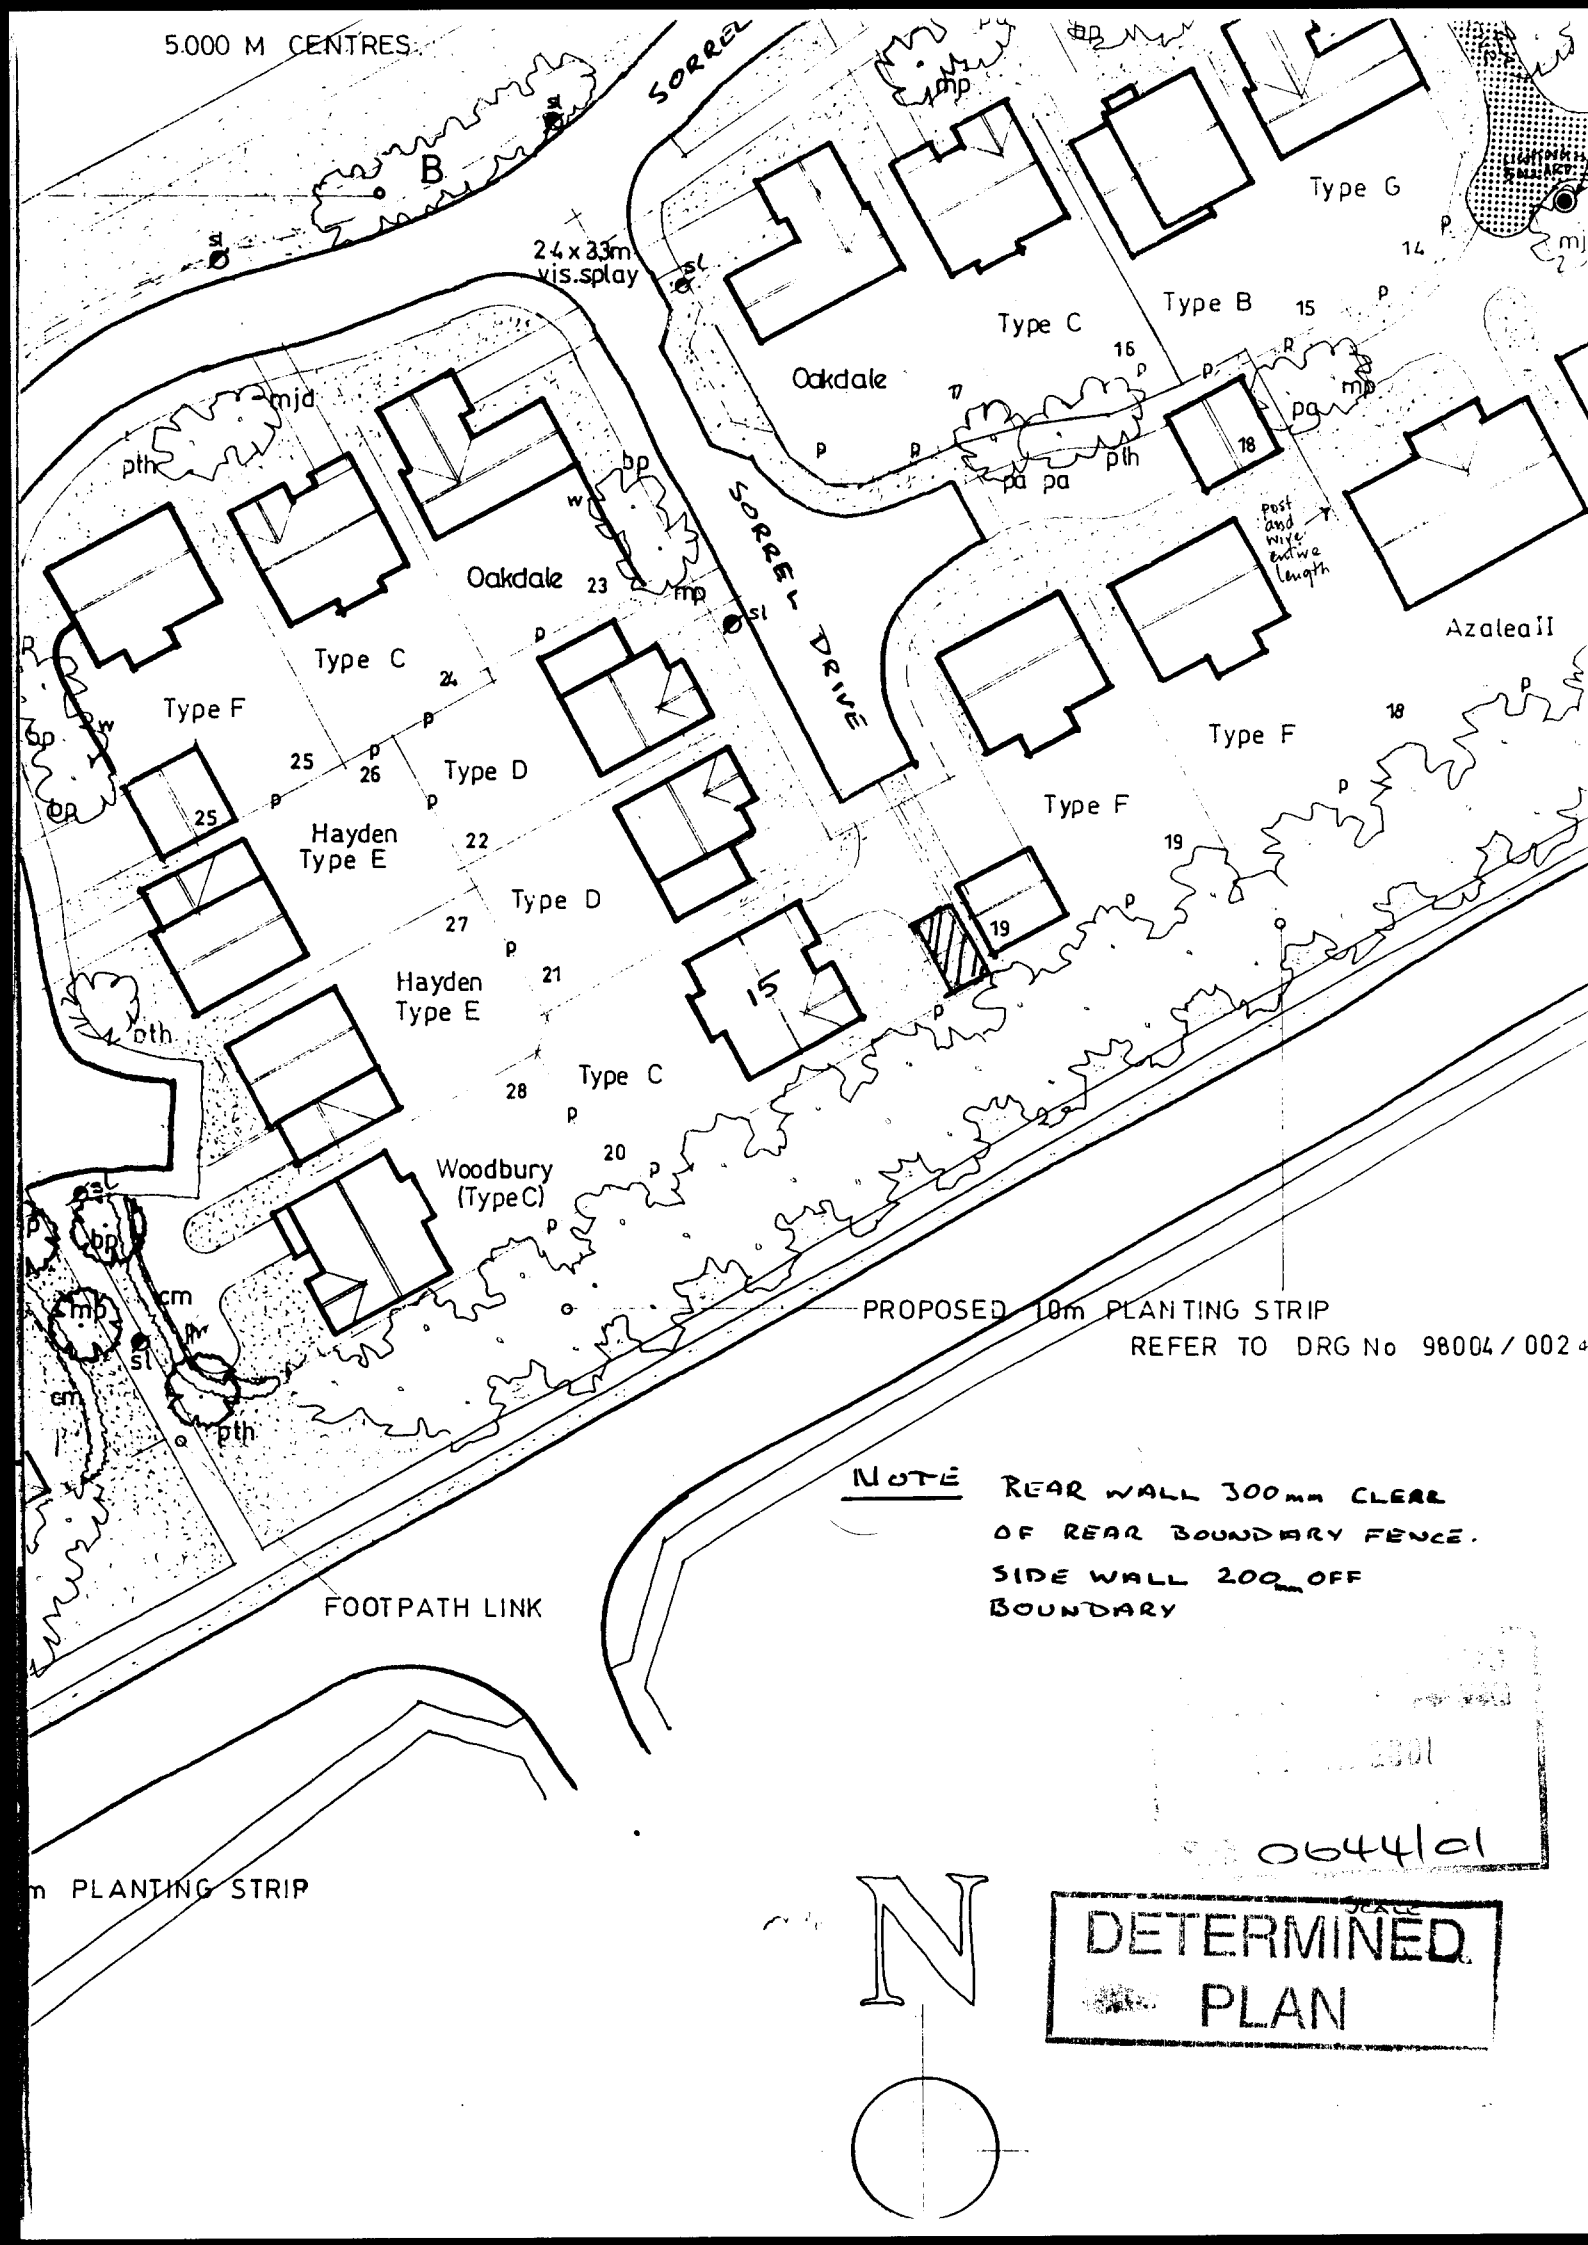
5.000 M CENTRES
SORREL
2.4 x 33m vis.splay
Type G
Type C
Type B
Oakdale
SORREL DRIVE
Oakdale
Type C
Type F
Type D
Hayden Type E
Type D
Hayden Type E
Type C
Woodbury (Type C)
Type F
Type F
Azalea II
post and wire entire length
PROPOSED 10m PLANTING STRIP
REFER TO DRG No 98004/0024
NOTE REAR WALL 300mm CLEAR OF REAR BOUNDARY FENCE. SIDE WALL 200mm OFF BOUNDARY
FOOTPATH LINK
m PLANTING STRIP
0644/01
DETERMINED PLAN
N

NOTES.

FOUNDATIONS. DEPTH TO SUIT LOCAL AUTHORITY REQUIREMENTS.

FLOOR. 100mm CONCRETE ON 1200 g. POLYTHENE MEMBRANE ON 150mm CONSOLIDATED HARDCORE.

WALLS. HALF BRICK THICK WALLS WITH PIERS. IN BRICKS TO MATCH EXISTING HOUSE.

ROOF. TILES TO MATCH EXISTING HOUSE ON TRUSSED RAFTERS TO MANUFACTURERS DESIGN.

DETERMINED PLAN

Ref: 0644/01