




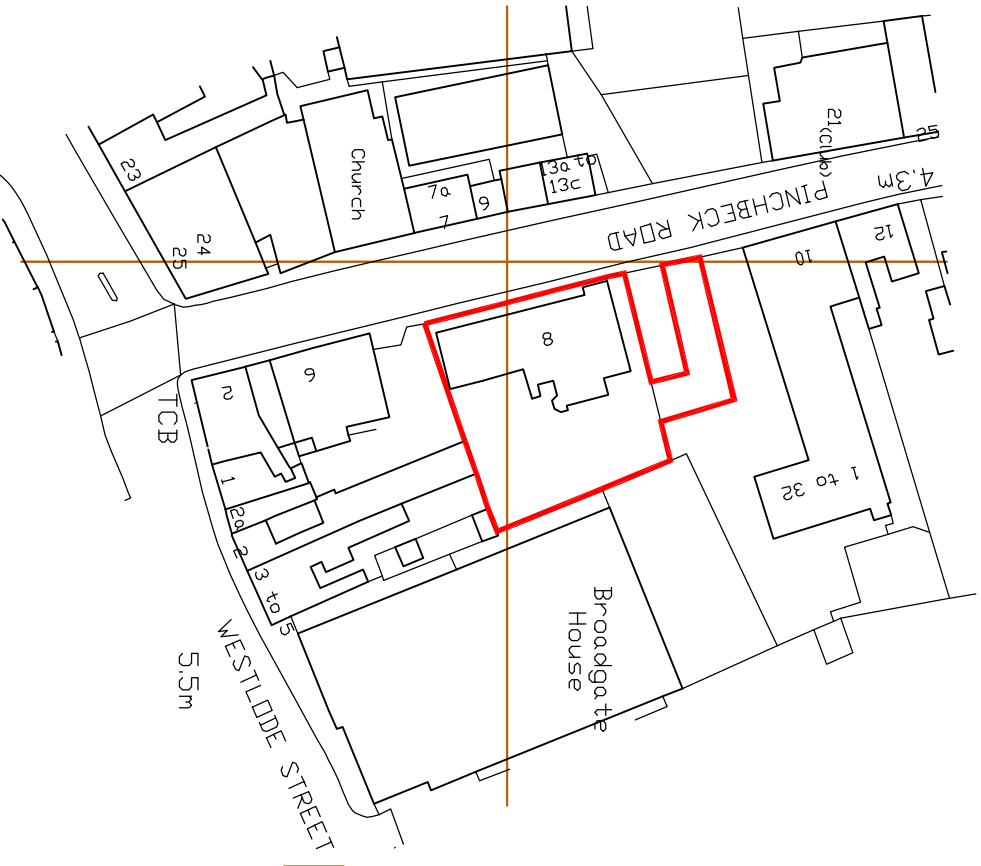

Crown Copyright and database rights 2022. OS 100031961
National Map Centre. Purchased 28/06/2022 1 year licence.

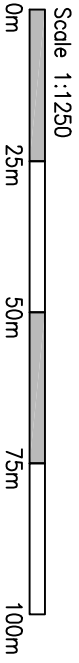

LOCATION PLAN 1:1250

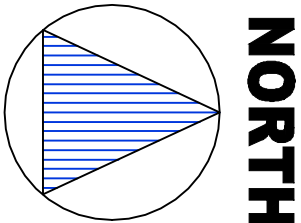

DRAWING ISSUE	
FEASIBILITY	☐
PLANNING	☒
BUILDING REGULATIONS	☐
CONSTRUCTION	☐

GOOD-DESIGN-ING Ltd

11 SARACEN WAY,
NEWMARK ROAD,
PETERBOROUGH.
PE1 5WS

TEL 01733 569731
E-MAIL
robert@good-design-ing.co.uk



PROJECT DRAWING
Proposed Development at Location Plan
The Grange
8 Pinchbeck Road
Spalding

Scale 1:1250 @ A3 size

June 2022 drawing number :
221288-05