
MAP OF SPALDING
PE11 1TW

5 BIRCH TREES TO BE CUT DOWN TO HALF HEIGHT. THESE TREES WERE PLANTED IN 2015 WHEN THE DEVELOPMENT WAS COMPLETE.

4N° BIRCH TREES AT CAR PARK ENTRANCE

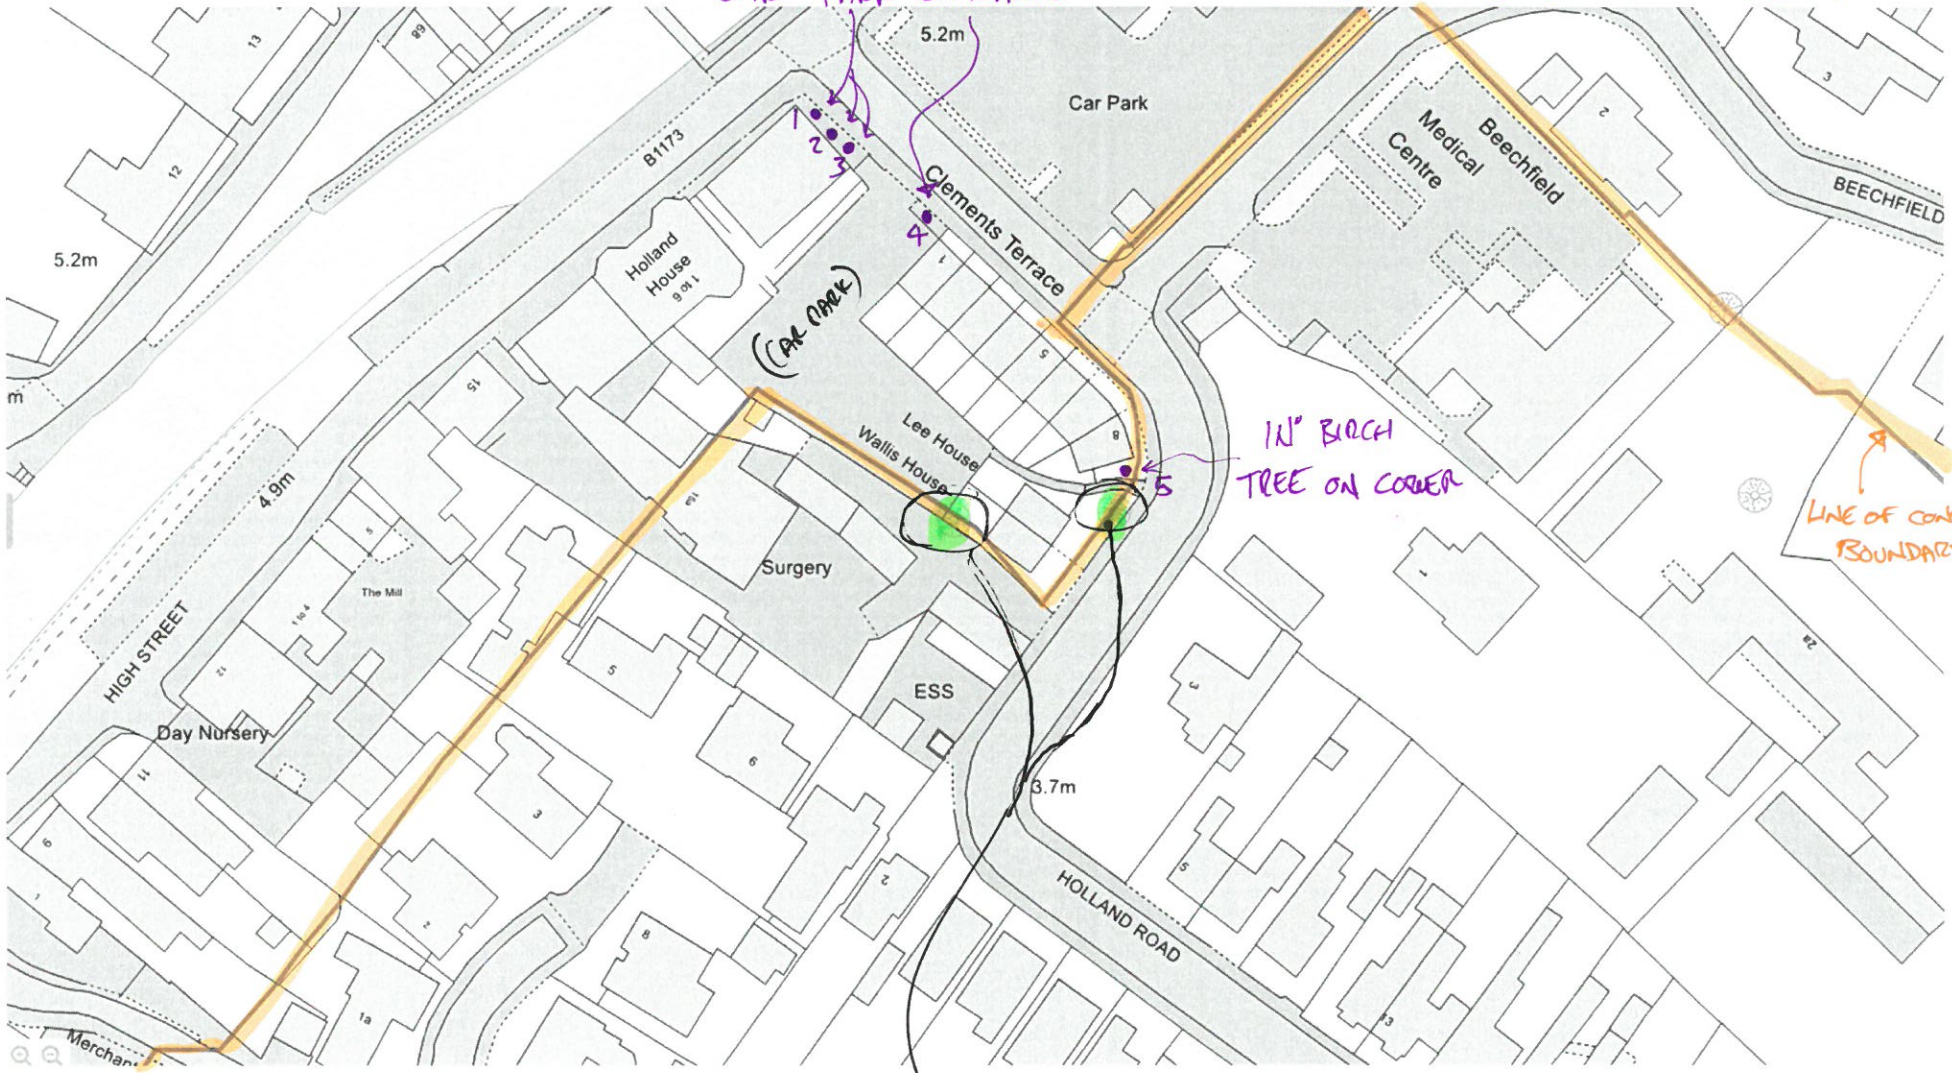

1N° BIRCH TREE ON CORNER

LINE OF CONSERVATION BOUNDARY.

TREE WORK INTENTIONS
AUGUST 2024.

TREES WITH TPO'S TO REMAIN UNTOUCHED