
North

West

East

South

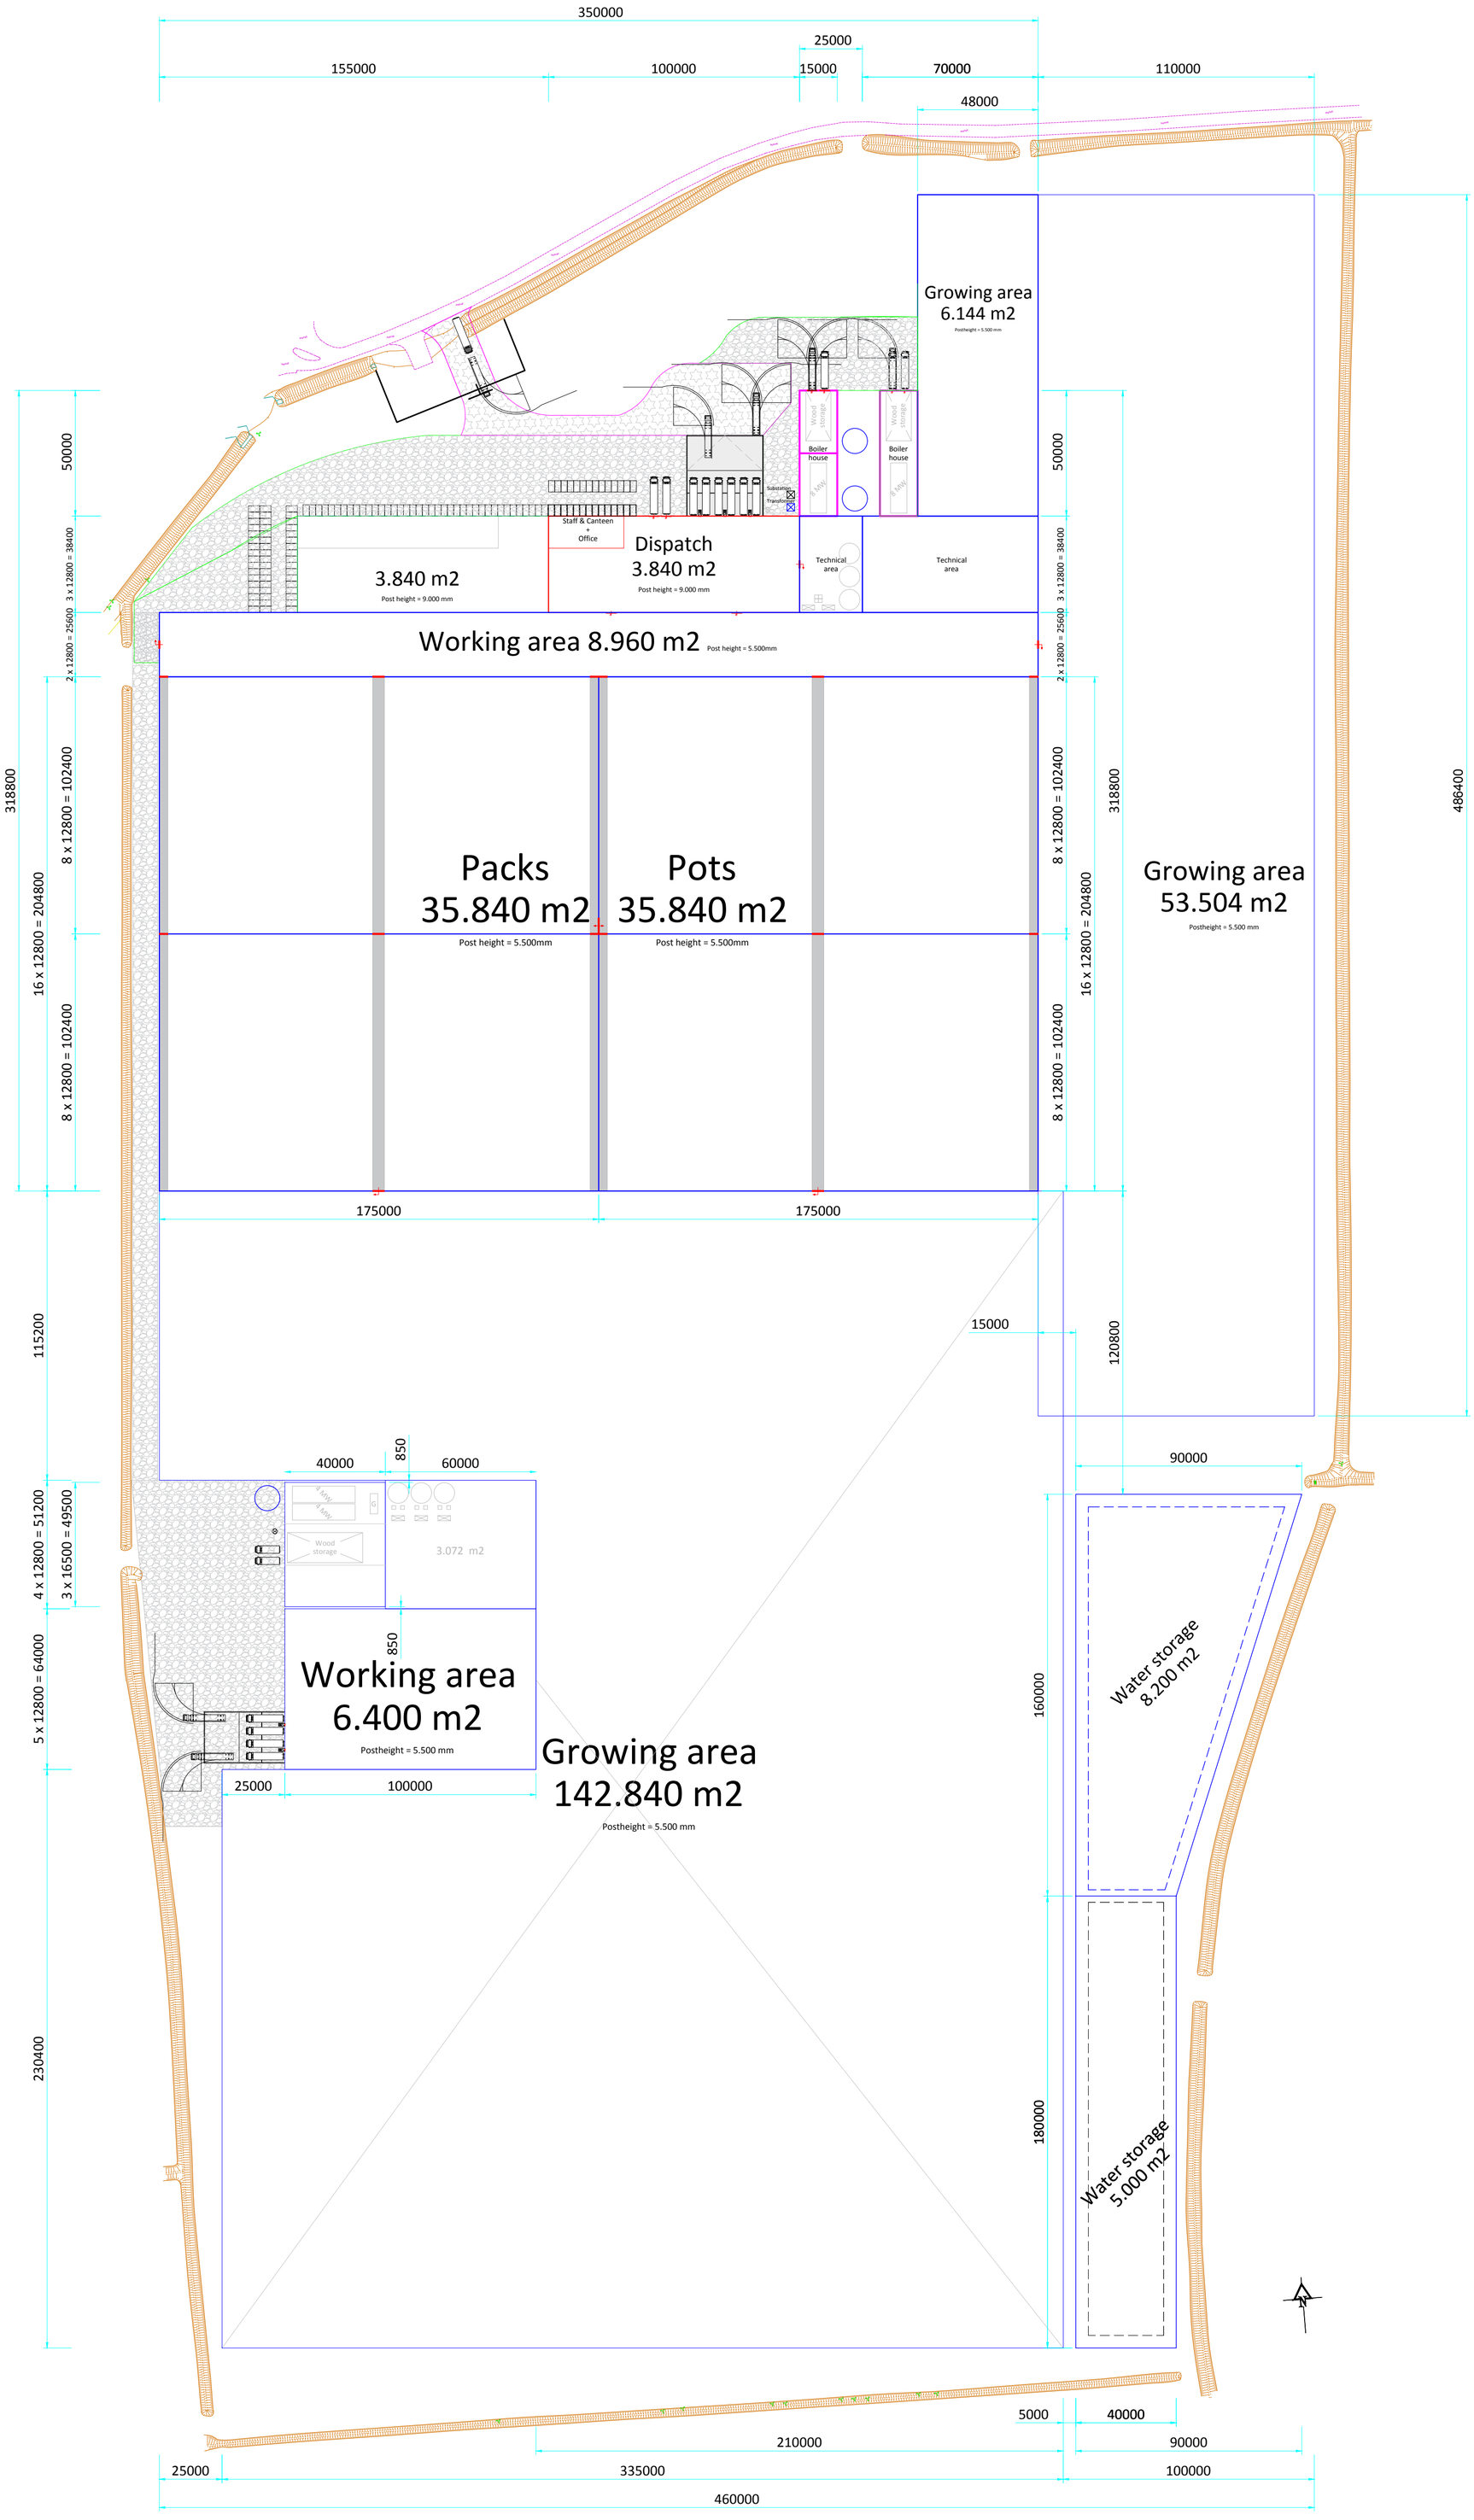

KGGREENHOUSES				Client:	Bridge Farm Nurseries Ltd & Clay Lake Farm Ltd
				Address:	-
				City:	Spalding
				Country:	United Kingdom
Revision	Date	Drawn	Remarks	Scale:	1:1500
1	16-05-2018	R.O.		Drawn:	R. Overdevest
2	22-05-2018	R.O.		Status:	Permit
3	25-05-2018	R.O.		Date:	05-04-2018
4	28-05-2018	R.O.			
DIMENSIONS IN MM			Drawingname:	Overview	A1