


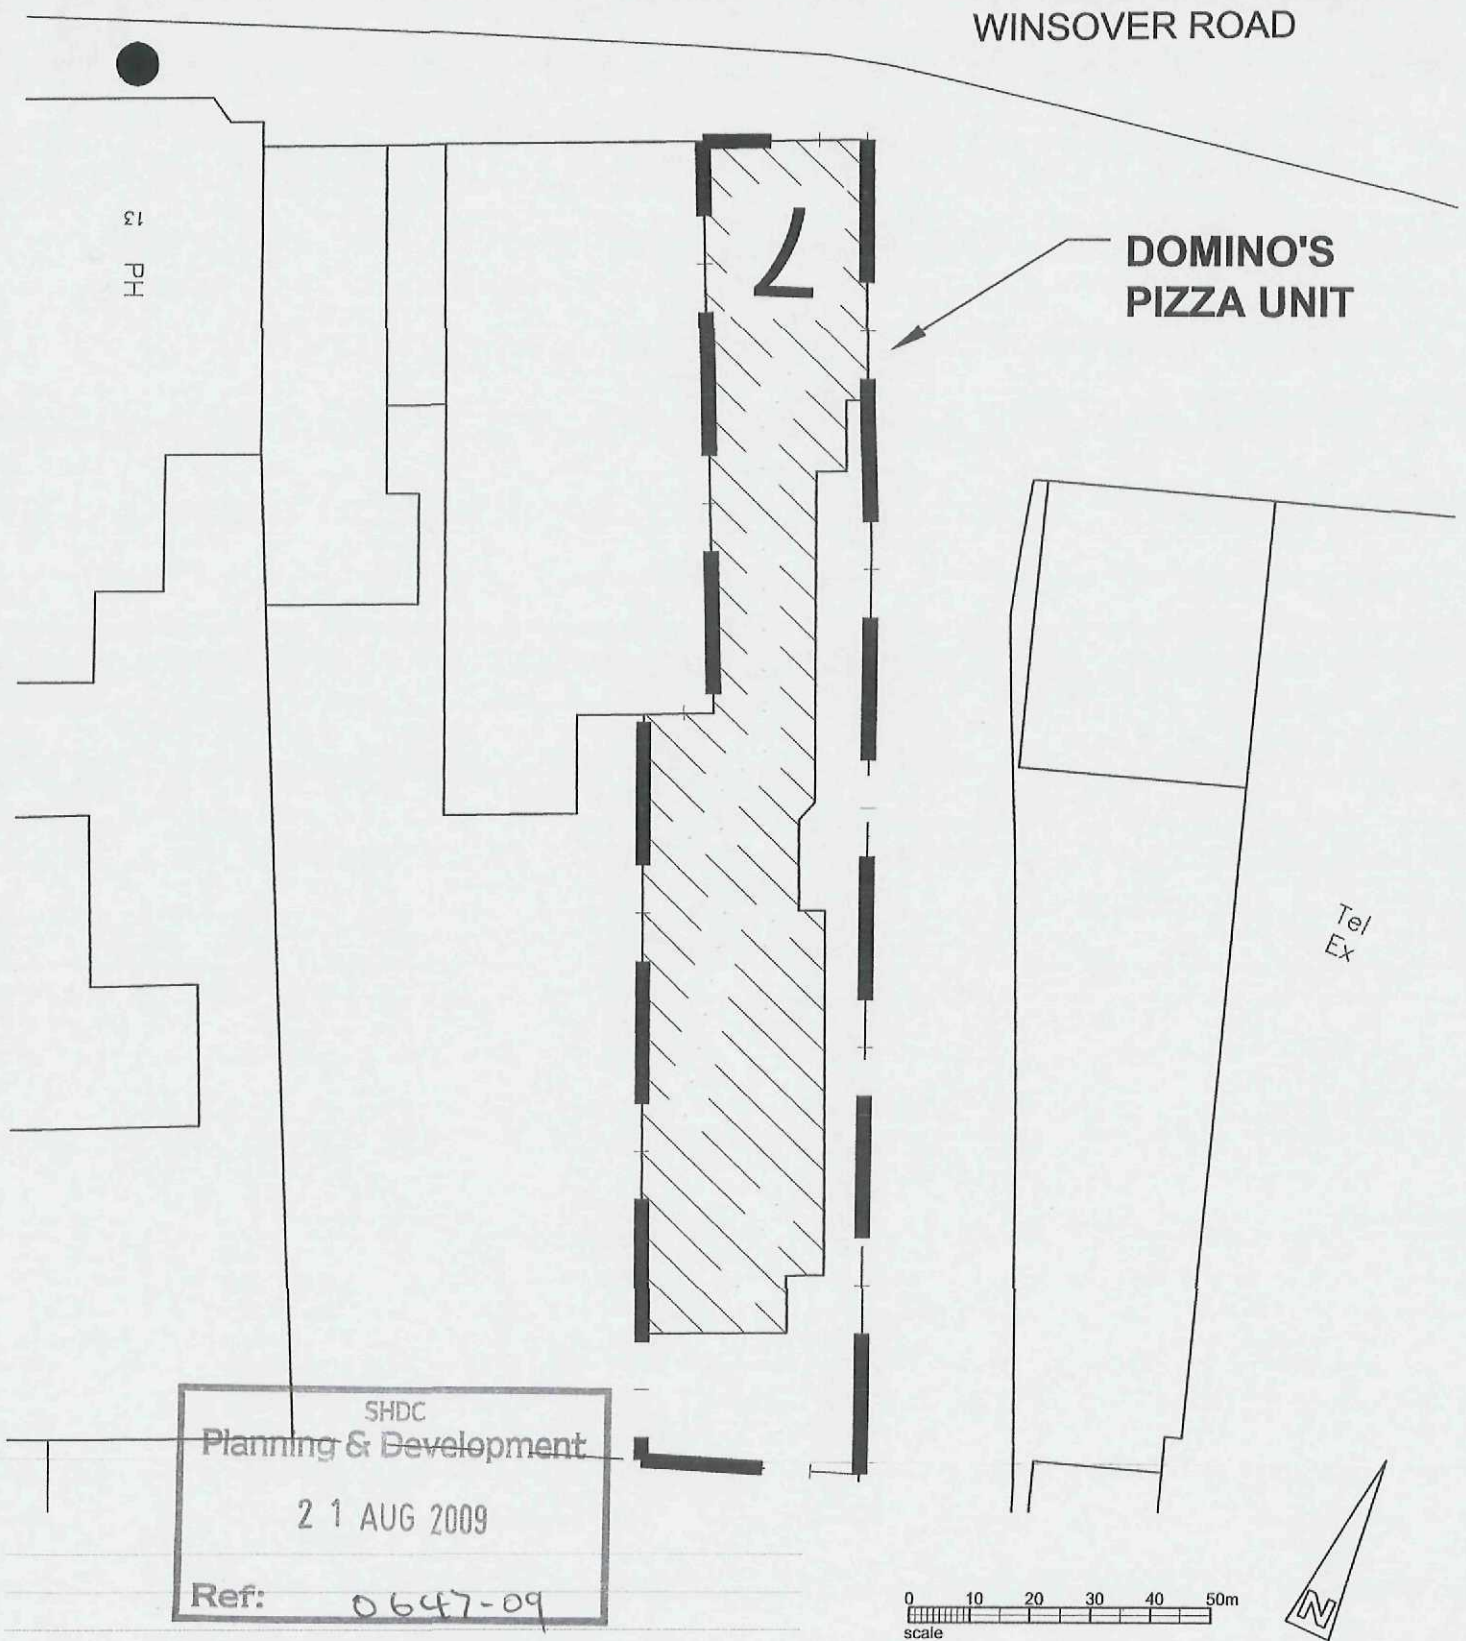

HATTRELL DS One
Architects LLP
CHARTERED ARCHITECTS

COVENTRY 1 COPTHALL HOUSE STATION SQUARE
TELEPHONE 024 7622 6446
e-mail: design@hattrelldsone.co.uk
MANCHESTER COVENTRY CV1 2FQ
FACSIMILE 024 7652 0460
www.hattrelldsone.co.uk
ARTHUR HOUSE CHORLTON STREET
TELEPHONE 0161 236 3521
MANCHESTER M1 3EJ
FACSIMILE 0161 228 7801

CLIENT

DOMINO'S PIZZA GROUP LTD

PROJECT

PROPOSED SHOP REFIT
7 Winsover Road, Spalding, Lincs. PE11 1EG

TITLE

BLOCK PLAN

DRAWING No

4540-BP04

REVISION

SCALE @ A4

1:250

DATE

19.8.09

DRAWN BY

VJames

NOTES:

CONTRACTORS MUST VERIFY ALL DIMENSIONS ON SITE BEFORE
COMMENCEMENT OF ANY WORK OR PREPARING
MANUFACTURING DRAWINGS
DO NOT SCALE FROM THIS DRAWING
ANY DISCREPANCIES ON THIS DRAWING ARE TO BE
NOTIFIED TO THE ARCHITECT IMMEDIATELY
HATTRELL DS One Architects LLP COPYRIGHT