© Crown Copyright 2009. All rights reserved. Licence number 100020449

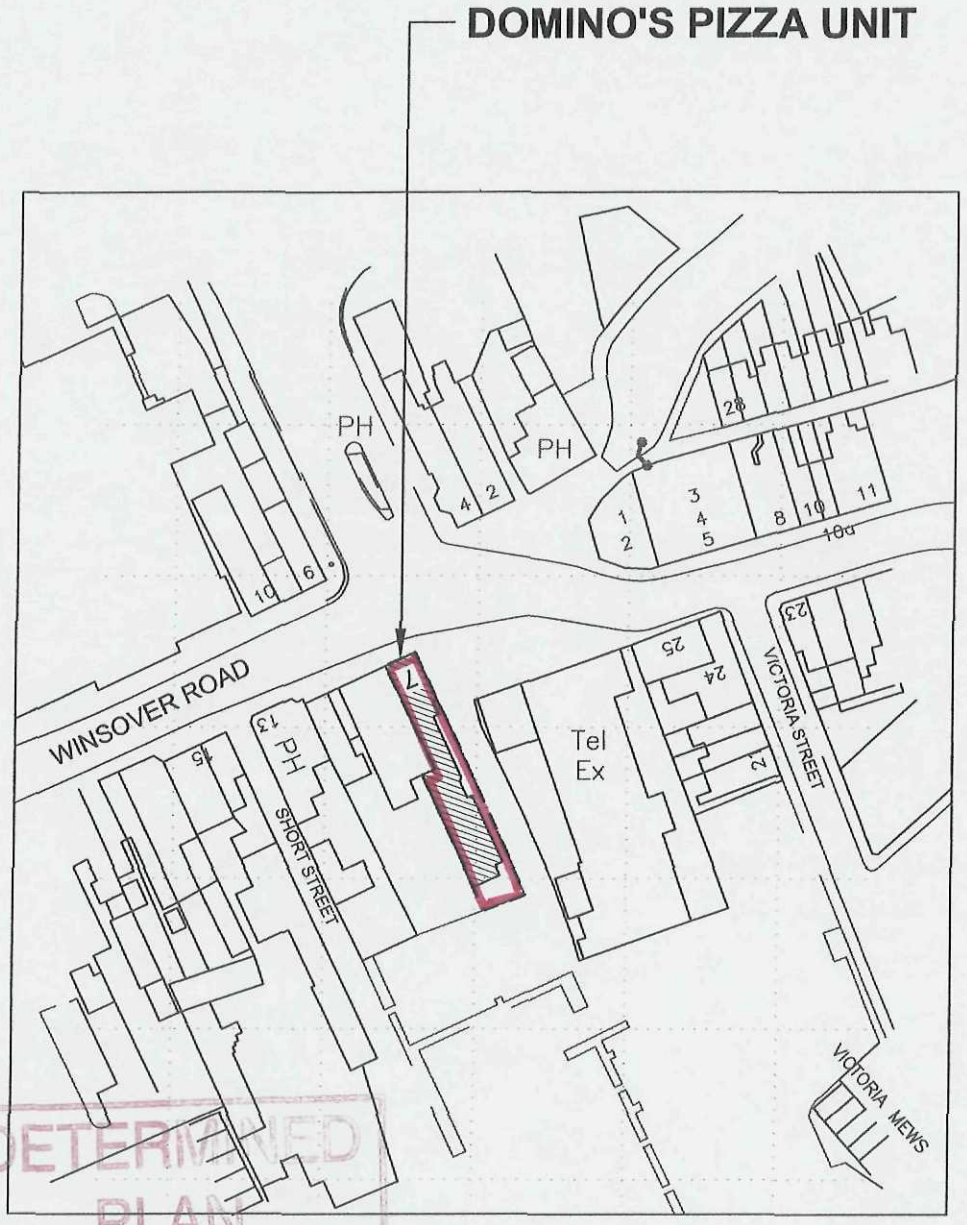

DETERMINED PLAN

SHDC
Planning & Development
2 1 AUG 2009
Ref: 0648-09

0 10 20 30 40 50m
scale

N

HATTRELL DS One Architects LLP
CHARTERED ARCHITECTS

COVENTRY
1 COPTHALL HOUSE STATION SQUARE COVENTRY CV1 2FQ
TELEPHONE 024 7622 6446 FACSIMILE 024 7652 0460
e-mail: design@hattrelldsone.co.uk www.hattrelldsone.co.uk

MANCHESTER
ARTHUR HOUSE CHORLTON STREET MANCHESTER M1 3EJ
TELEPHONE 0161 236 3521 FACSIMILE 0161 228 7601

CLIENT: DOMINO'S PIZZA GROUP LTD

PROJECT: PROPOSED SHOP REFIT
7 Winsover Road, Spalding, Lincs. PE11 1EG

TITLE: LOCATION PLAN

DRAWING No: 4540-LP

REVISION:

SCALE @ A4: 1:1250

DATE: 19.8.09

DRAWN BY: VJames

NOTES:
CONTRACTORS MUST VERIFY ALL DIMENSIONS ON SITE BEFORE COMMENCEMENT OF ANY WORK OR PREPARING MANUFACTURING DRAWINGS
DO NOT SCALE FROM THIS DRAWING
ANY DISCREPANCIES ON THIS DRAWING ARE TO BE NOTIFIED TO THE ARCHITECT IMMEDIATELY
HATTRELL DS One Architects LLP COPYRIGHT

© Crown Copyright 2009. All rights reserved. Licence number 100020449

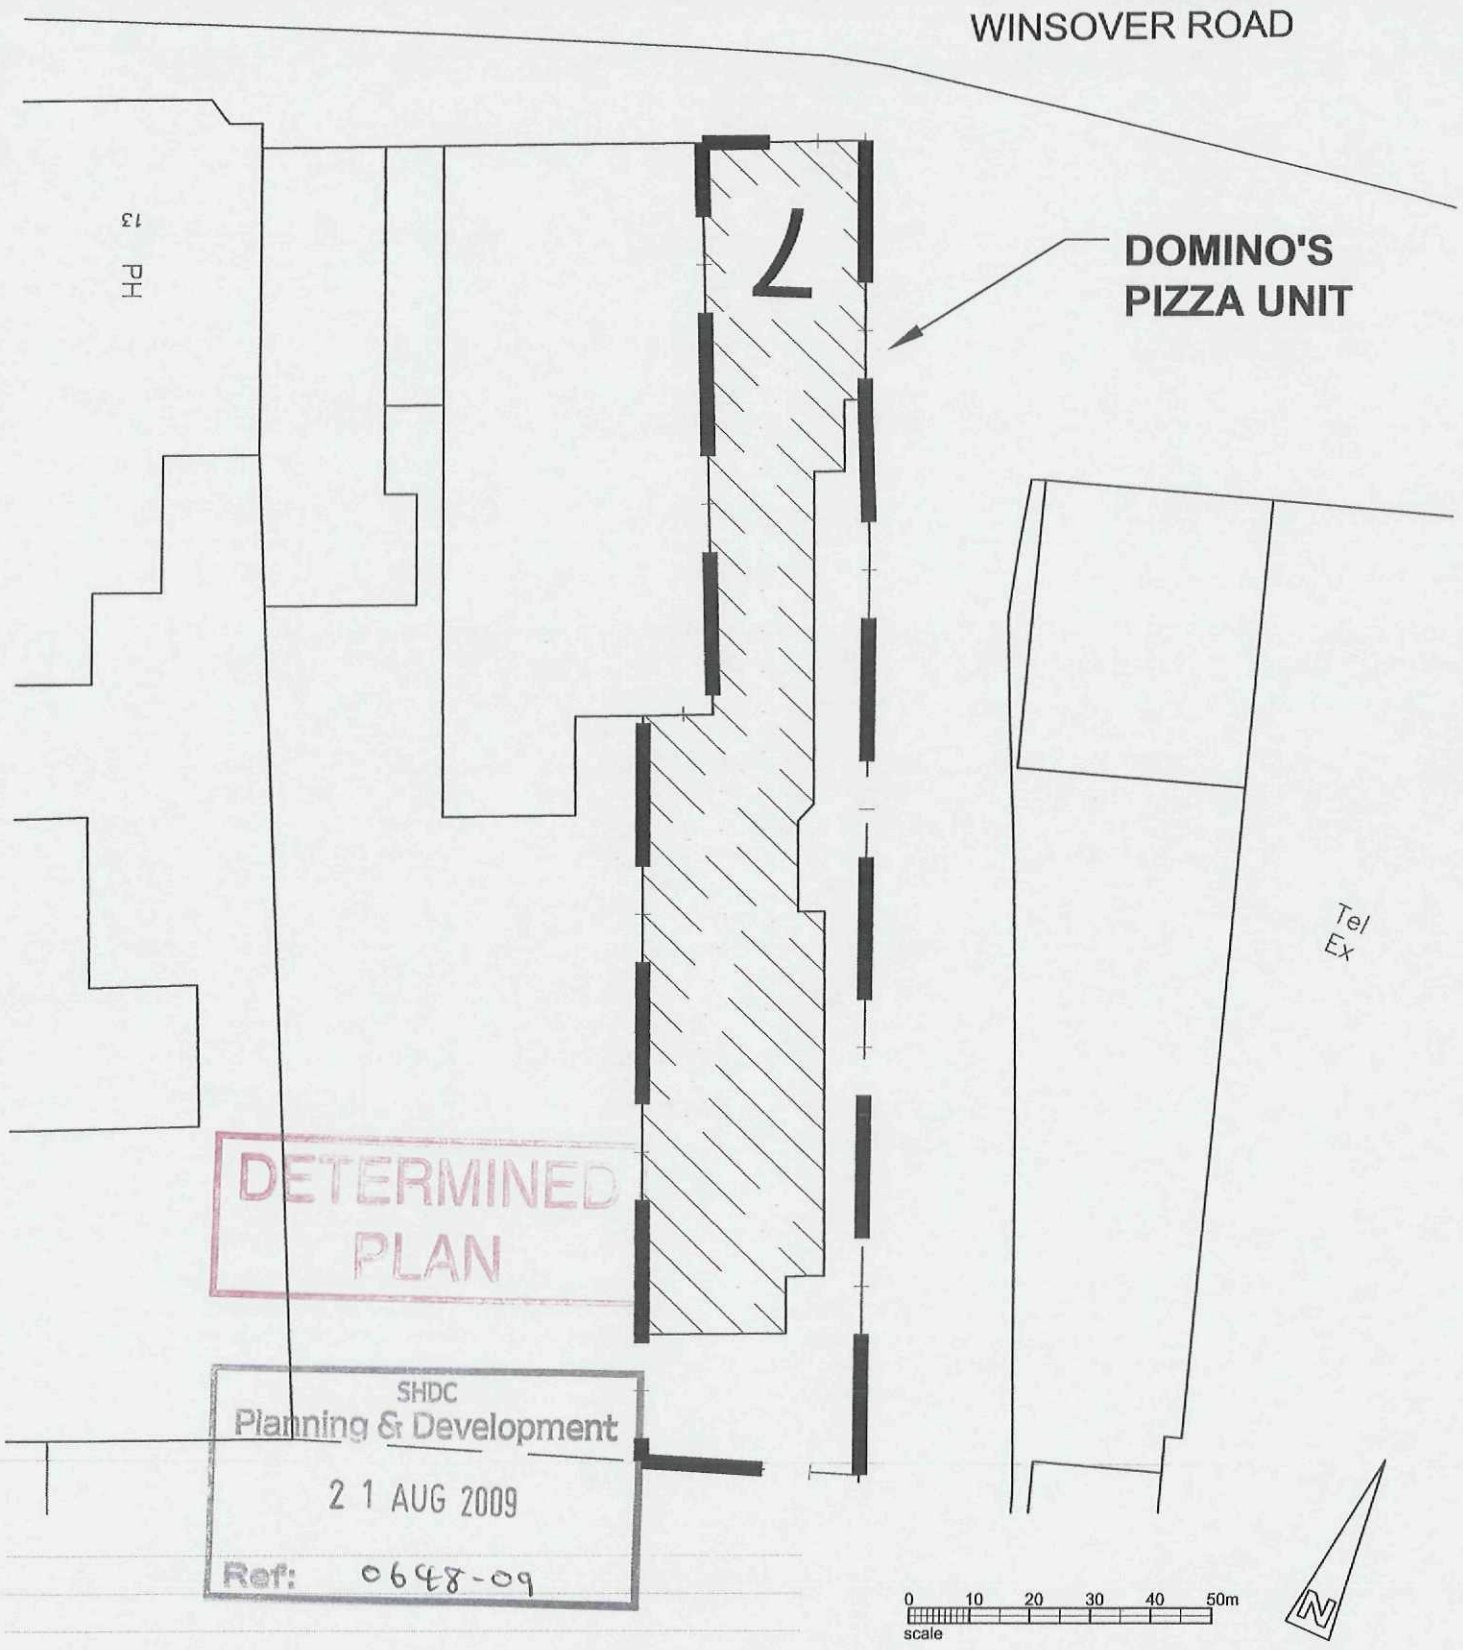

HATTRELL DS One Architects LLP
CHARTERED ARCHITECTS

COVENTRY
1 COPTHALL HOUSE STATION SQUARE
TELEPHONE 024 7622 6446
e-mail: design@hattrelldsone.co.uk
ARTHUR HOUSE CHORLTON STREET
TELEPHONE 0161 236 3521

MANCHESTER
COVENTRY CV1 2FQ
FACSIMILE 024 7652 0450
www.hattrelldsone.co.uk
MANCHESTER M1 3EJ
FACSIMILE 0161 228 7801

CLIENT
DOMINO'S PIZZA GROUP LTD

PROJECT
PROPOSED SHOP REFIT
7 Winsover Road, Spalding, Lincs. PE11 1EG

TITLE
BLOCK PLAN

DRAWING No
4540-BP04

REVISION

SCALE @ A4
1:250

DATE
19.8.09

DRAWN BY
VJames

NOTES:
CONTRACTORS MUST VERIFY ALL DIMENSIONS ON SITE BEFORE COMMENCEMENT OF ANY WORK OR PREPARING MANUFACTURING DRAWINGS
DO NOT SCALE FROM THIS DRAWING
ANY DISCREPANCIES ON THIS DRAWING ARE TO BE NOTIFIED TO THE ARCHITECT IMMEDIATELY
HATTRELL DS One Architects LLP COPYRIGHT