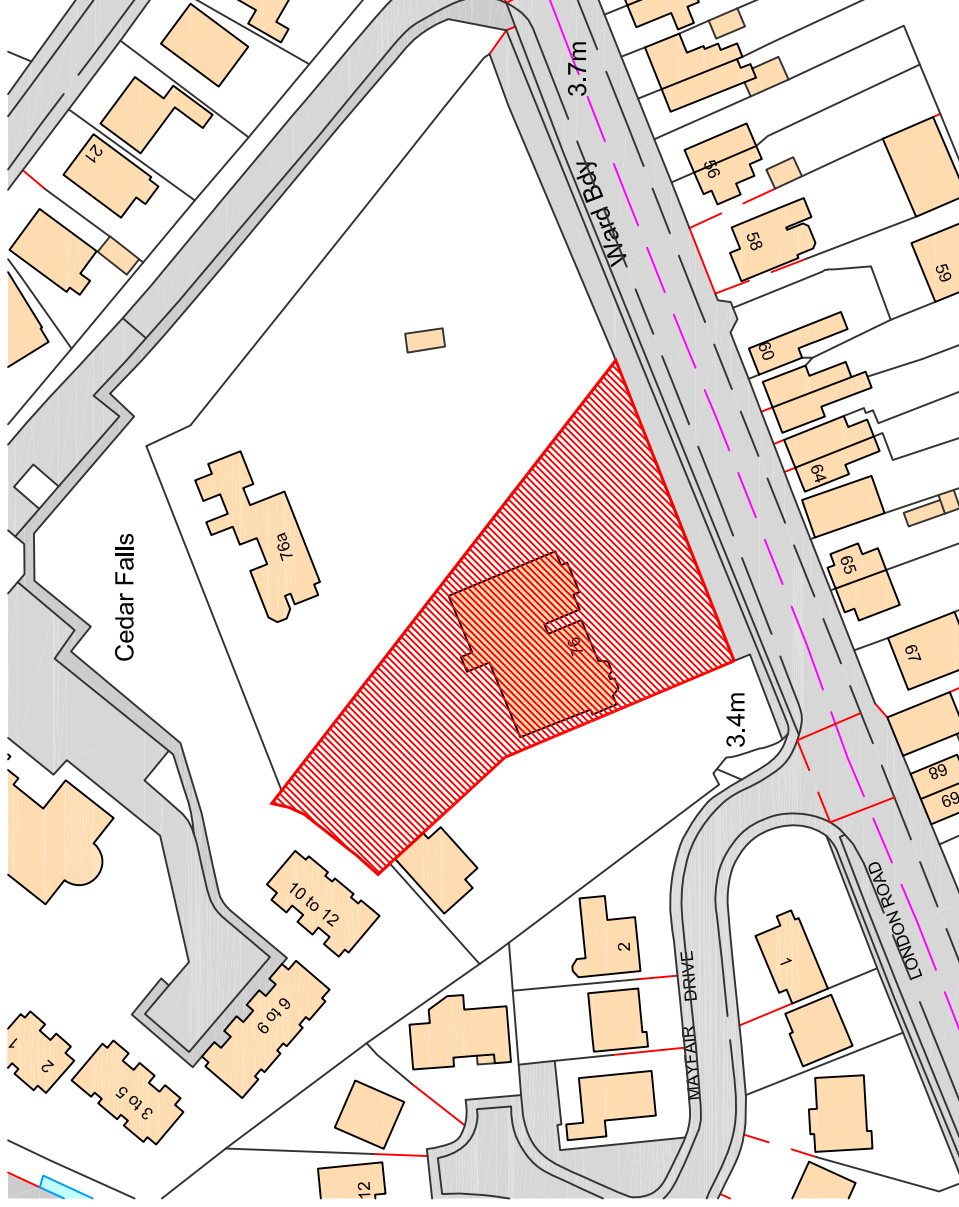


Site Location Plan

Scale 1:1250

Date : *****	Scale : as noted
Drawing No: 1947-01	

Client : Trinny's Ark

Site : Change of Use from residential to Childrens Nursery at: 76 London Road Spalding
--

2nd Floor - 5B Sheepmarket Spalding P E 1 1 1 B H Tel: 01775 768 921 e-mail: enquiries@remwaydesign.co.uk	
--	---