BR 0236 cm

British Telecommunications plc
EAST MIDLANDS DISTRICT
PETERBOROUGH SERVICE AREA SPALDING EXCHANGE

PLAN & SECTION No. 6111 '87

DRN	CKD	APPD	DATE
T.C.6			

ROUTE PLAN

SPALDING

REG. PPS ITEM No.
W.O./A.N. A1096 / 189
ENCLOSED WITH APPLICATION No.
OF 19

ORD. MAP REF. TF 2422 - 2522 SCALE 1:2500 COPYRIGHT RESERVED

SECTIONS SHOWING NORMAL DEPTH (NOT TO SCALE)

DUCT | DIRECT BURIED CABLE

mm
CARRIAGEWAY (C.W.) 600
600
FOOTWAY (F.W.) 600
450
300

ACTUAL DEPTH OF LAID
PROTECTION ACROSS BARRELS


NOTES: 1. THE ACTUAL POSITION AND DEPTH OF ALL UNDERGROUND TELECOMMUNICATION APPARATUS ARE SUBJECT TO MODIFICATION ARISING FROM UNFORESEEN OBSTRUCTIONS.
2. THIS PLAN IS NOT TO BE USED AS A WORKING PLAN.


0648/97

	PROPOSED	EXISTING
UNDERGROUND TELECOMMUNICATIONS CABLE		
OVERHEAD "		
POLE (Address and position)		
MANHOLE "		
JOINT BOX "		
KIOSK "	E	

LOCATION

A946(a)
R80425X8/84 12m

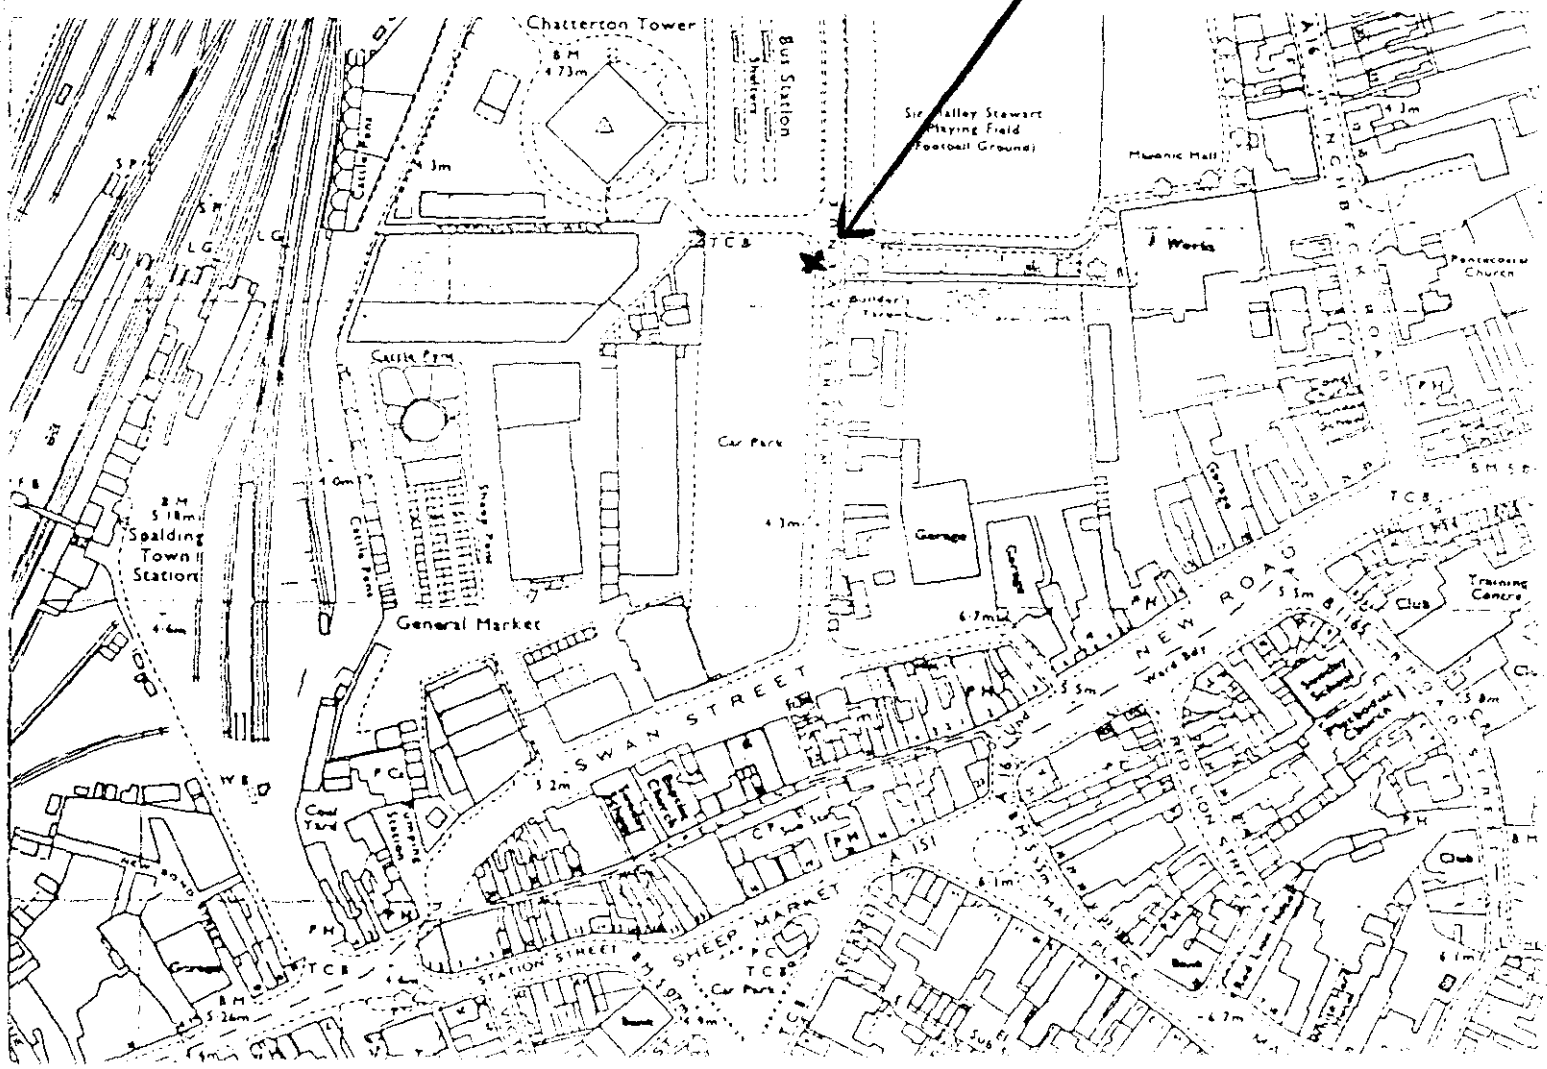

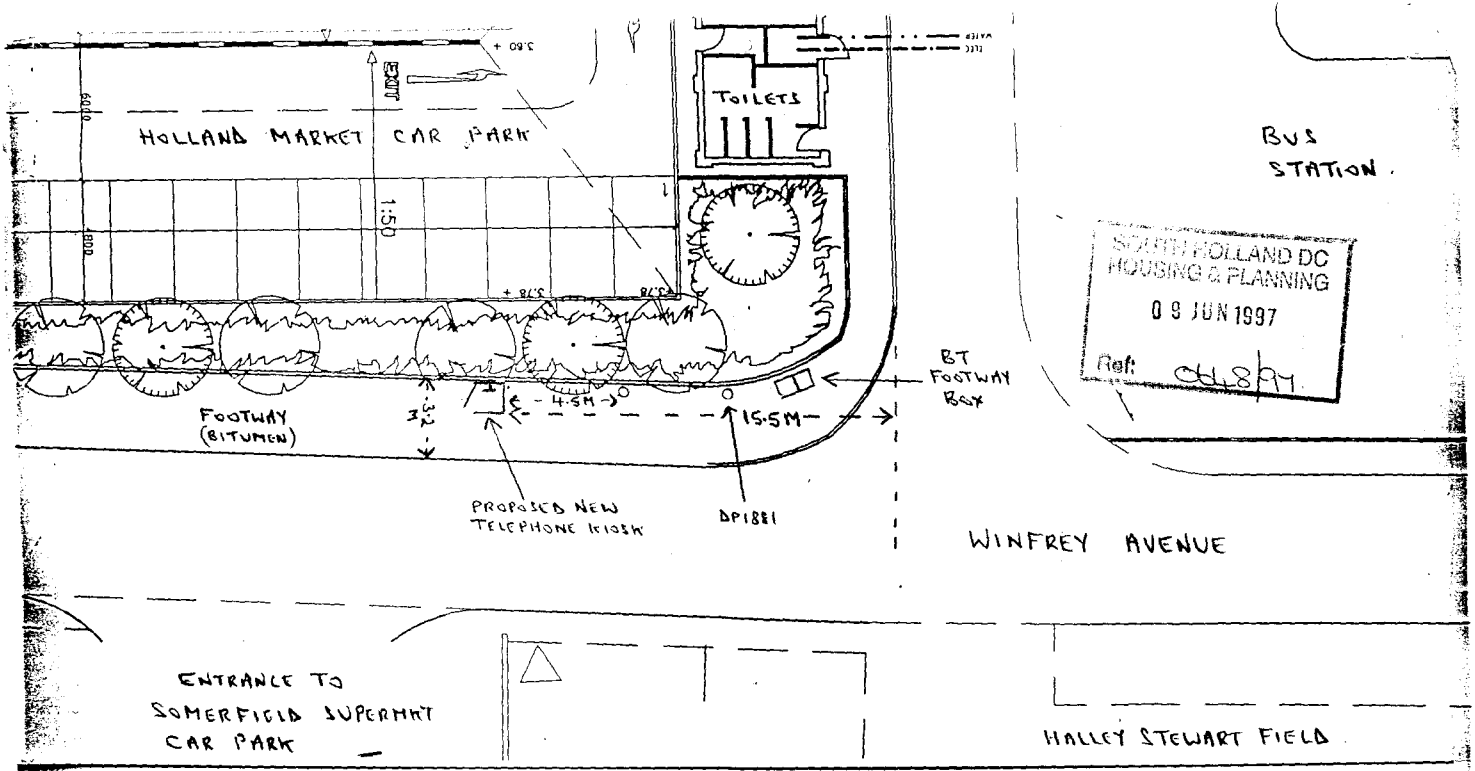

SOUTH HOLLAND DC
HOUSING & PLANNING
09 JUN 1997
Ref: CU.8/97

BT PAYPHONES BR0236EM	Job Description: PROV NEW KIOSK KX100C	Location: WINFREY AVE/BUS STATION SPALDING LINCS PE11 1DA	
Ref.No: 25/EM/111/97		Exchange: SPALDING	O.S Ref: TF 24575 22900
Issue: 1		Scale: NOT TO SCALE	Orig: TONY DARKIN
			Date: 30.1.97