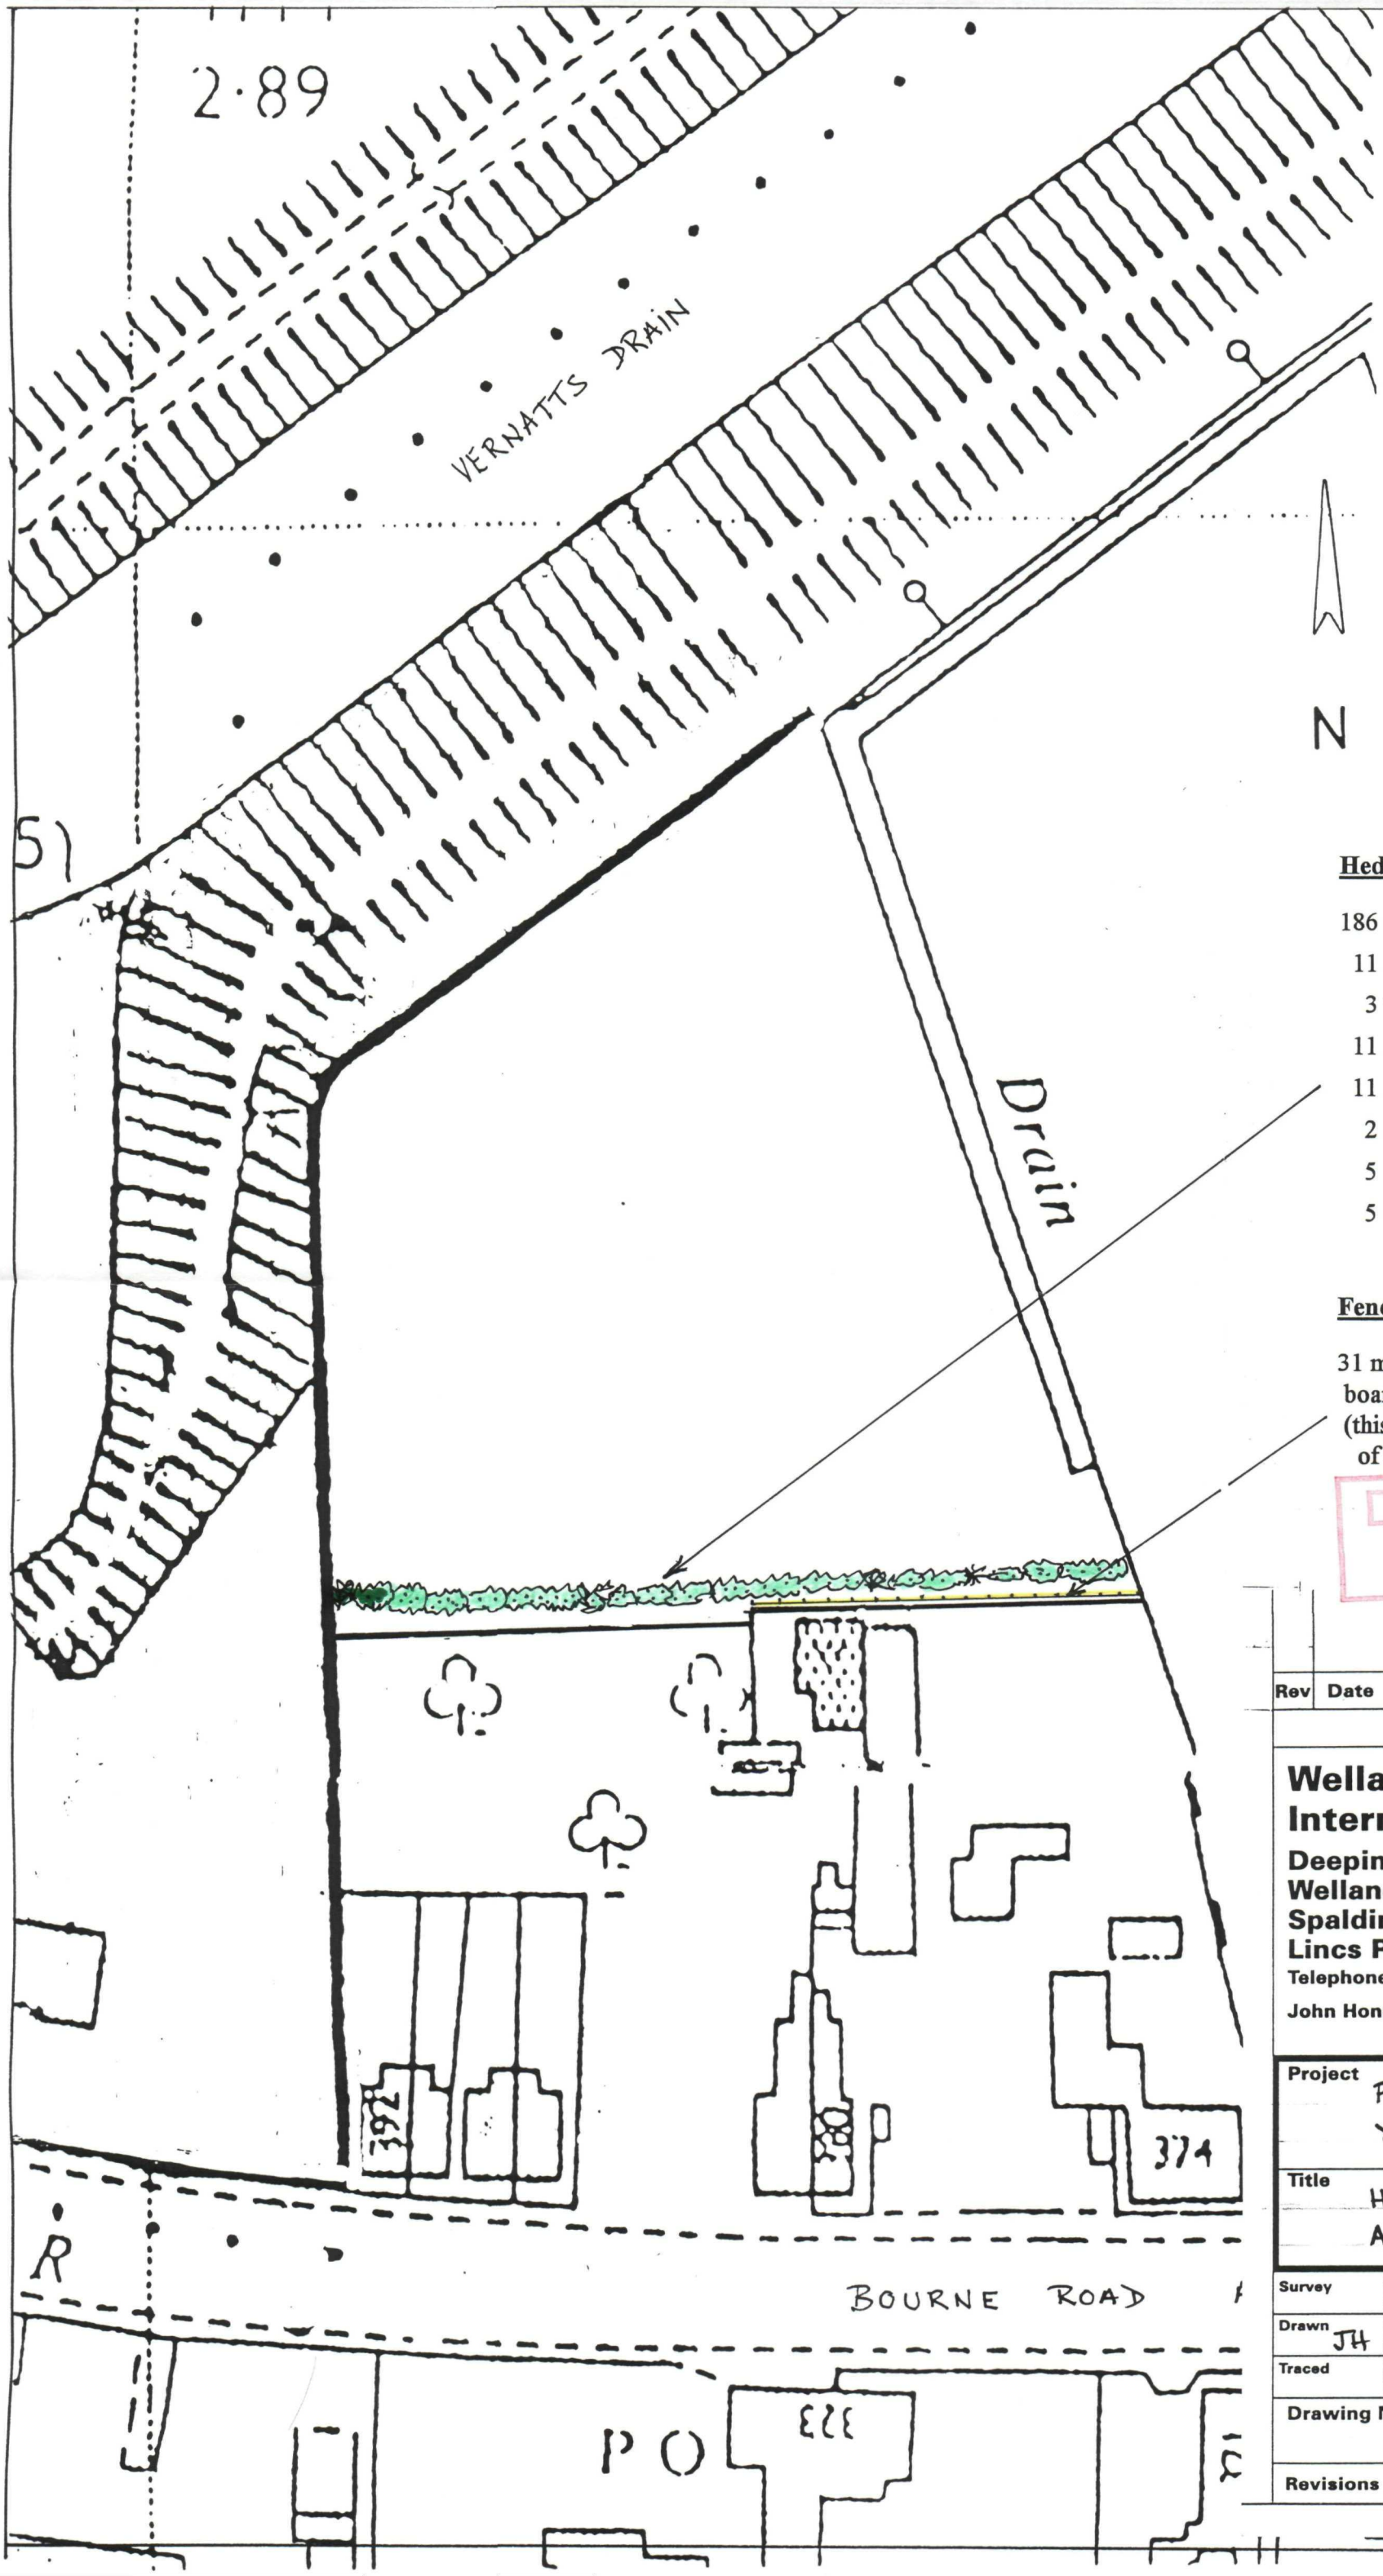


SOUTH HOLLAND DC
HOUSING & PLANNING
01 JUL 1999
Ref: 0648/99

Hedge Planting Scheme

186	Hawthorne
11	Common Dogwood
3	Alder Buckthorne
11	Blackthorne
11	Common Hazel
2	Goat Willow
5	Wild Rose
5	Guelder Rose

Fence

31 metres of 1.8 metre high close boarded fence
(this is a requirement attached to the sale of the land)

DETERMINED PLAN

Rev	Date	Amendment	By
Revisions			

Welland and Deepings Internal Drainage Board
Deeping House
Welland Terrace
Spalding
Lincs PE11 2TD
Telephone Spalding (0775) 725861
John Honnor - General Manager

Project	PODE HOLE DEPOT YARD EXTENSION.
Title	HEDGE PLANTING AND FENCING.
Survey	Date
Drawn JH	Date 29-6-99
Traced	Date
Scales	1/500
Drawing No.	P.H. 24
Revisions	