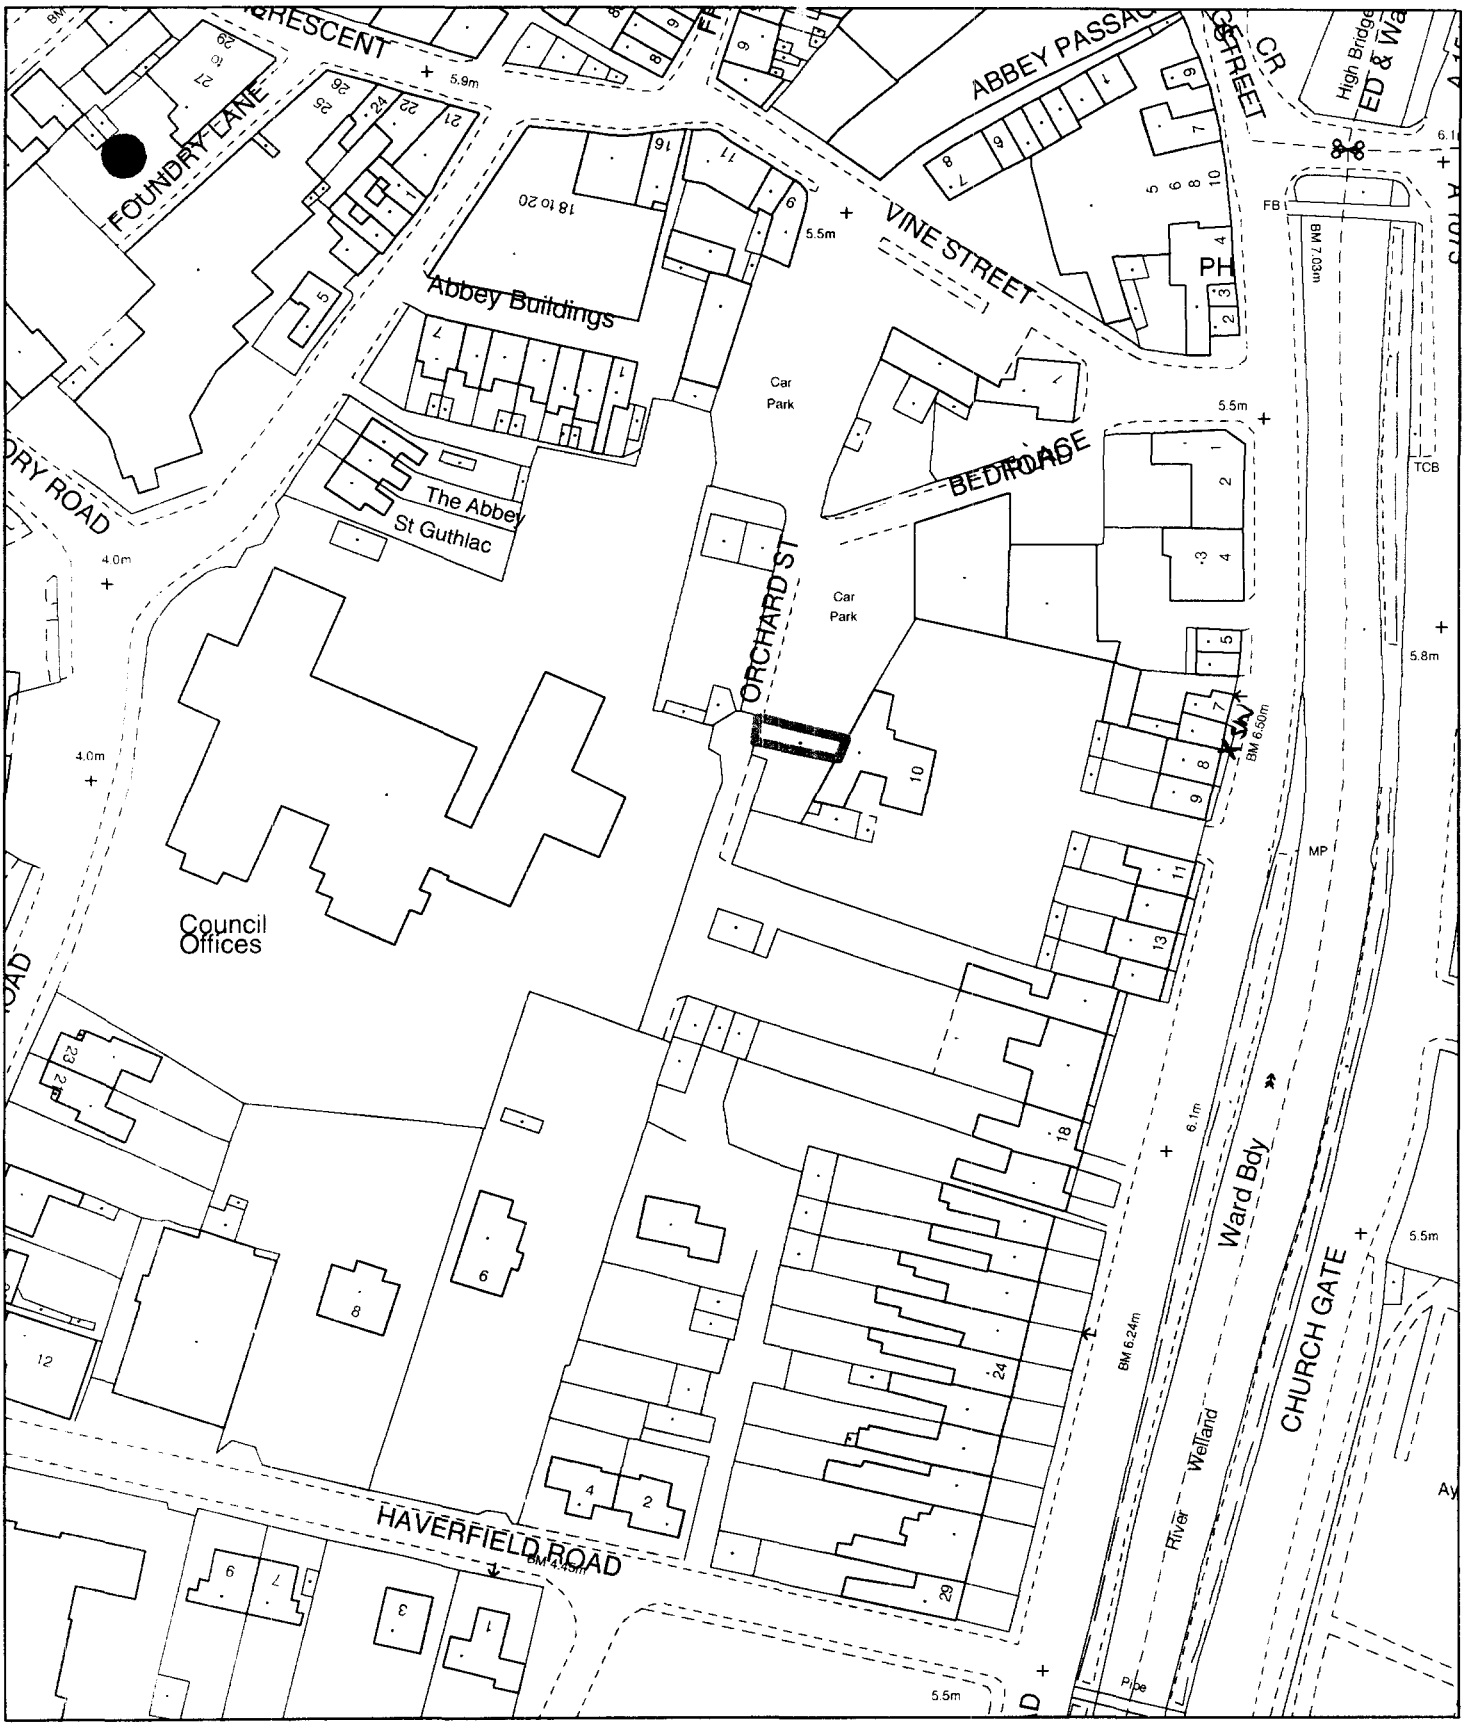


Planning Application Location Plan
Ward Member Notification

H16/0650/02

Scale: 1:1250


FILE COPY

Planning and Development

Council Offices, Priory Road, Spalding, Lincolnshire
PE11 2XE

PLEASE DO NOT COPY THIS PLAN
This map is reproduced from Ordnance Survey material with permission of Ordnance Survey on behalf of Her Majesty's Stationery Office (c) Crown copyright. Unauthorised reproduction infringes Crown copyright and may lead to prosecution or civil proceedings. South Holland District Council LA079413 2002

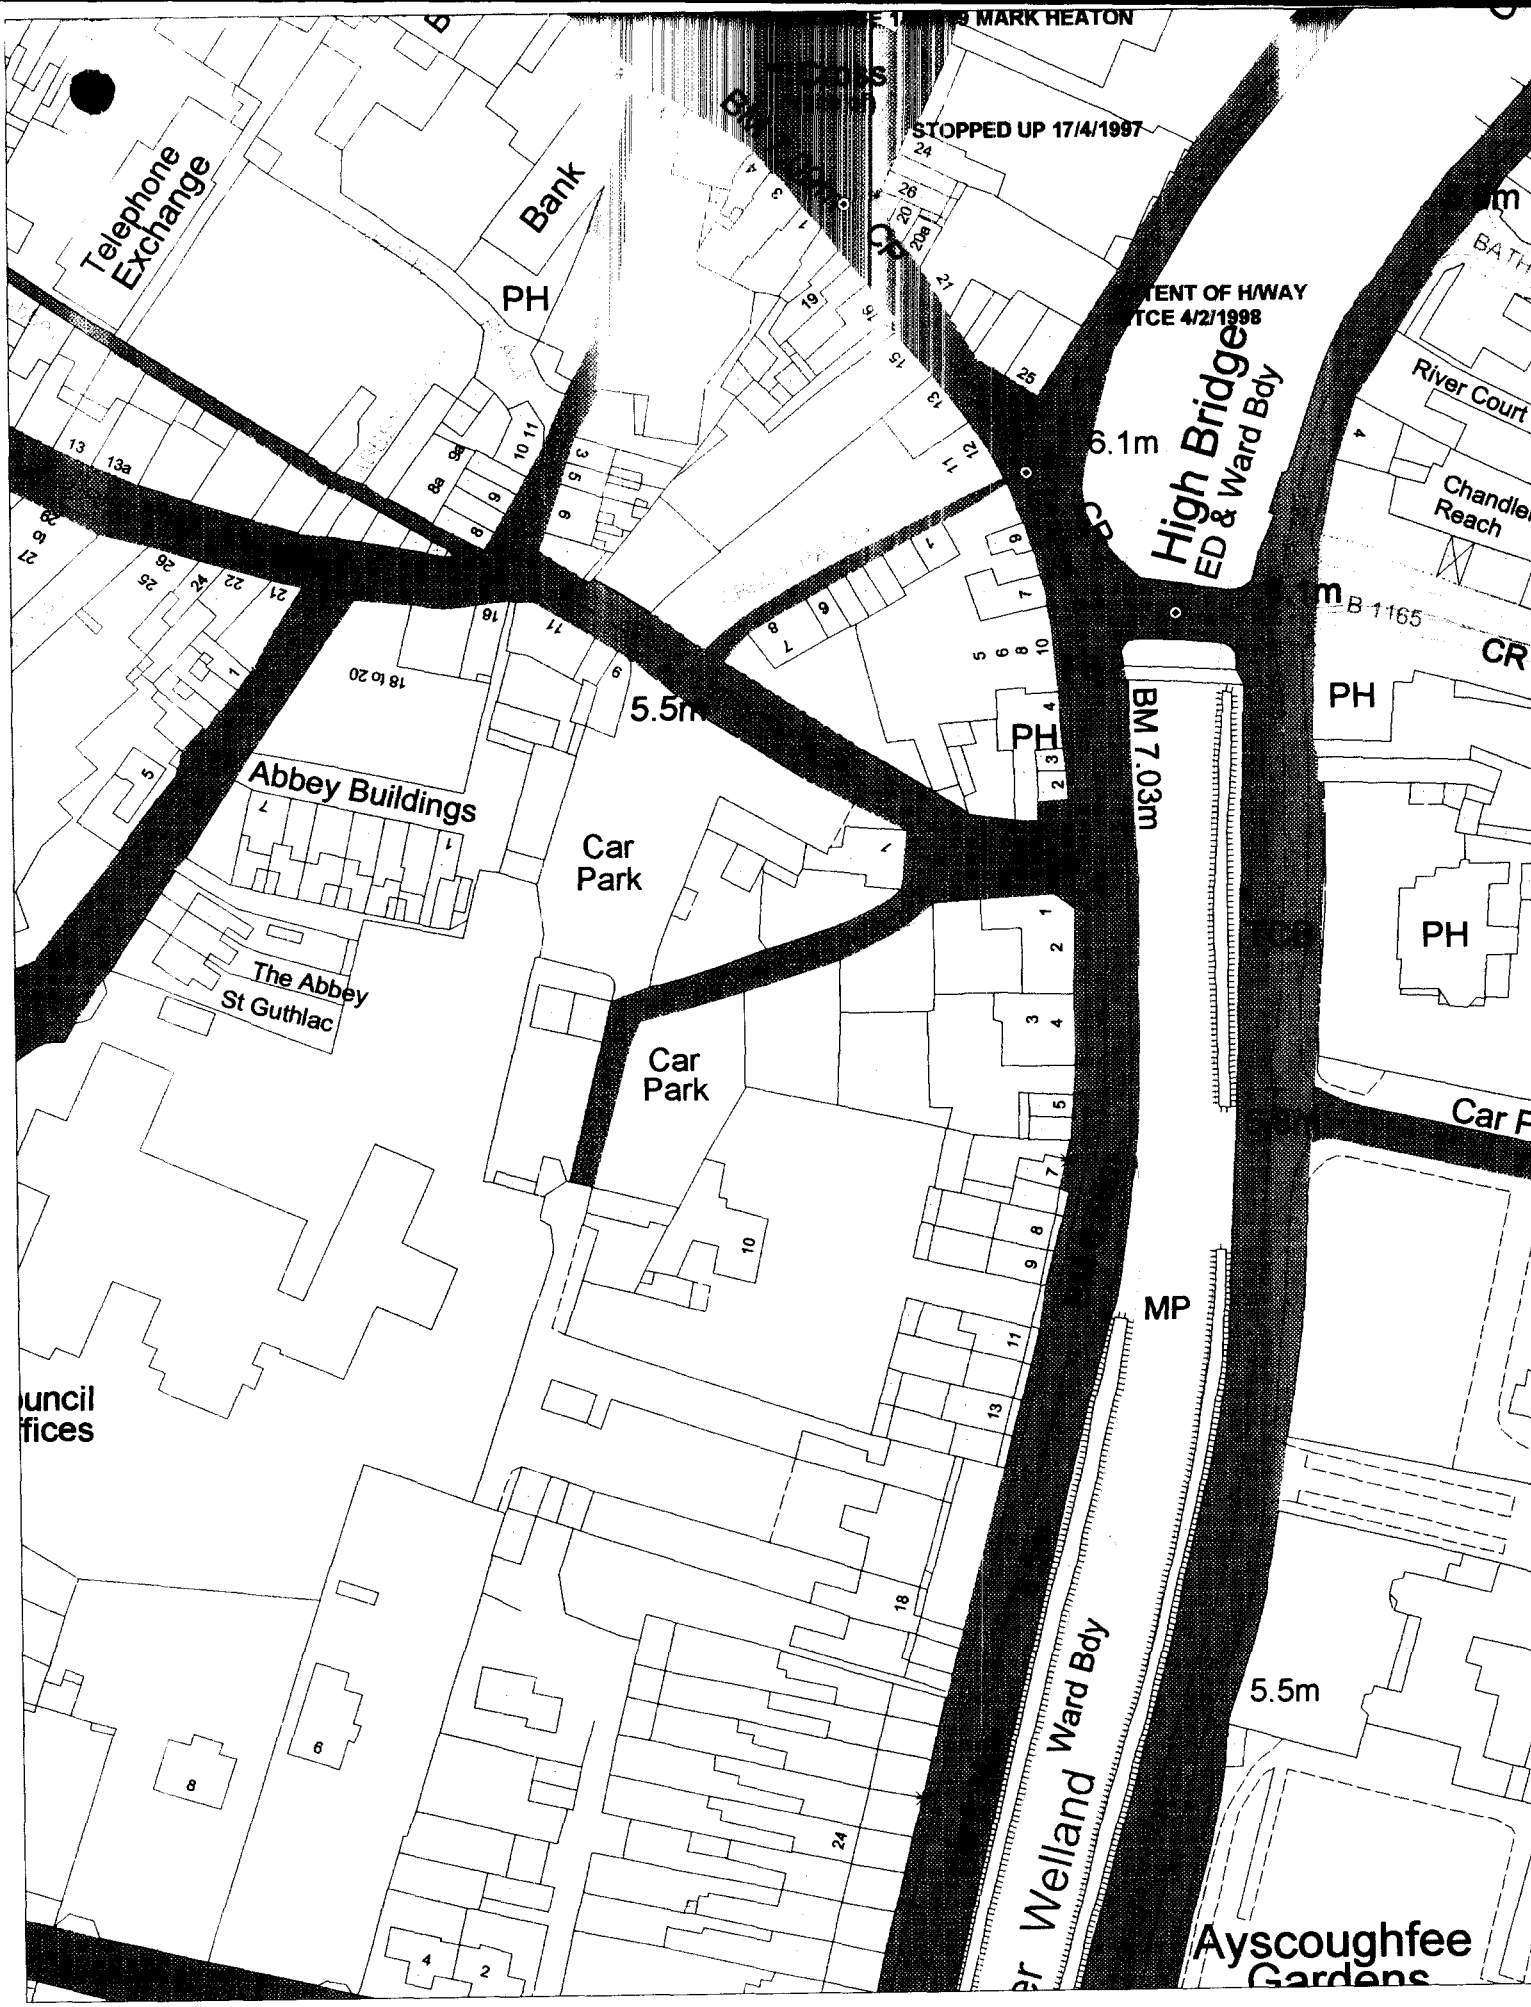


MARK HEATON
STOPPED UP 17/4/1997
Telephone Exchange
Bank
PH
TENT OF H/WAY
TCE 4/2/1998
High Bridge
ED & Ward Bdy
6.1m
River Court
Chandler Reach
B 1165
PH
BM 7.03m
5.5m
Abbey Buildings
Car Park
The Abbey
St Guthlac
Car Park
PH
Car P
MP
uncil
fices
Welland Ward Bdy
5.5m
Ayscoughfee
Gardens