
CONTINUED ON SHEET 2

DO NOT SCALE FROM DRAWING
USE FIGURED DIMENSIONS WHERE GIVEN

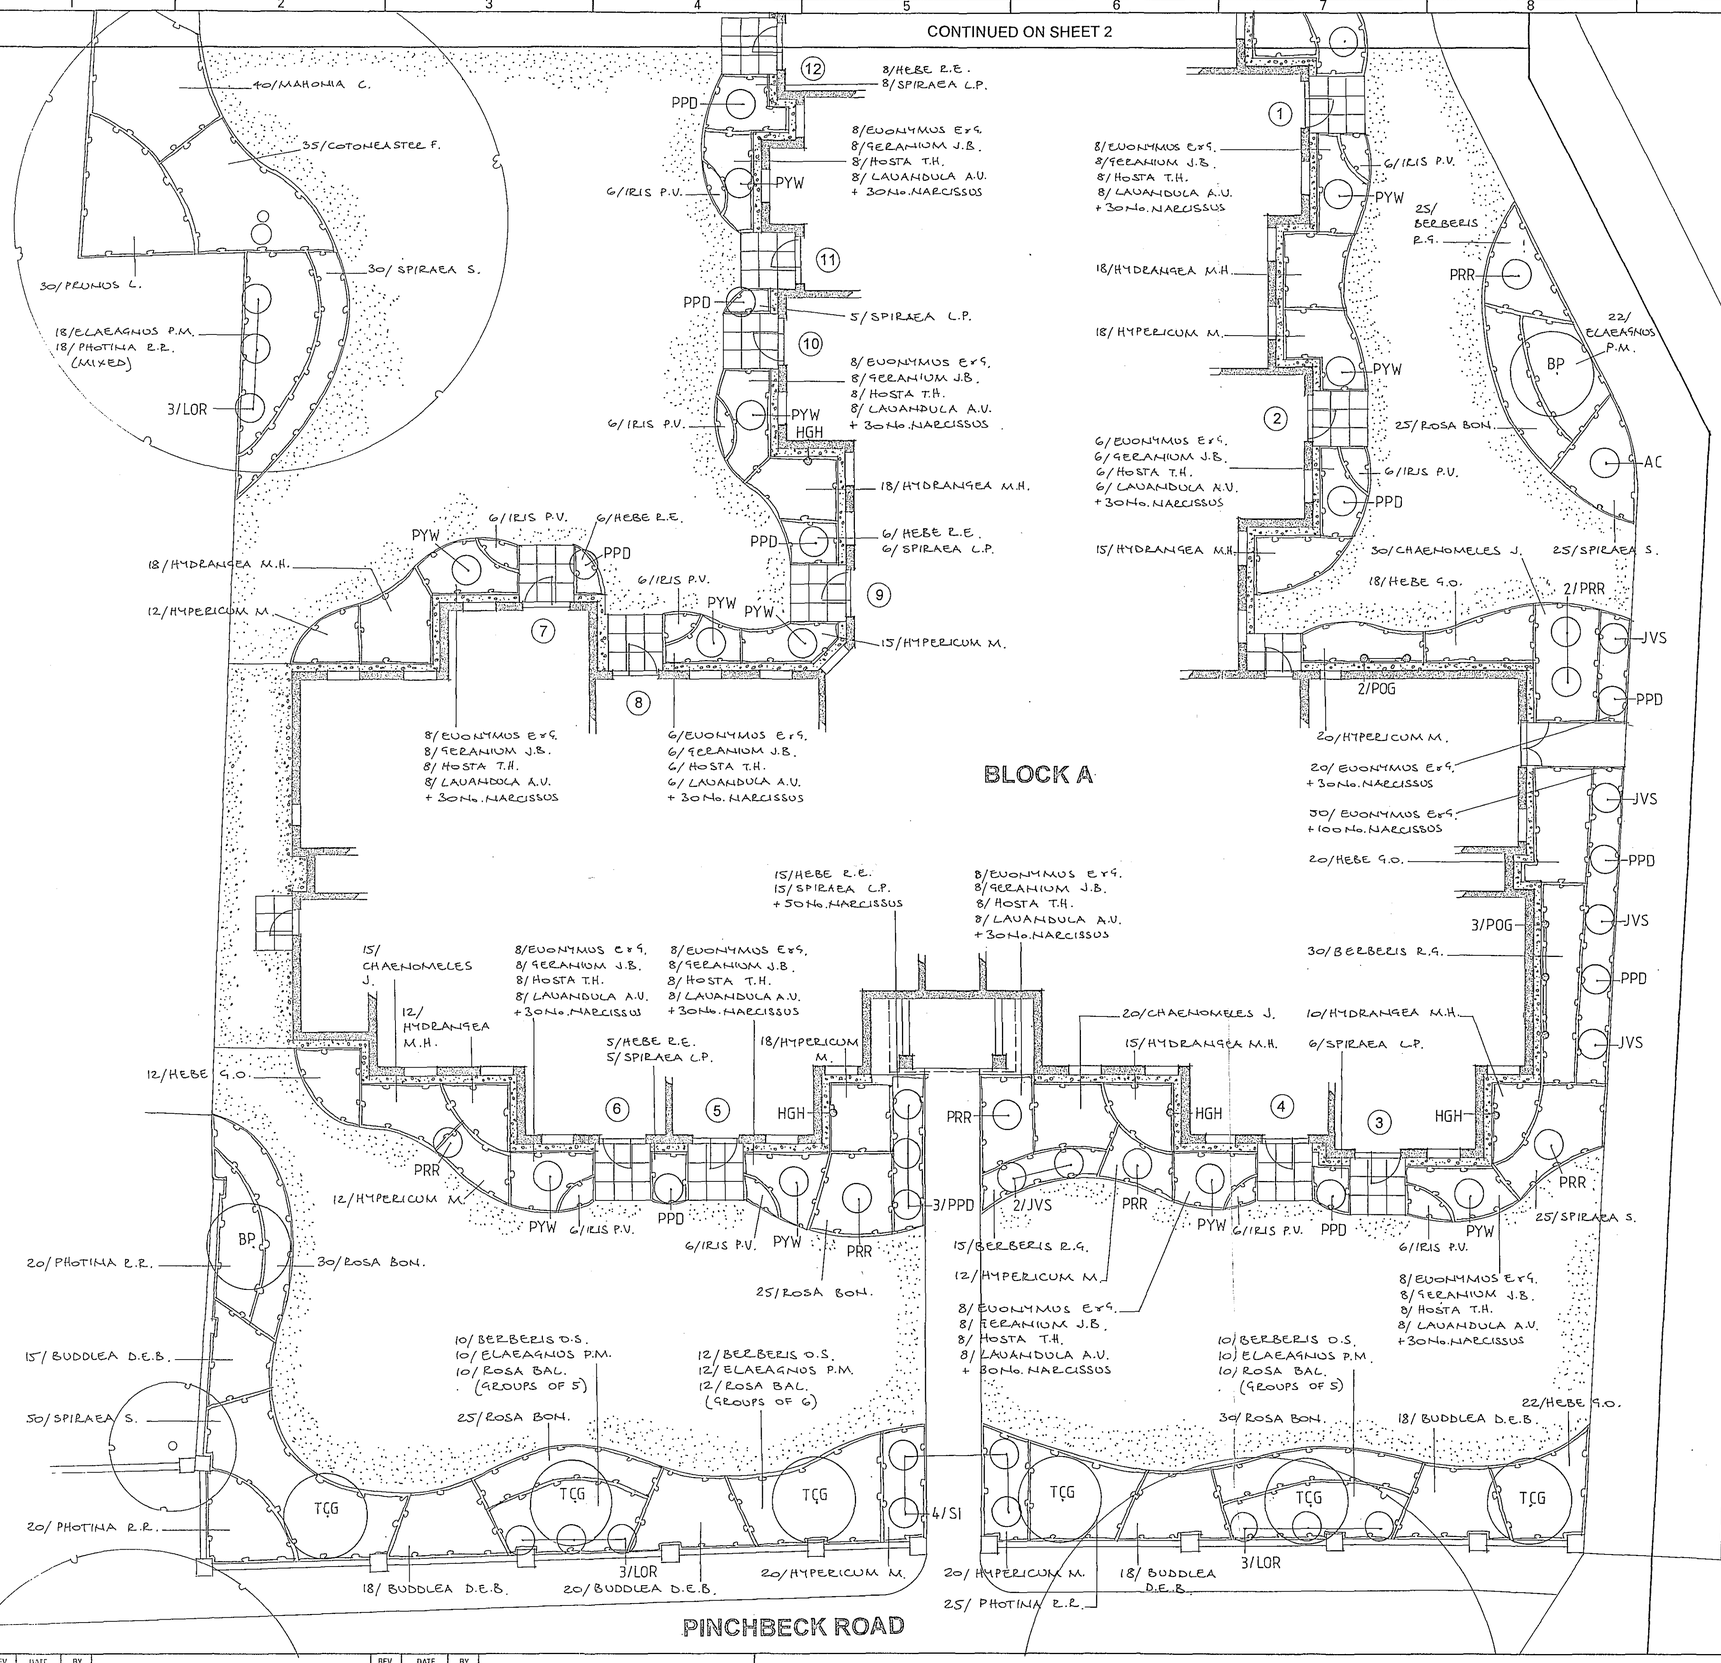

LEGEND

- EXISTING TREES TO BE RETAINED
- PROPOSED TREES
- SHRUB PLANTING
- SPECIMEN SHRUBS
- CLIMBERS
- AREA TO BE TURFED
- GRAVEL TRIM TO BUILDING
- SCREEN TRELLIS

PLANTING SCHEDULE				
A TREES	ABBV	GIRTH	HEIGHT	QTY
Acer saccharinum	AS	14-16cm	4.25-5.0	6
Betula pendula	BP	12-14cm	3.75-4.25	9
Prunus avium 'Plena'	PAP	14-16cm	4.25-5.0	9
Prunus 'Cheal's Weeping'	PCW	6-8cm	1.8	2
Pyrus salicifolia 'Pendula'	PSP	6-8cm	1.8	1
Robinia pseudoaccacia 'Frisia'	RPF	10-12cm	3.5-3.75	2
Sorbus aucuparia 'Asplenifolia'	SAA	12-14cm	3.75-4.25	14
Sorbus intermedia	SOR	6-8cm	1.8-2.1	23
Tilia cordata 'Greenspire'	TCG	14-16cm	4.25-5.0	11
			TOTAL	77
B SPECIMEN SHRUBS / CLIMBERS	ABBV	POT S	HEIGHT	QTY
Amelanchier canadensis	AC	15L	1750	37
Hedera colchica 'Paddy's Pride'	HC	3L	600-750	4
Hedera helix 'Goldheart'	HGH	5L	750	6
Juniperus virginiana 'Skyrocket'	JVS	12L	1200	27
Lavateria olbia 'Rosea'	LOR	5L	750-900	41
Phormium 'Pink Delight'	PPD	10L	750	26
Phormium 'Yellow Wave'	PYW	10L	750	30
Photina 'Red Robin'	PRR	12L	1200	33
Polygonum baldschuanicum	PB	3L	600-750	4
Pyracantha 'Orange Glow'	POG	5L	750-900	10
Salix integra 'Hakuru Nishiki'	SI	15L	1500	15
			TOTAL	233
C SHRUBS	POT S	NO/M2	HEIGHT	QTY
Acer campestre	BR	2/M2	600-750	125
Berberis ottawensis 'Superba'	3L	3/M2	450-600	106
Berberis 'Rose Glow'	3L	4/M2	300-450	227
Buddlea davidii 'Empire Blue'	3L	3/M2	600-750	179
Chaenomeles japonica	3L	4/M2	300-450	191
Cornus alba 'Elegantissima'	3L	3/M2	600-750	240
Cornus stolonifera 'Flaviramea'	3L	3/M2	600-750	240
Cotoneaster conspicuus 'Decorus'	3L	4/M2	300-450	319
Cotoneaster franchetti	3L	3/M2	450-600	85
Elaeagnus pungens 'Maculata'	3L	3/M2	450-600	446
Euonymous 'Emerald and Gold'	3L	5/M2	200-300	393
Geranium 'Johnson's Blue'	3L	6/M2	rooted	218
Hebe 'Great Orme'	3L	4/M2	300-450	320
Hebe 'Red Edge'	3L	4/M2	200-300	106
Hosta 'Thomas Hogg'	3L	5/M2	rooted	210
Hydrangea macrophylla 'Hamburgh'	3L	4/M2	450-600	287
Hypericum moseranium	3L	4/M2	300-450	733
Iris pallida 'Variegata'	3L	5/M2	rooted	120
Lavandula angustifolia 'Vera'	3L	5/M2	200-300	228
Mahonia charity	3L	3/M2	450-600	200
Photina 'Red Robin'	3L	3/M2	600-750	284
Prunus lusitanica	3L	2/M2	450-600	155
Rosa bonica	3L	4/M2	450-600	353
Rosa ballerina	3L	3/M2	450-600	106
Sambucus nigra 'Aurea'	BR	2/M2	450-600	125
Spiraea 'Little Princess'	3L	5/M2	200	117
Spiraea snowmound	3L	4/M2	300-450	522
Viburnum opulus	5L	2/M2	450-600	125
			TOTAL	6760

SHDC
PLANNING & DEVELOPMENT
10 MAY 2006
Ref. 06/S1/06

DETERMINED PLAN

REV	DATE	BY		REV	DATE	BY	

6A THE CROSS
LYMM
CHESHIRE
WA13 0HP
TEL: (01925) 757043
FAX: (01925) 757169

SHACKLETON ASSOCIATES
LANDSCAPE ARCHITECTS
ENVIRONMENTAL CONSULTANTS

APARTMENTS FOR THE RETIRED
PINCHBECK ROAD, SPALDING

DRAWING TITLE
LANDSCAPE PROPOSALS – SHEET 1

SCALE	DRAWN	DATE	CHECKED	JOB NO	DRAWING NO	REV
1.100	AS	Apr 06	JS	S348	1	

Copyright of SHACKLETON ASSOCIATES No part of this drawing to be reproduced without the prior permission of SHACKLETON ASSOCIATES